





front


ELEVATIONS AS EXISTING 1:100

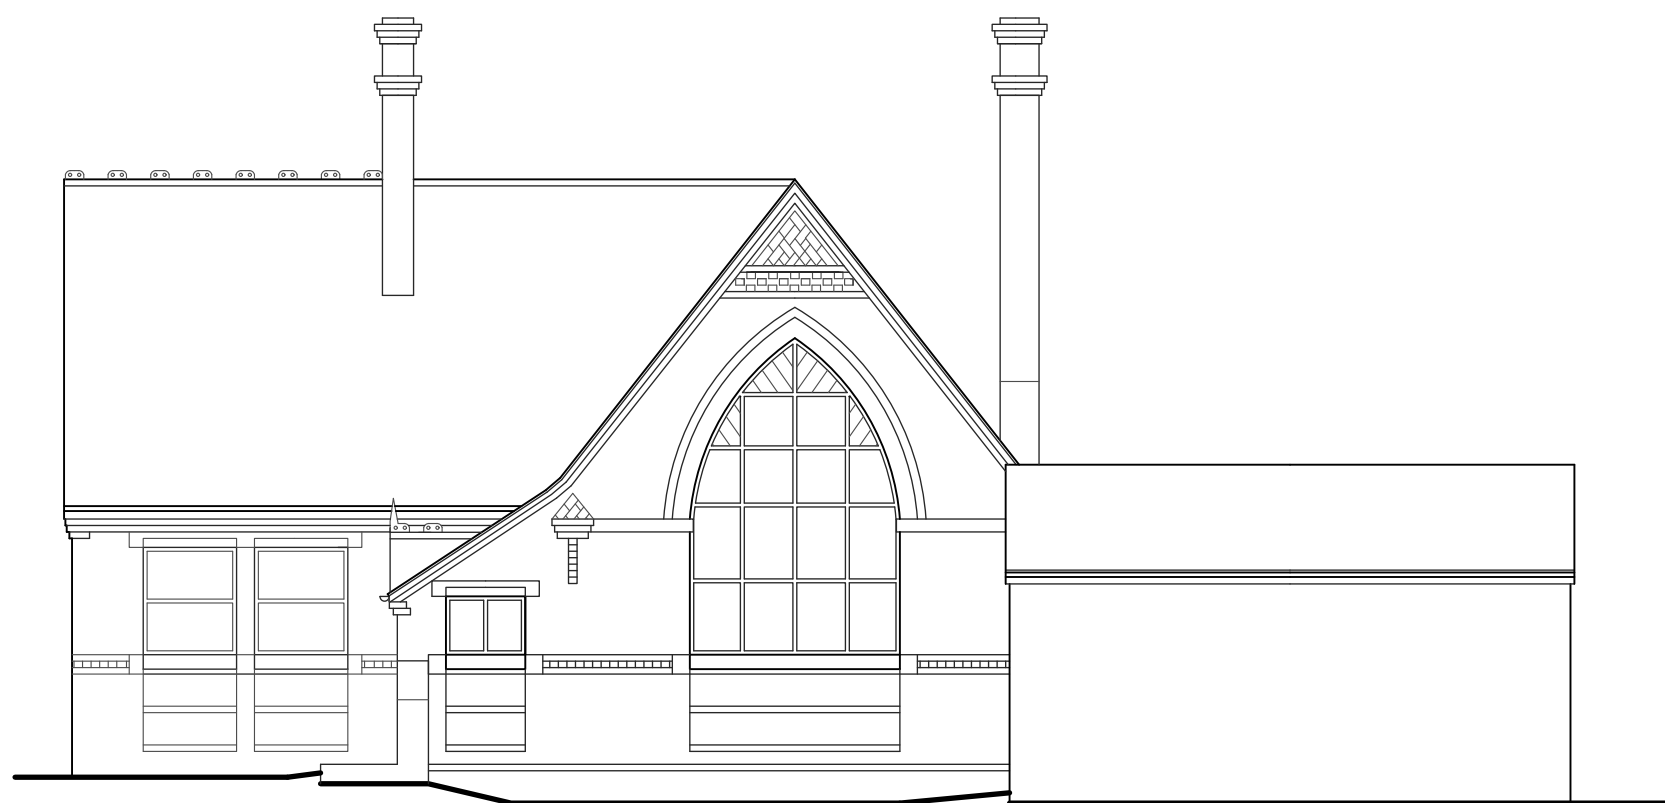

side

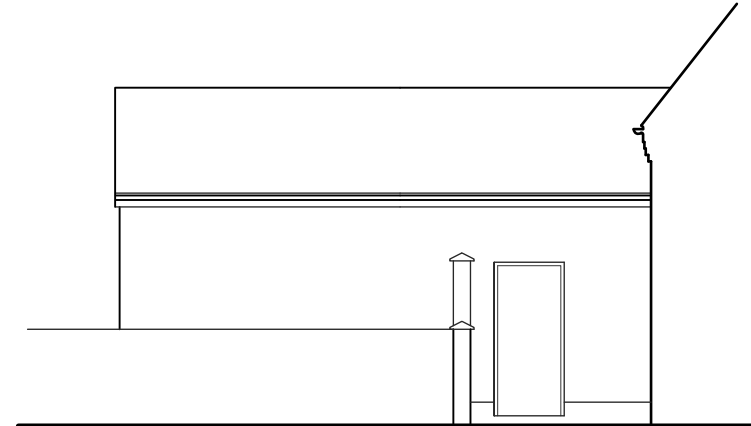


side

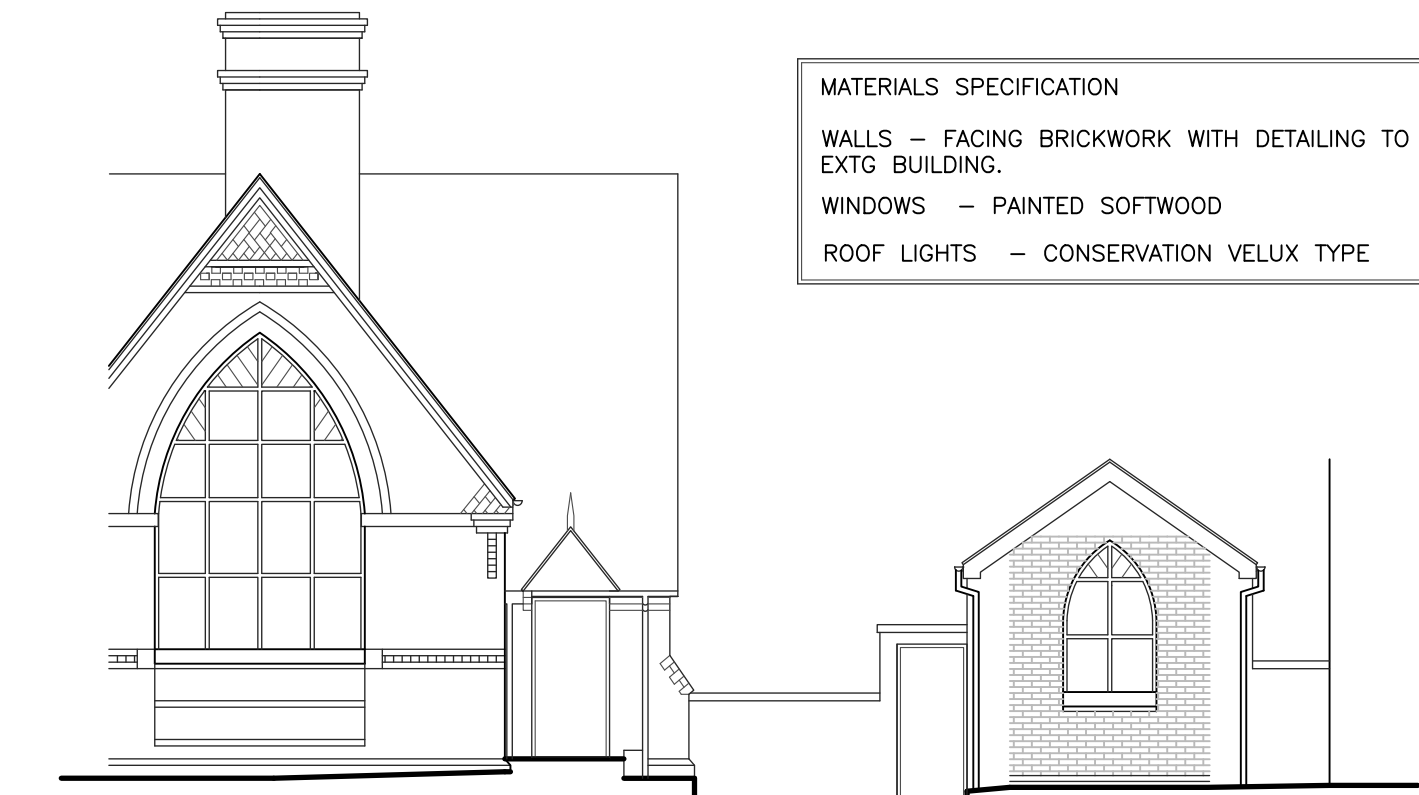


front


ELEVATIONS AS PROPOSED 1:100

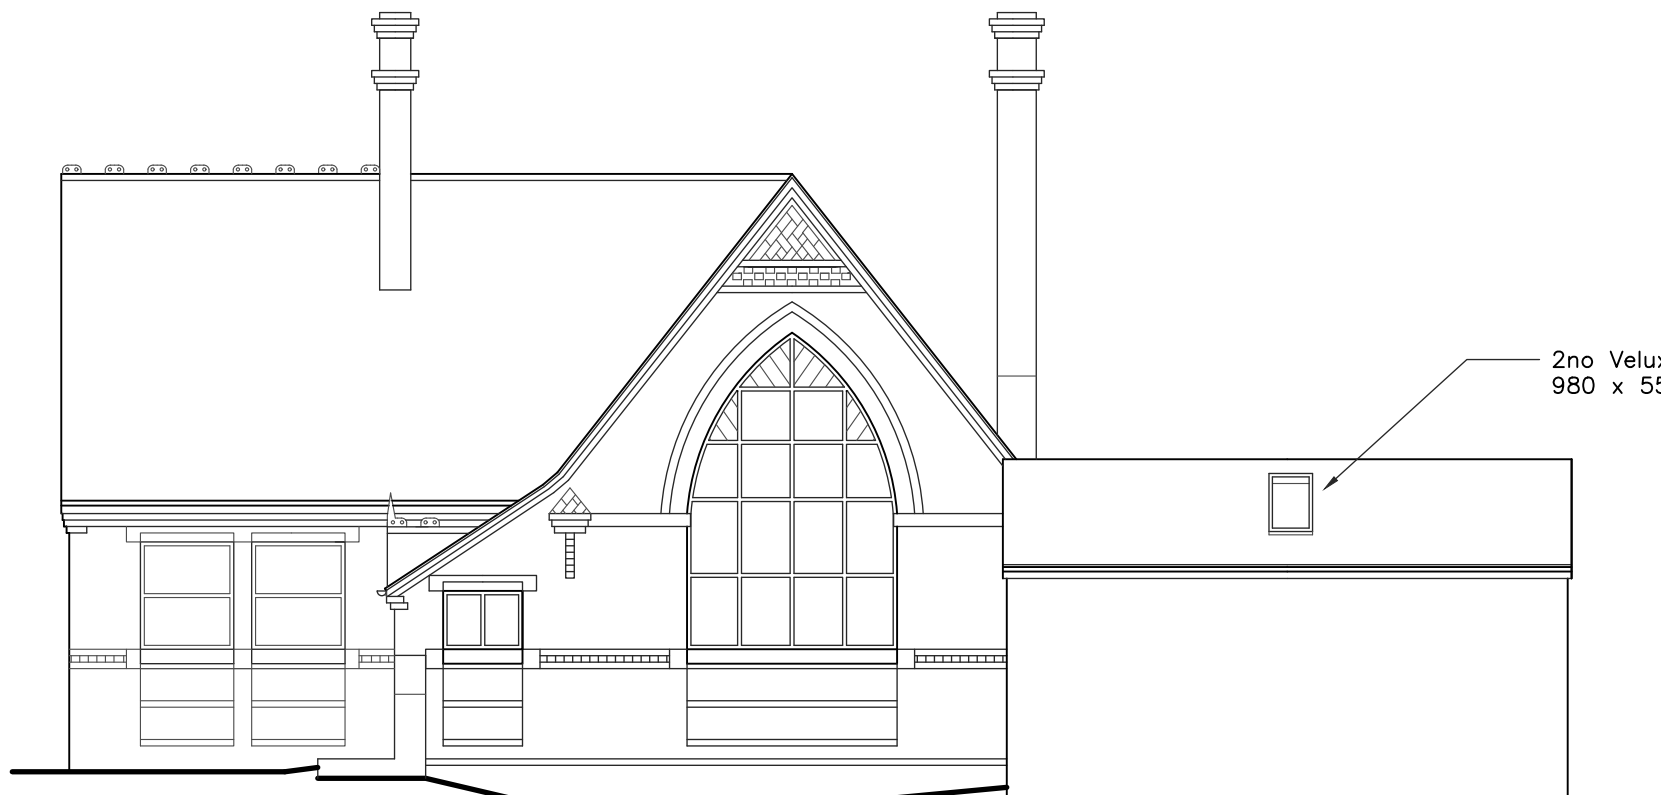


side

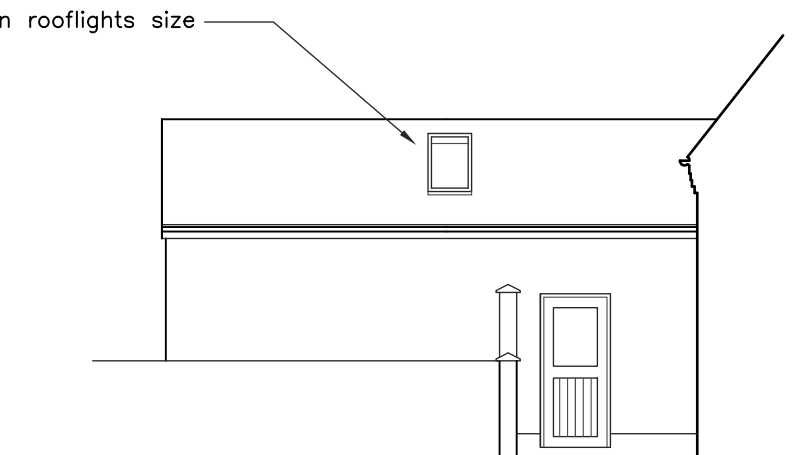


side

 



ROOF PLAN AS PROPOSED

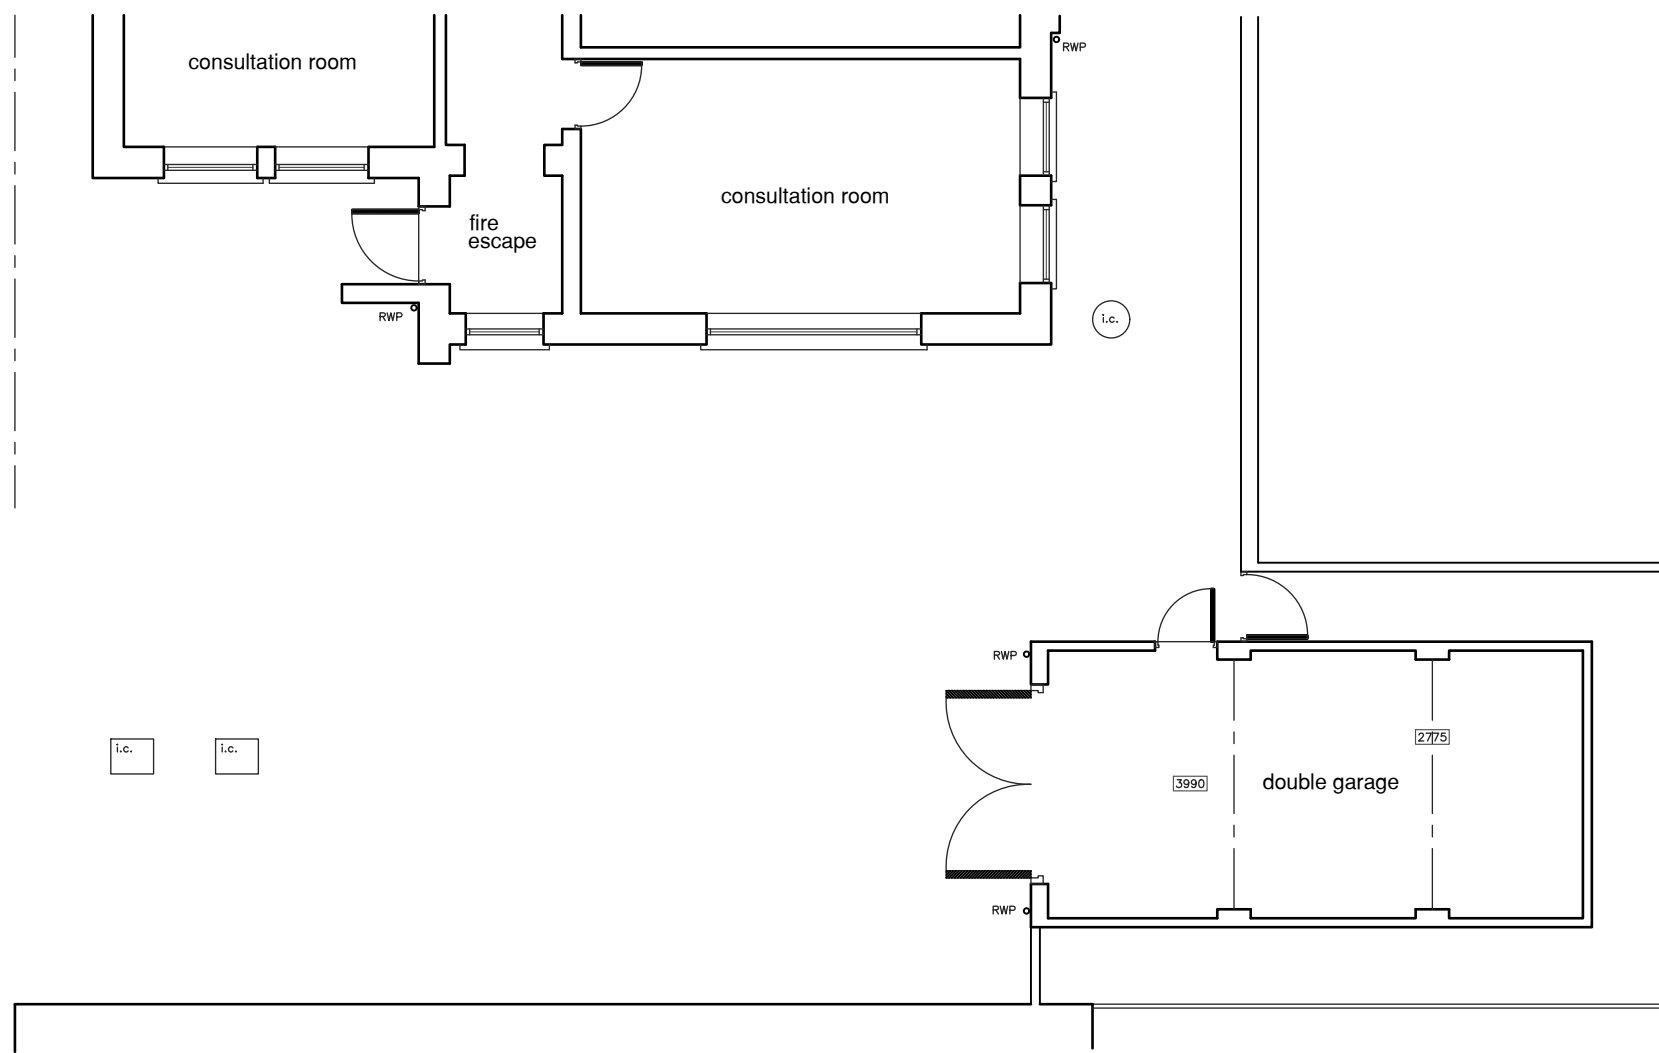


GROUND FLOOR PLAN AS EXISTING 1:100

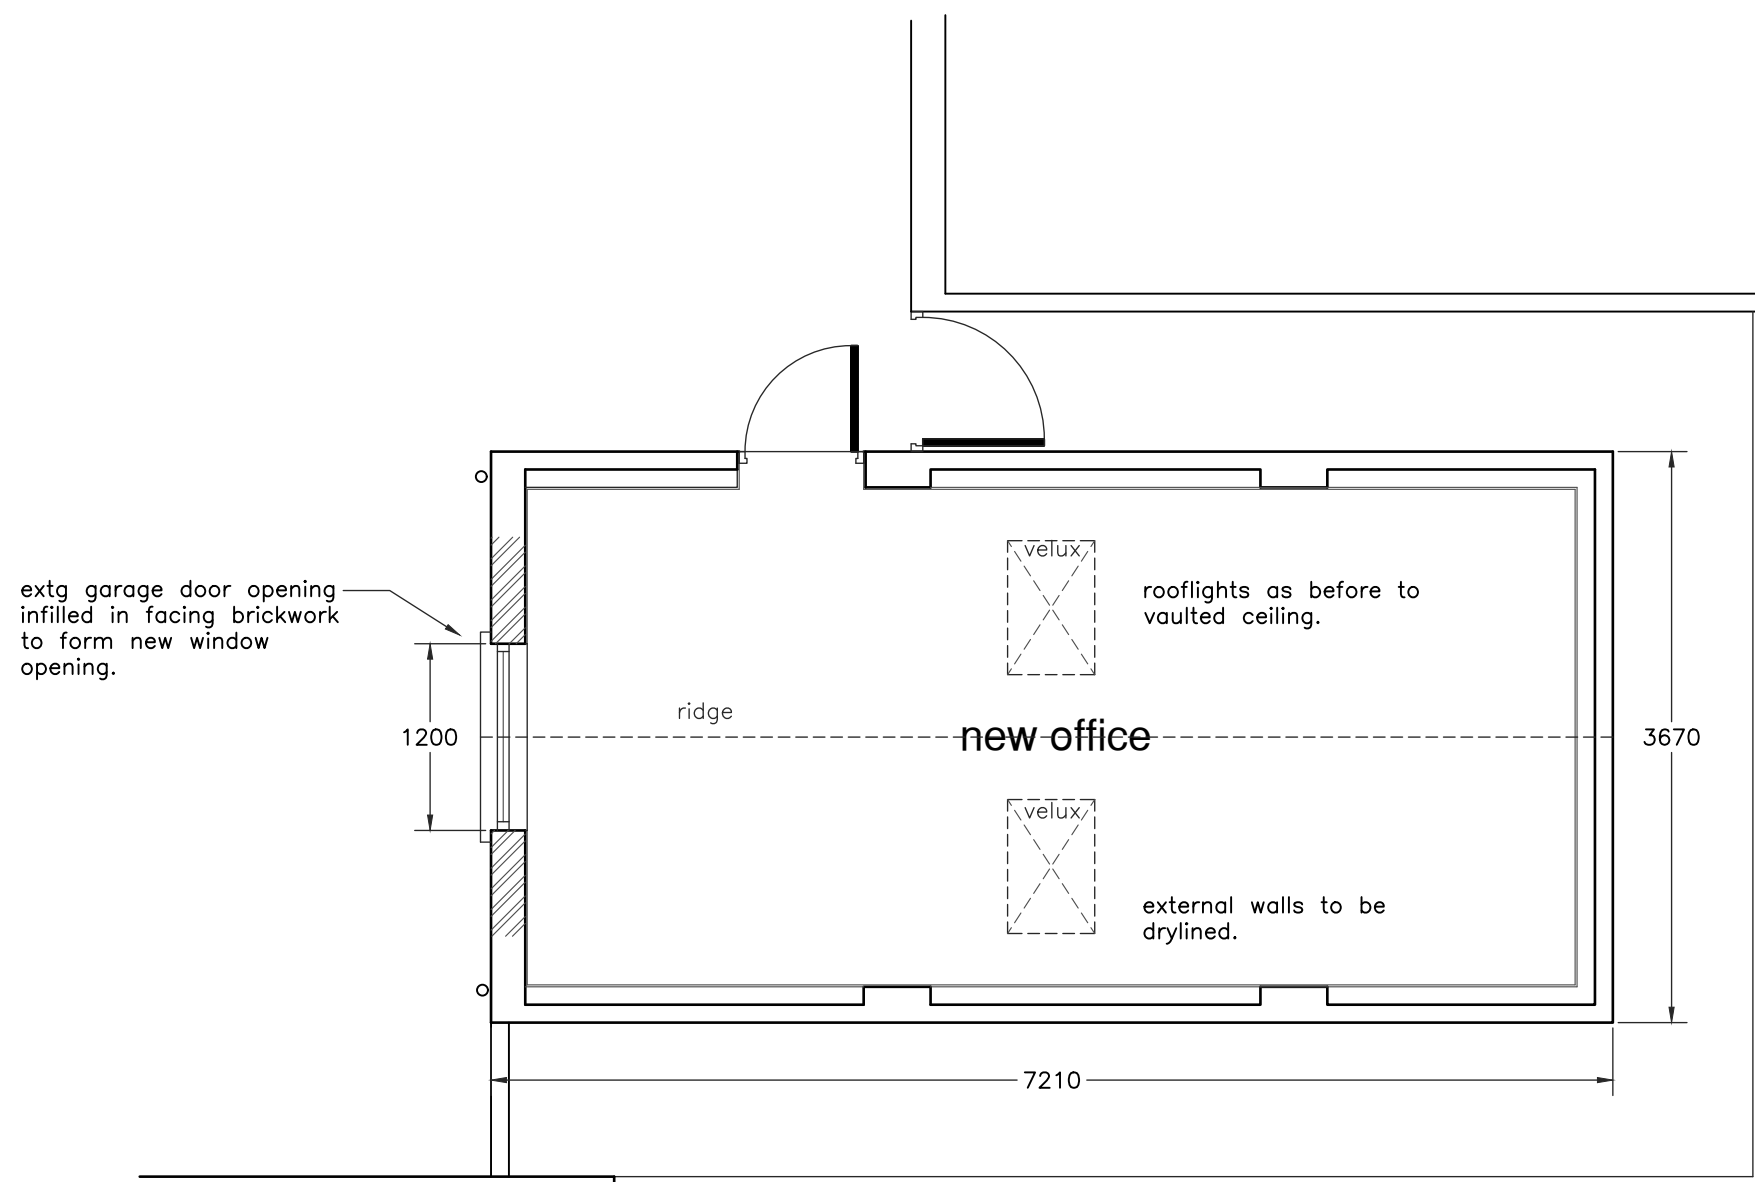


GROUND FLOOR PLAN AS PROPOSED

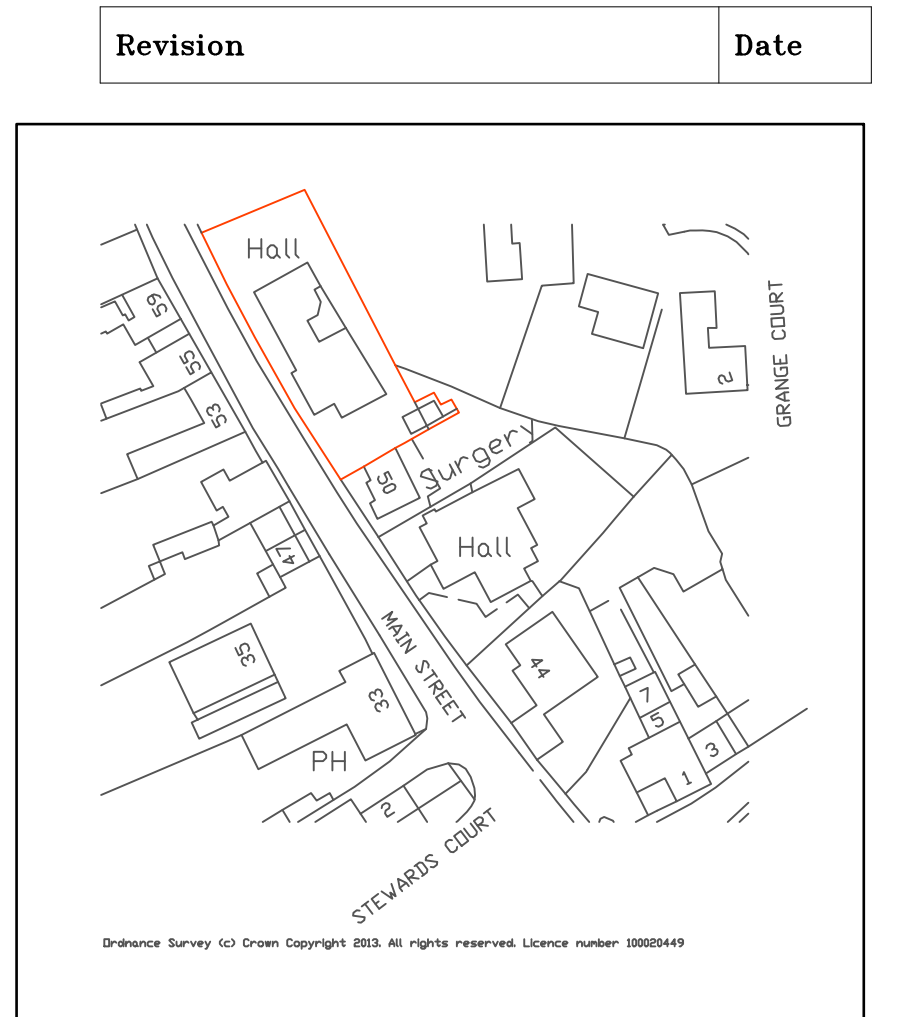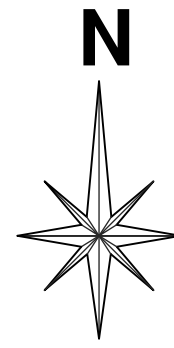

SITE LOCATION PLAN 1:1250

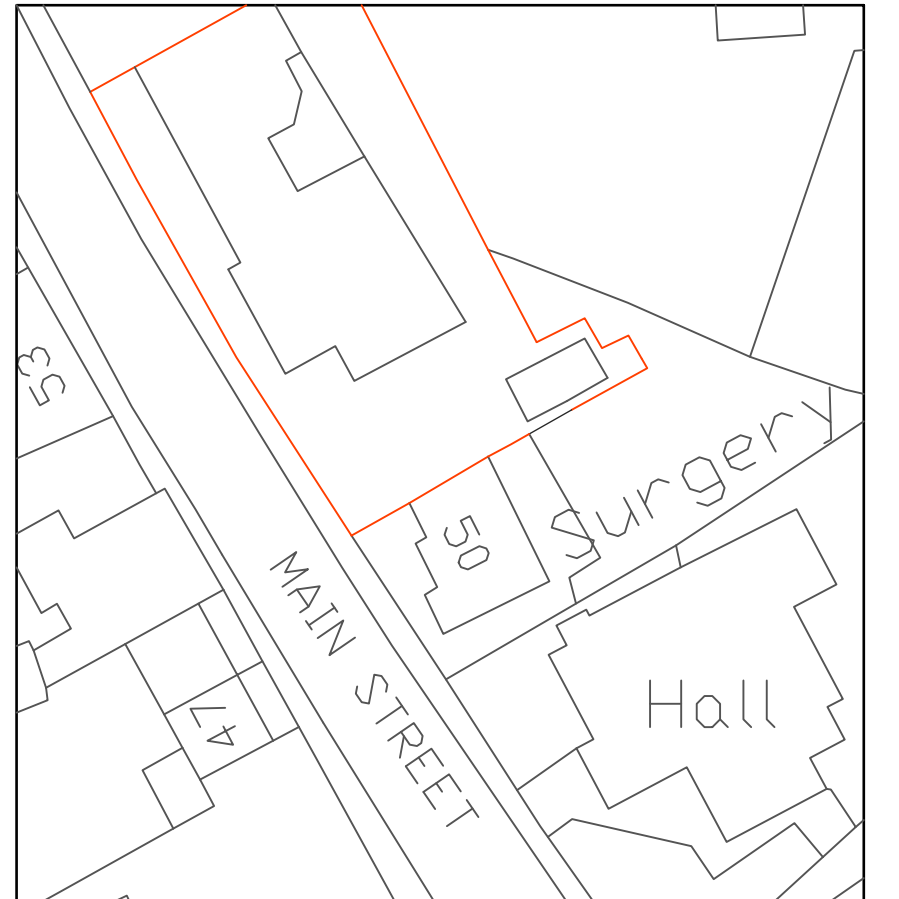

SITE PLAN 1:500

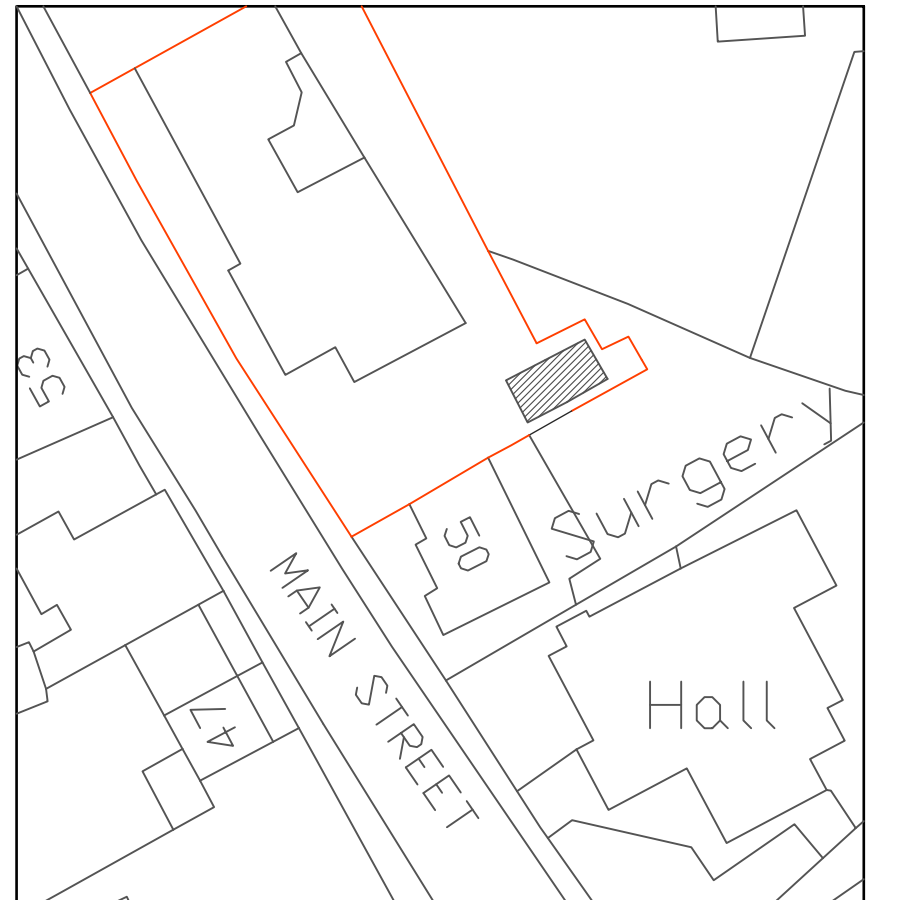

PROPOSED SITE PLAN 1:500

A.J.S
ARCHITECTURAL SERVICES

Please reply to:
156A Fosse Road North
Leicester
LE3 5ES

Mobile: 07974 263607
Email: andyaskyeds@aol.com

Project PROPOSED GARAGE CONVERSION
AT: DESFORD MEDICAL CENTRE
54 MAIN STREET
DESFORD
FOR:
ANJU MAINI

Sheet Title PLANS & ELEVATIONS
EXISTING & PROPOSED

Scale 1:50, 1:100 **Ref** 2024/1174/01A

Date JULY 2024 **Drawn** AJS

ALL DIMENSIONS TO BE CHECKED ON SITE. DO NOT SCALE OFF DRAWING.
THIS DRAWING IS THE COPYRIGHT OF THE ARCHITECT AND NOT TO BE REPRODUCED
WITHOUT THEIR PERMISSION. ORDNANCE SURVEY MAP INFORMATION REPRODUCED WITH
PERMISSION OF ORDNANCE SURVEY. COPYRIGHT RESERVED.