



TYPICAL FRONT ELEVATION OF MOUNTING FRAME

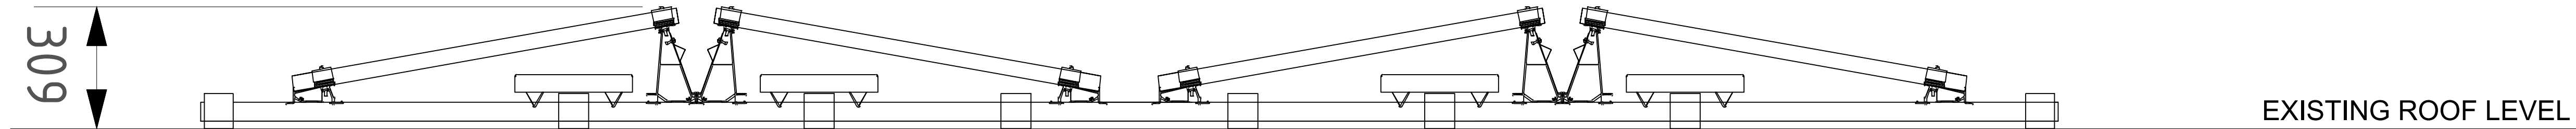

TYPICAL SIDE ELEVATION OF MOUNTING FRAME
TYPICAL SECTION THROUGH MOUNTING FRAME

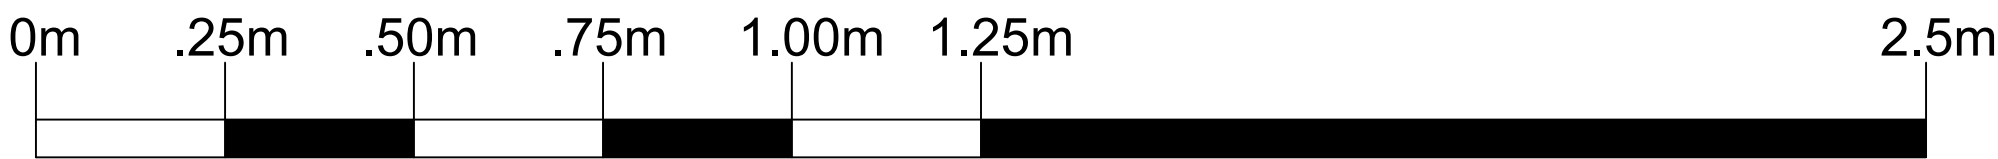

- Notes:
1. ALL DIMENSIONS ARE IN MM.
 2. IMAGES ARE FOR GENERAL INFORMATION.
 3. EVOENERGY RESERVE THE RIGHT TO REVISE THIS DRAWING IN THE INTEREST OF SYSTEM DEVELOPMENT.
 4. THIS DRAWING REMAINS THE INTELLECTUAL PROPERTY OF EVOENERGY AND MAY BE DISTRIBUTED ONLY WITH PERMISSION EXPRESSED IN WRITING.

NOT FOR CONSTRUCTION

P01	PROVISIONAL	08/08/2024	G.LIU	X.XXXXX
REV	DESCRIPTION	DATE	BY	APPROVED

System Details

System Information

System Size:

312.3 kWp

Number of Panels:

694 x 450 Wp

Orientation:

-94 / 86 Degrees

Tilt:

10 Degrees

Area of Active PV:

1386.68 m²

Roof Type:

FLAT ROOF

North Indicator

EvoEnergy Ltd

Eldon Business Park,

Eldon Road,

Nottingham, NG9 6DZ

T: 08448 150200

F: 01512 111917

www.evoenergy.co.uk

info@evoenergy.co.uk



Project		
HINCKLEY LEISURE CENTRE		
Drawing Title		
TYPICAL SECTIONS		
Drawn By	Approved By	Scale (A1)
G.LIU	X.XXXXX	1:250
Drawing Status		
PROVISIONAL		
Drawing Number		Date
143-0098 - P04-P01		08/08/2024