


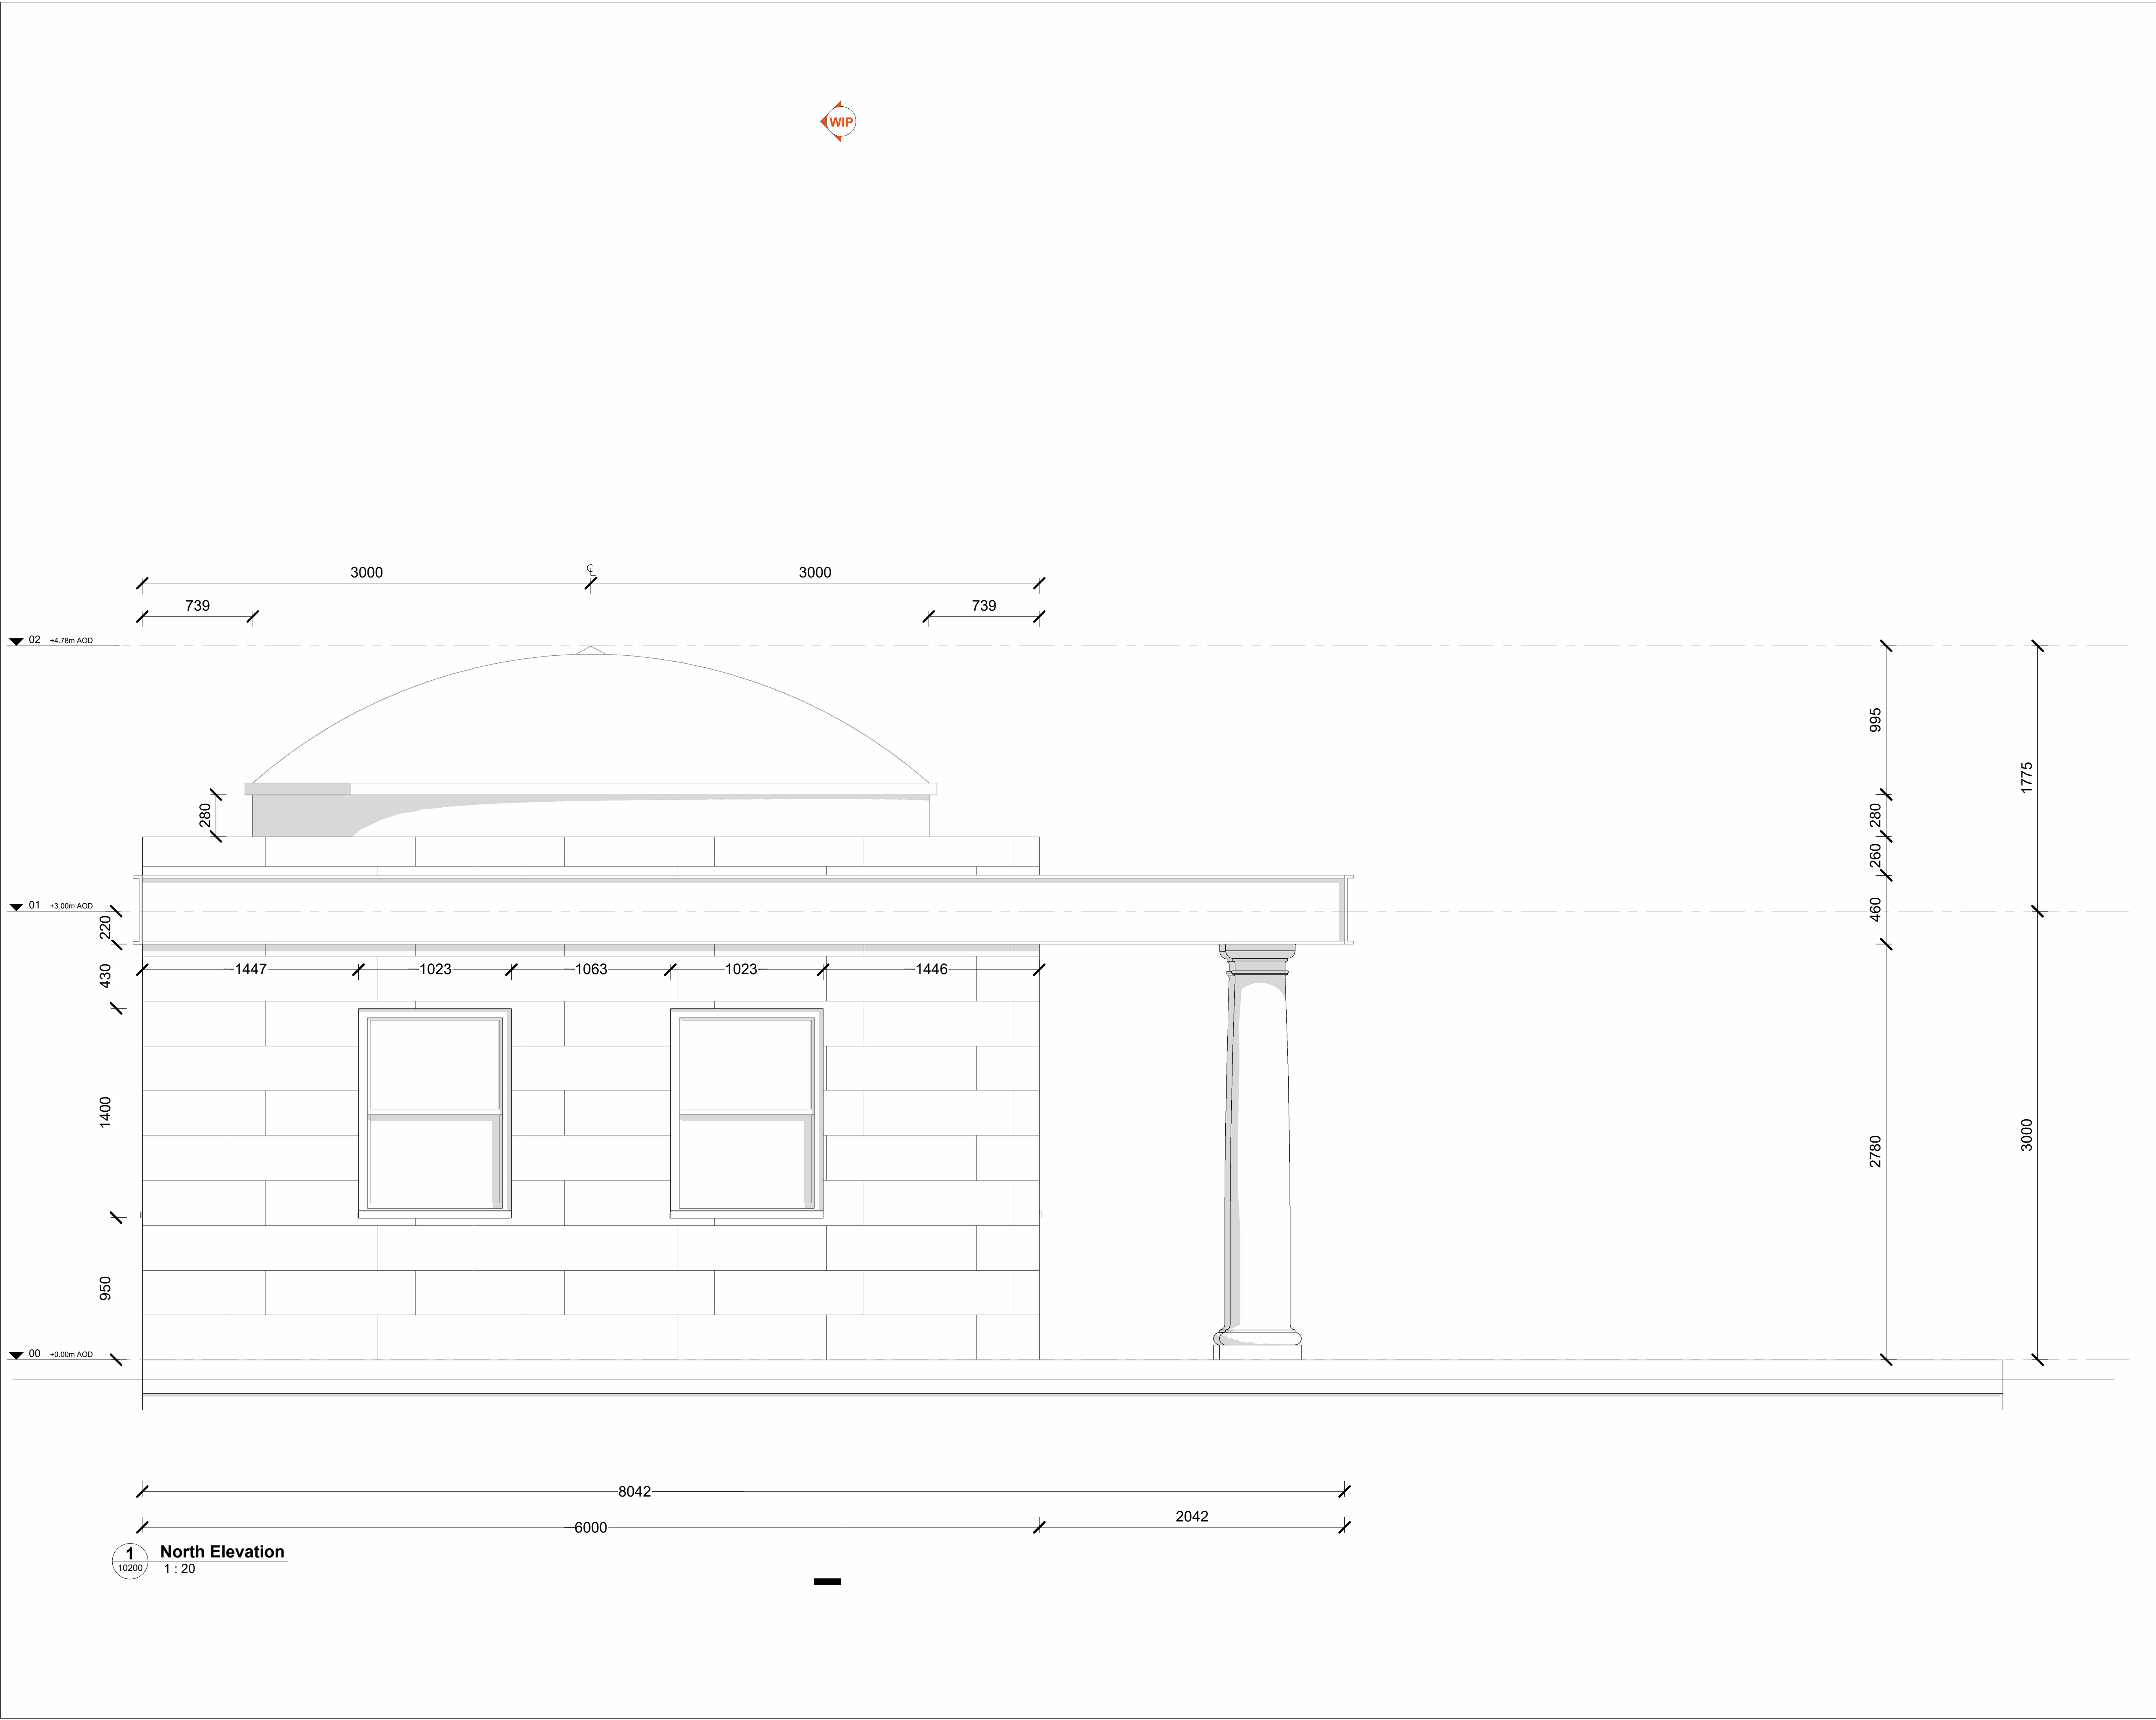

Rev	Date	Notes
-----	------	-------

Mausoleum

Planning

Drawing Title

North Elevation

- - -XX-DR -A -10200

Creation Date

Drawn By

Drawn B