






EXISTING FRONT ELEVATION 1:100

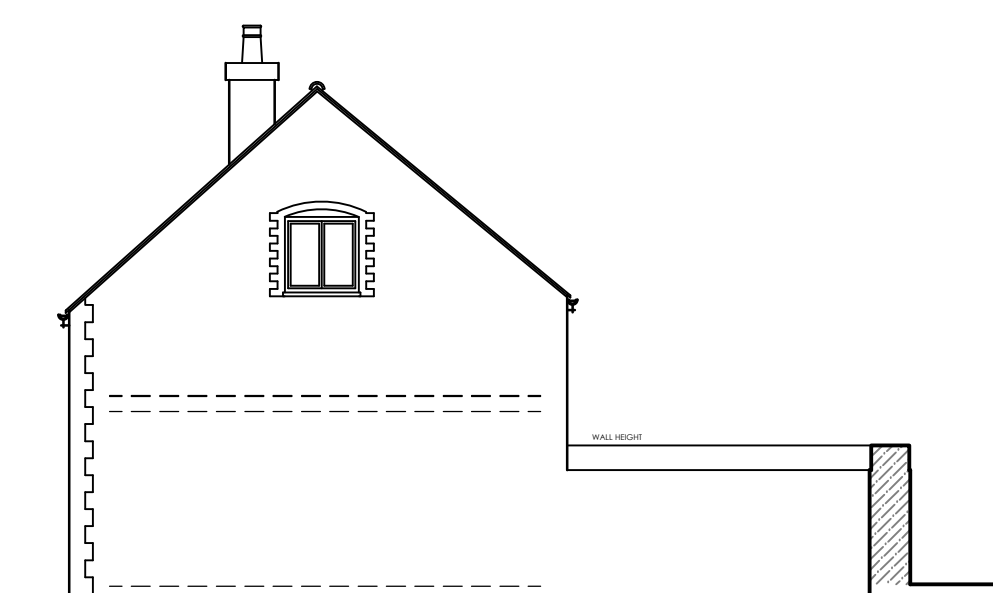

EXISTING SIDE ELEVATION 1:100

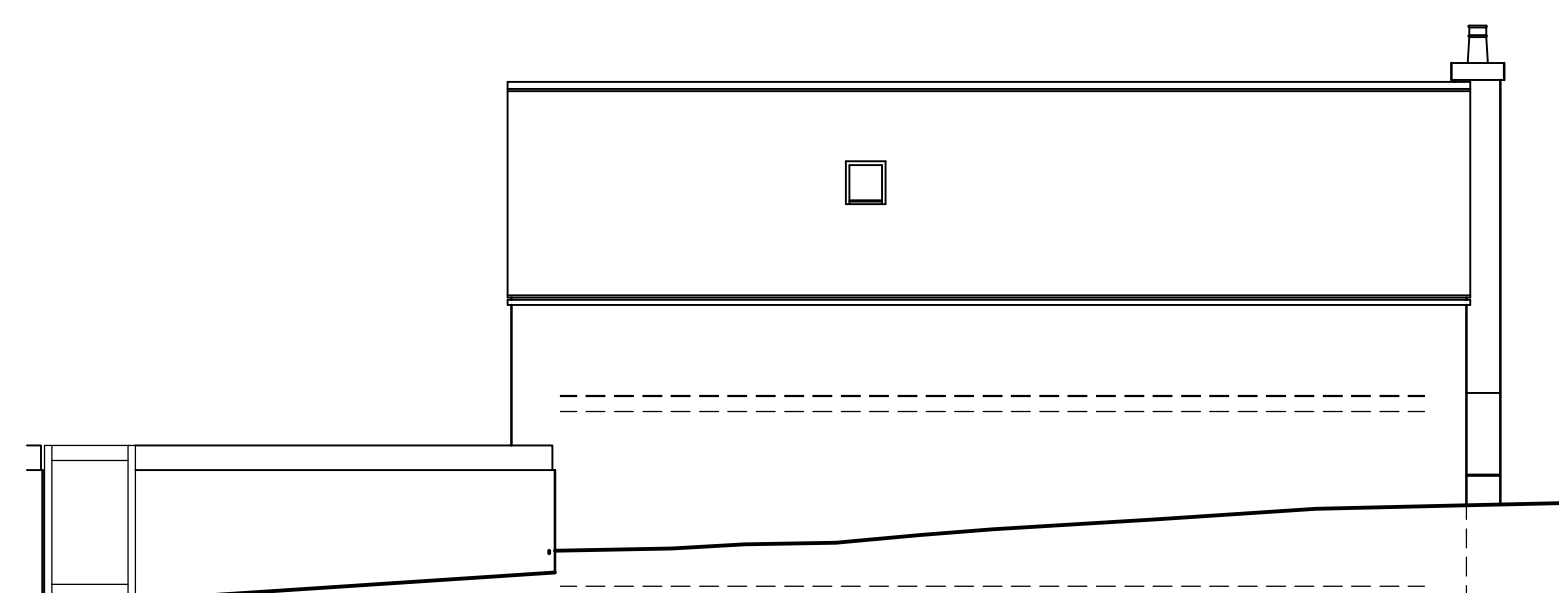


EXISTING REAR ELEVATION 1:100

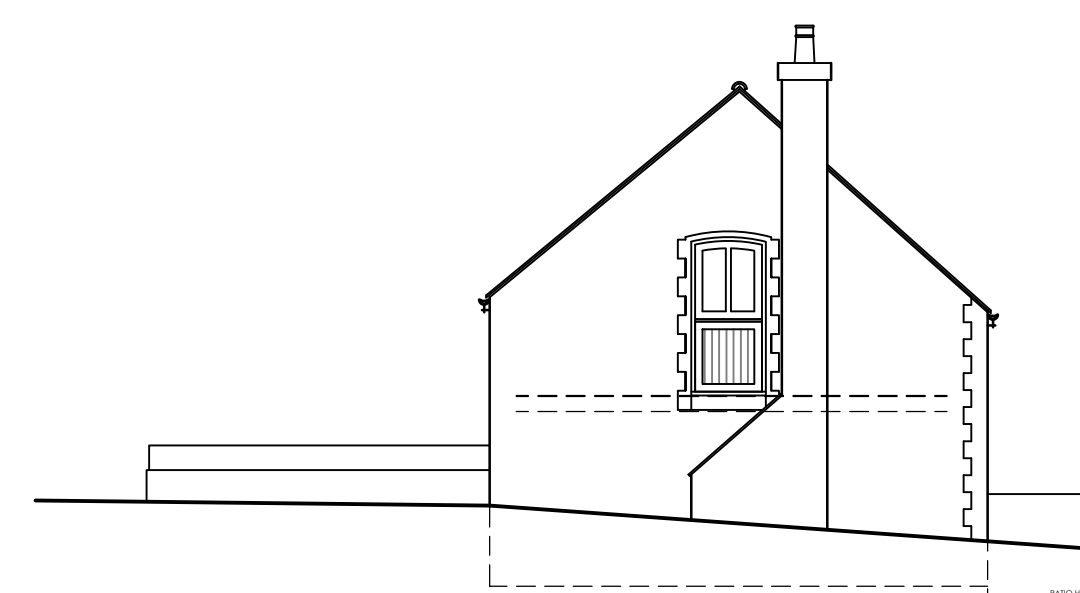


EXISTING SIDE ELEVATION 1:100




PROPOSED FRONT ELEVATION 1:100

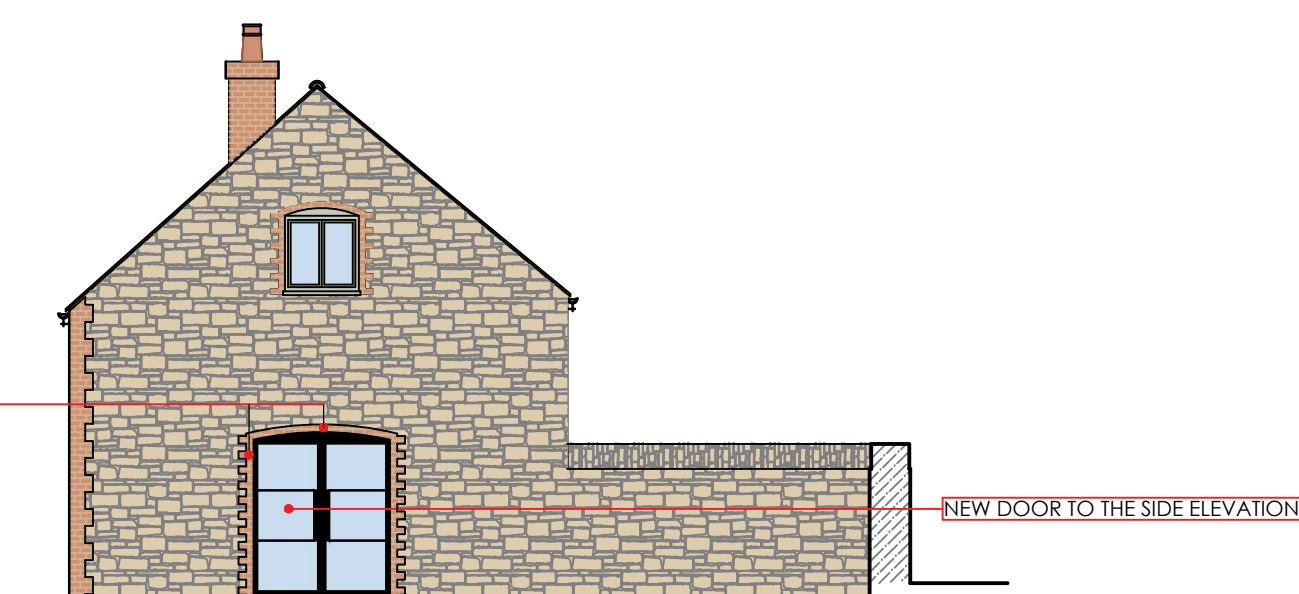


PROPOSED SIDE ELEVATION 1:100

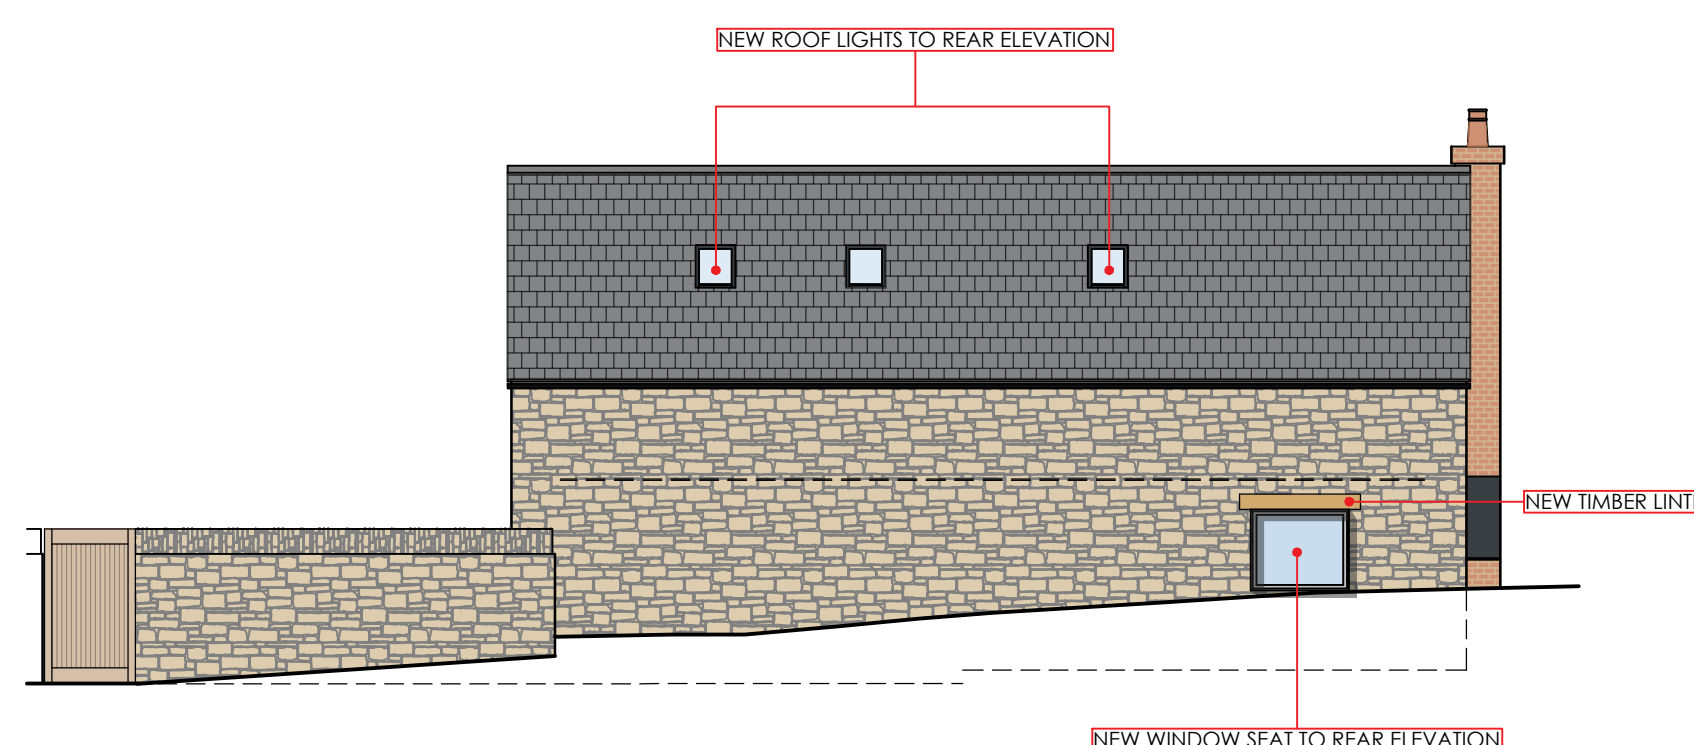


PROPOSED REAR ELEVATION 1:100

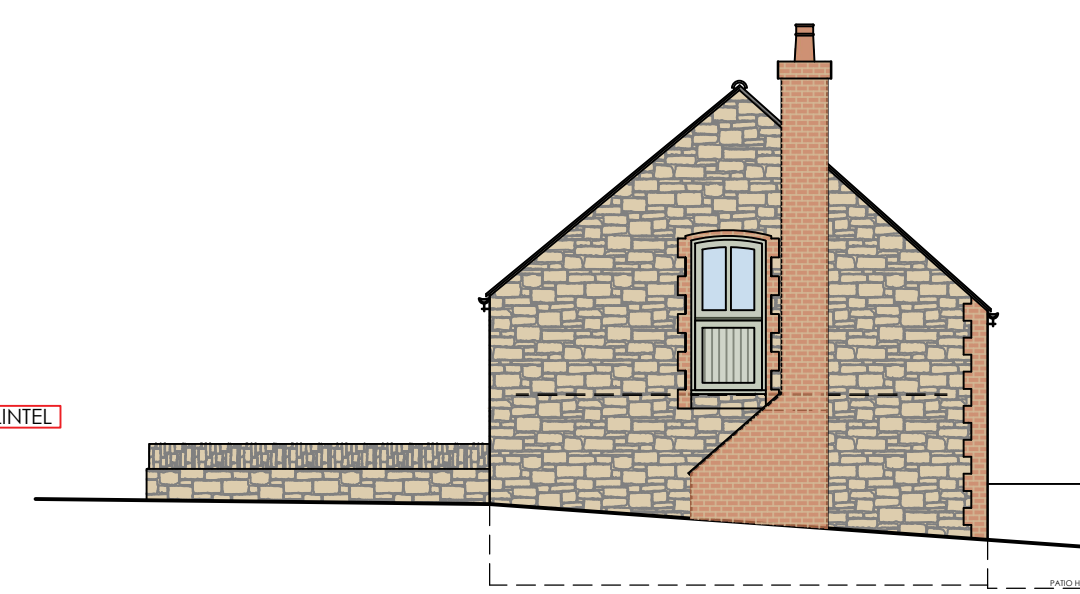


PROPOSED SIDE ELEVATION 1:100

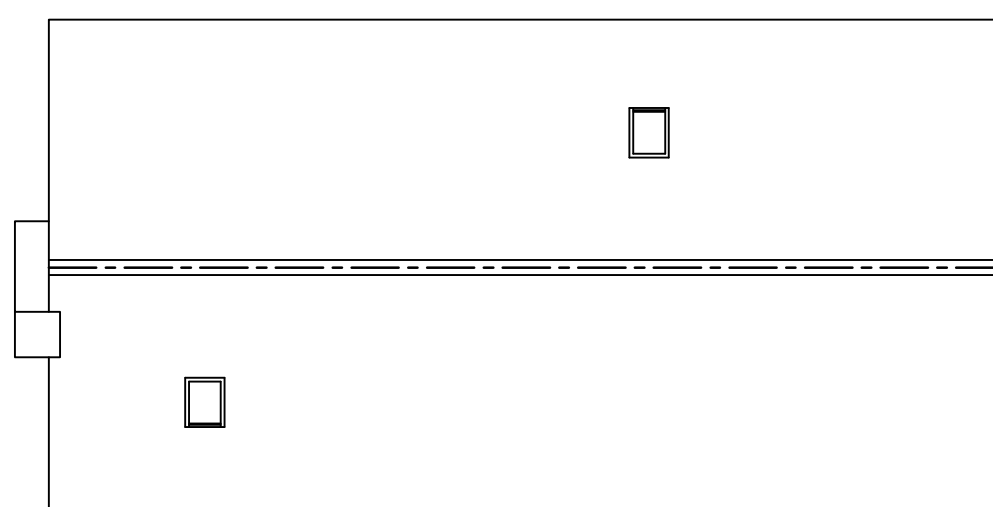


EXISTING ROOF PLAN 1:100

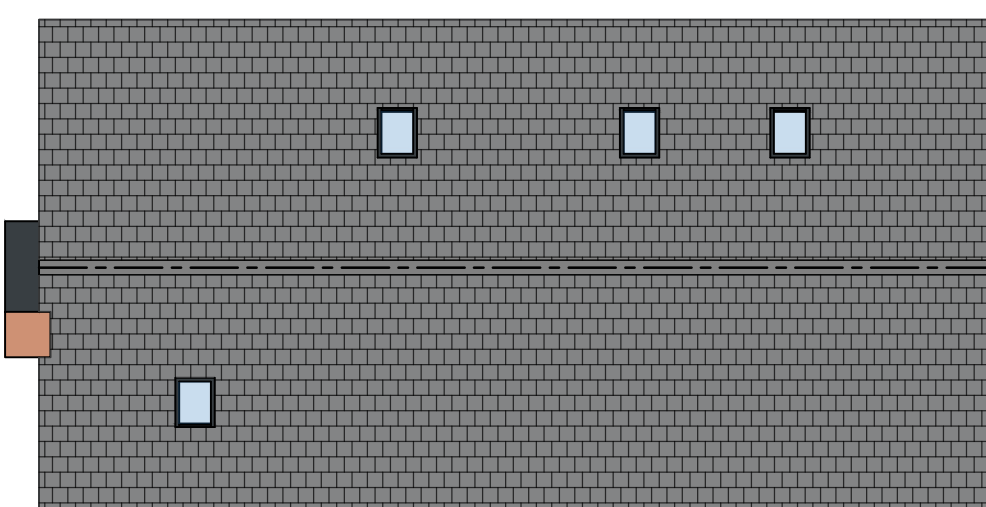

PROPOSED ROOF PLAN 1:100

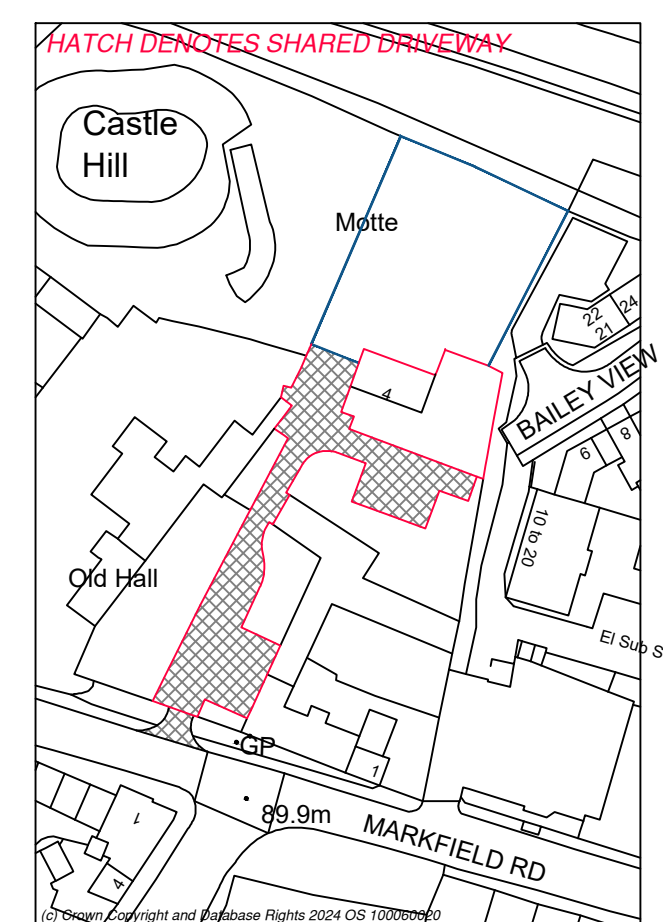

SITE LOCATION PLAN 1:1250

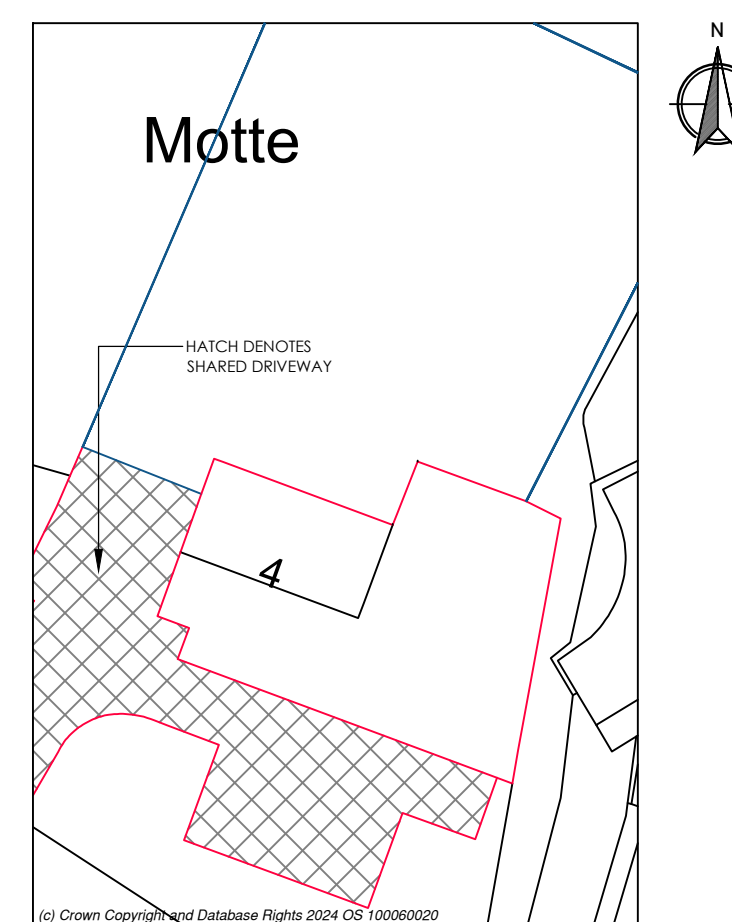

SITE BLOCK PLAN 1:500

[illegible]

DRAWING : EXISTING AND PROPOSED ELEVATIONS AND ROOF PLANS	
DATE : SEP 24	PROJECT : PROPOSED SINGLE STOREY REAR EXTENSION
SCALE @ A1 : VARIES	CLIENT : MRS KULLAR
	SITE ADDRESS : 4 OLD HALL BARN GROBY LE6 0FL
DRAWING No. 23/24/4	

ALL DIMENSIONS TO BE CHECKED ON SITE PRIOR TO COMMENCEMENT. PLANS TO BE ISSUED FOR PLANNING PURPOSES ONLY.
ANY CHANGING FROM PLANS OR STRUCTURAL ALTERATIONS ARE TO BE NOTICED IMMEDIATELY OR WILL BE CARRIED OUT AT THE CLIENTS RISK.
ANY BUILDING WORKS UNDERGONE BEFORE ALL NECESSARY LOCAL AUTHORITY APPROVALS HAVE BEEN OBTAINED ARE AT CLIENTS OWN RISK.
THESE DRAWINGS REMAIN THE COPYRIGHT OF THE ART OF BUILDING LTD AND MUST NOT BE DUPLICATED OR ISSUED WITHOUT PRIOR CONSENT.
THE DRAWING REMAINS THE PROPERTY OF THE ART OF BUILDING LTD UNTIL PAID FOR IN FULL BY CLIENT. UNTIL PAID FOR IN FULL THE DRAWING IS
NOT TO BE BUILT FROM WITHOUT PERMISSION FROM THE ART OF BUILDING LTD.
ANY REVISED DRAWINGS OR ADDITIONAL STRUCTURAL DESIGNS REQUESTED AFTER AGREED DESIGN OR LOCAL AUTHORITY APPROVALS MAY

DRAWING SIGNED AND APPROVED BY:

PRINT NAME : SIGNATURE : DATE :

TAOB.[®] Thoughtful Architecture

The Art of Building Ltd
t: 01509 891105
e: info@taob.co.uk w: taob.co.uk
45 Maplewell Road
Woodhouse Eaves
Leicestershire LE12 8R