


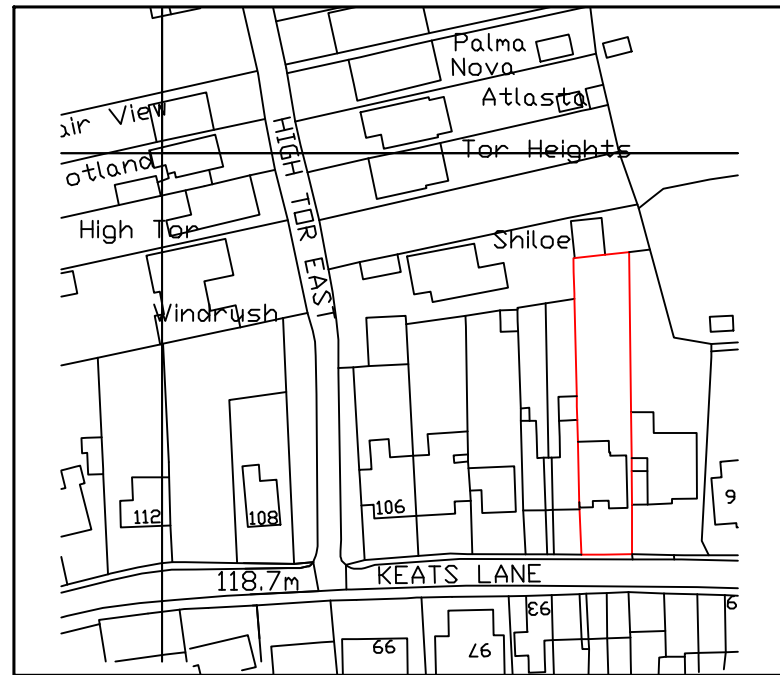


EXISTING SITE LOCATION PLAN SCALE 1:1250




EXISTING BLOCK PLAN SCALE 1:500

PROJECT MR SHELENDRA SINGH 96 KEATS LANE EARL SHILTON LEICS	SCALE AS ANOTATED	DRAWN AO	CHECKED FO
	DATE 15-08-2023	STATUS PLANNING	
	DRAWING No. 001		REVISION REV A




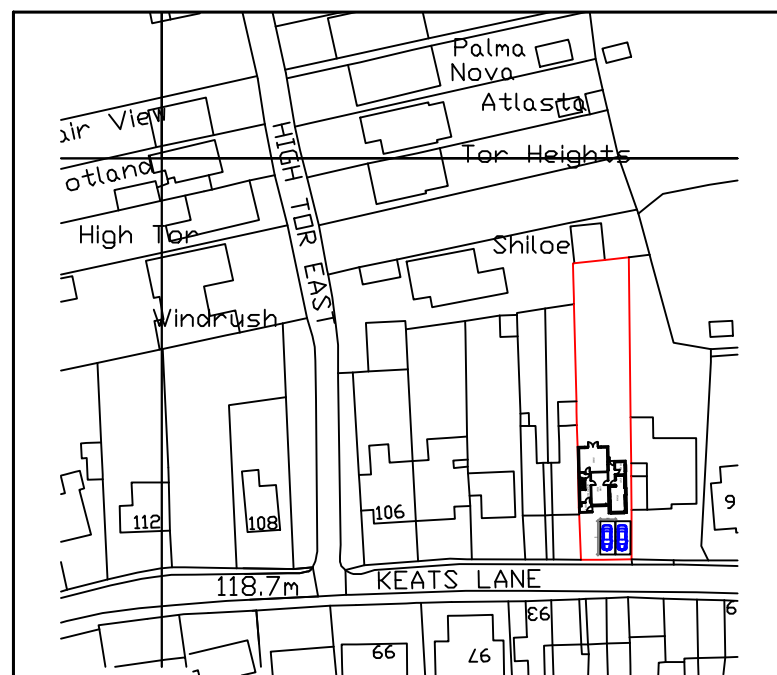



PROPOSED SITE LOCATION PLAN SCALE 1:1250

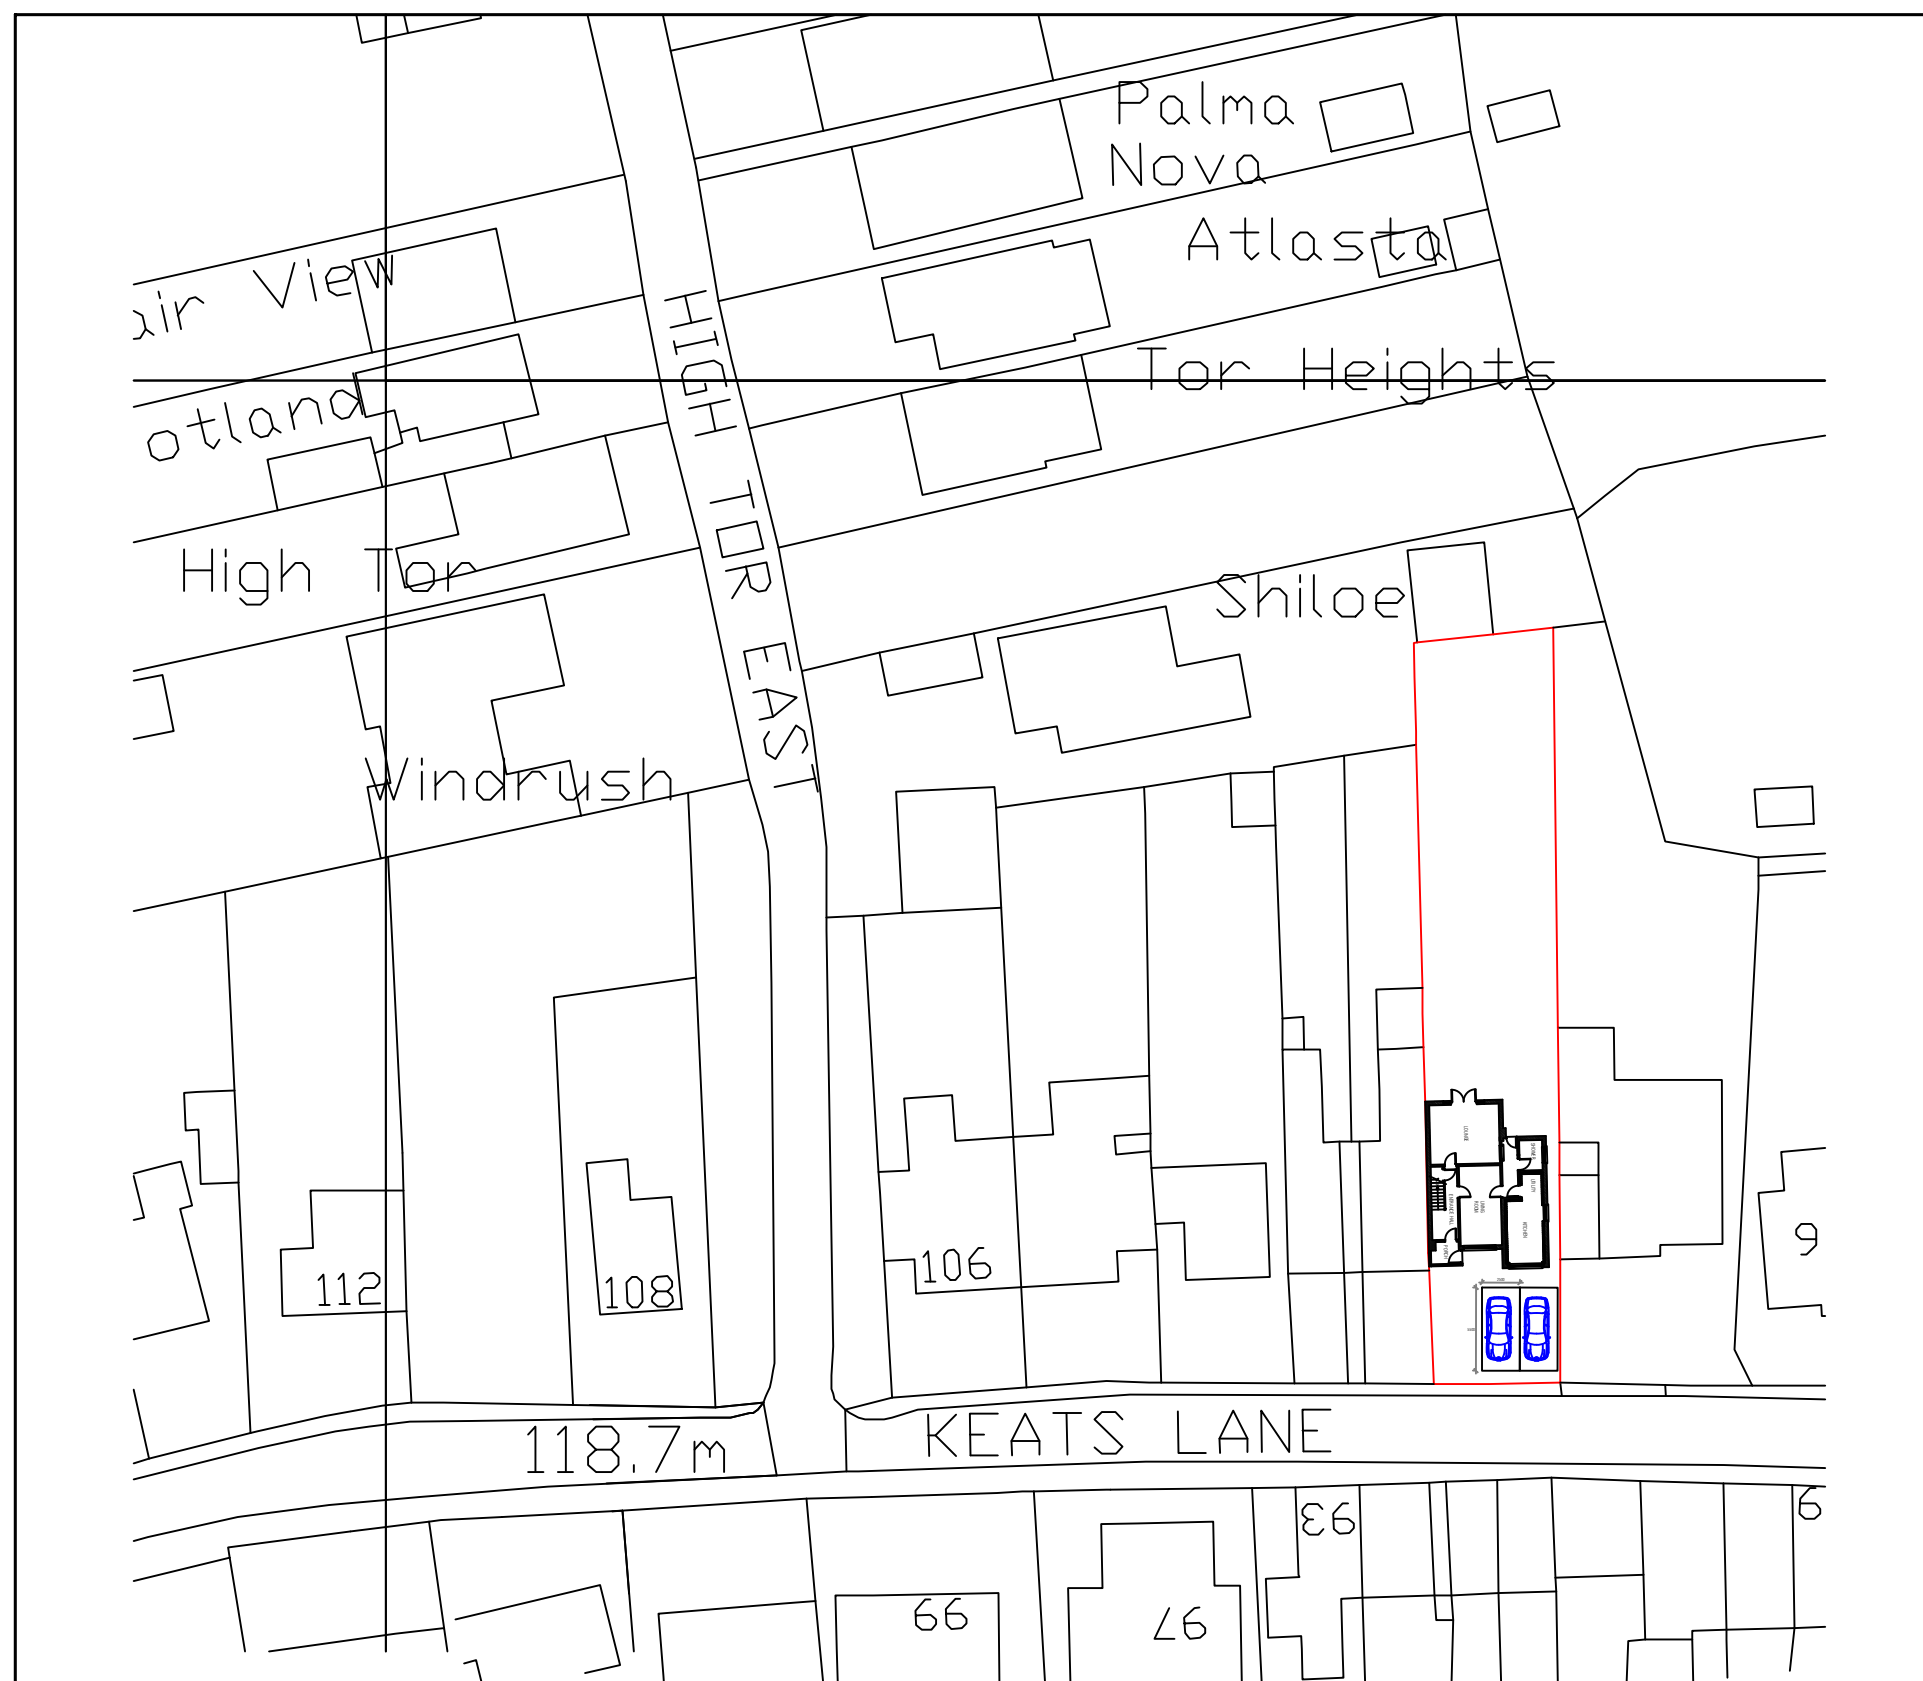

PROPOSED BLOCK PLAN SCALE 1:500




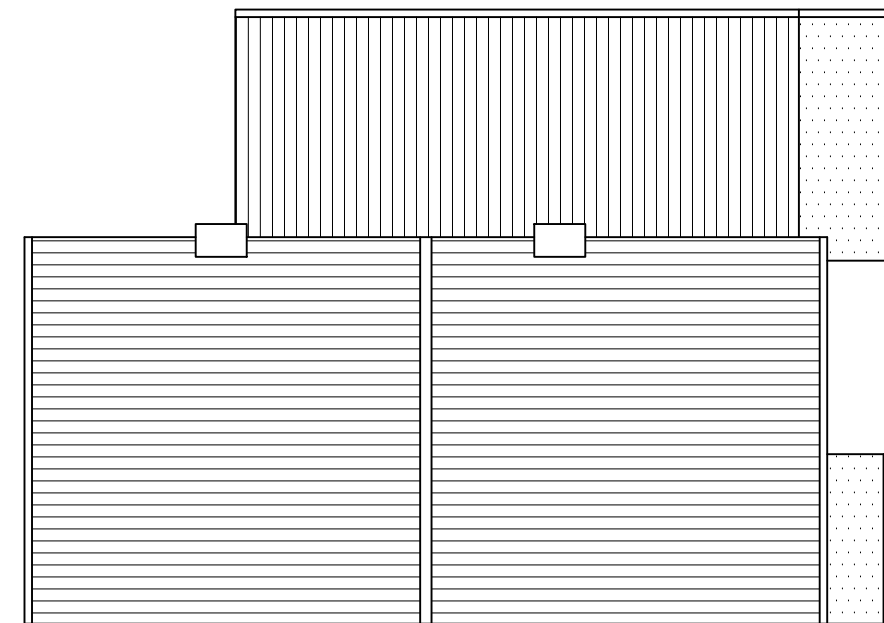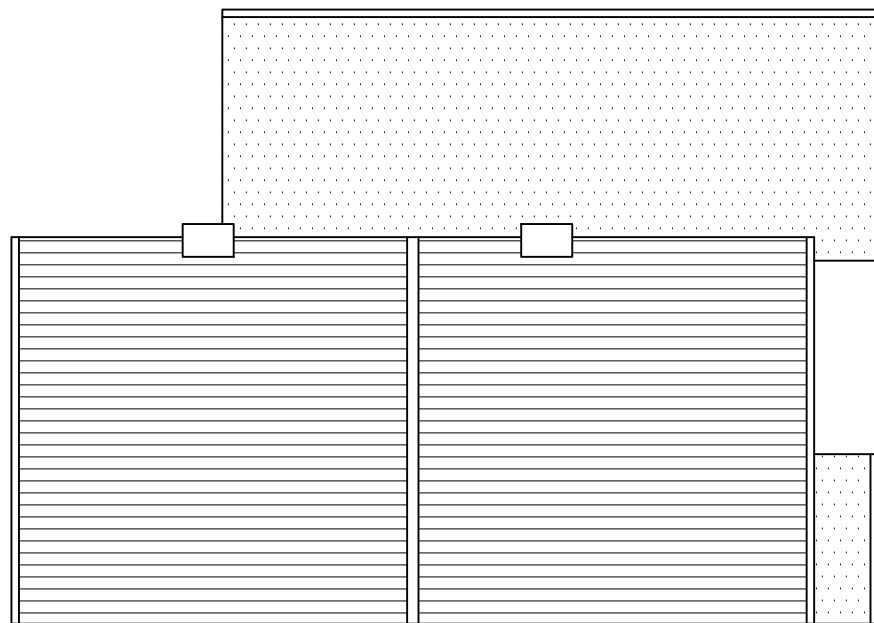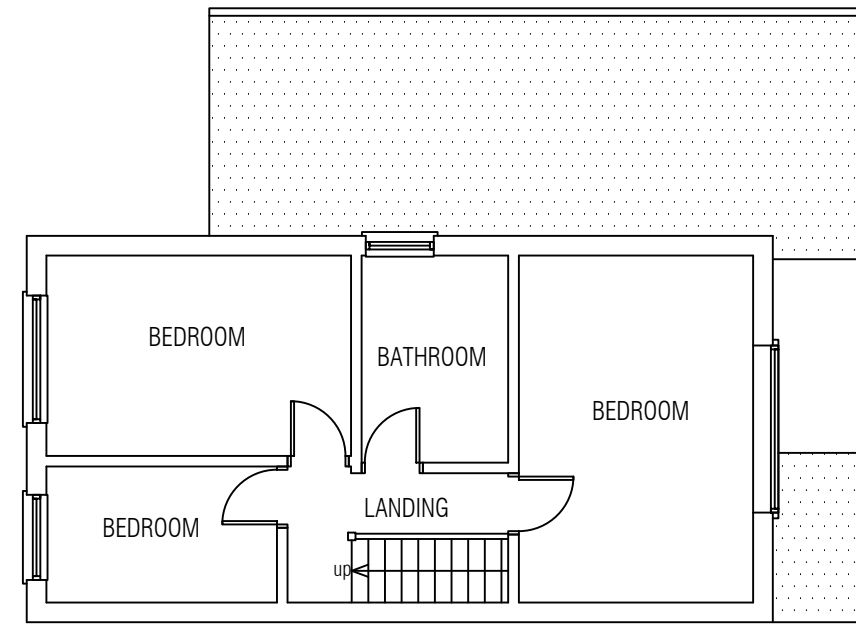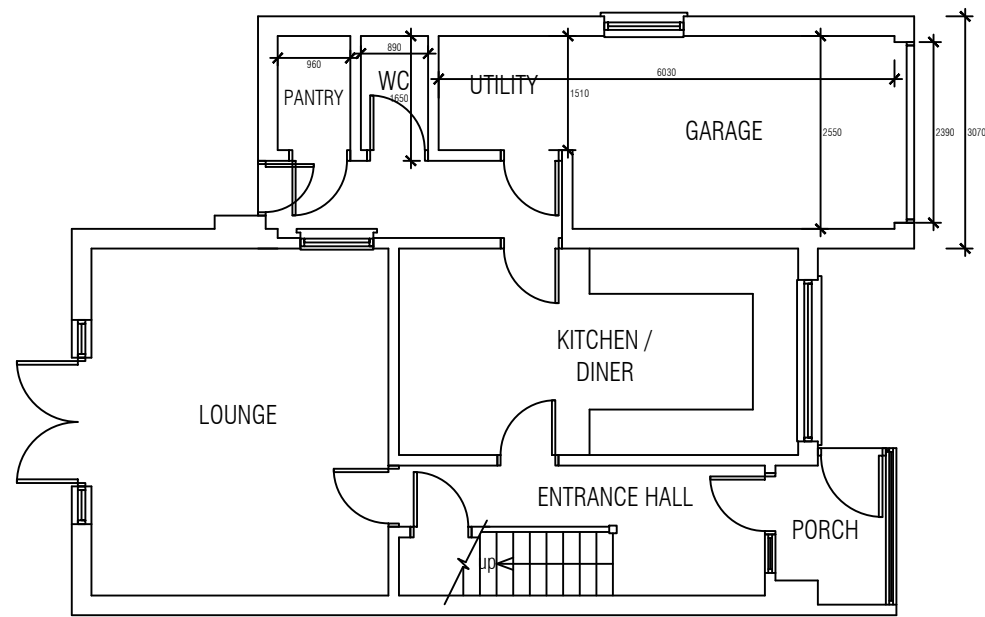

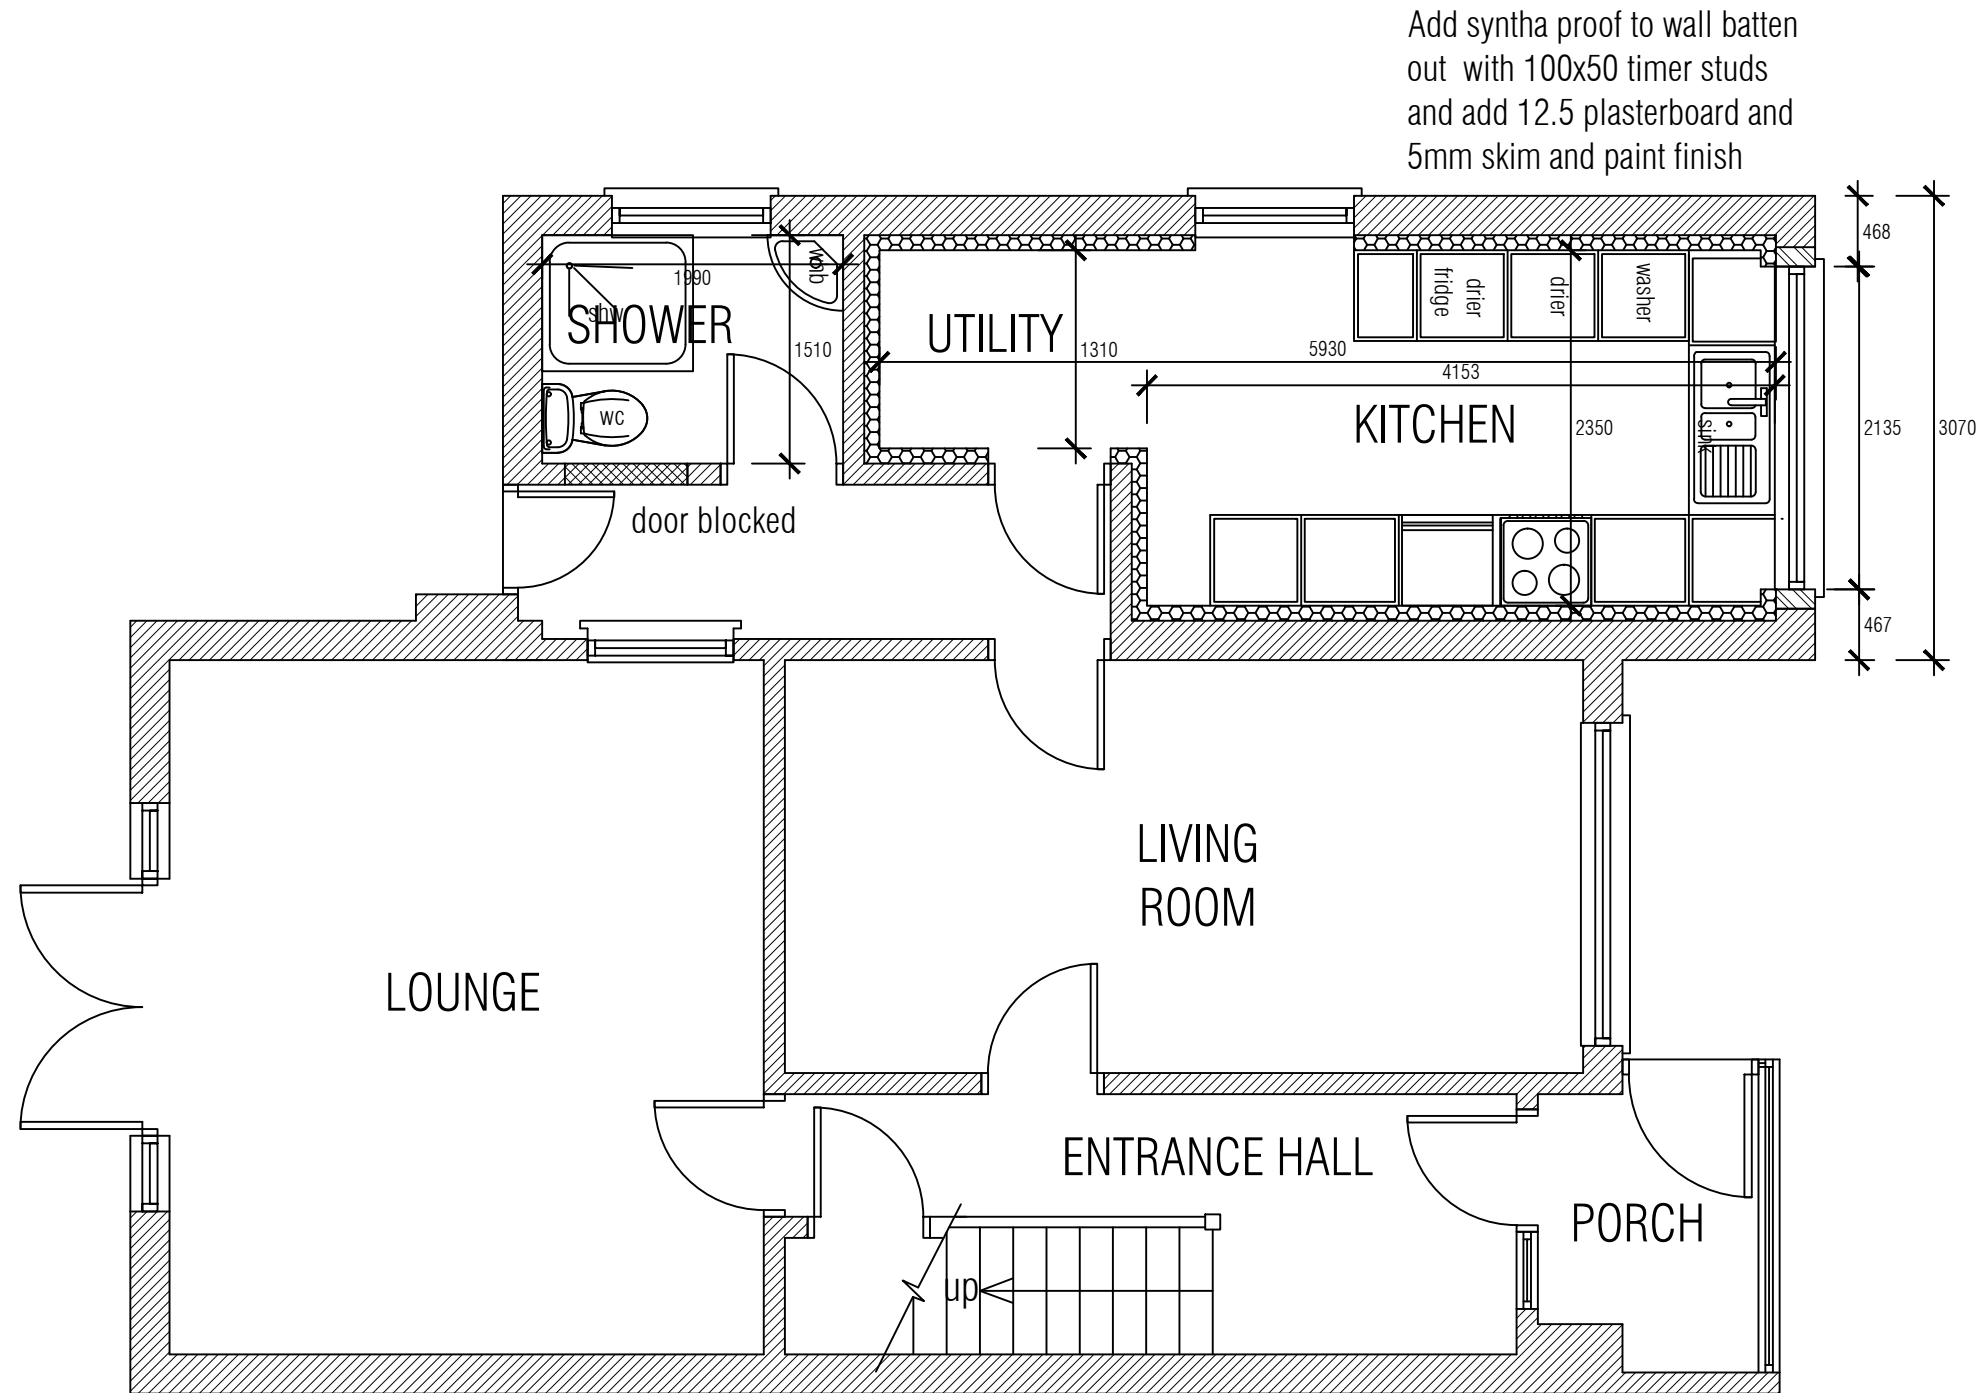

PROPOSED GROUND FLOOR PLAN

SCALE 1:50

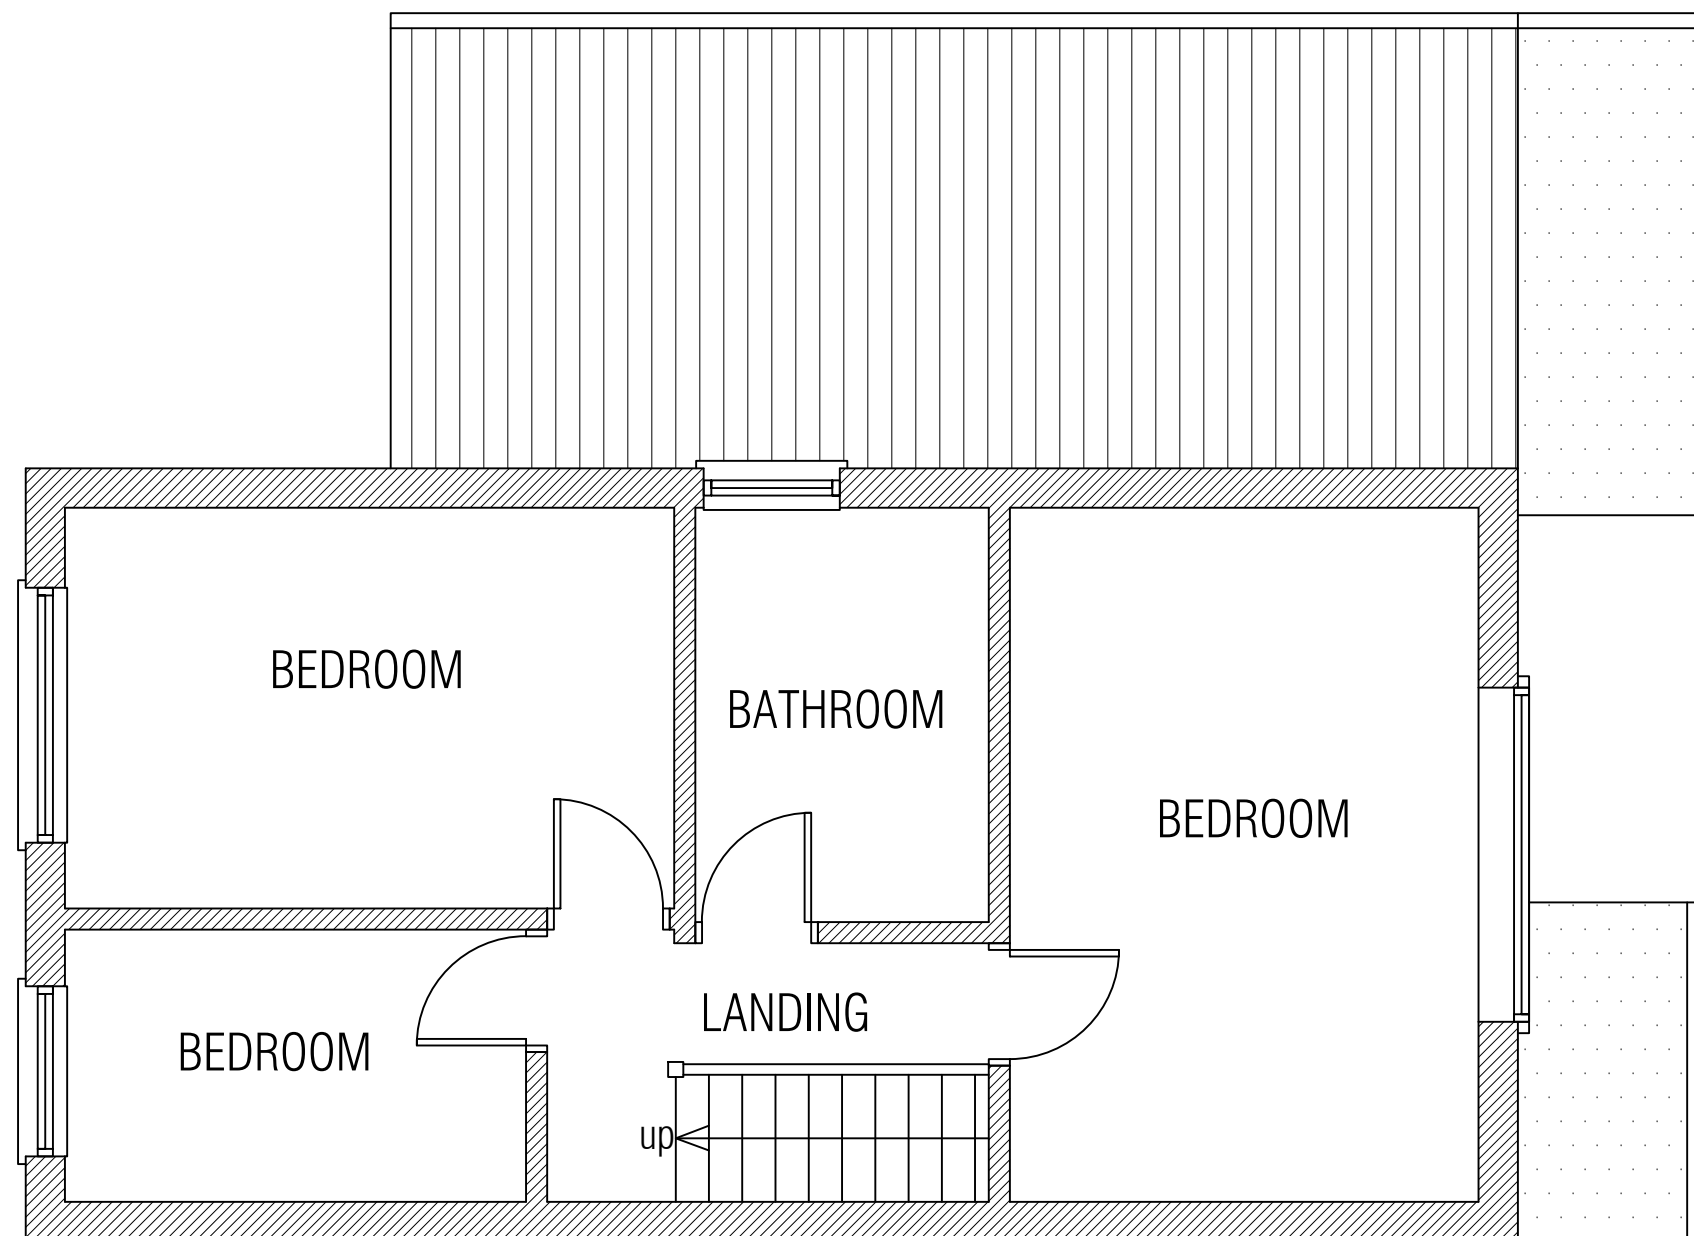

PROPOSED FIRST FLOOR PLAN

SCALE 1:50 (NO CHANGES)

13 Architectural
Consultants Ltd

Urban Design
Town Planning Consultants
Building Surveyors
Architecture
Property Development
Cost Consultants
Party Wall Surveyors


8 COPLOW AVENUE LEICESTER LE5 5WA
13DRAWINGS@GMAIL.COM 07412502035

A3

PROJECT MR SHELENDRA SINGH 96 KEATS LANE EARL SHILTON LEICS	SCALE AS ANOTATED	DRAWN AO	CHECKED FO
	DATE 15-08-2023	STATUS PLANNING	
	DRAWING No. 005	REVISION REV A	




EXISTING FRONT ELEVATION
SCALE 1:100

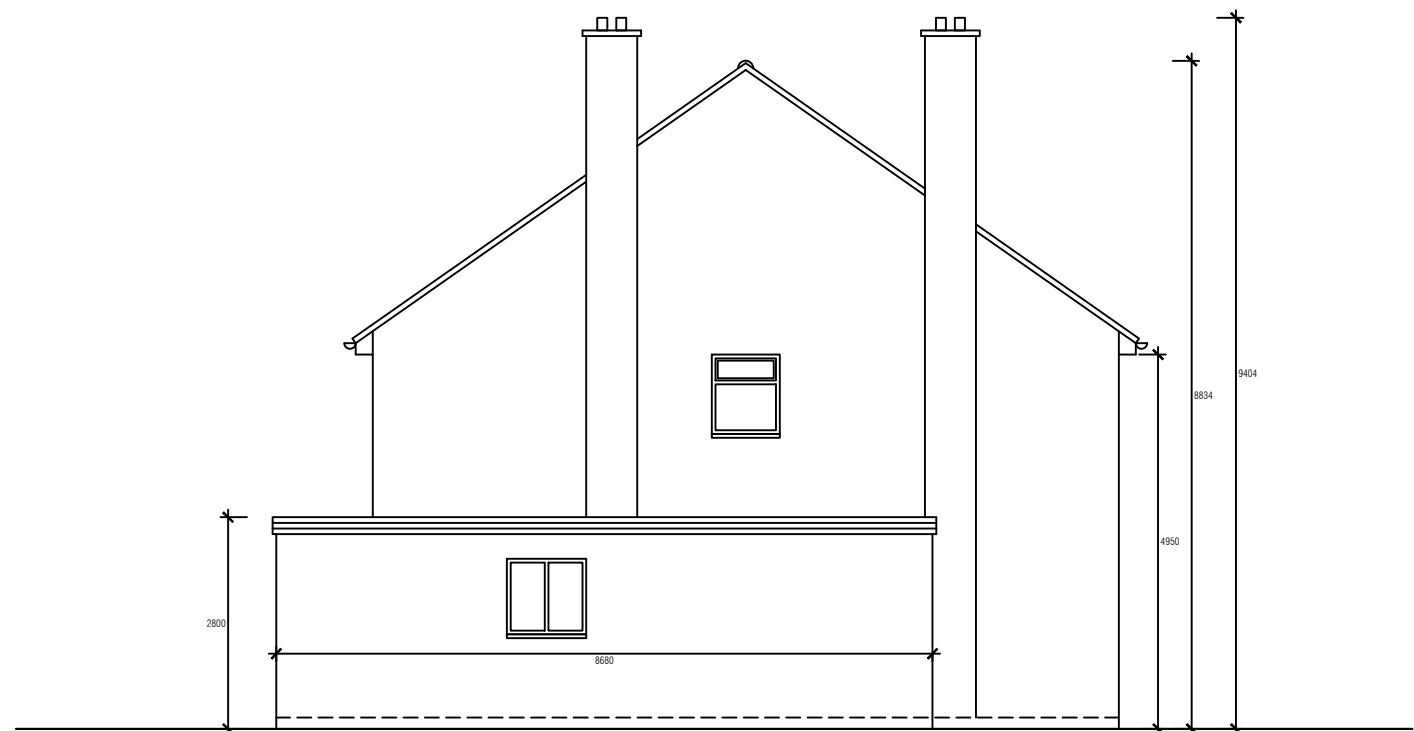

EXISTING SIDE ELEVATION
SCALE 1:100




PROPOSED FRONT ELEVATION
SCALE 1:100

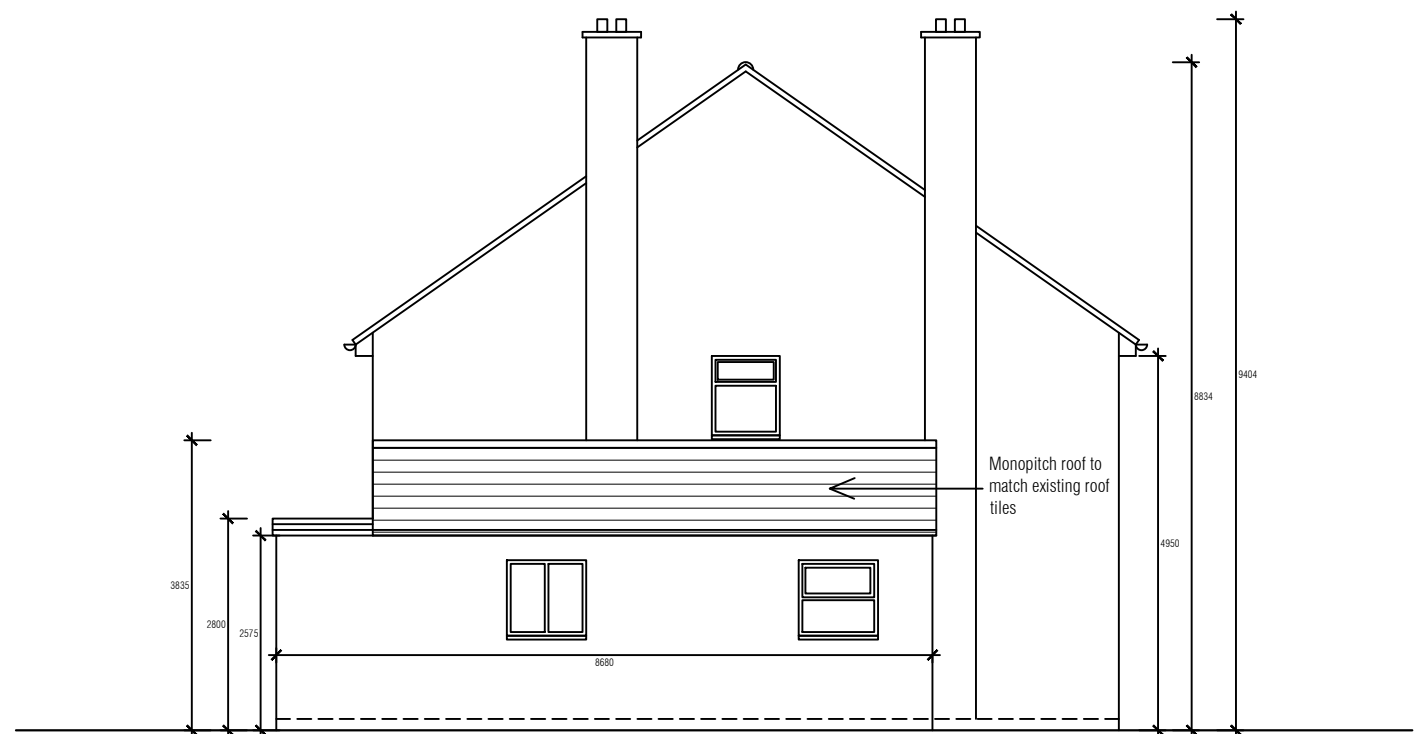

PROPOSED SIDE ELEVATION
SCALE 1:100




EXISTING REAR ELEVATION
SCALE 1:100

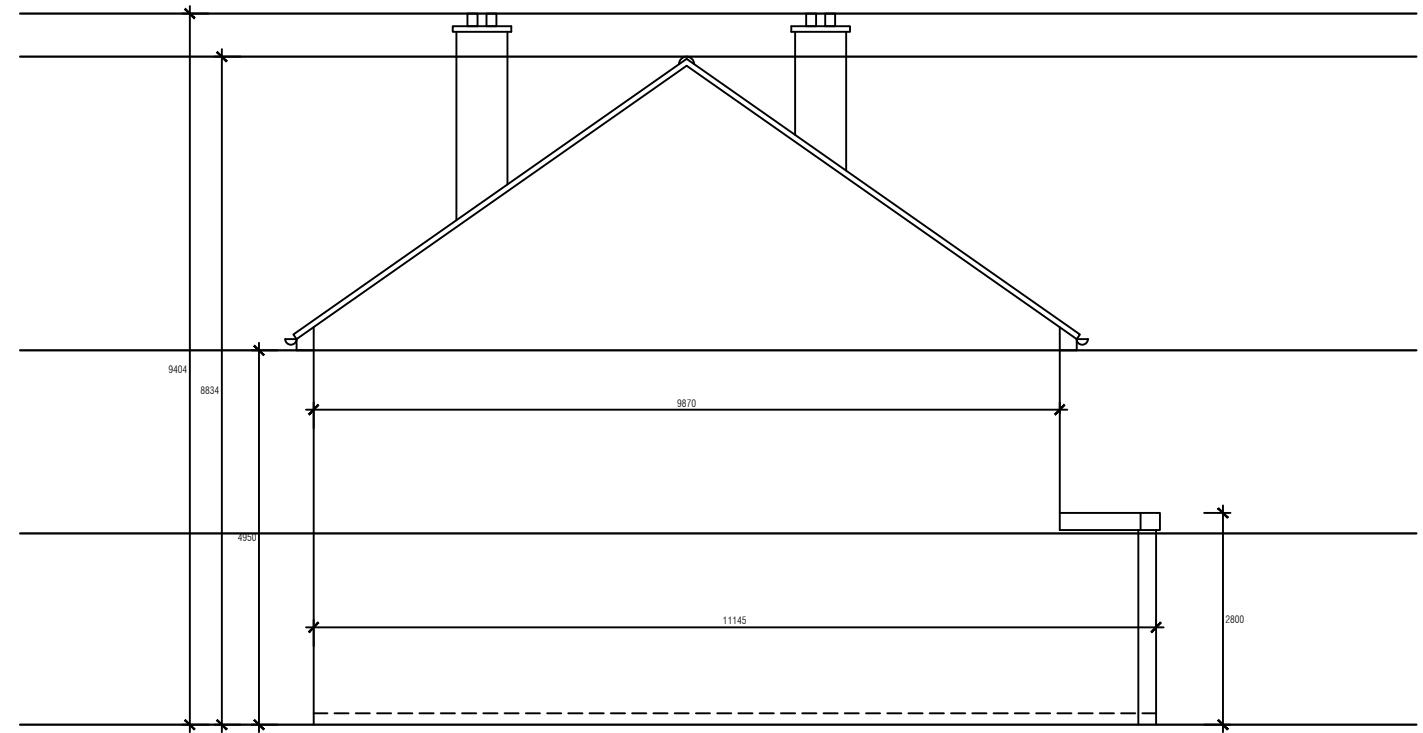

EXISTING SIDE ELEVATION / SECTION A'A
SCALE 1:100



PROPOSED REAR ELEVATION
SCALE 1:100

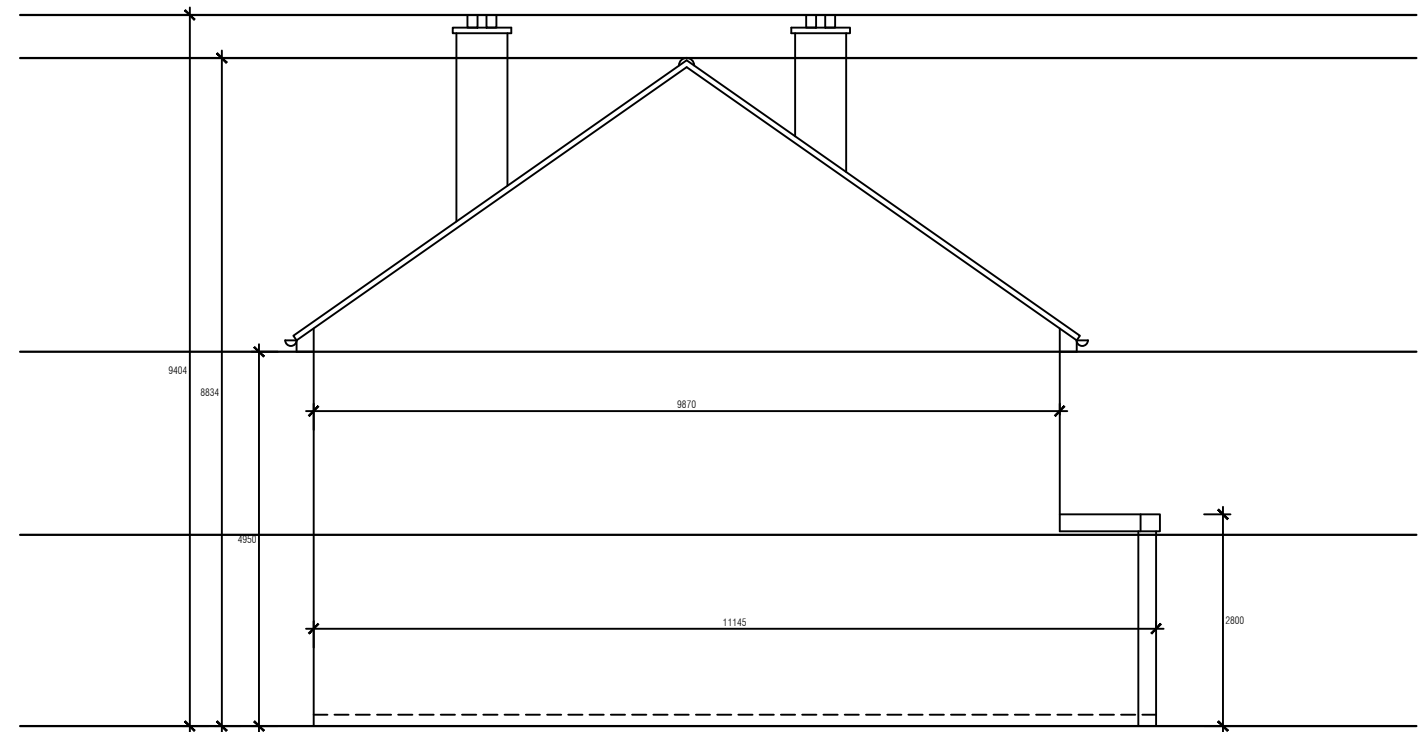

PROPOSED SIDE ELEVATION / SECTION A'A
SCALE 1:100 (NO CHANGES)