

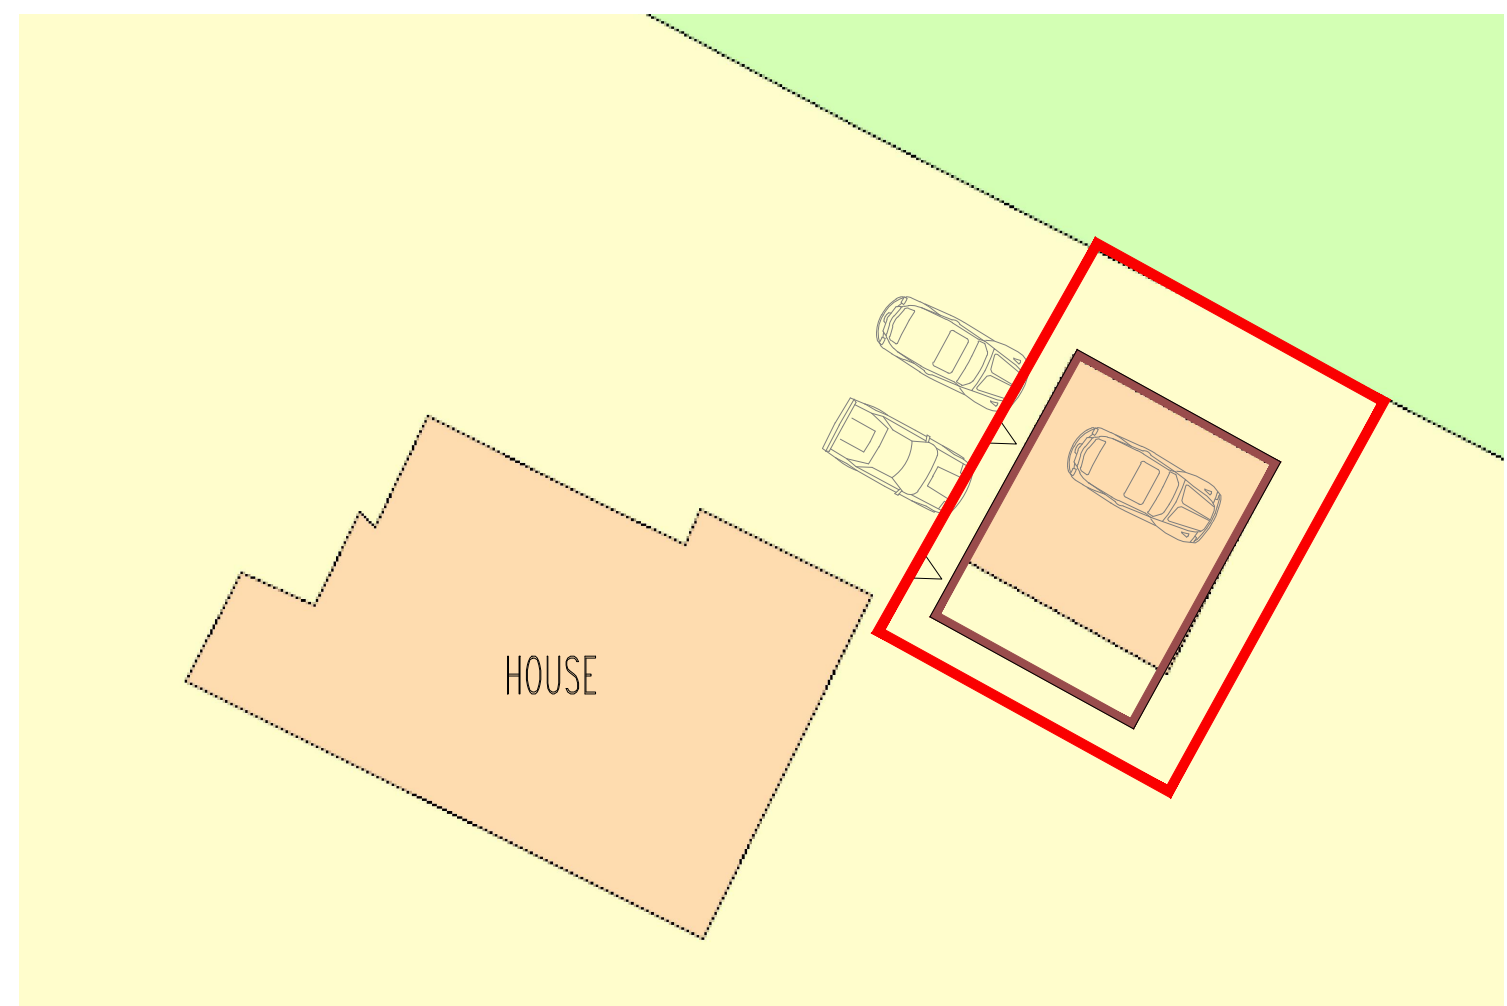
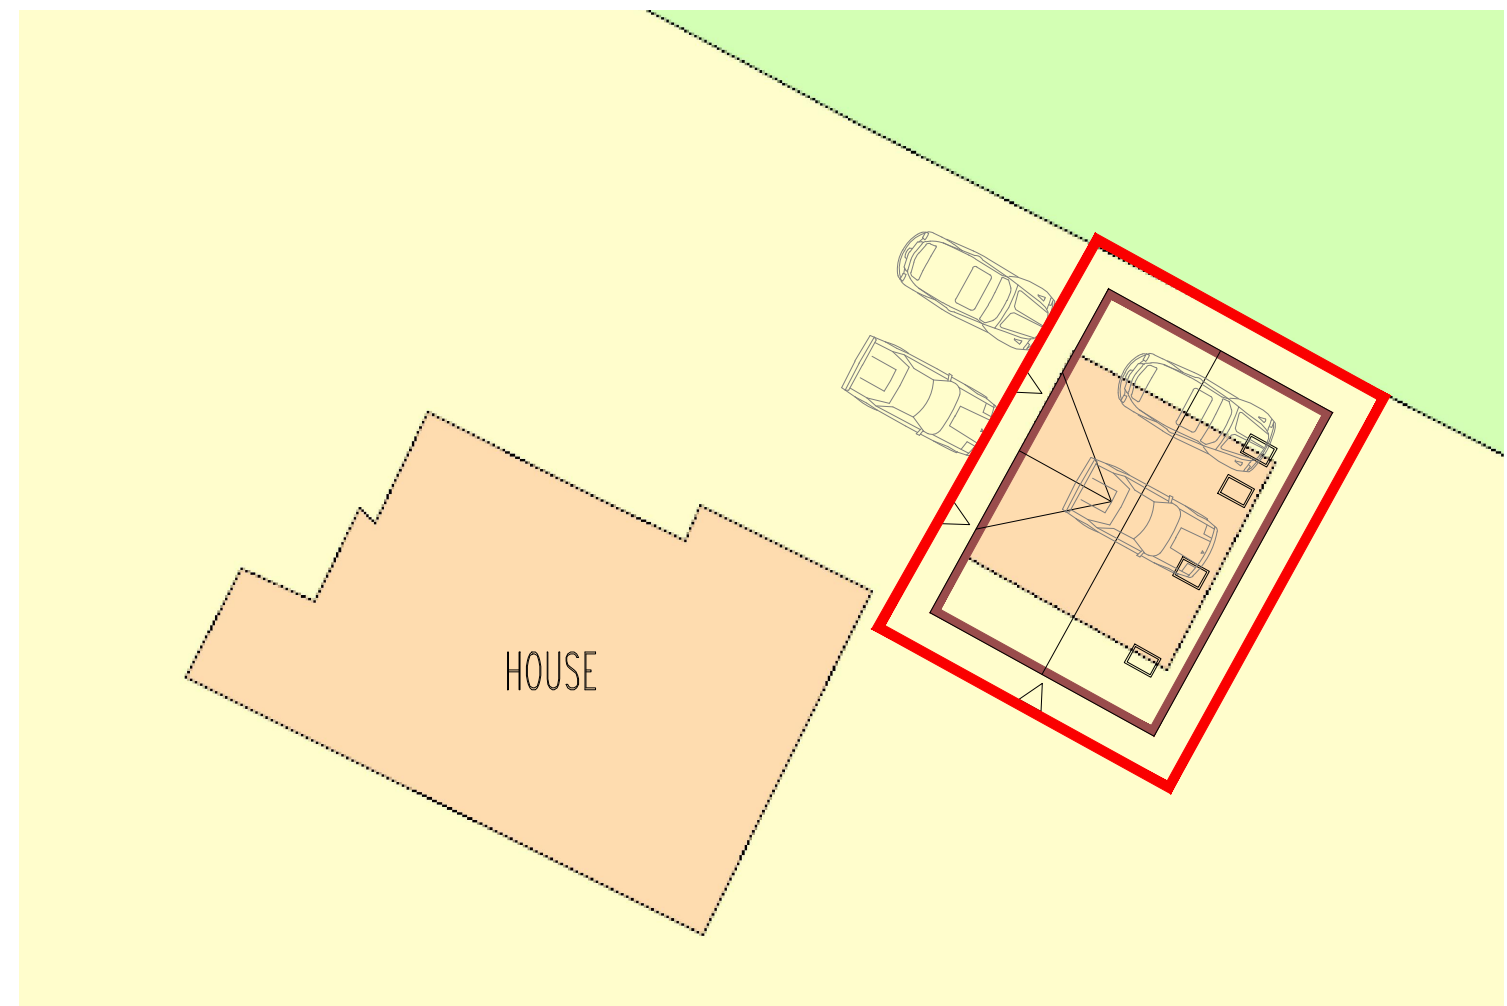
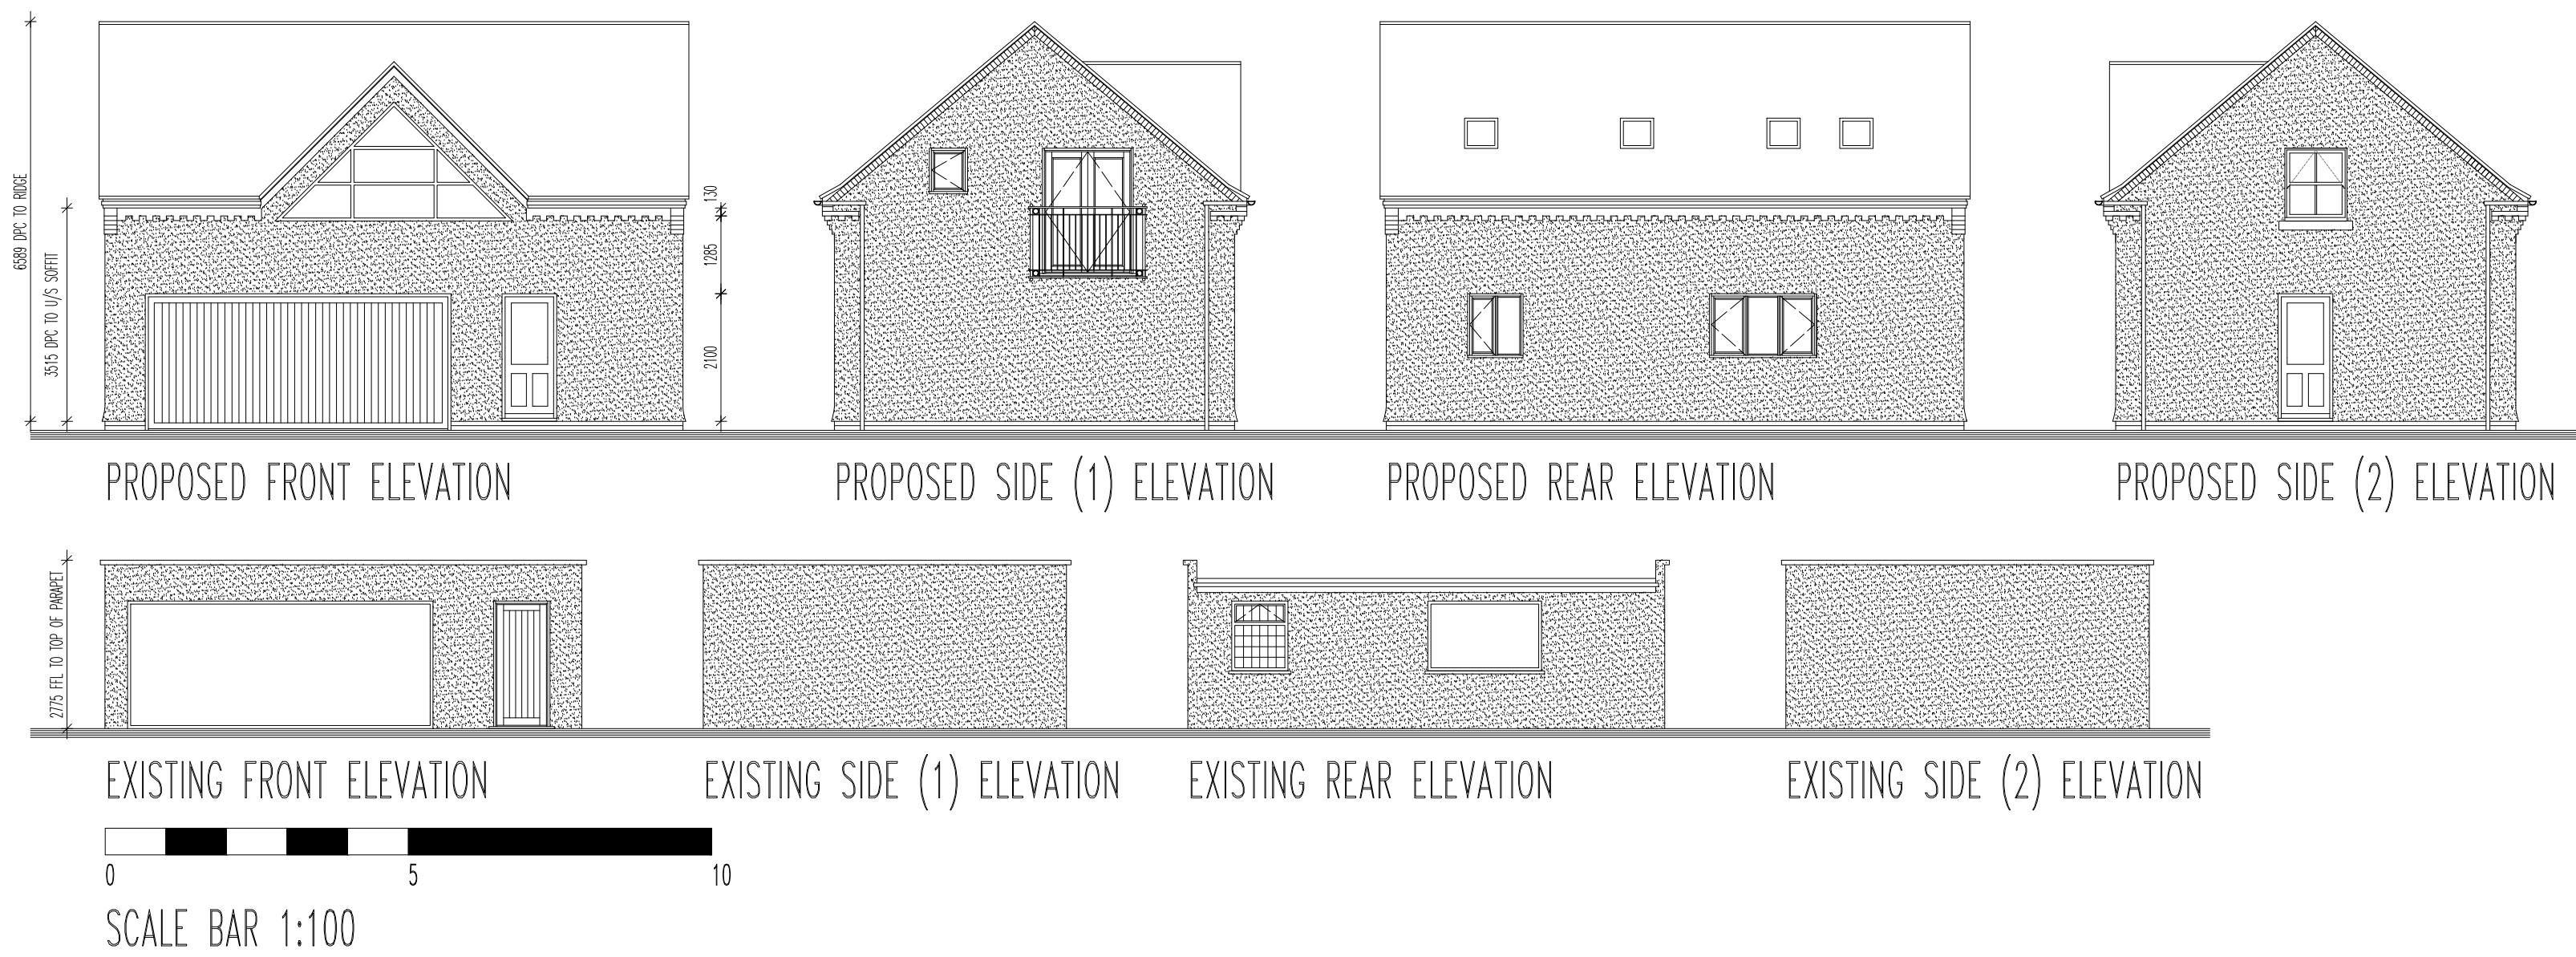
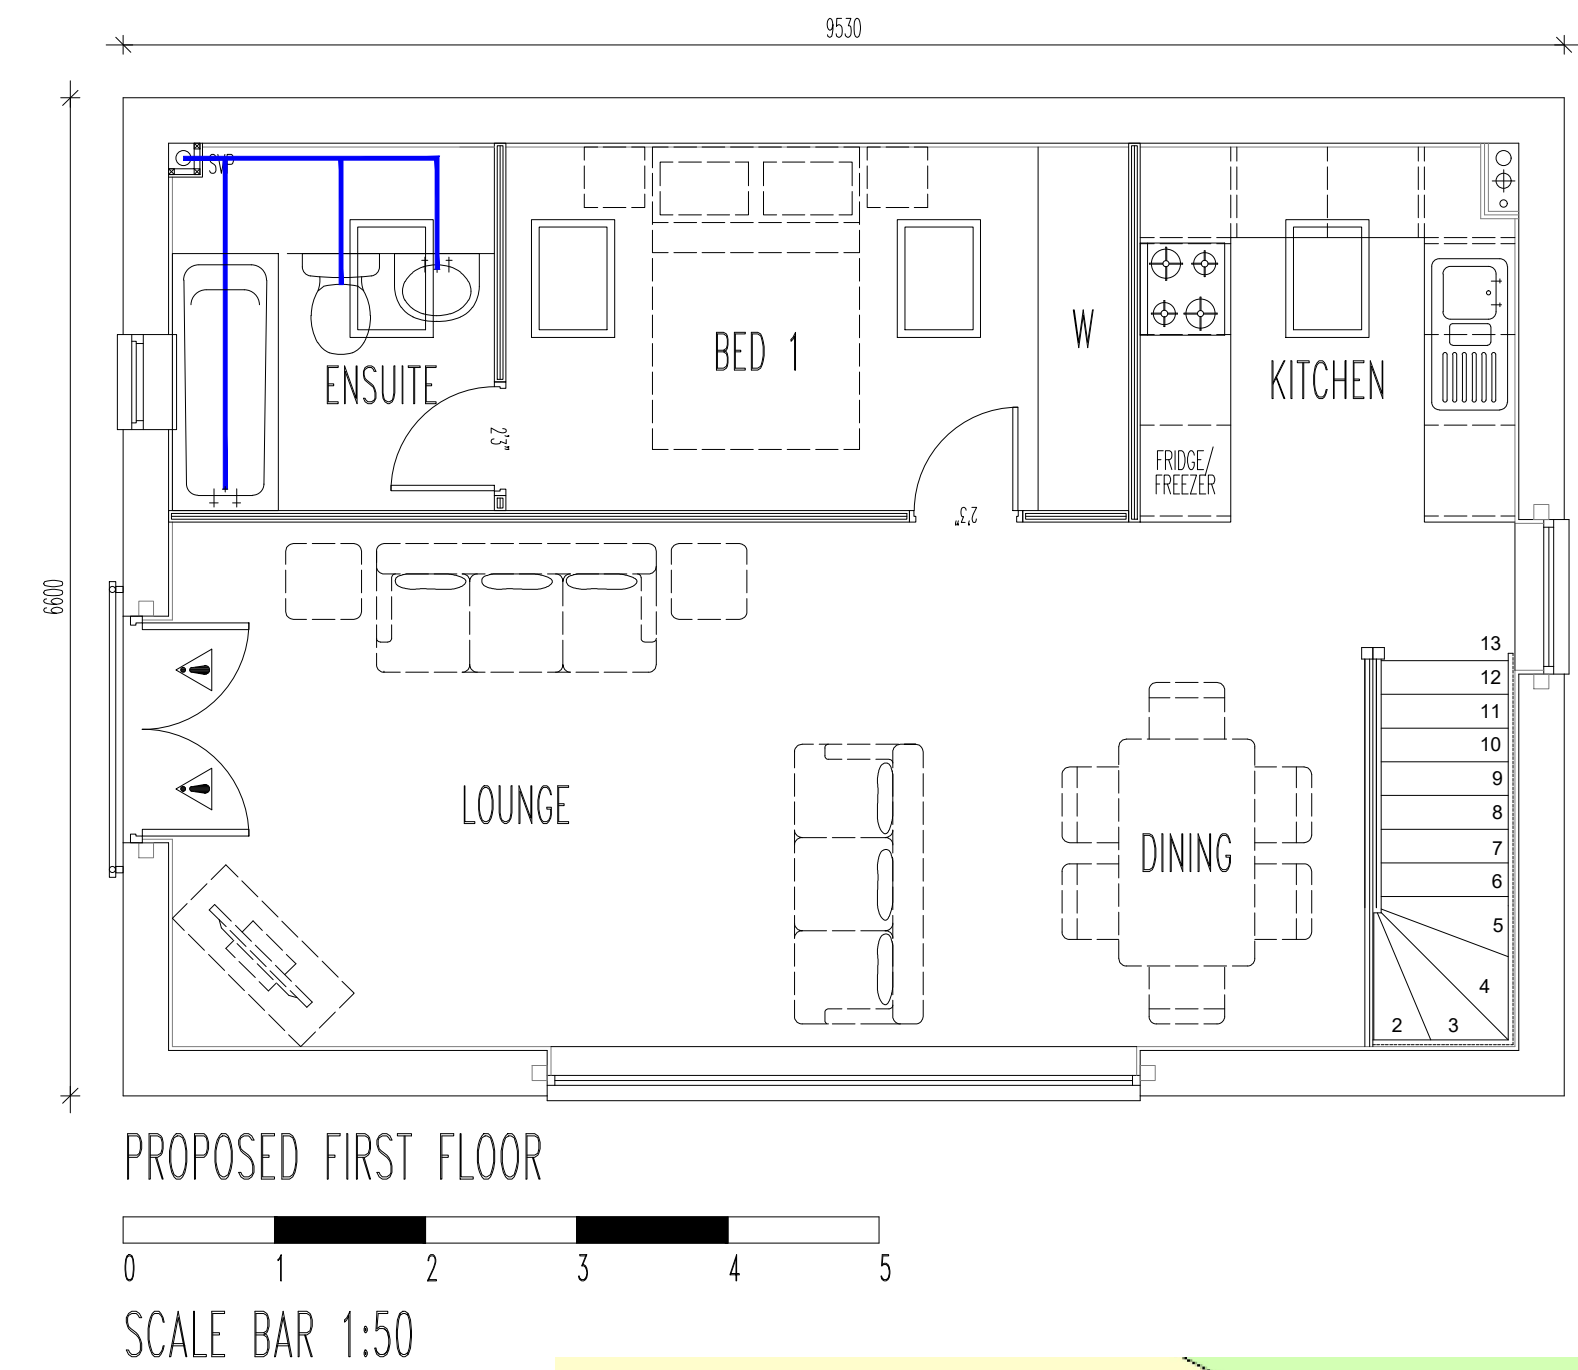


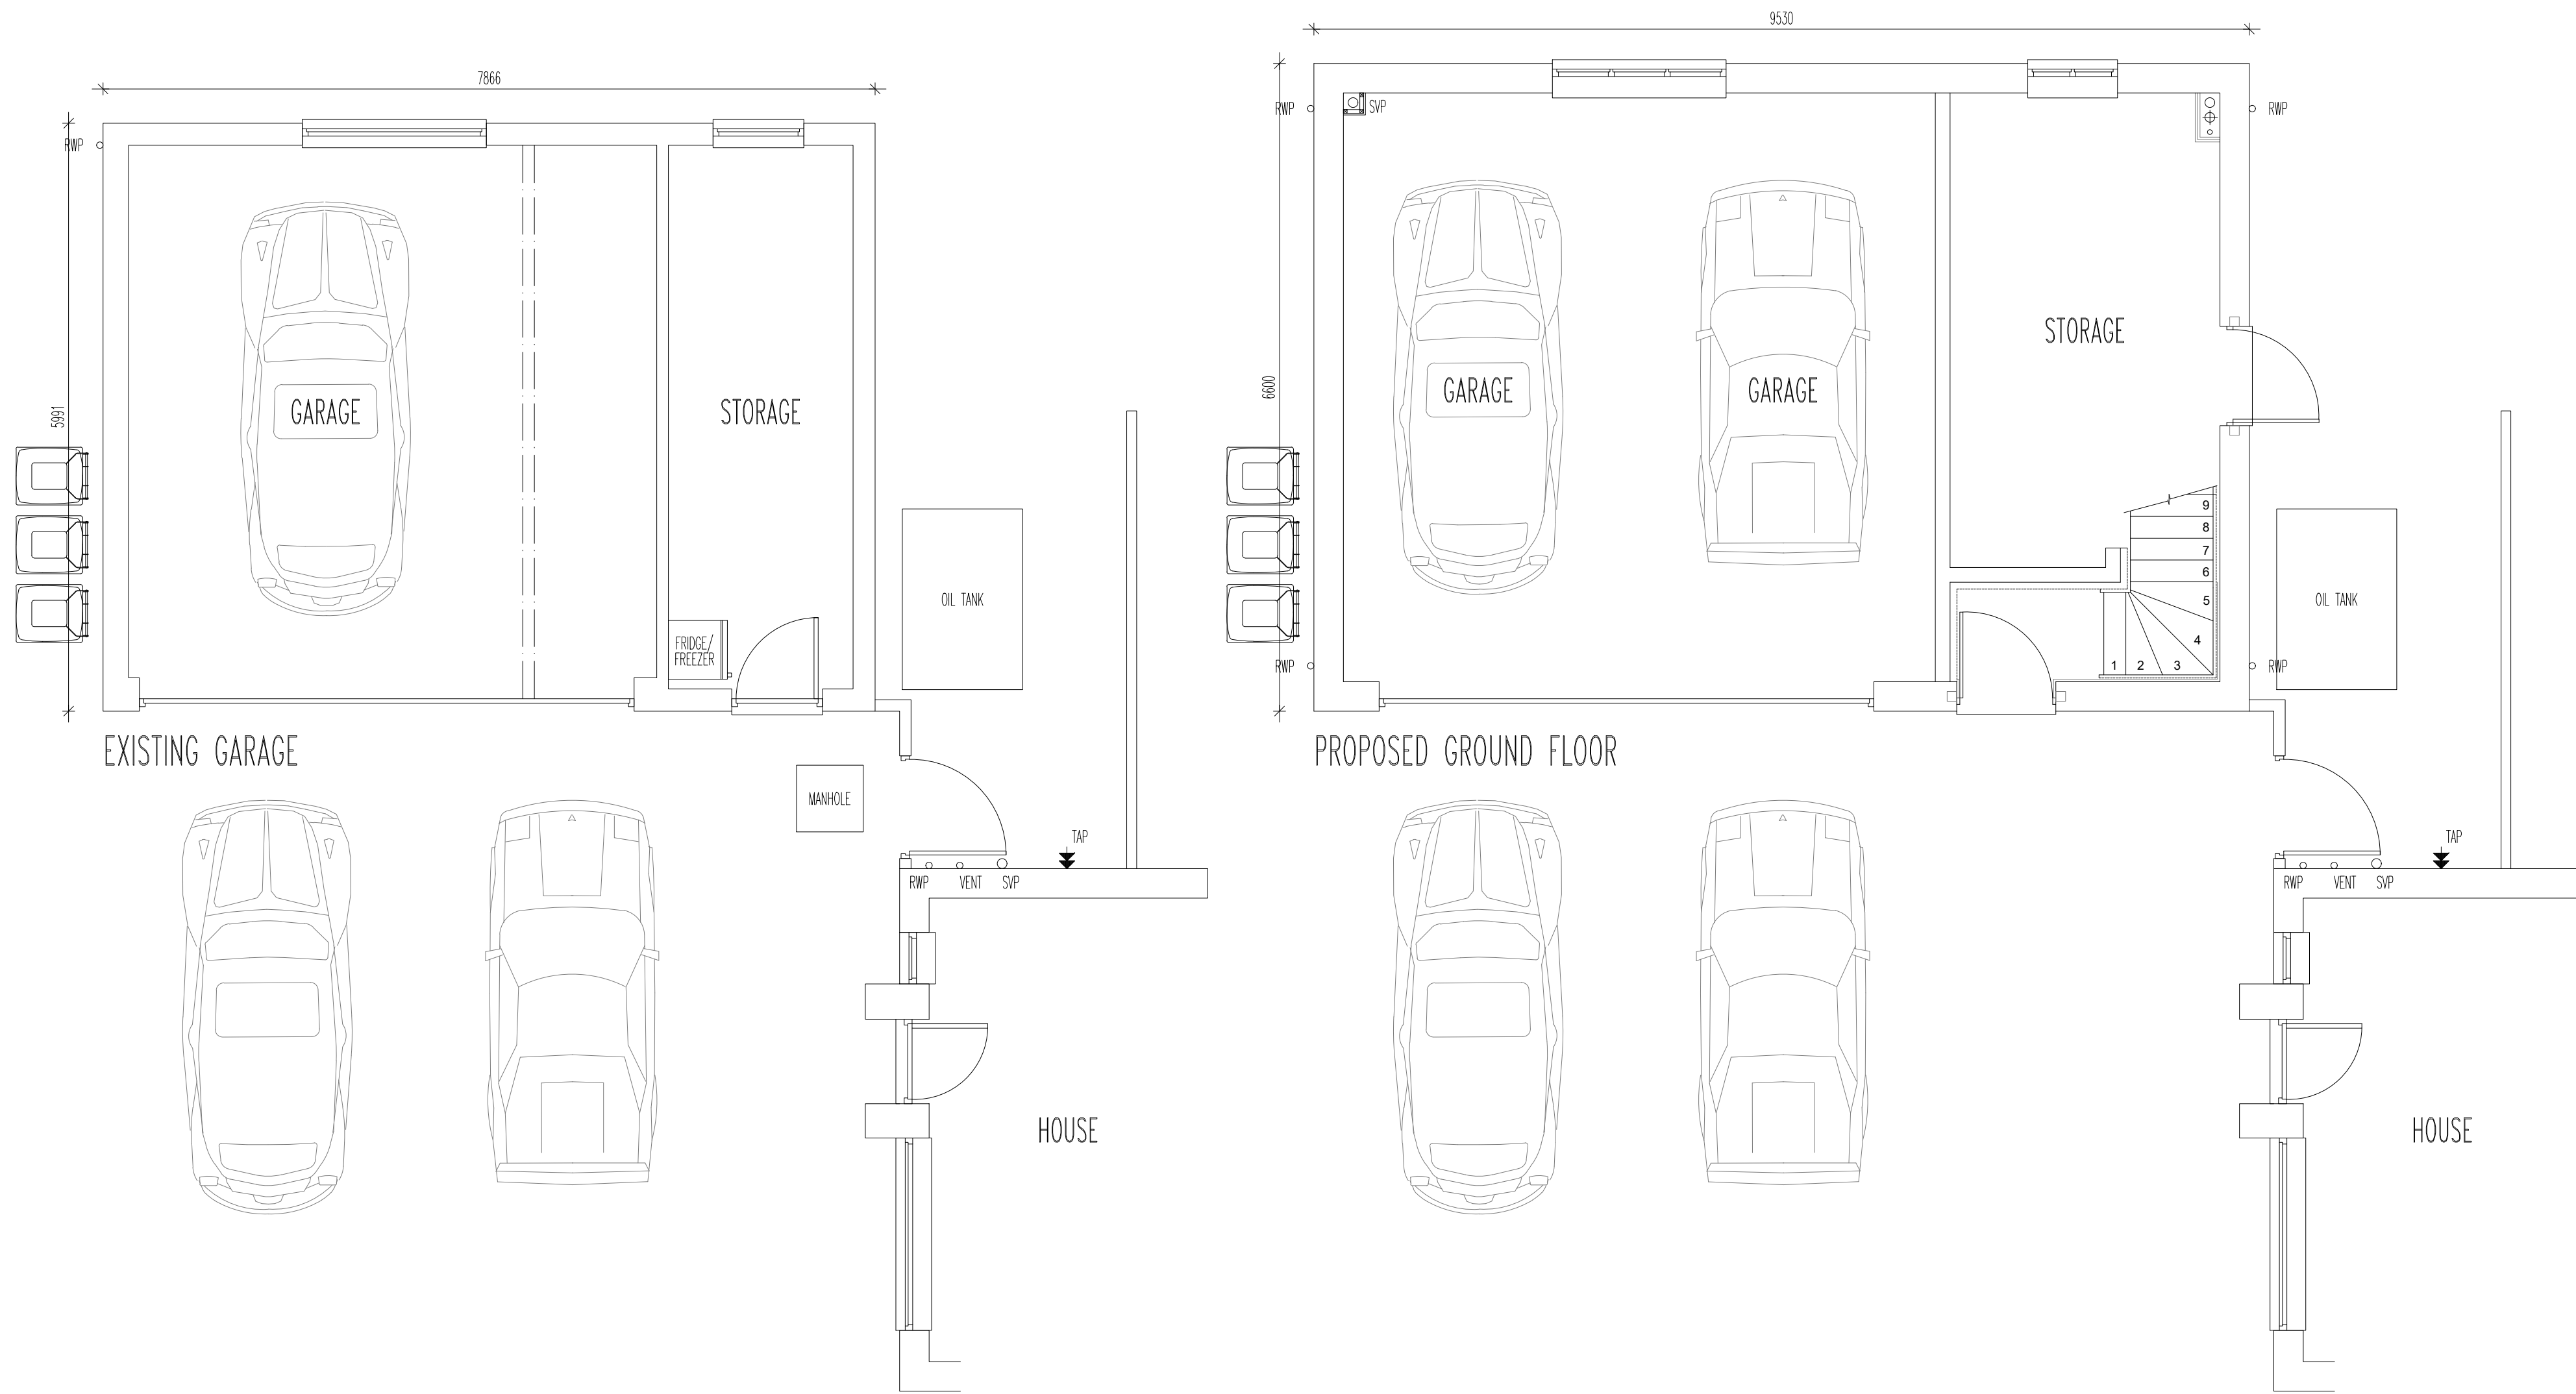

Drawings may be scaled for planning purposes only.
All dimensions to be checked.
The contractor is responsible for checking
dimensions before ordering or starting work.

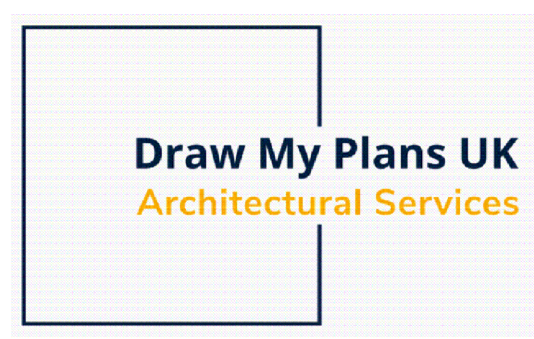

Client	MR D WORMLEIGHTON @ WHITECROFT, HIGHAM LANE, WYKIN, HINCKLEY. LE10 3EF.			Drawn by	SJN		Checked by	
Project	PROPOSED GARAGE WITH ACCOMMODATION OVER			Scale	1:500 @ A2		Date	APRIL 2024
Drawing Title	EXISTING & PROPOSED SITE PLANS, GARAGE PLANS & ELEVATIONS			Project No.	2024		Dwg. No.	BHL[02]001
							Revision	B