

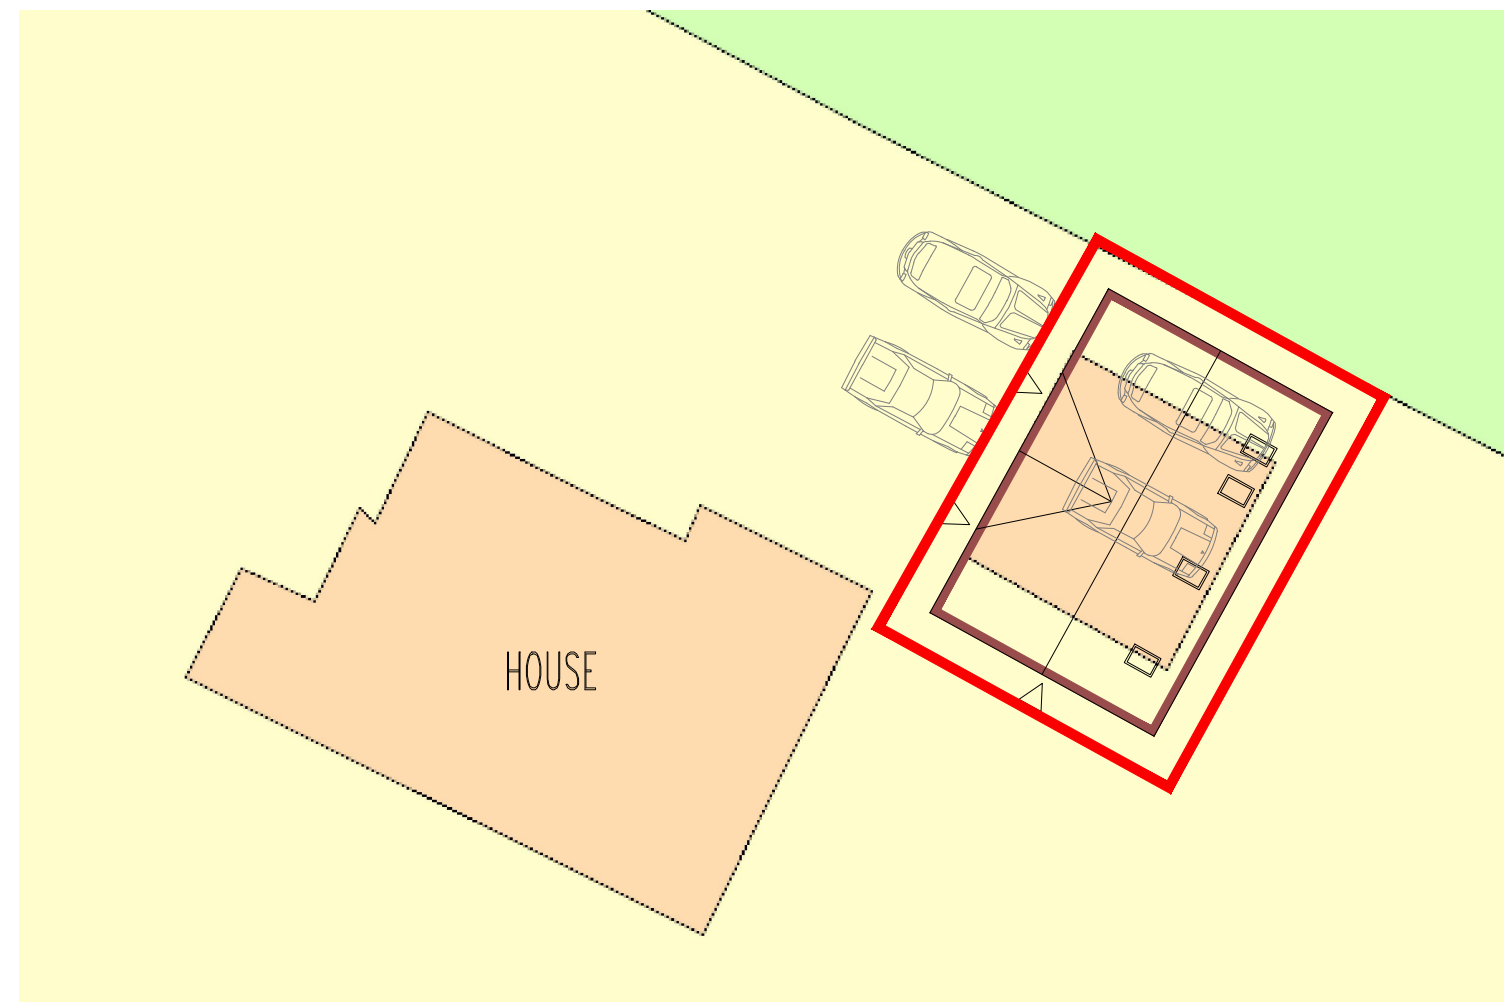
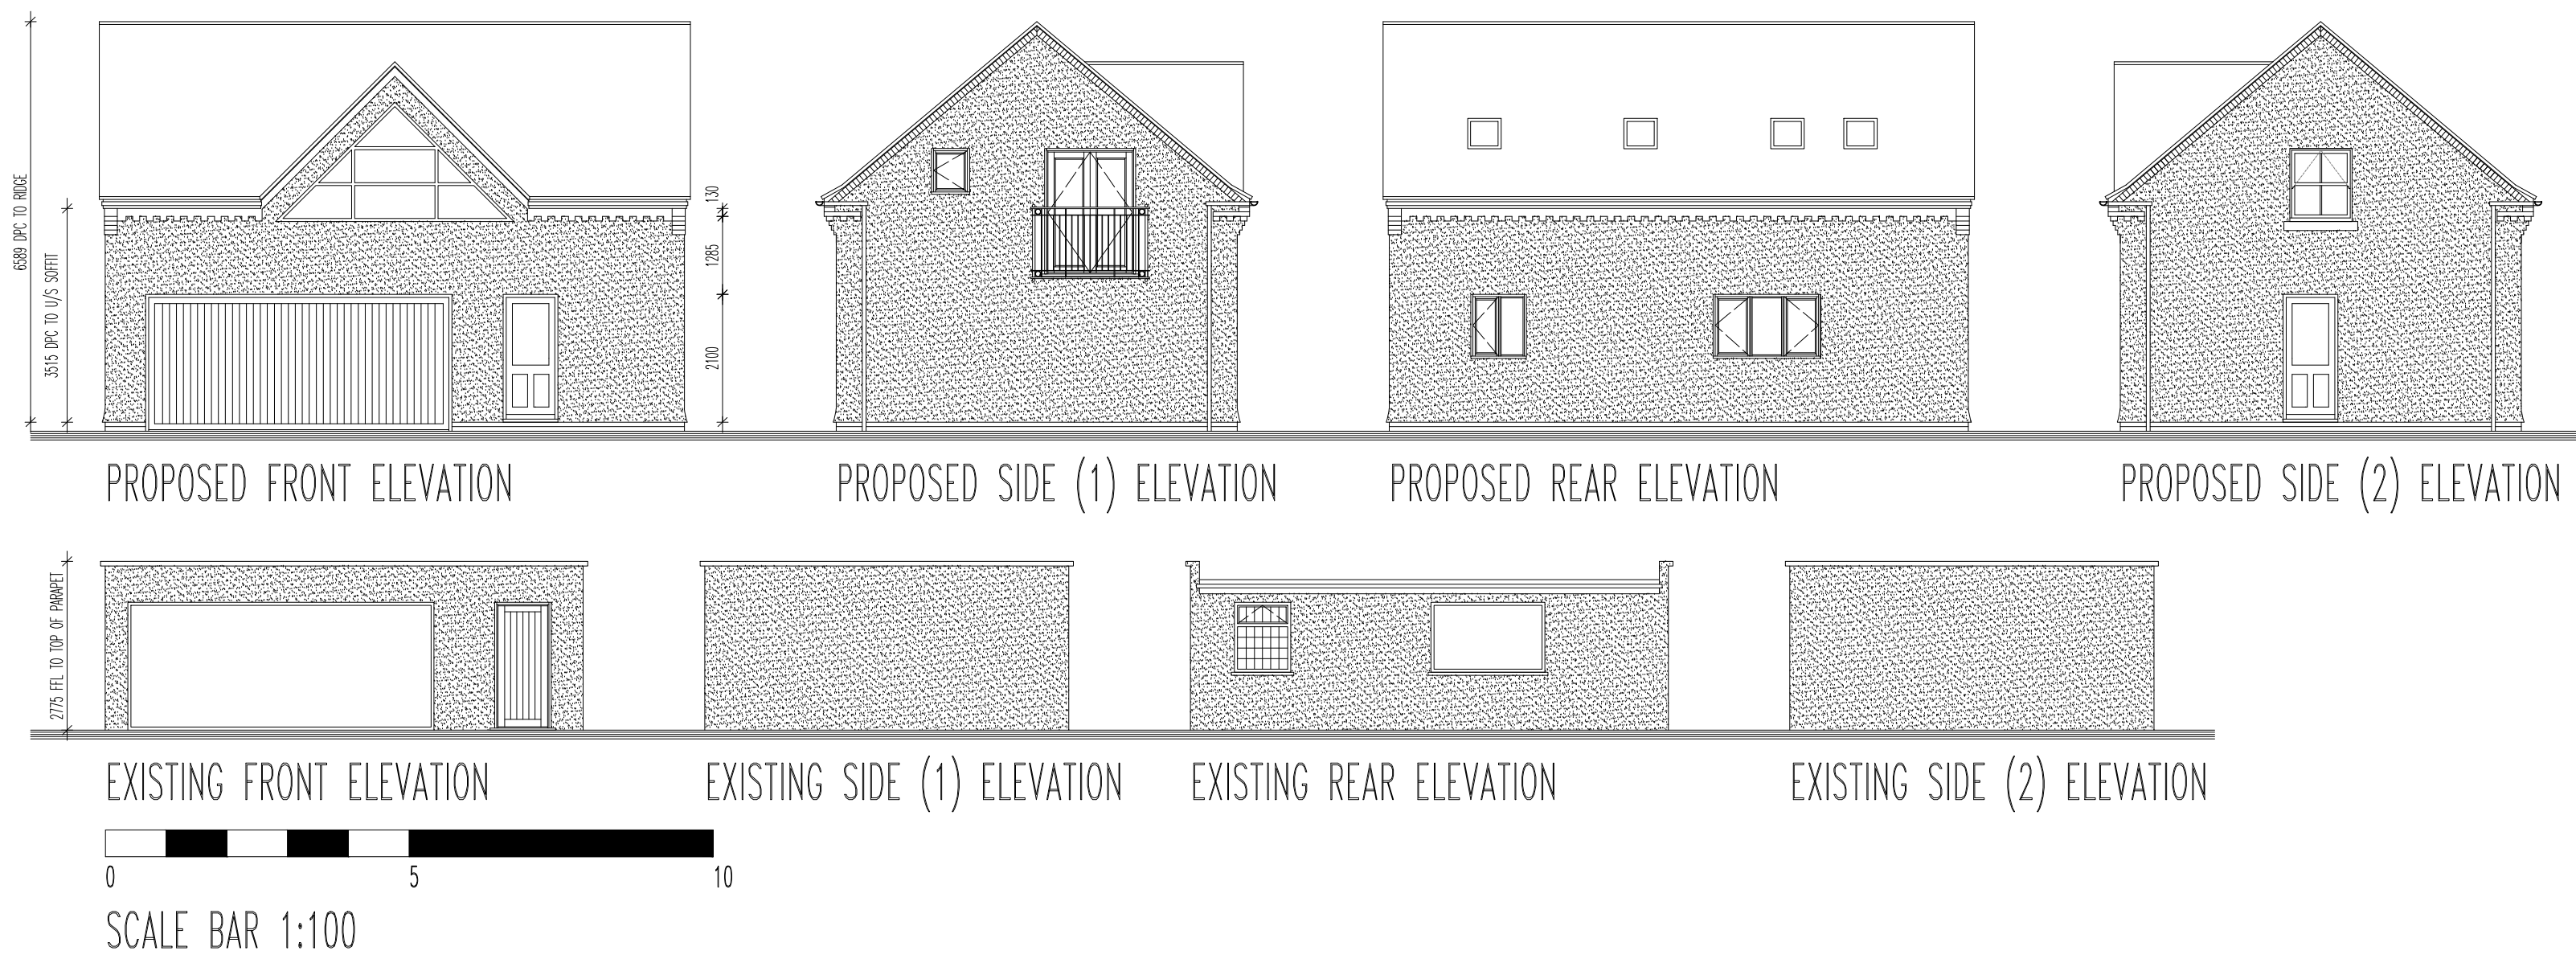
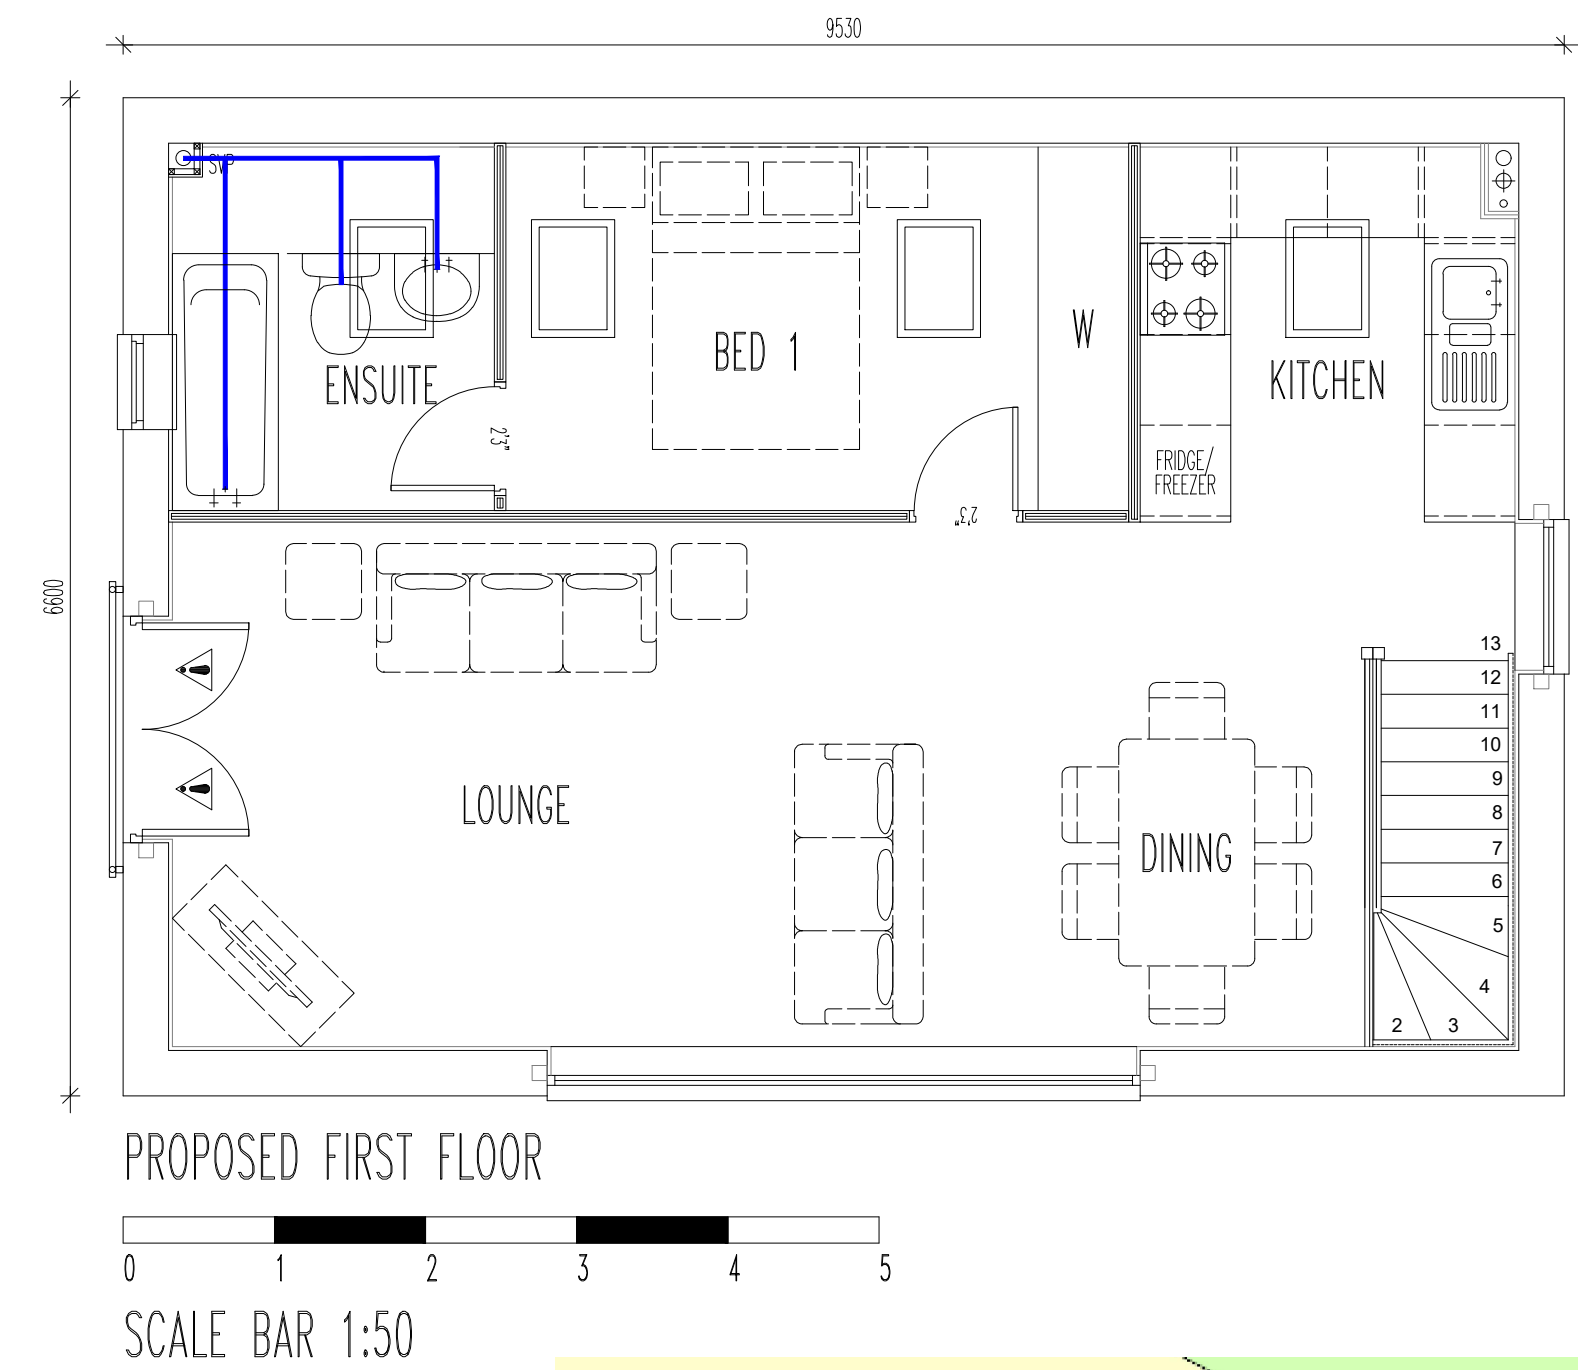


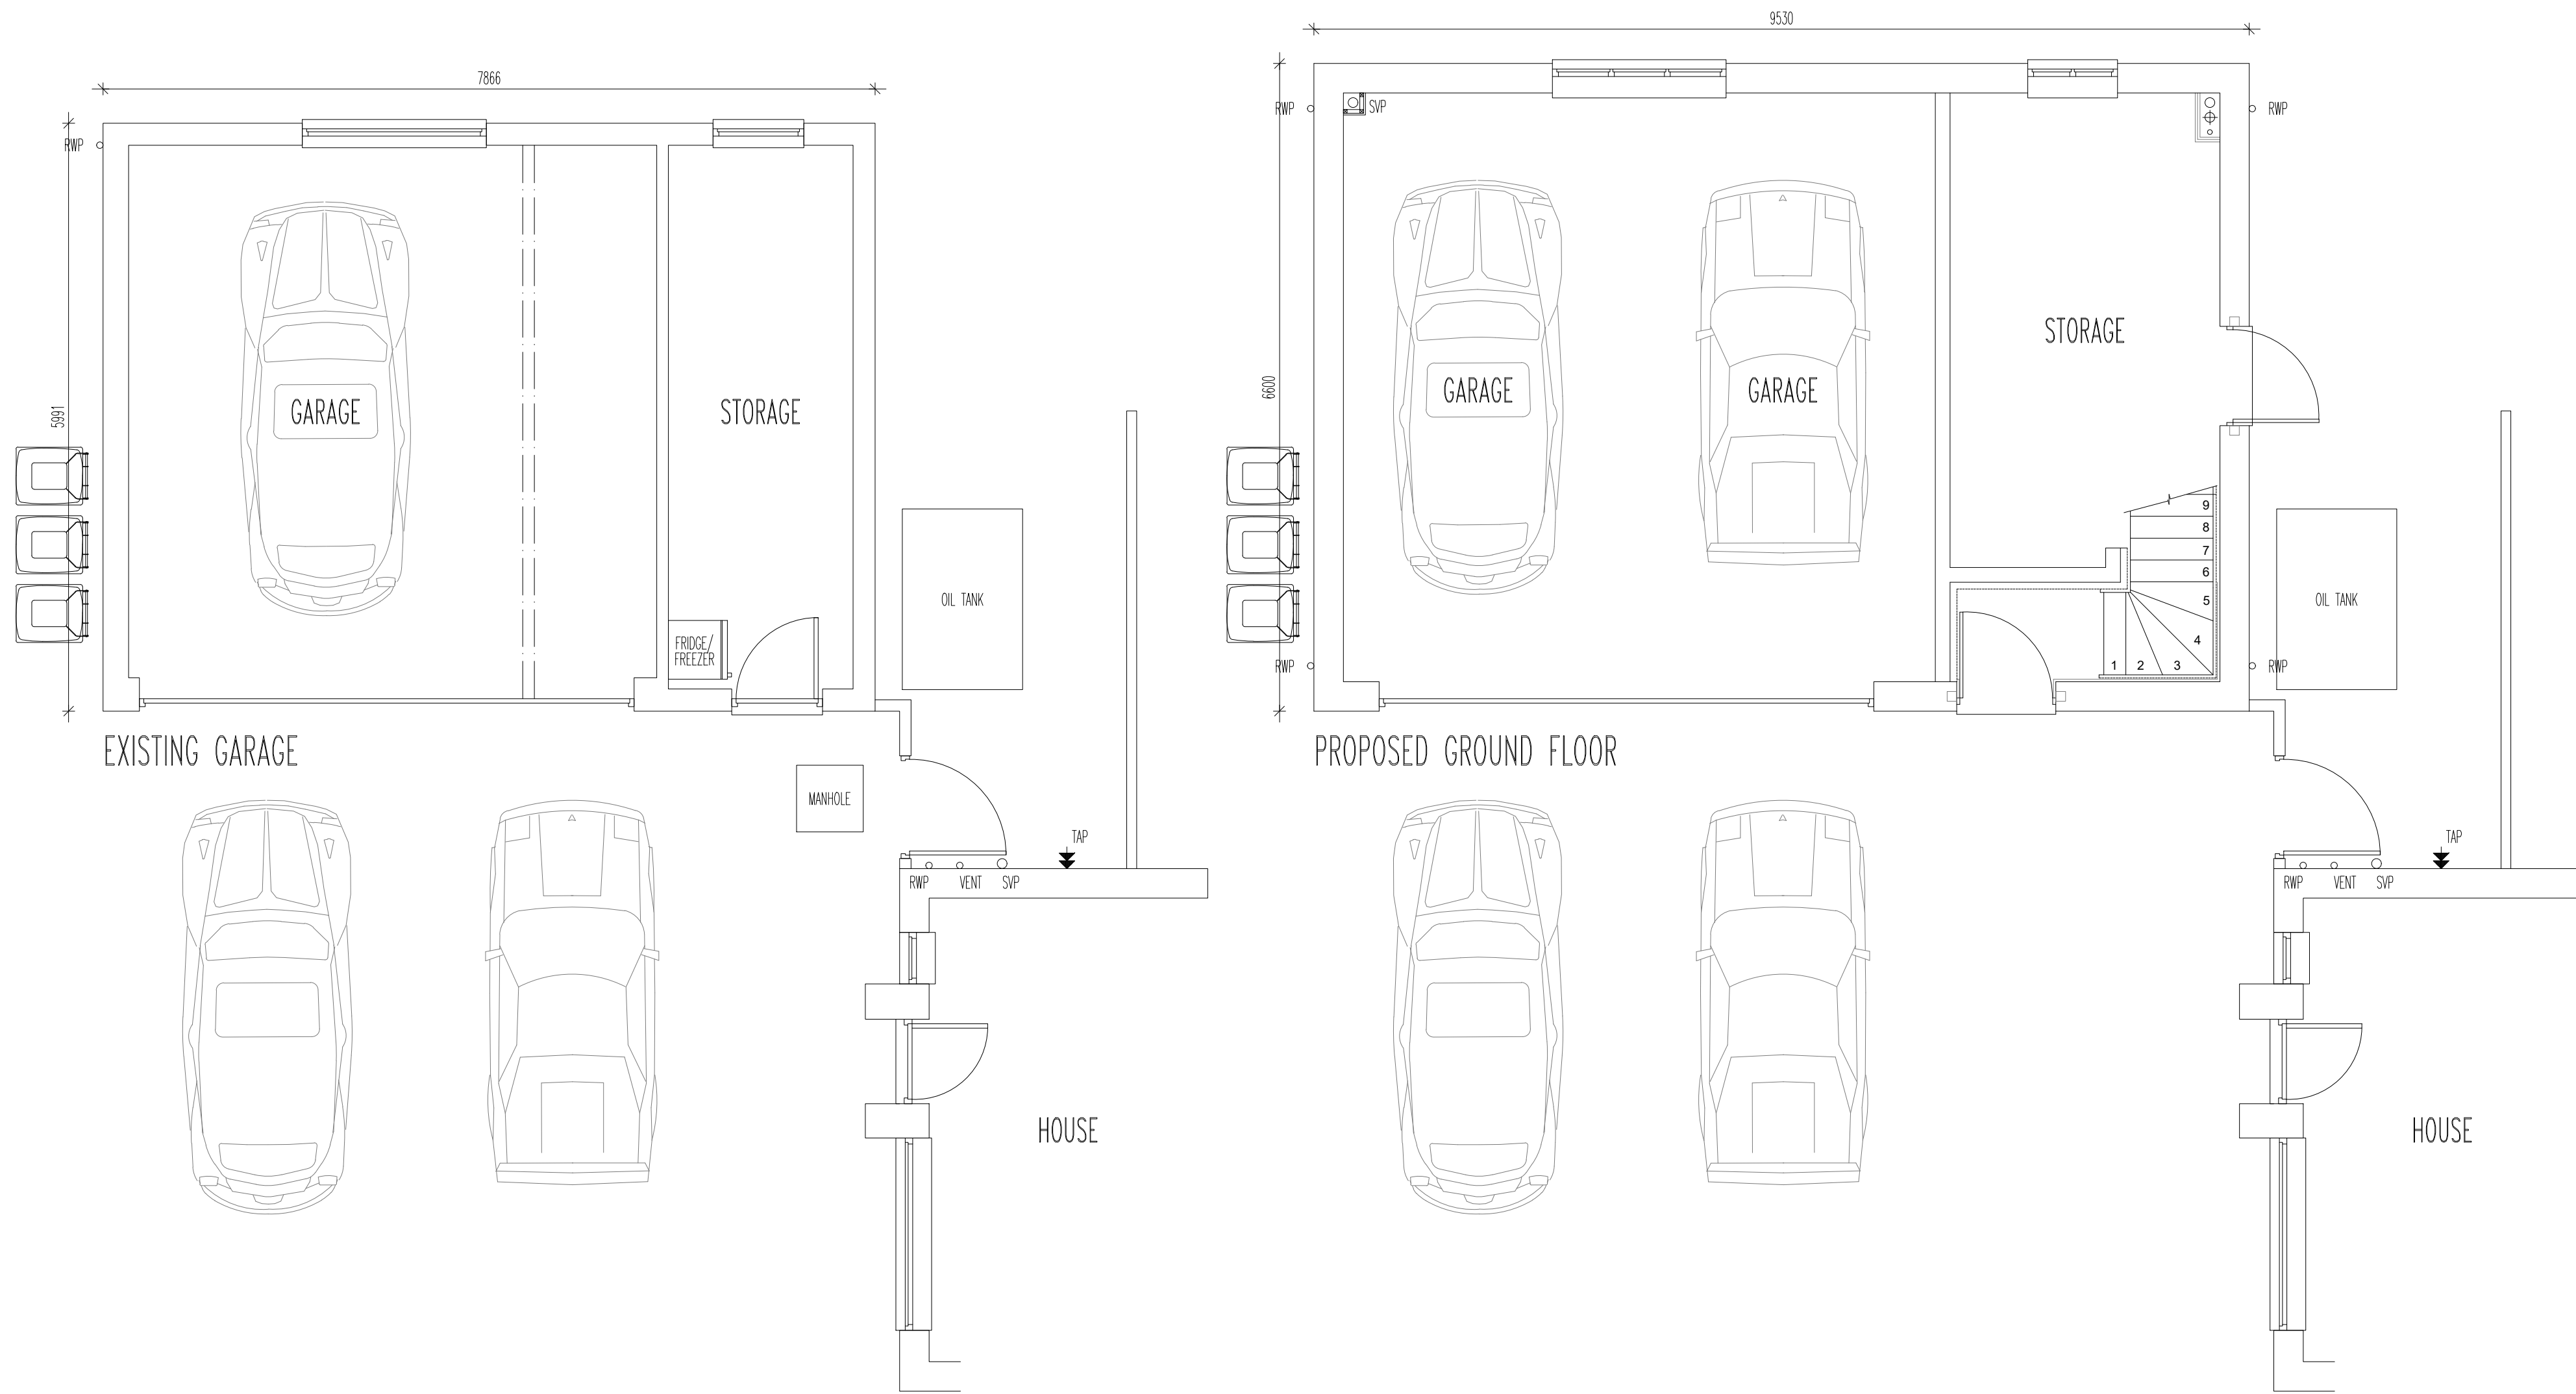


PROPOSED PARKING PROVISION
SCALE BAR 1:200

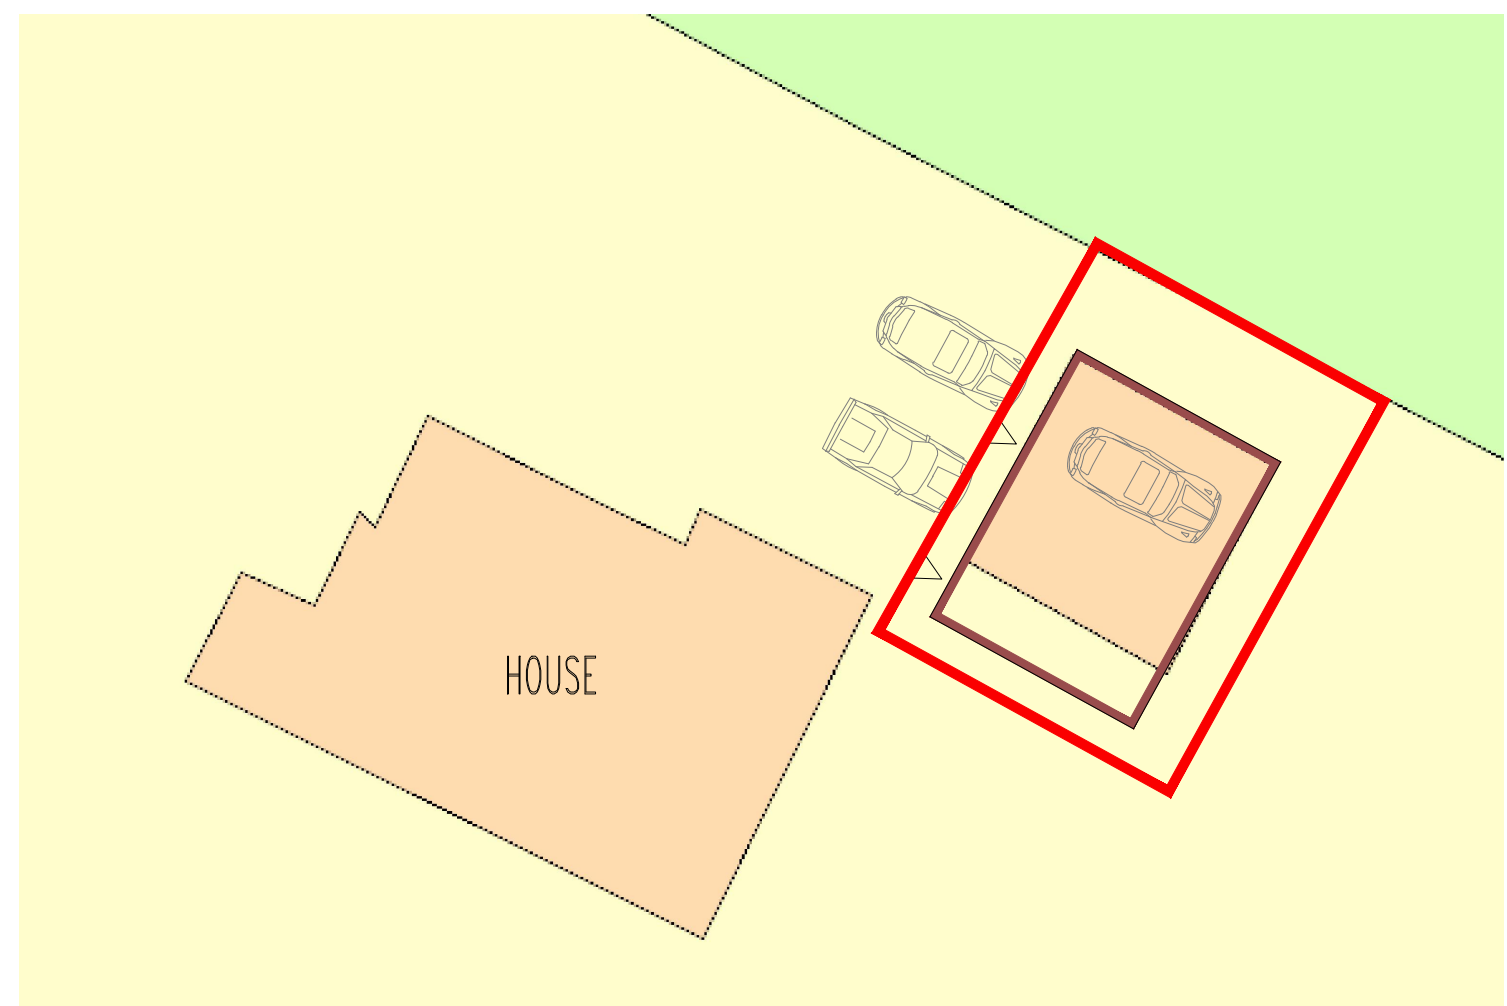

EXISTING PARKING PROVISION
SCALE BAR 1:200

EXISTING SITE LOCATION PLAN
SCALE BAR 1:1250

Drawings may be scaled for planning purposes only.
All dimensions to be checked.
The contractor is responsible for checking
dimensions before ordering or starting work.

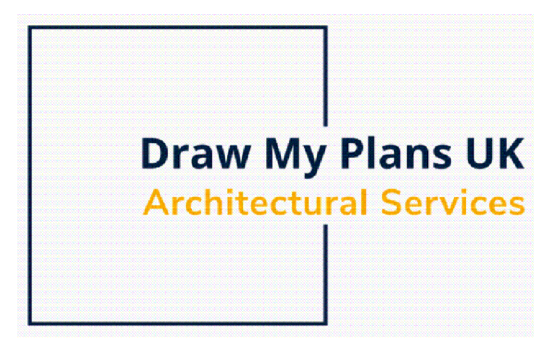

Rev.	Date	Description	By	Chk'd
B	22.05.24	BINS ADDED NEXT TO GARAGE.	SJN	
A	02.05.24	FRONT GABLE WINDOW ALTERED, BATH & WINDOW ADDED TO ENSUITE	SJN	
Client MR D WORMLEIGHTON @ WHITECROFT, HIGHAM LANE, WYKIN, HINCKLEY. LE10 3EF.				
Project PROPOSED GARAGE WITH ACCOMMODATION OVER			Scale 1:500 @ A2	Date APRIL 2024
Drawing Title EXISTING & PROPOSED SITE PLANS, GARAGE PLANS & ELEVATIONS		Project No. 2024	Dwg. No. BHL[02]001	Revision B