

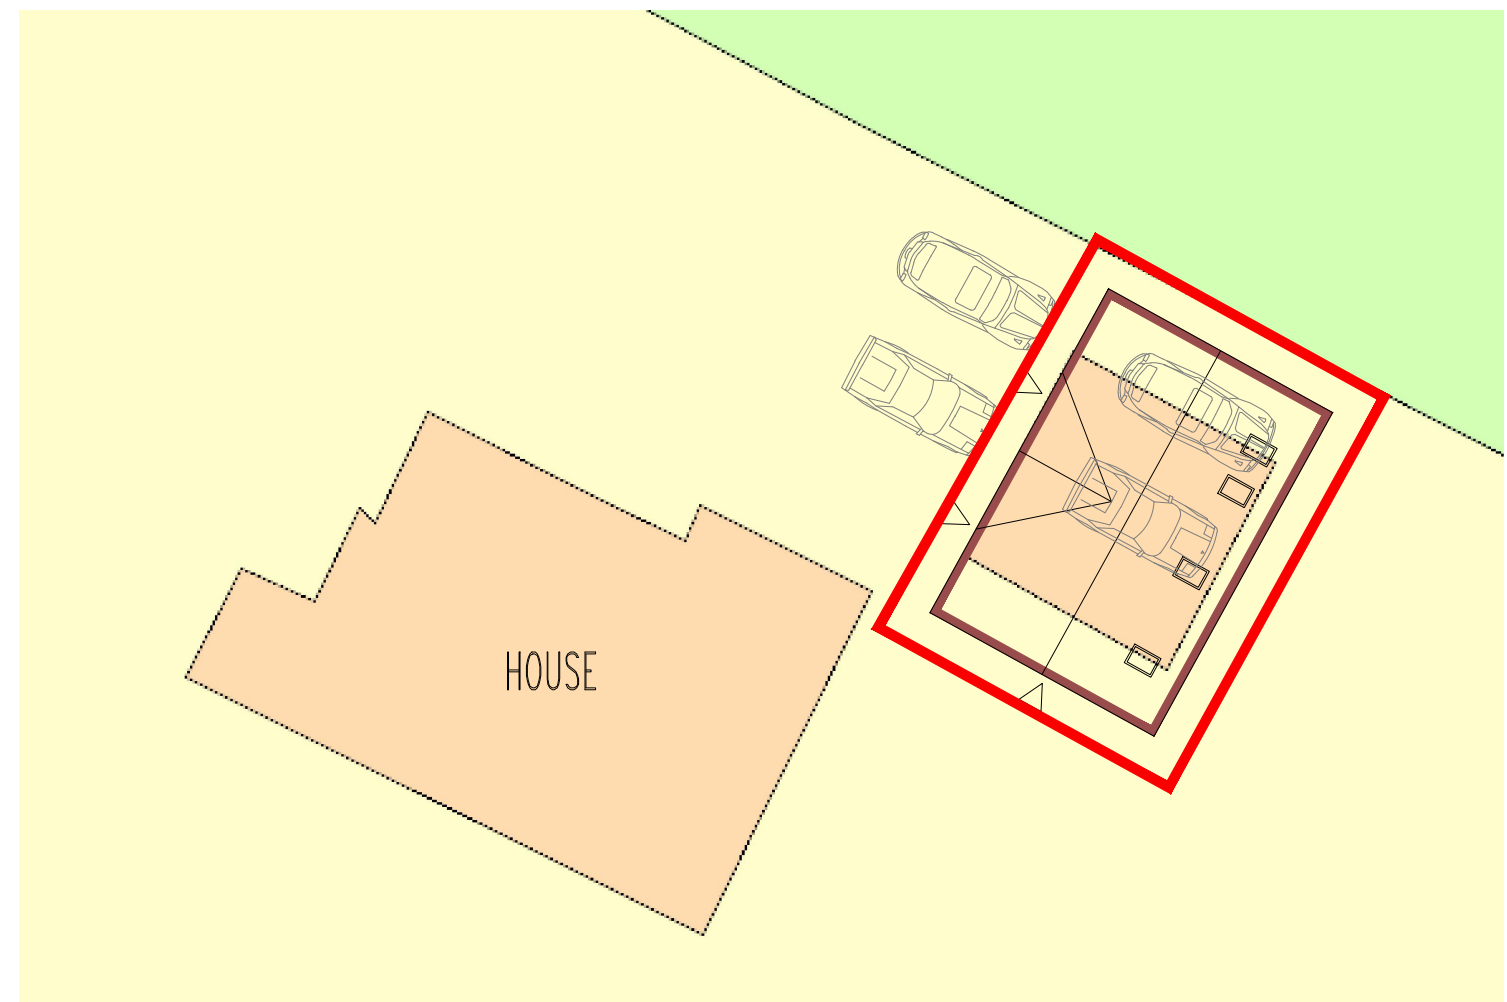
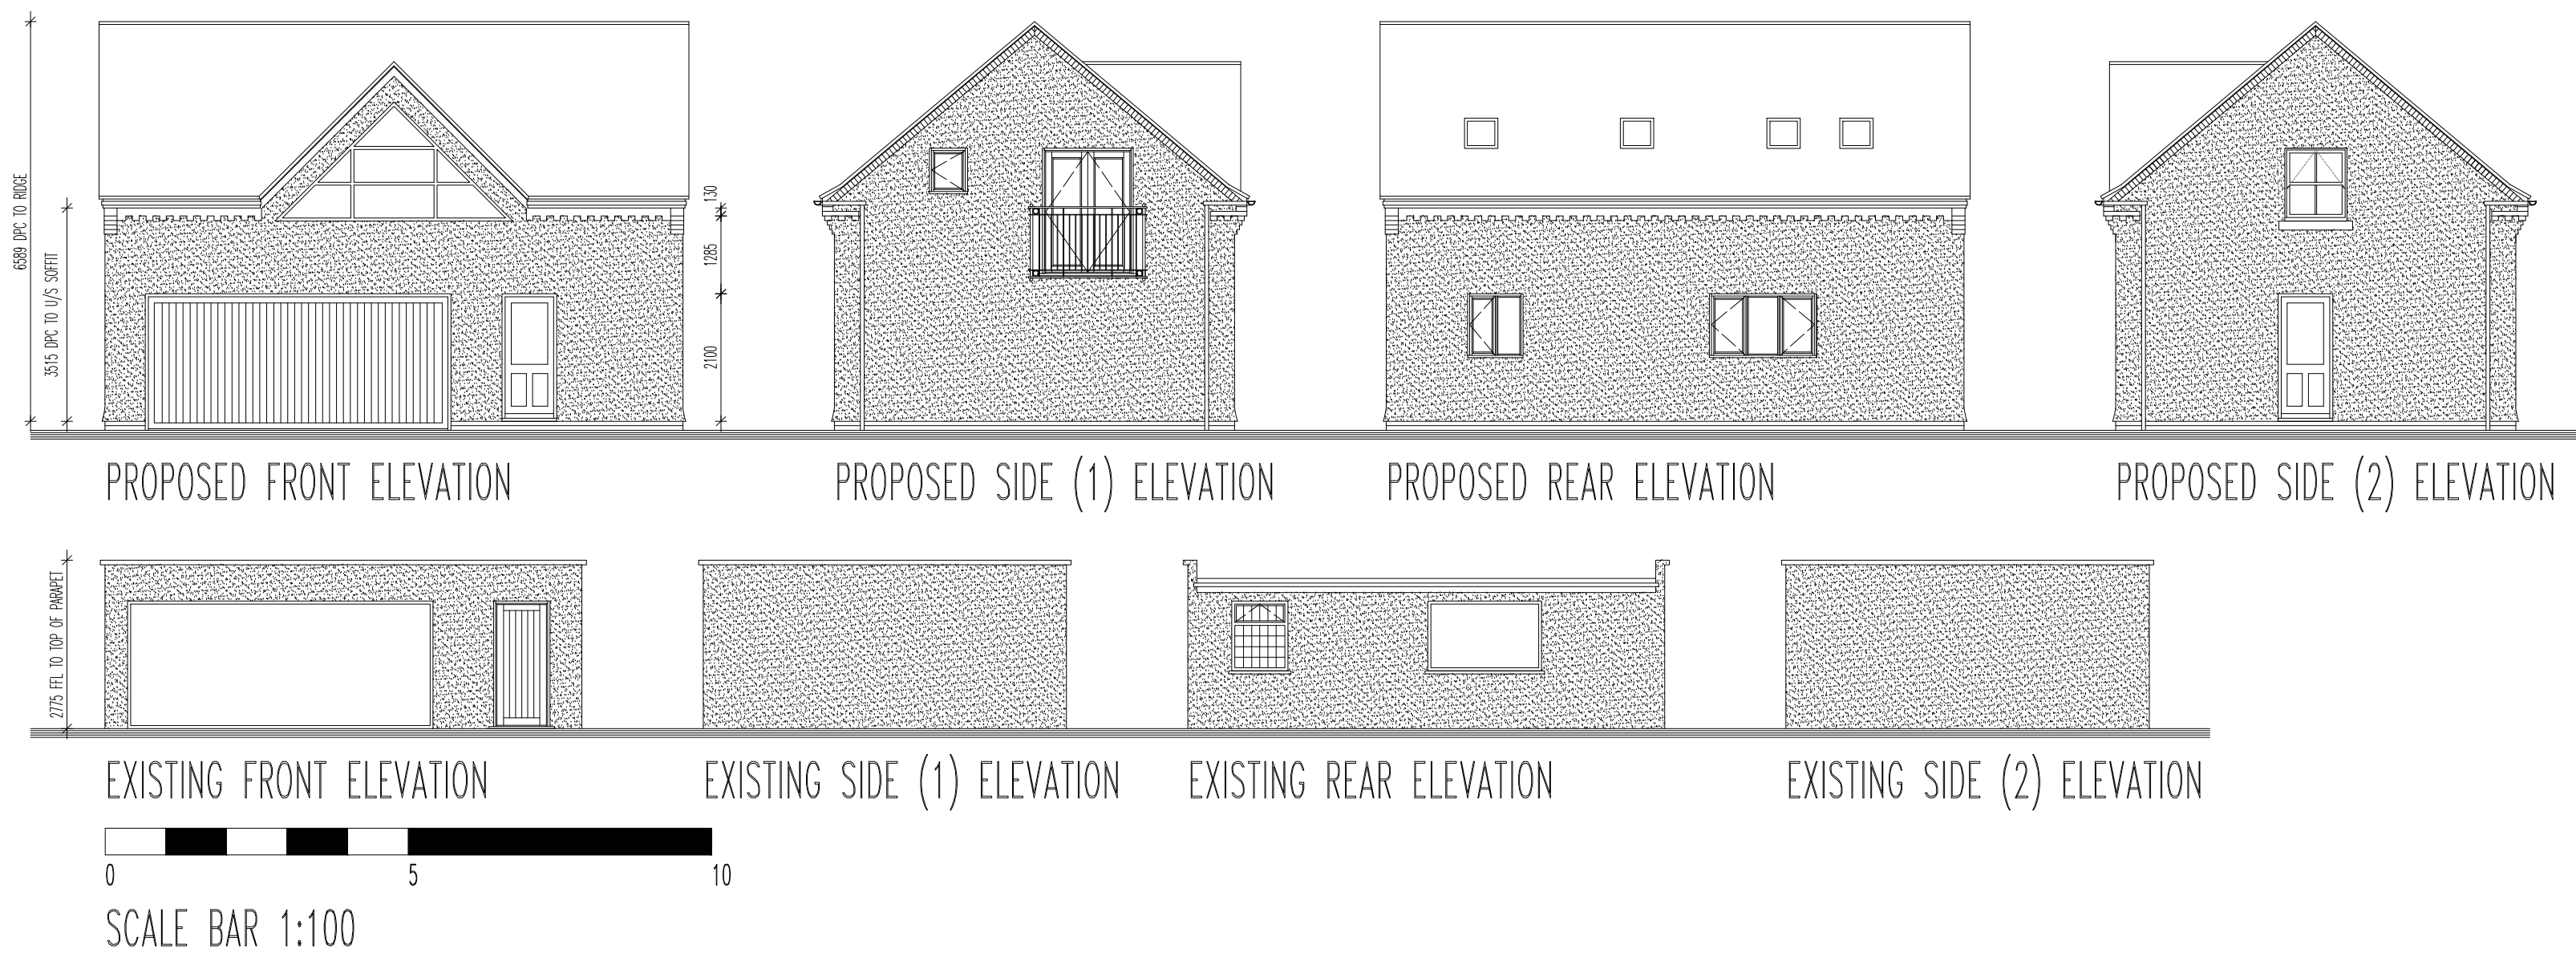
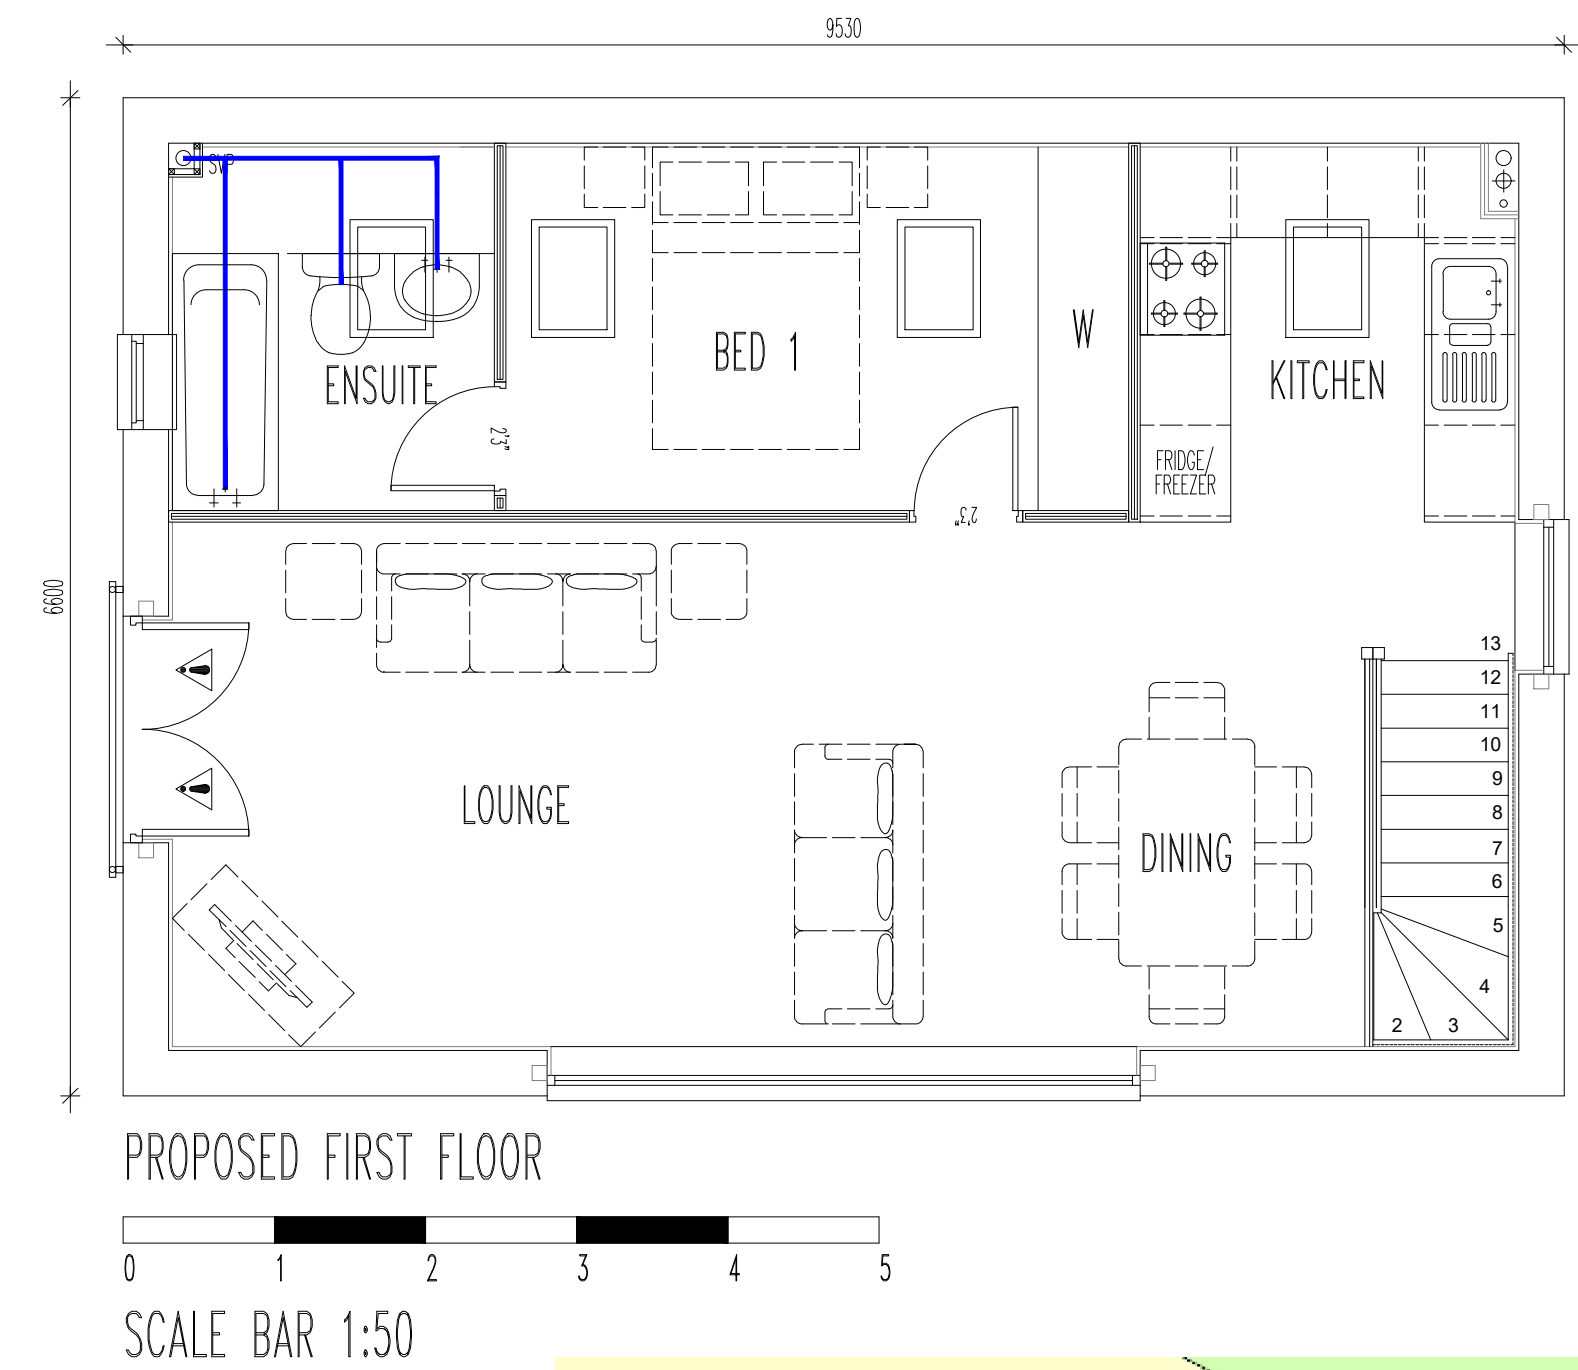


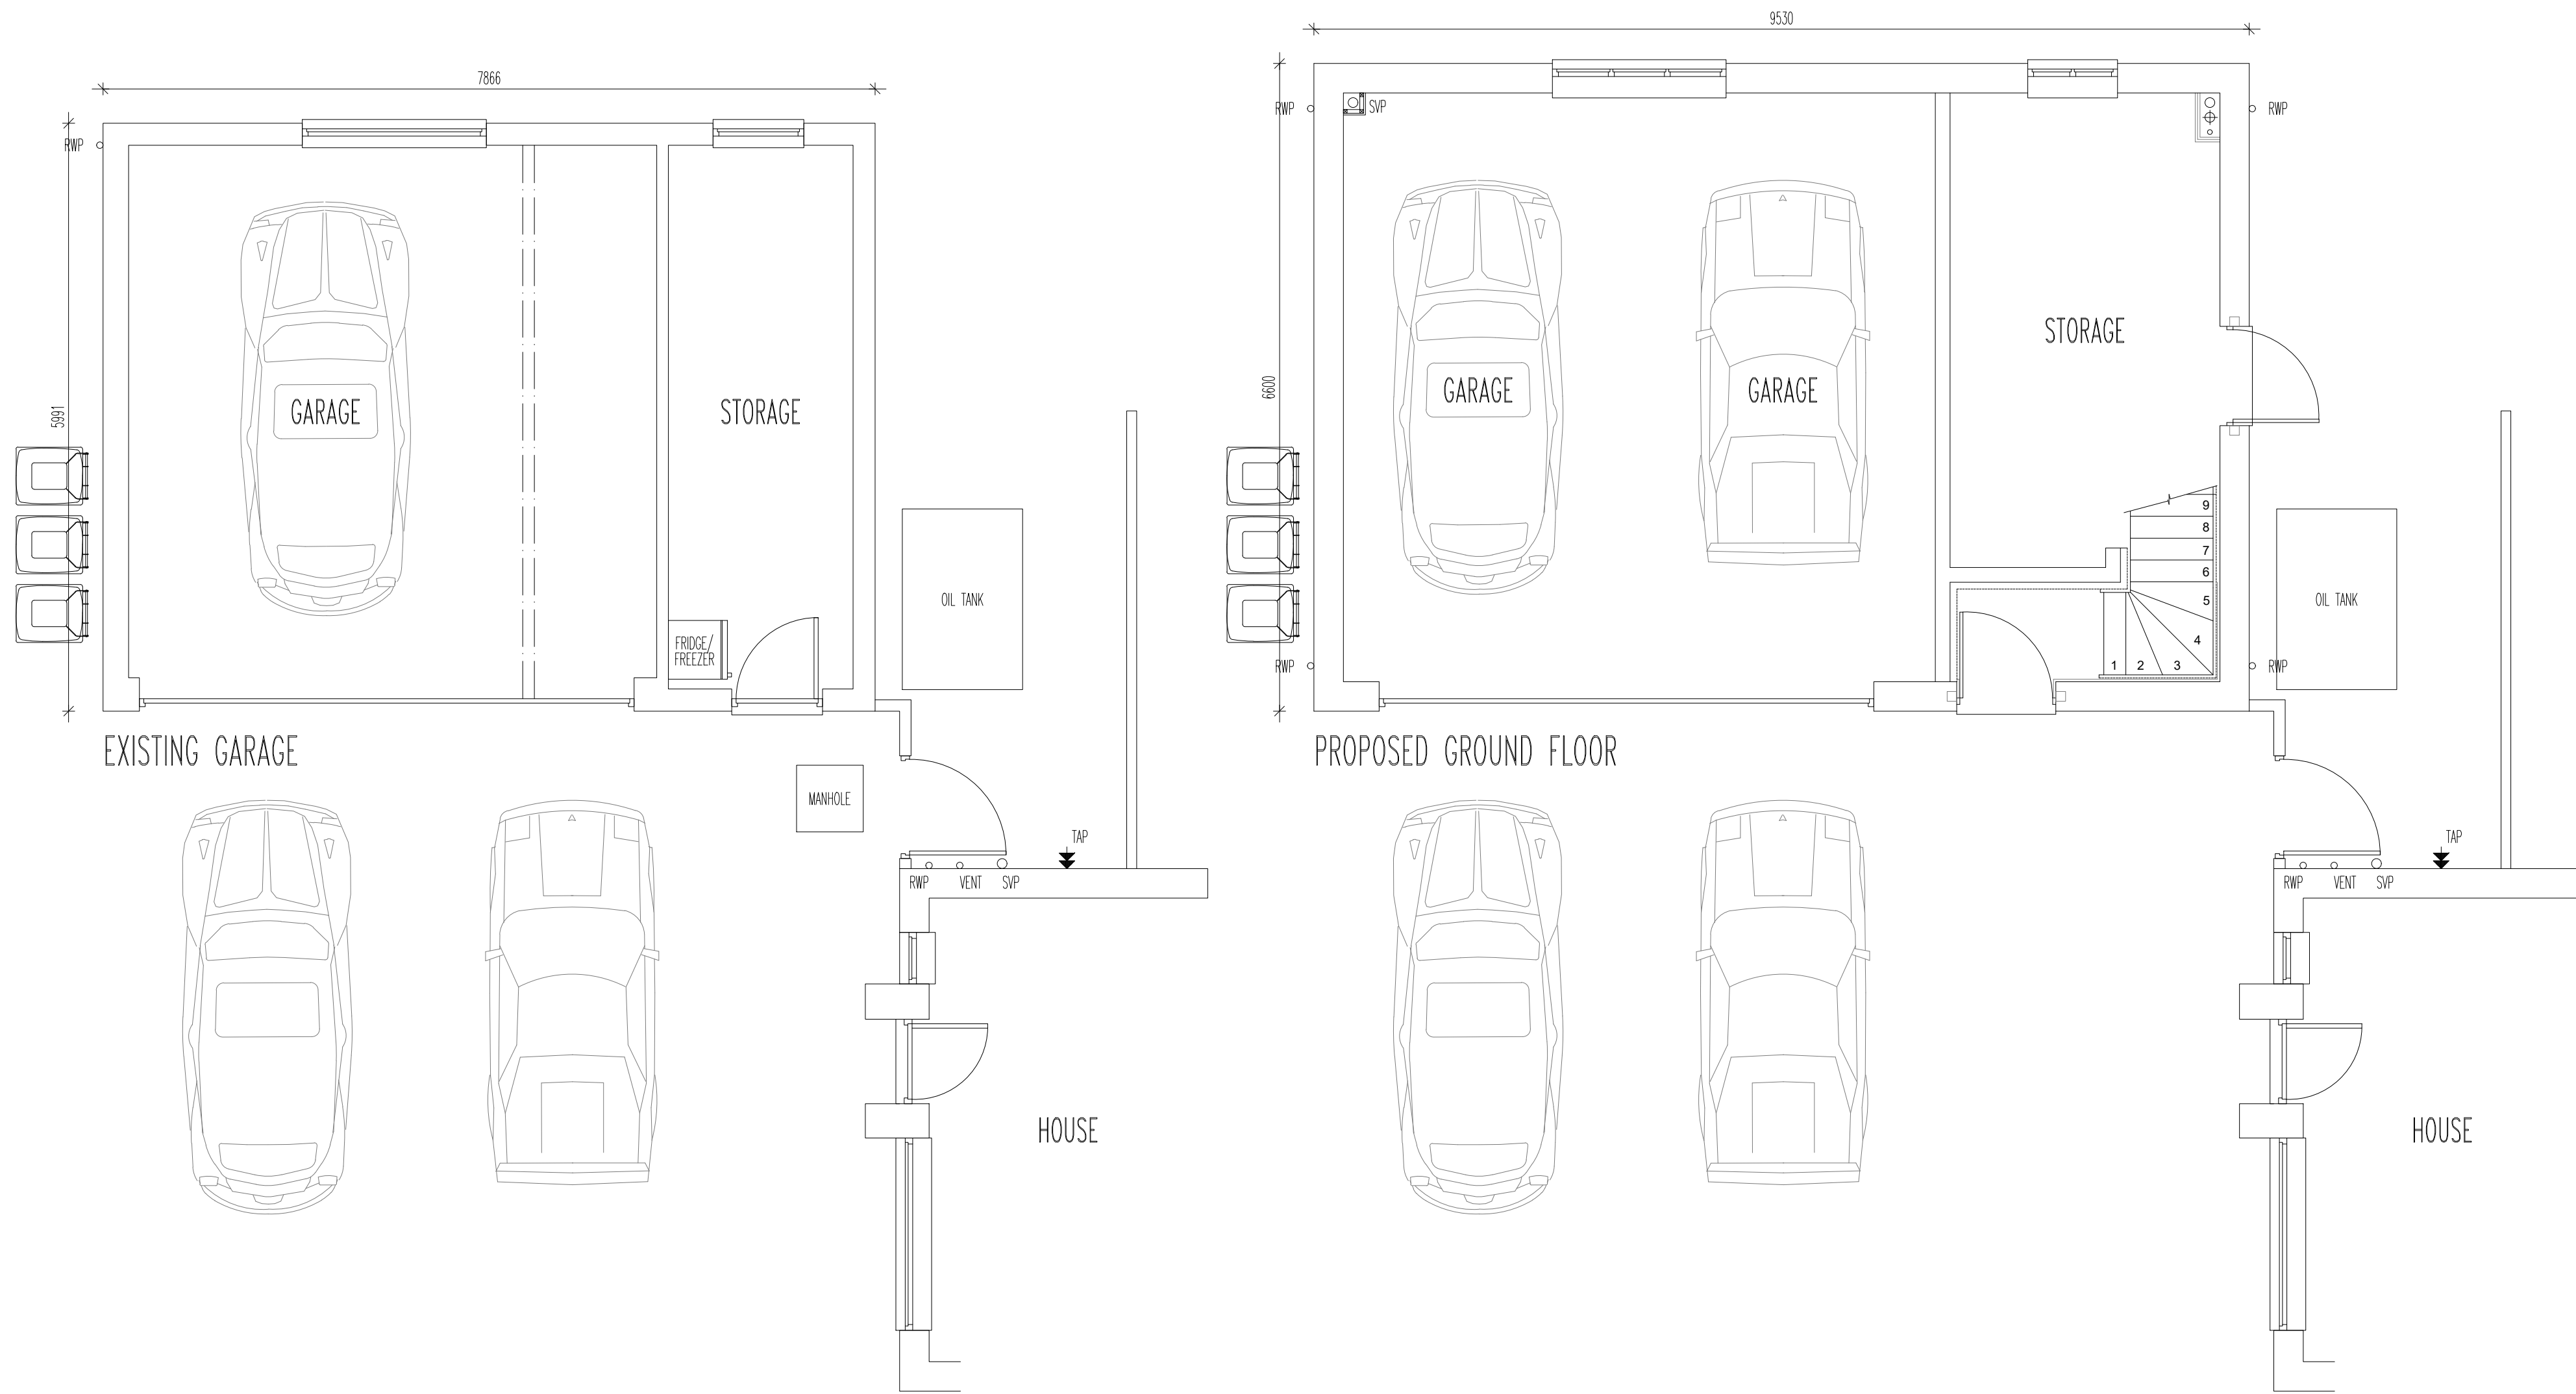


PROPOSED PARKING PROVISION

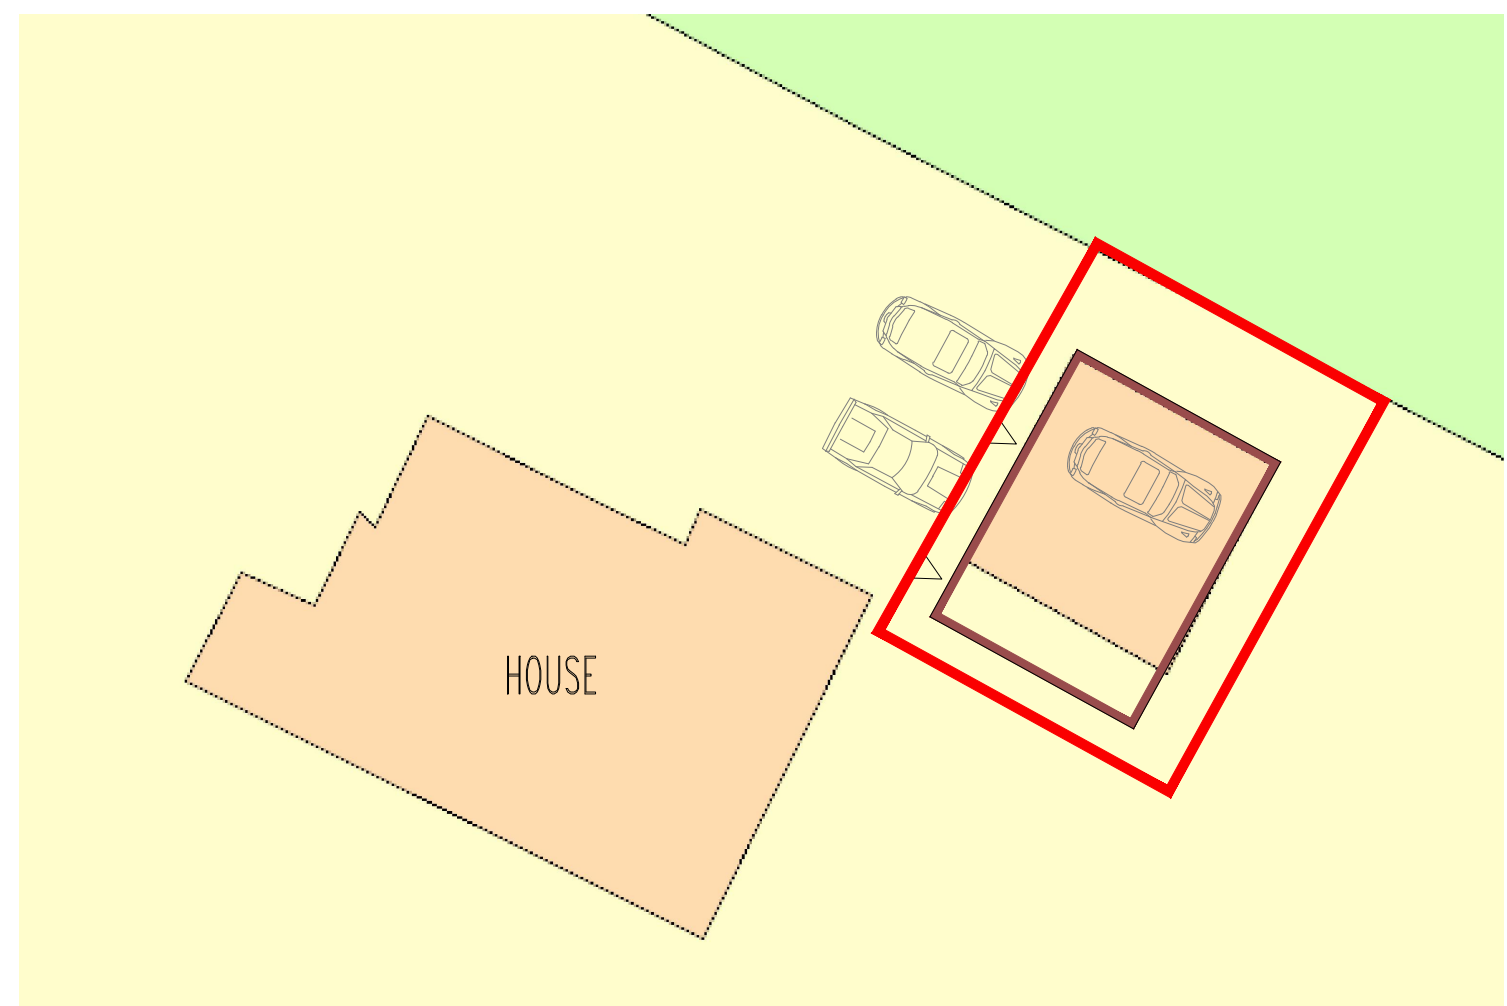

EXISTING PARKING PROVISION

Drawings may be scaled for planning purposes only.
All dimensions to be checked.
The contractor is responsible for checking
dimensions before ordering or starting work.

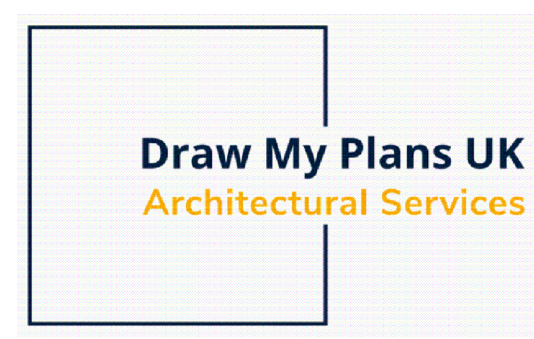

Client	MR D WORMLEIGHTON @ WHITECROFT, HIGHAM LANE, WYKIN, HINCKLEY. LE10 3EF.		Drawn by	SJN		Checked by	
Project	PROPOSED GARAGE WITH ACCOMMODATION OVER		Scale	1:500 @ A2		Date	APRIL 2024
Drawing Title	EXISTING & PROPOSED SITE PLANS, GARAGE PLANS & ELEVATIONS		Project No.	2024		Dwg. No.	BHL[02]001
						Revision	B