

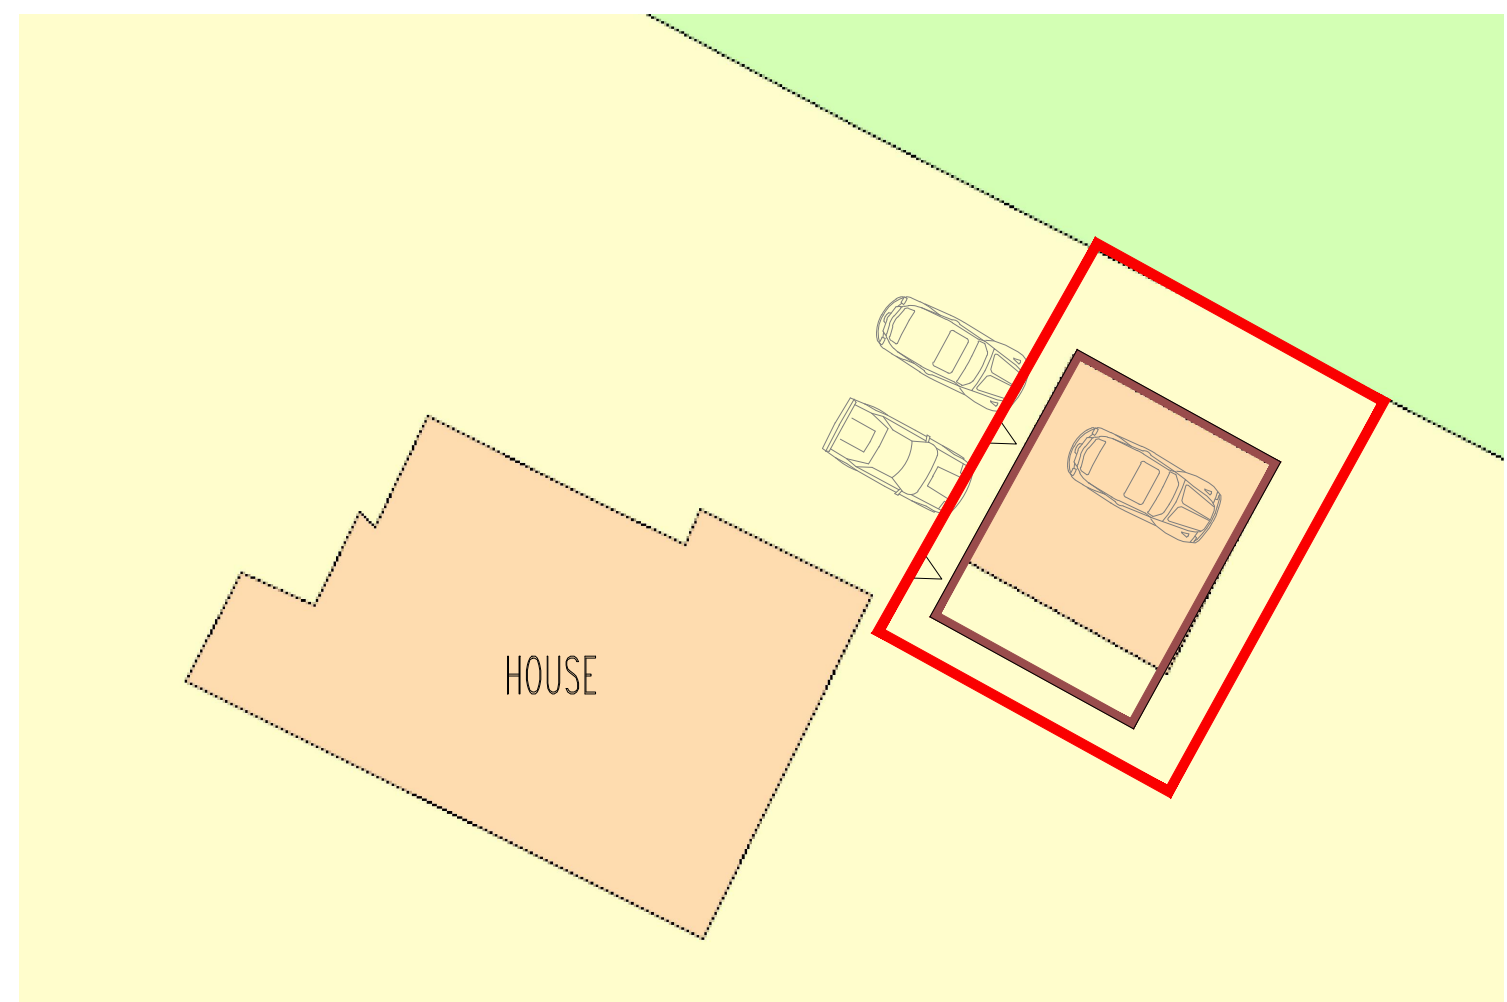
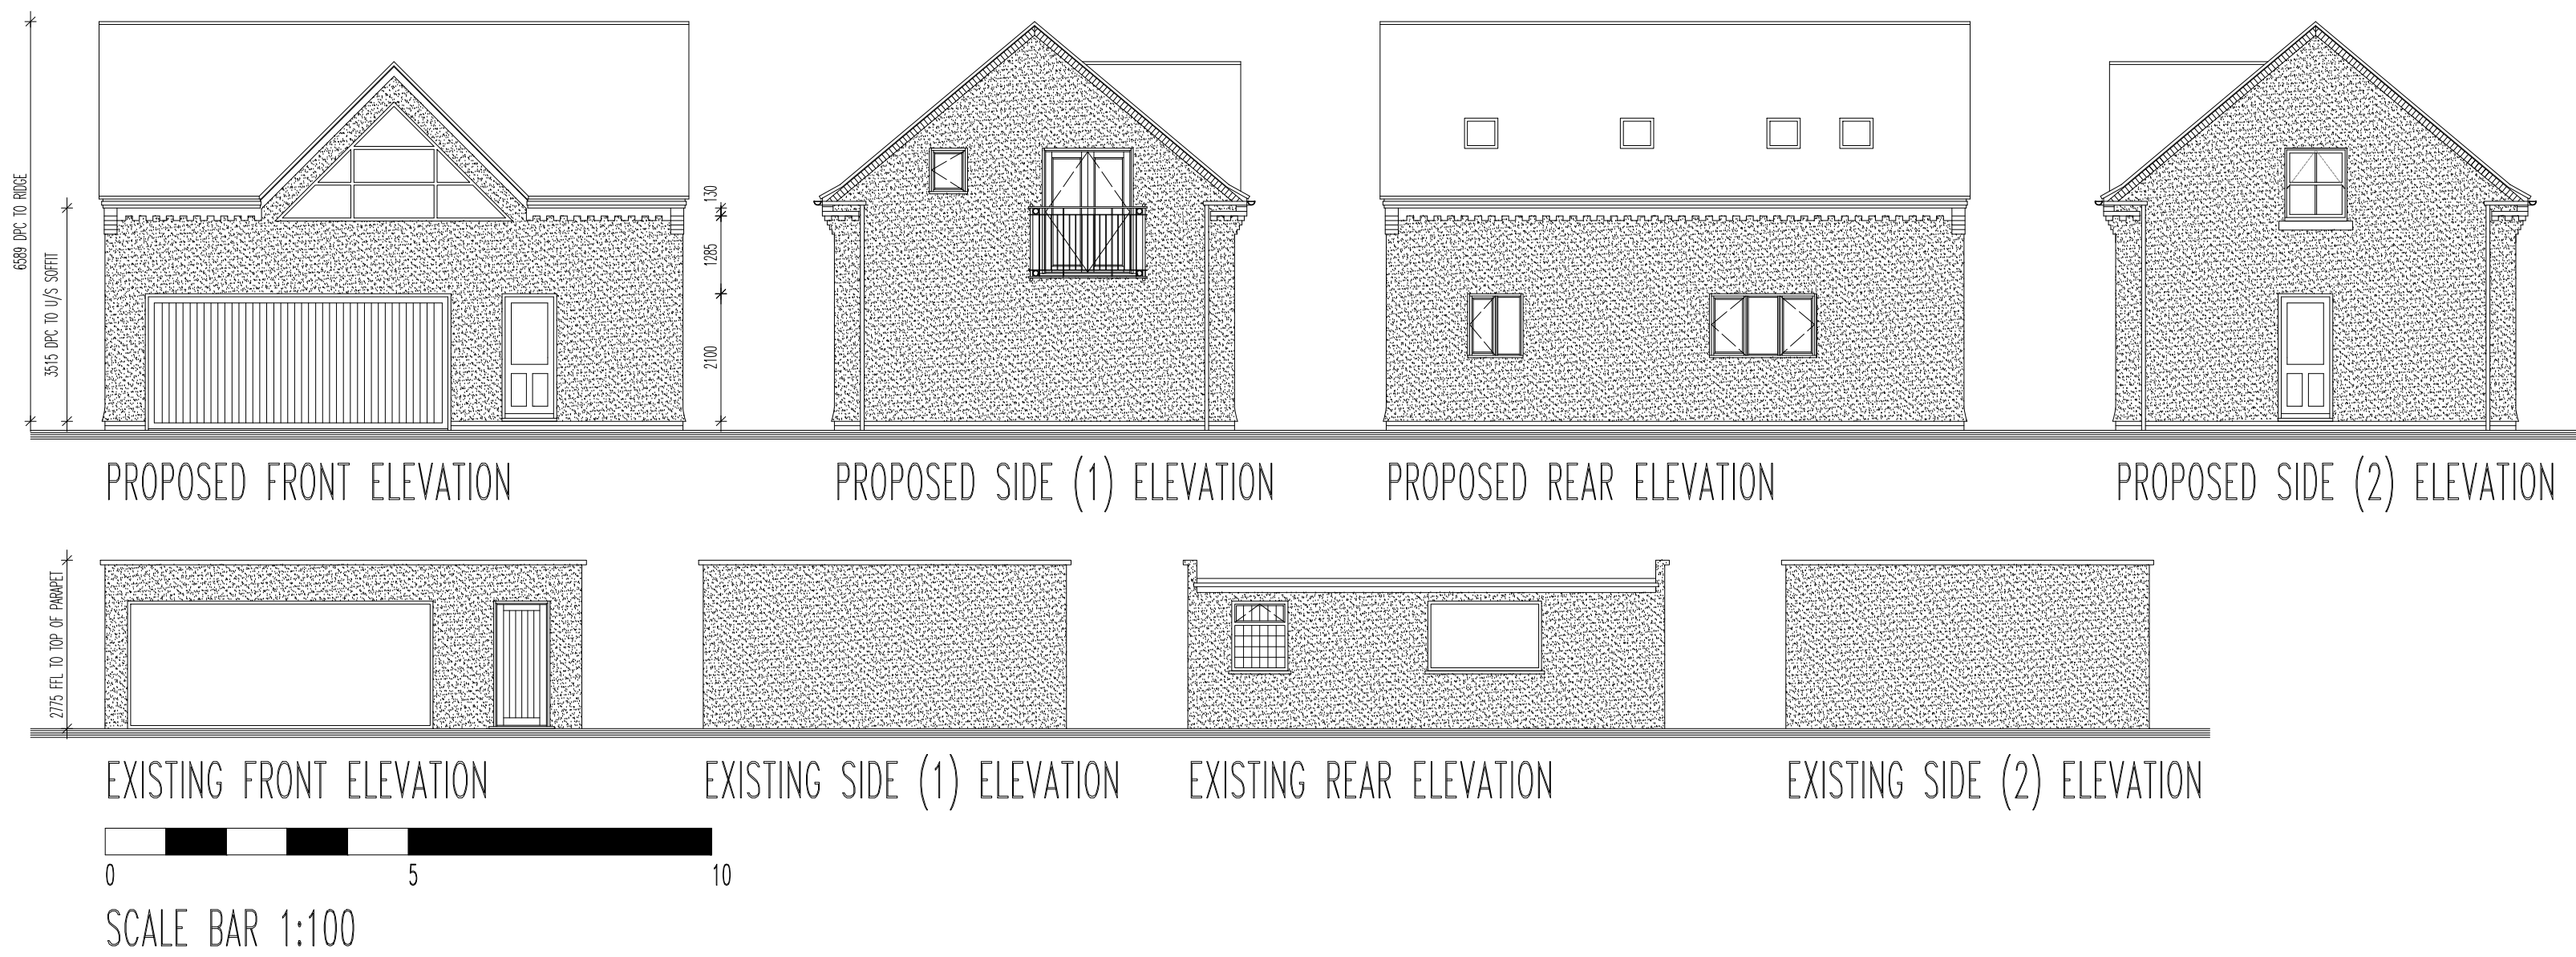
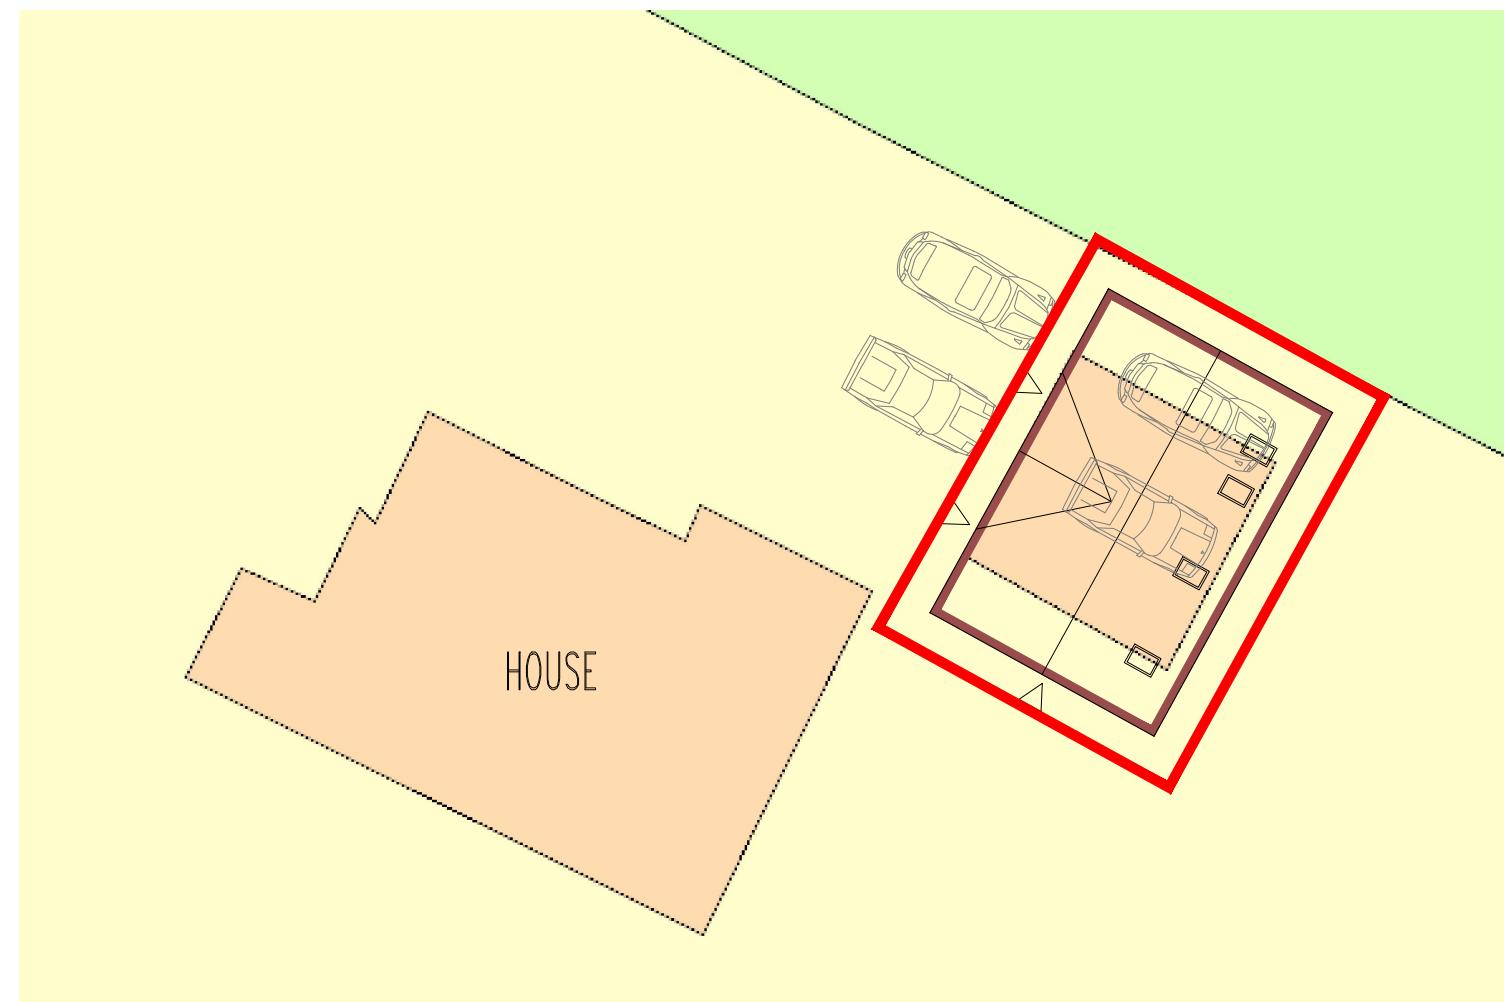
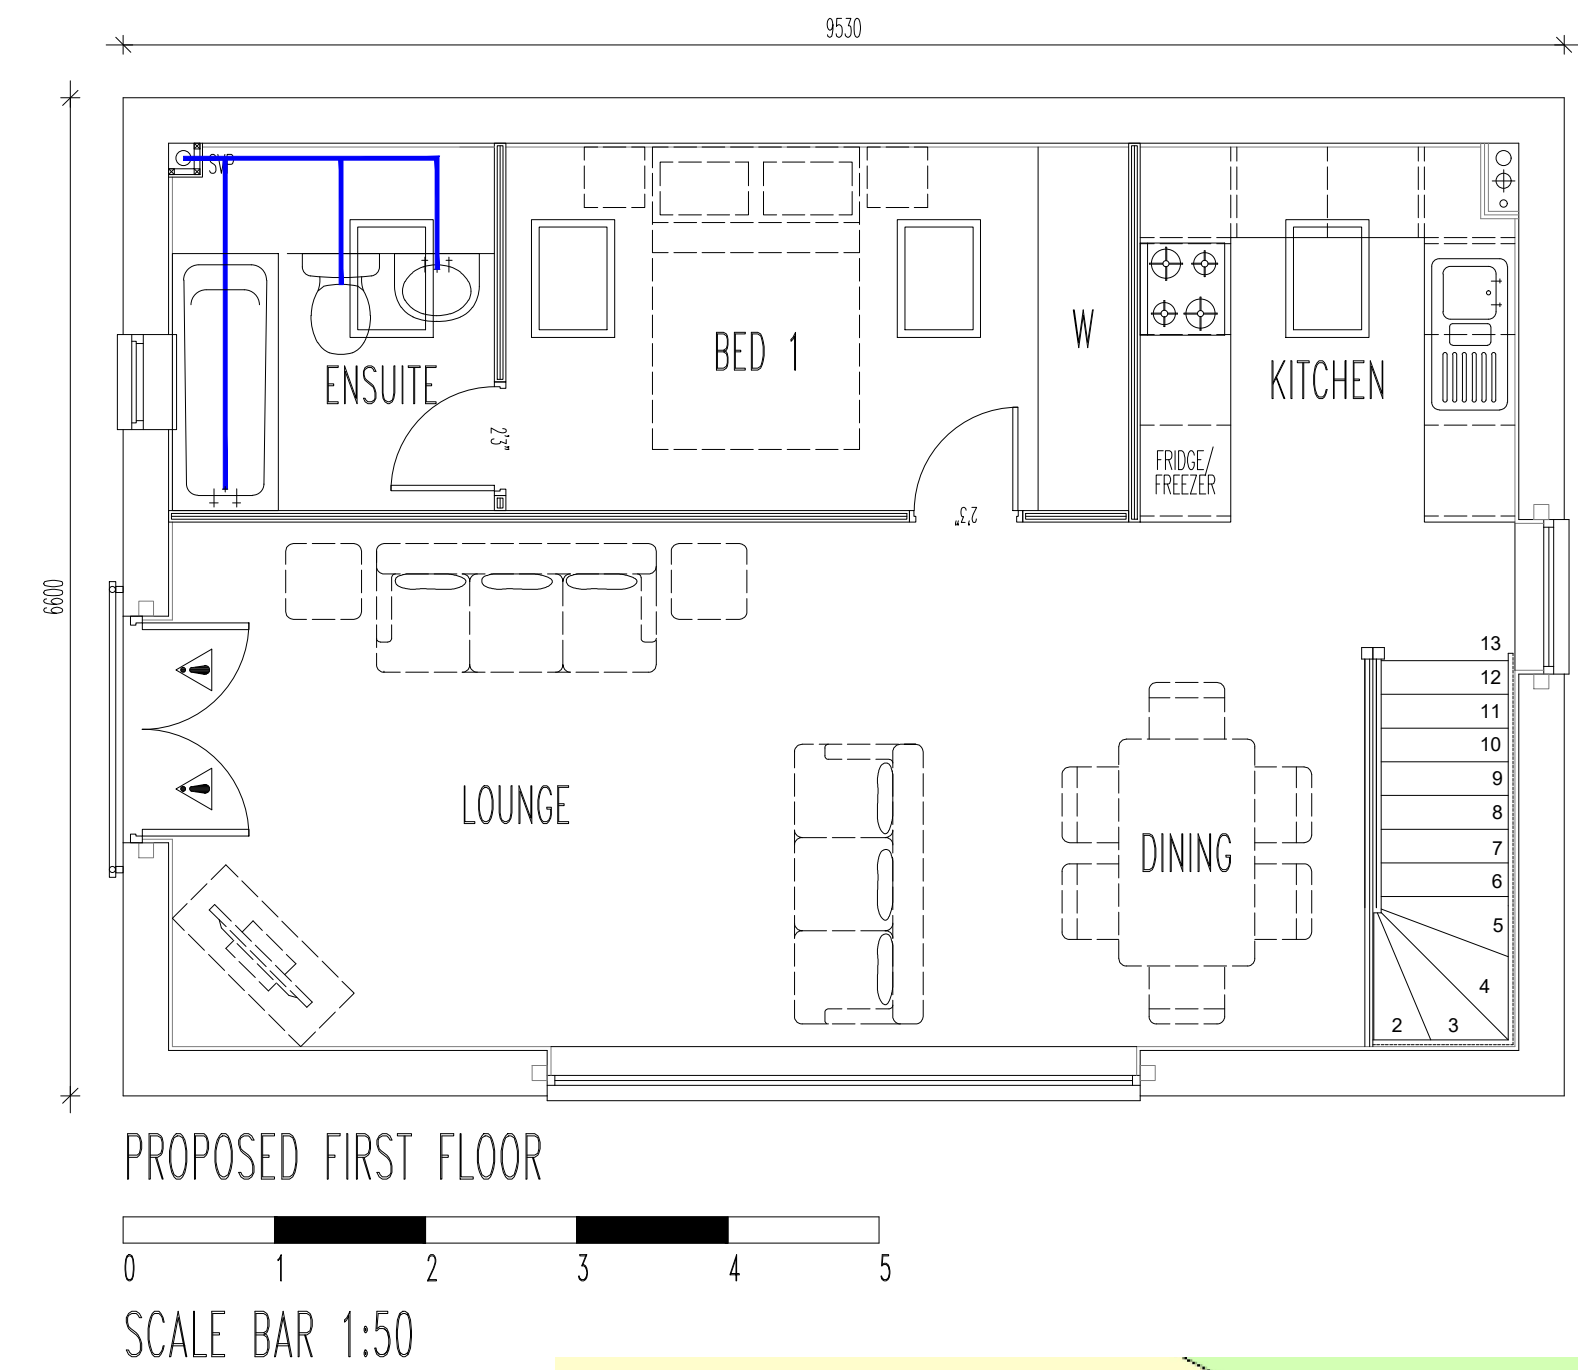


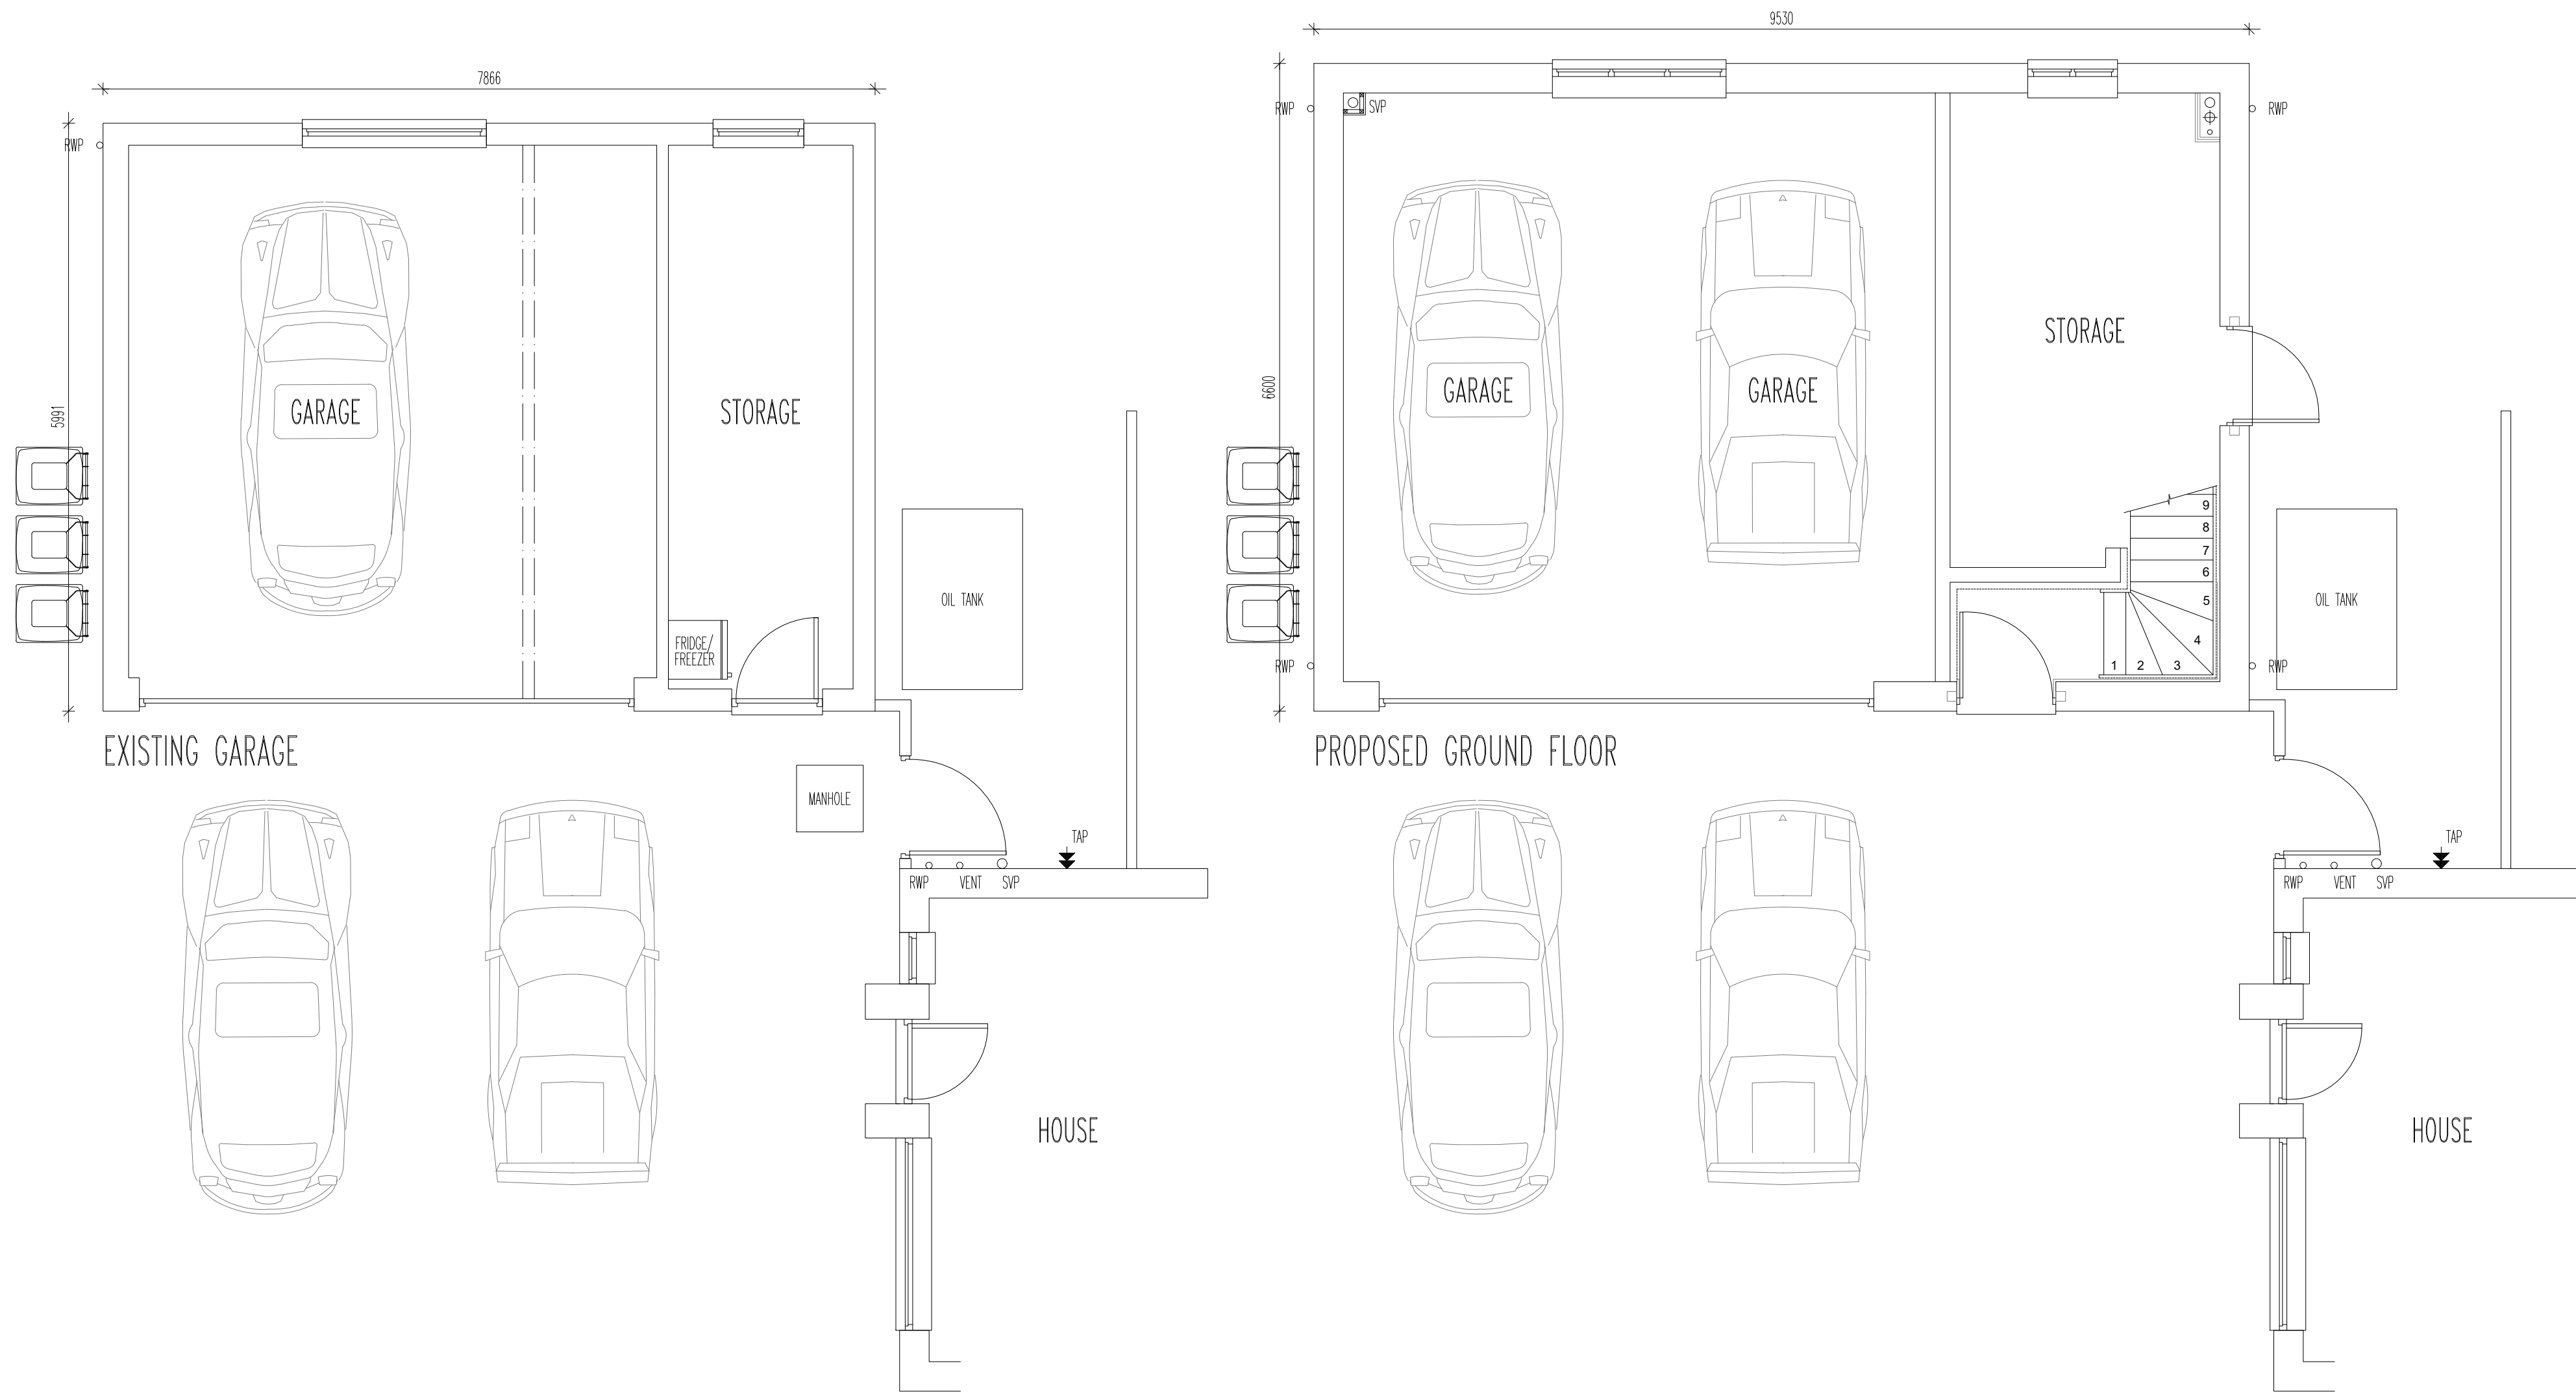

Drawings may be scaled for planning purposes only.
All dimensions to be checked.
The contractor is responsible for checking
dimensions before ordering or starting work.

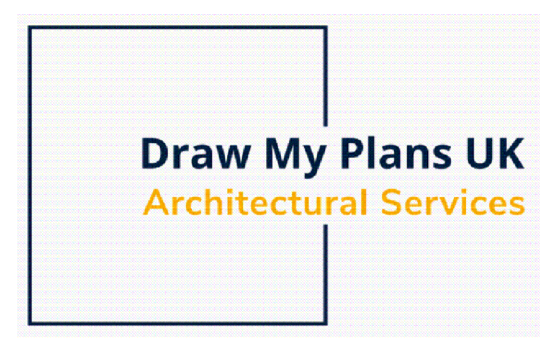

Rev.	Date	Description	By	Chk'd
B	22.05.24	BINS ADDED NEXT TO GARAGE.	SJN	
A	02.05.24	FRONT GABLE WINDOW ALTERED, BATH & WINDOW ADDED TO ENSUITE	SJN	
Client MR D WORMLEIGHTON @ WHITECROFT, HIGHAM LANE, WYKIN, HINCKLEY. LE10 3EF.				
Project PROPOSED GARAGE WITH ACCOMMODATION OVER			Drawn by SJN	Checked by
Drawing Title EXISTING & PROPOSED SITE PLANS, GARAGE PLANS & ELEVATIONS			Scale 1:500 @ A2	Date APRIL 2024
Project No. 2024			Dwg. No. BHL[02]001	Revision B