




### Existing Plan Notes

1. Existing opening to be expanded.
2. Adjacent property.
3. Existing wall to be removed to expand en suite.

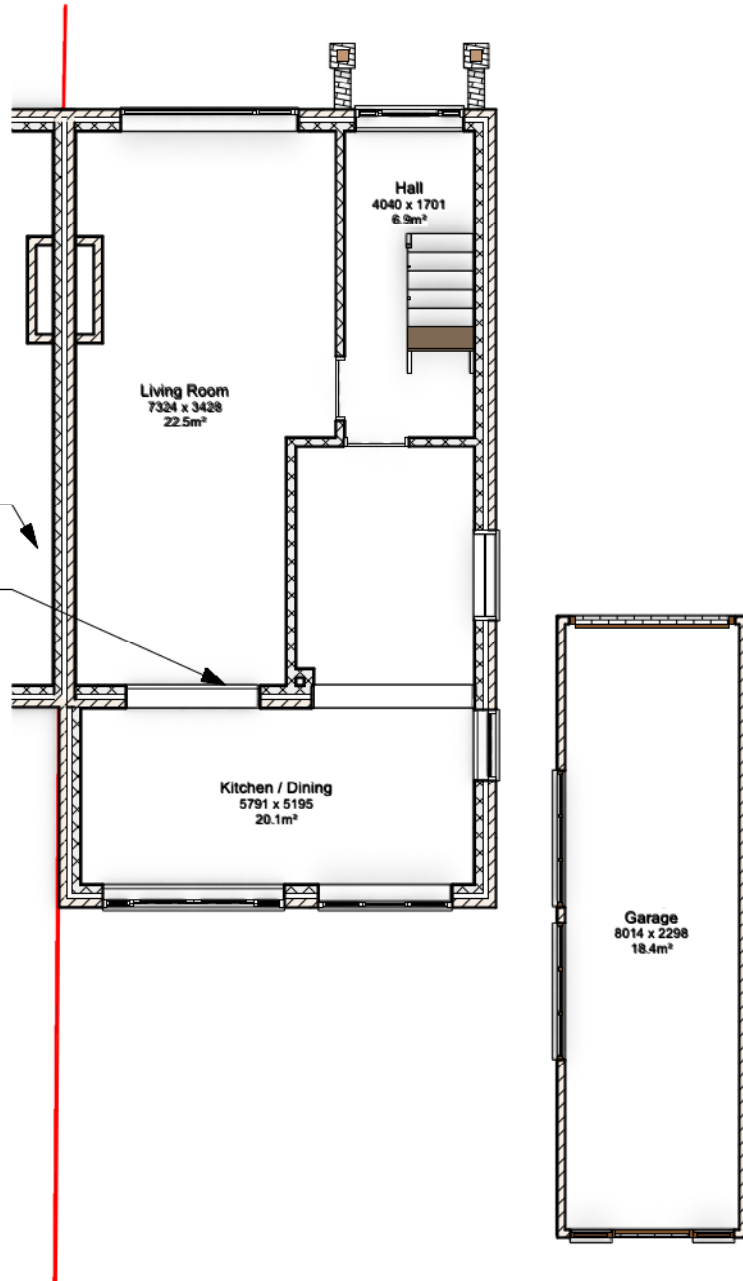

1

Ground Floor Plan - Existing  
Scale: 1:100

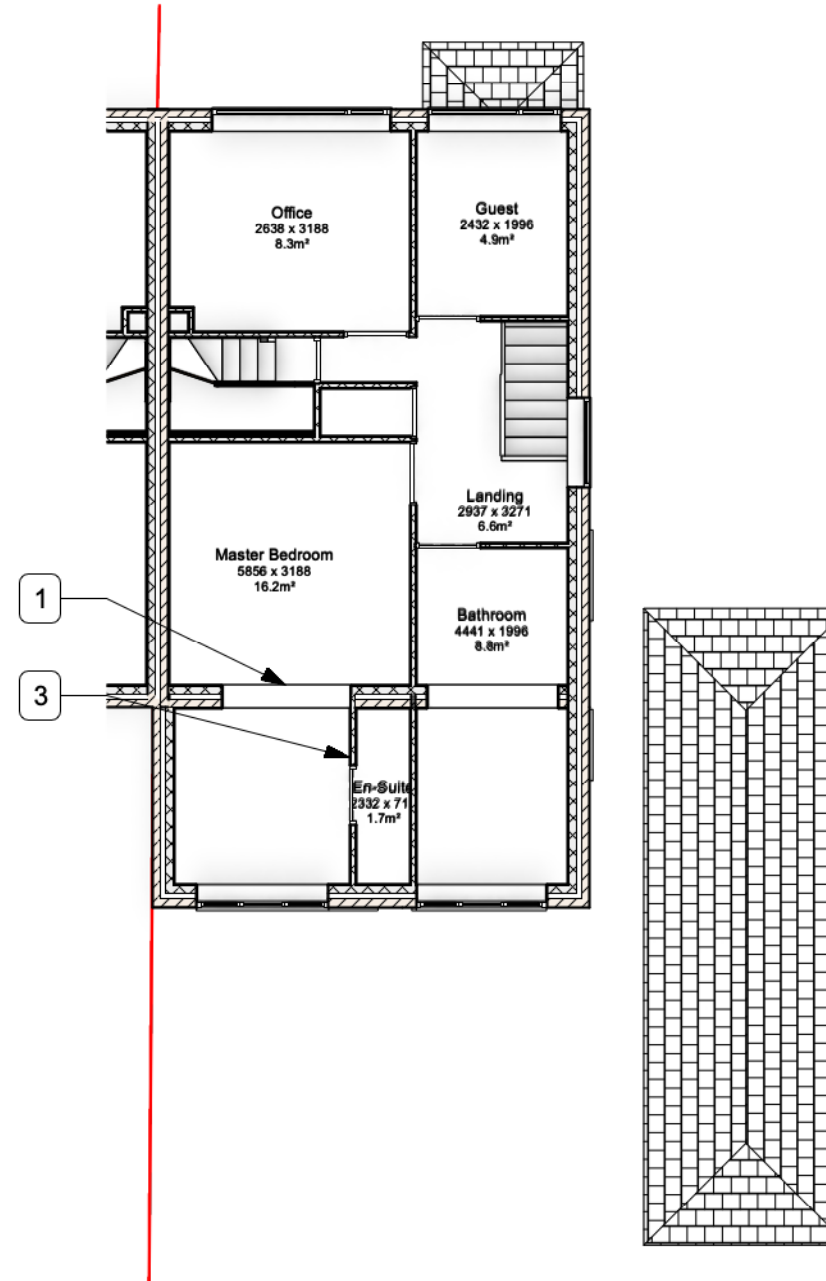 

2

First Floor Plan - Existing  
Scale: 1:100

# THE DESIGN SOCIAL

134 Kirkby Road Barwell LE9 8FN UK  
T: +44 (0)1455 446521 F: +44 (0)1455 446521  
E: admin@thedesignsocial.com

### GENERAL DRAWING NOTES

© This drawing is not to be shown to any Third Party unless agreed by The Design Social.

This drawing shows 'design intent' only.  
It is the responsibility of the appointed contractor to finalise development, using specialists approved by The Design Social, & produce detailed working drawings.  
ALL working drawings to be approved by The Design Social prior to manufacture.

| REV. | DATE | NOTES | REV. |
|------|------|-------|------|
|      |      |       | BY   |

# THE DESIGN SOCIAL

Ian Thompson

46 Waterfall Way, Barwell, Leicester,  
LE9 8EH

Existing GF and 1F Plans

|                |              |           |                 |          |      |
|----------------|--------------|-----------|-----------------|----------|------|
| AUTHOR         | L.R.         | DATE      | 02/04/2024      | APPROVED | I.T. |
| SCALE          | 1:100 @ A3   | READ WITH | 0322 (A) GA 001 |          |      |
| DRAWING No.    | 0322         | (A)       | GA              | 012      |      |
| Project No.    | Type         | Area      | Number          | Rev      |      |
| DRAWING STATUS | For Approval |           |                 |          |      |