





5 Rear Perspective - Proposed
Scale: Not to scale

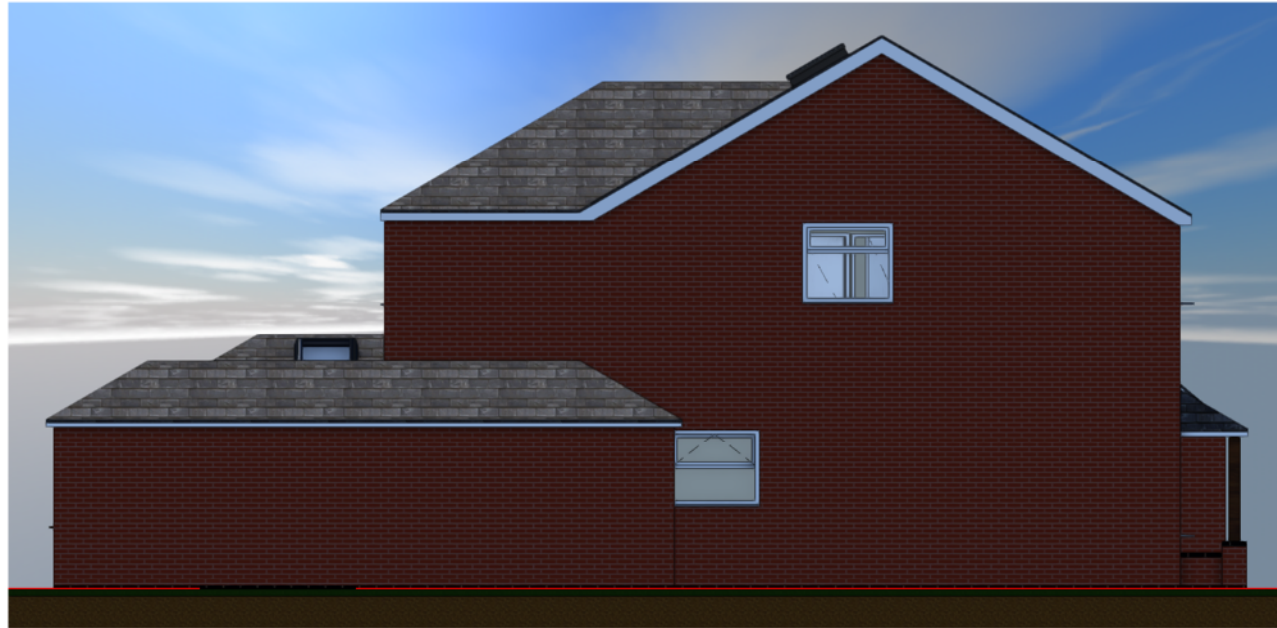

3 East Elevation - Proposed
Scale: 1:100



1 North Elevation - Proposed
Scale: 1:100

 

4 South Elevation - Proposed
Scale: 1:100



2 West Elevation - Proposed
Scale: 1:100

- Proposed Elevation Notes**
1. Location of proposed extension.
 2. New Velux windows in extension roof.

THE DESIGN SOCIAL

134 Kirkby Road Barwell LE9 8FN UK
T: +44 (0)1455 446521 F: +44 (0)1455 446521
E: admin@thedesignsocial.com

GENERAL DRAWING NOTES

© This drawing is not to be shown to any Third Party unless agreed by The Design Social.

This drawing shows 'design intent' only.
It is the responsibility of the appointed contractor to finalise development, using specialists approved by The Design Social, & produce detailed working drawings.
ALL working drawings to be approved by The Design Social prior to manufacture.

REV.	DATE	NOTES	REV. BY
------	------	-------	---------

THE DESIGN SOCIAL

Ian Thompson			
46 Waterfall Way, Barwell, Leicester, LE9 8EH			
Proposed Elevations			
AUTHOR	L.R.	DATE	02/04/2024
APPROVED	I.T.		
SCALE	1:100 @ A3	READ WITH	0322 (A) GA 001
DRAWING No.	0322	(L)	GA 016
Project No.	Type	Area	Number
DRAWING STATUS			
For Approval			