

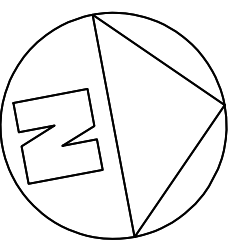
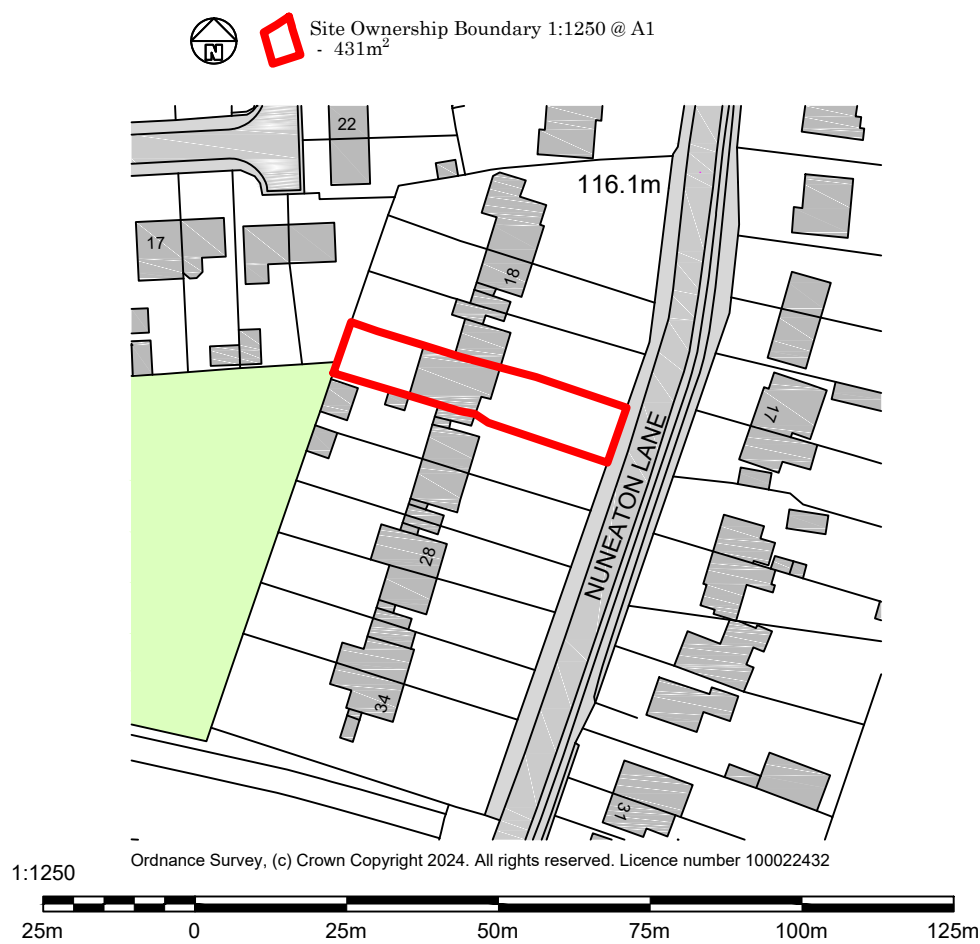
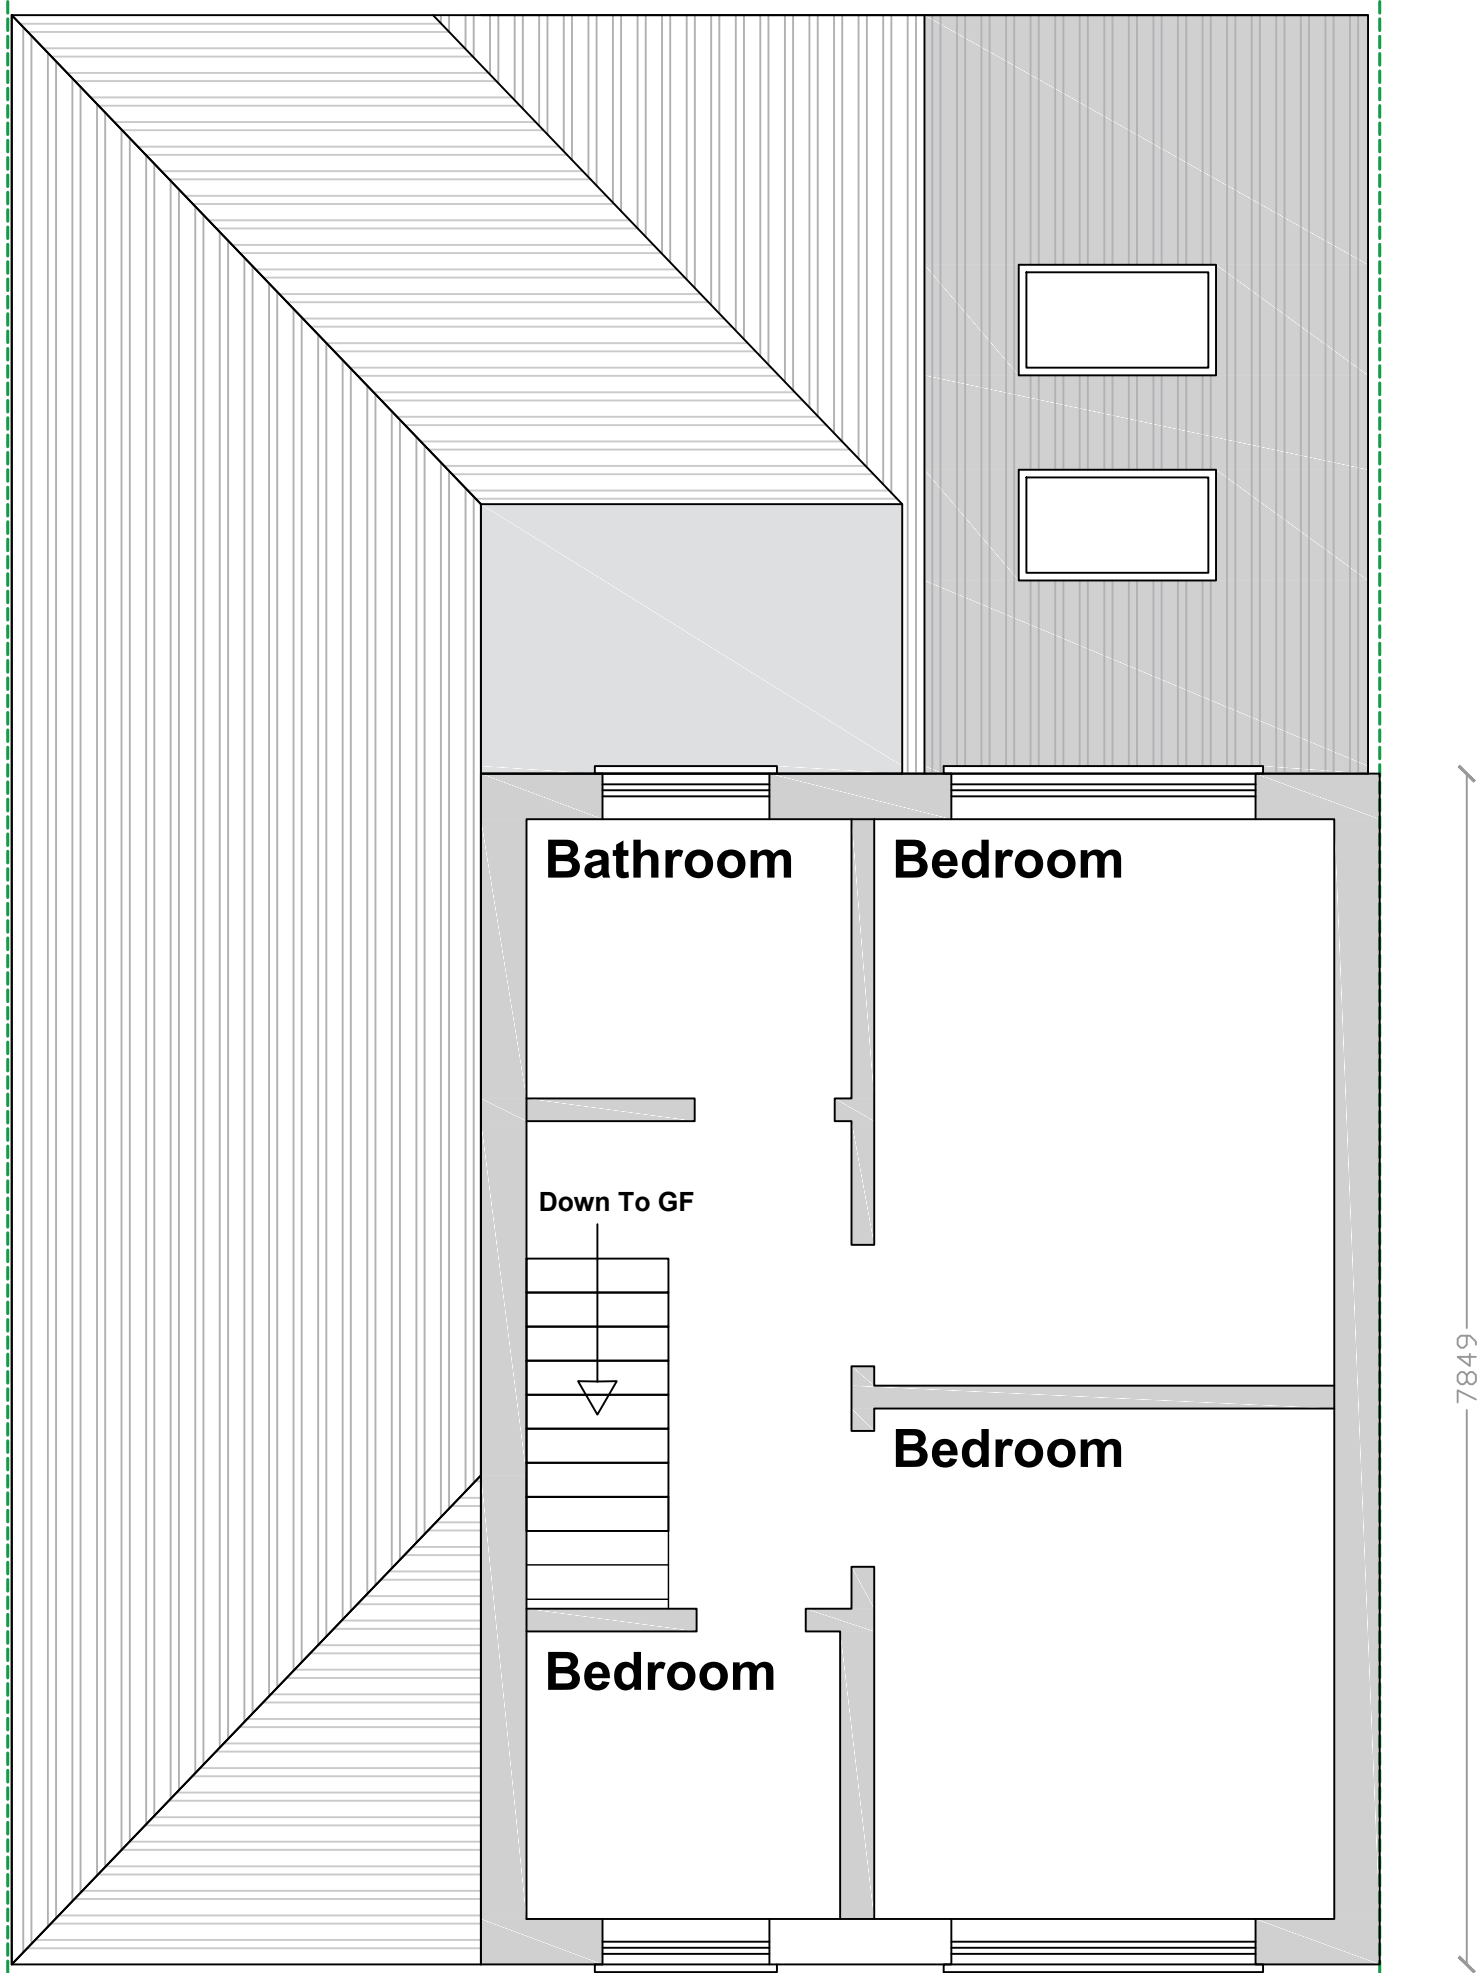


No	Note
1.	ONLY TO BE SCALED WHEN PRINTED AT A1
2.	All dimensions in mm unless indicated.
3.	Plans should be checked by the client, structural engineer and building control, no responsibility will be given to the designer.

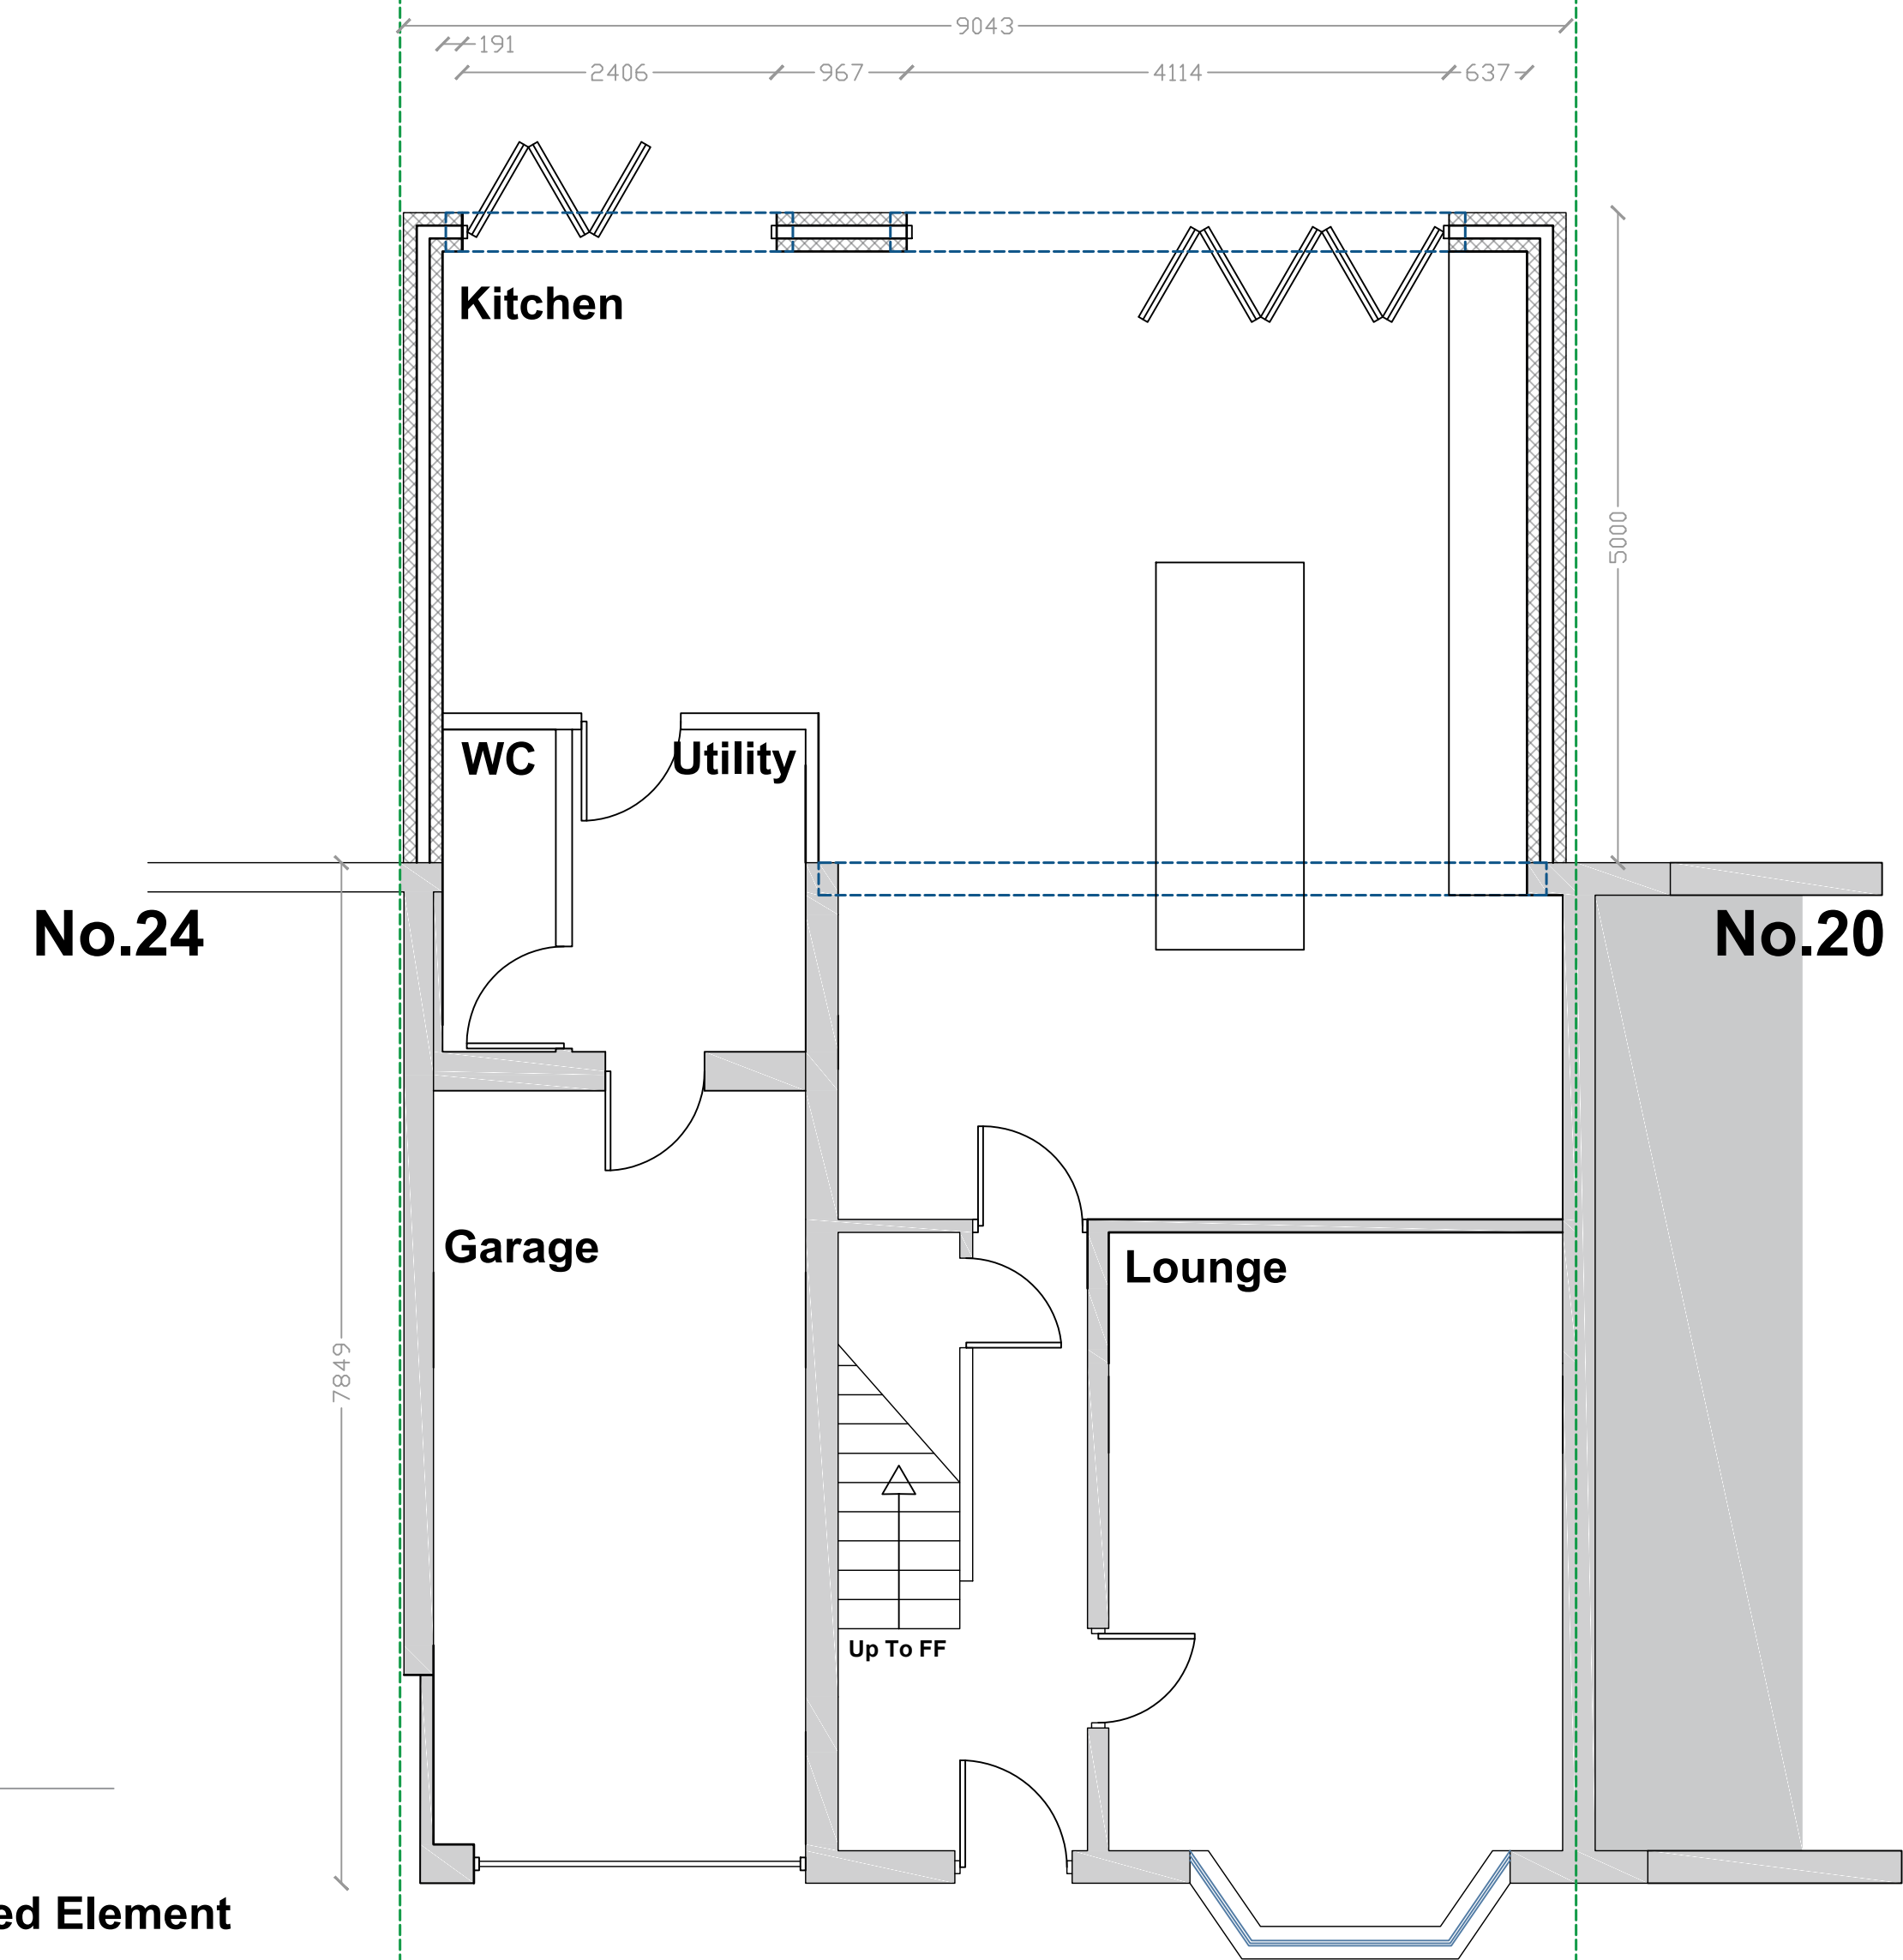

- Key:**
- Removed Element
 - Lintel
 - Drain Run
 - Existing Structure
 - Site Boundary
 - Constructed 300mm Cavity Wall, Constructed Under Prior Approval, Completed 11.05.2020

22 Nuneaton Lane - Existing Ground Floor Plan - 1:50

 

22 Nuneaton Lane - Existing First Floor Plan - 1:50



Rev	By	Date	Description	Chk'd
Ladbury Architectural Design WILLIAM LADBURY 6 HEReward WAY NUNEATON CV10 0FA TEL : 07841354894 ladburyw@gmail.com				
Project: 22 NUNEATON LANE HIGHAM ON THE HILL				
Drawing Title: EXISTING PLANS SITE LOCATION PLAN				
Drawn	Chk'd	Appd	Status	Date
WLADBURY			PLANNING	25.05.2024
Scale @ A1				1:50
Drawing No: 22NUNLANE-PS24-1				