

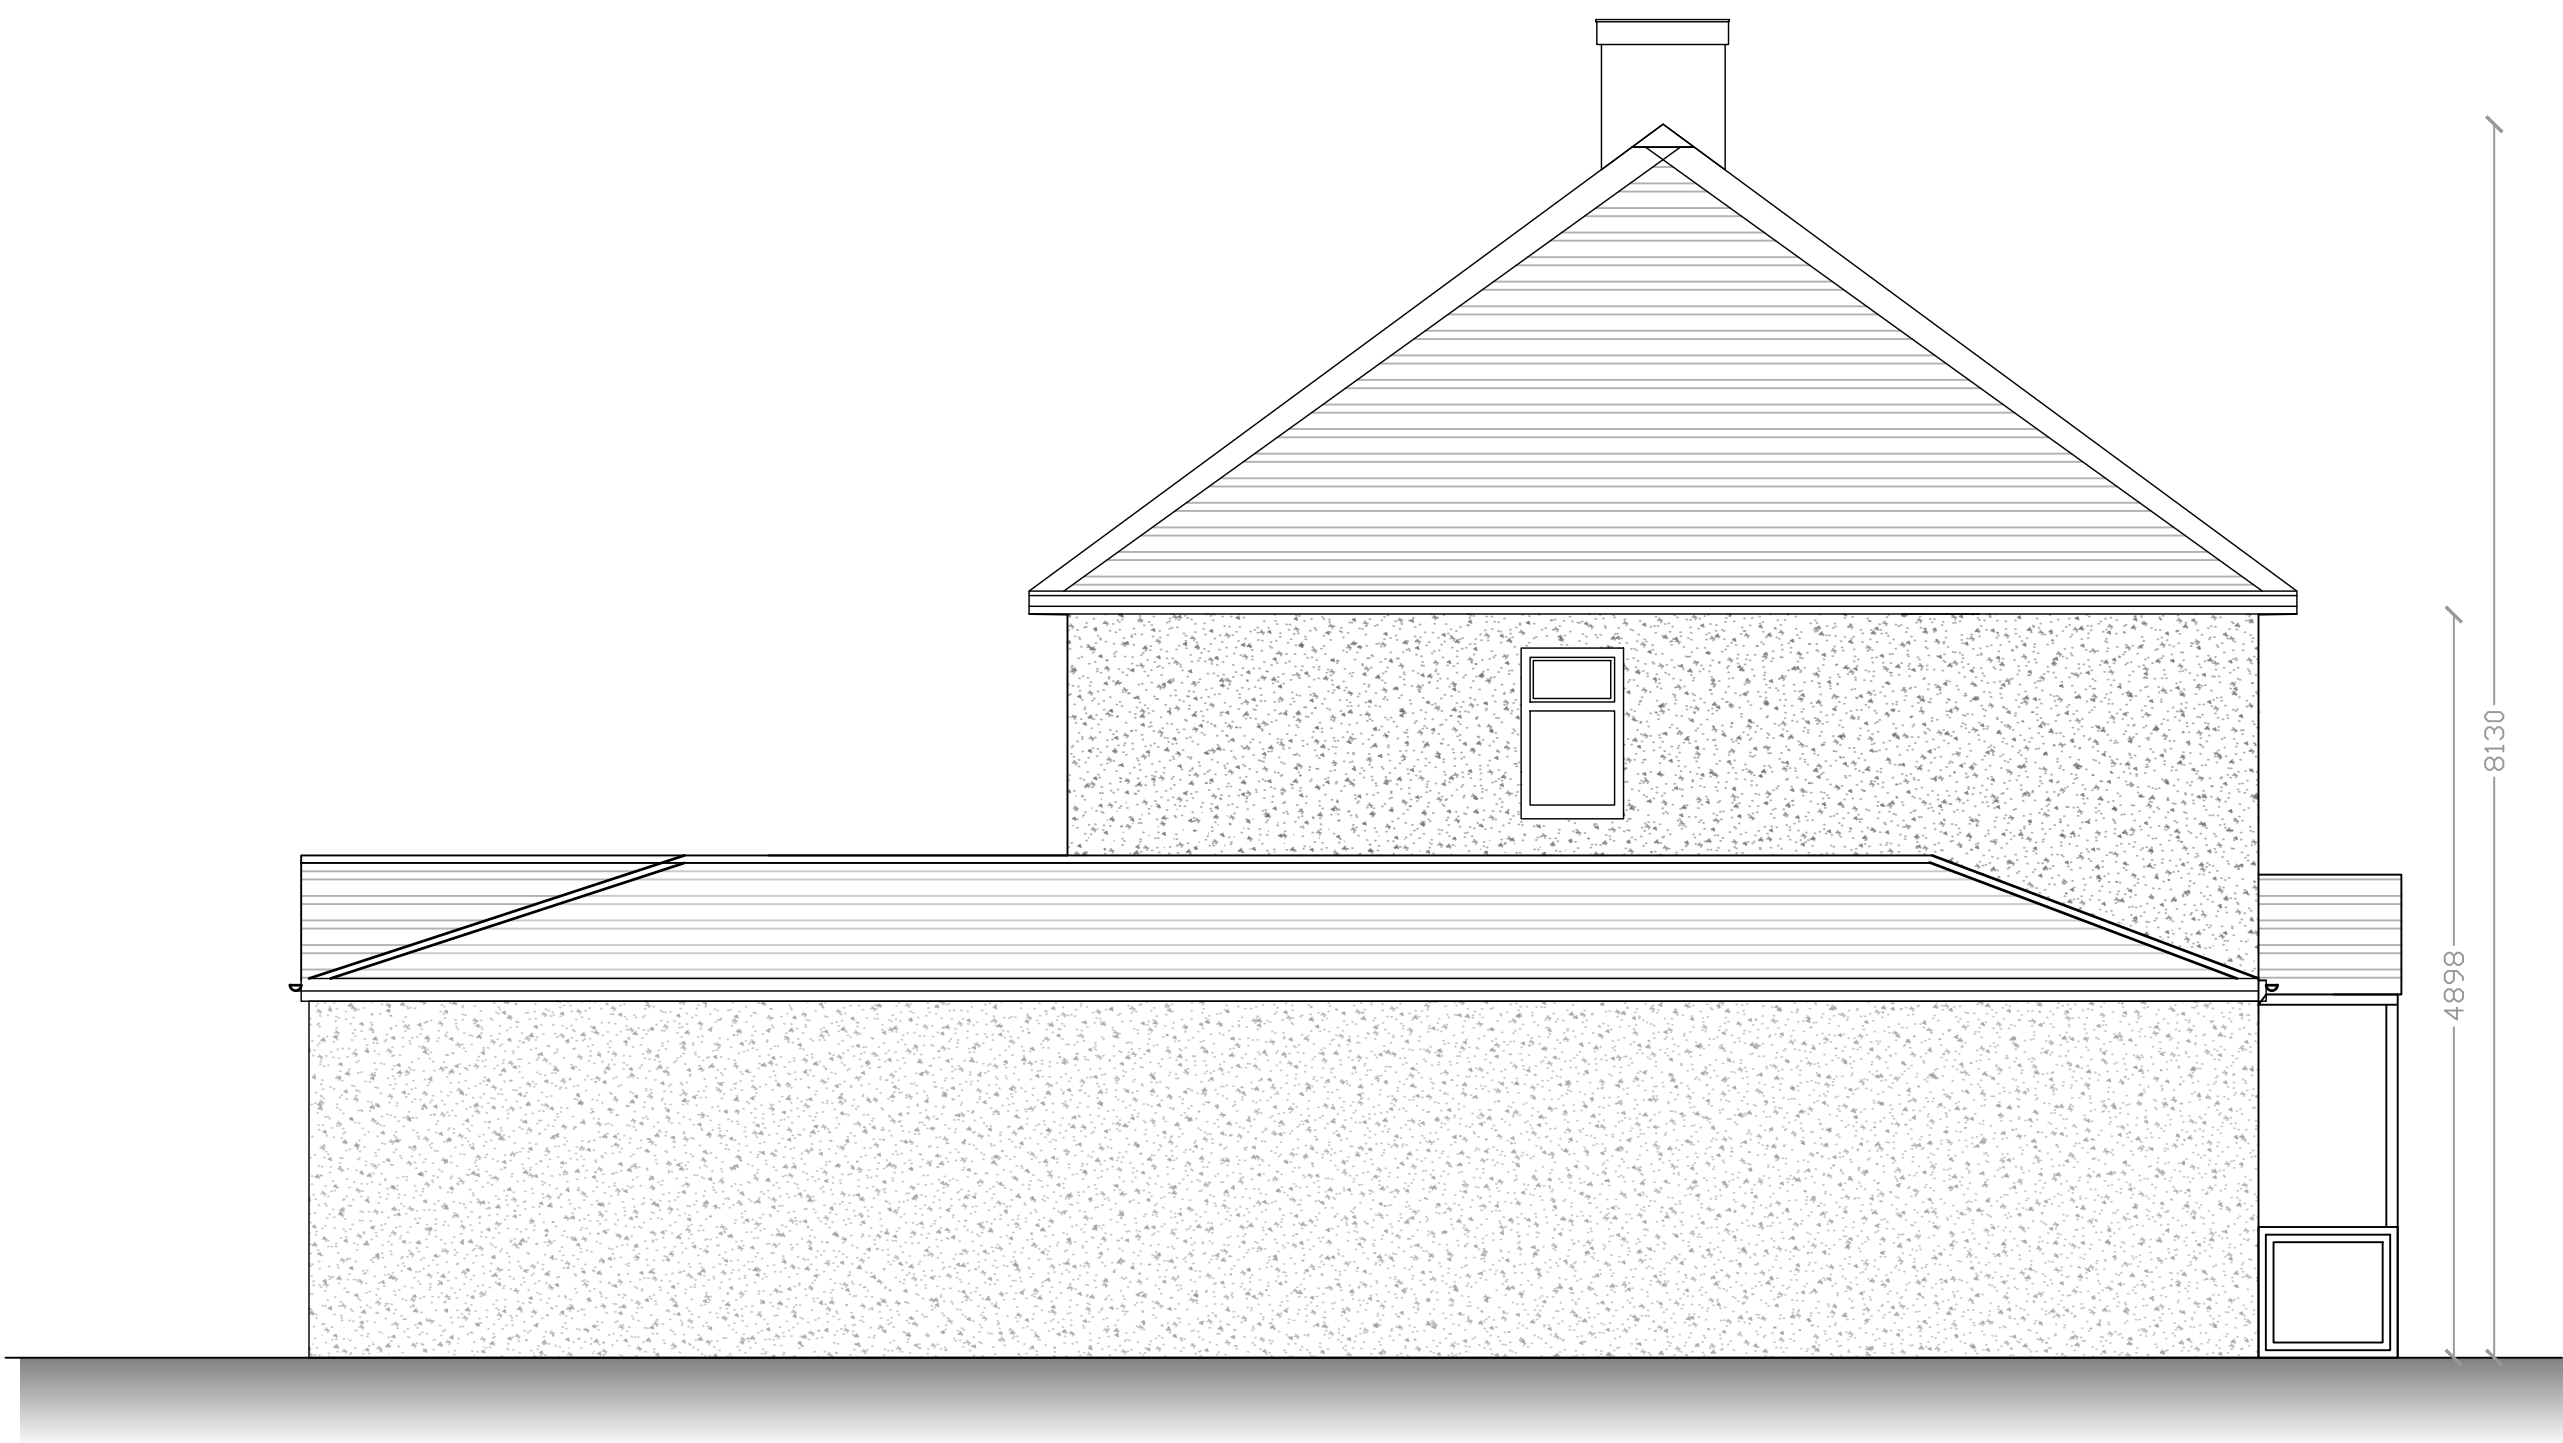




No	Note
1.	ONLY TO BE SCALED WHEN PRINTED AT A1
2.	All dimensions in mm unless indicated.
3.	Plans should be checked by the client, structural engineer and building control, no responsibility will be given to the designer.

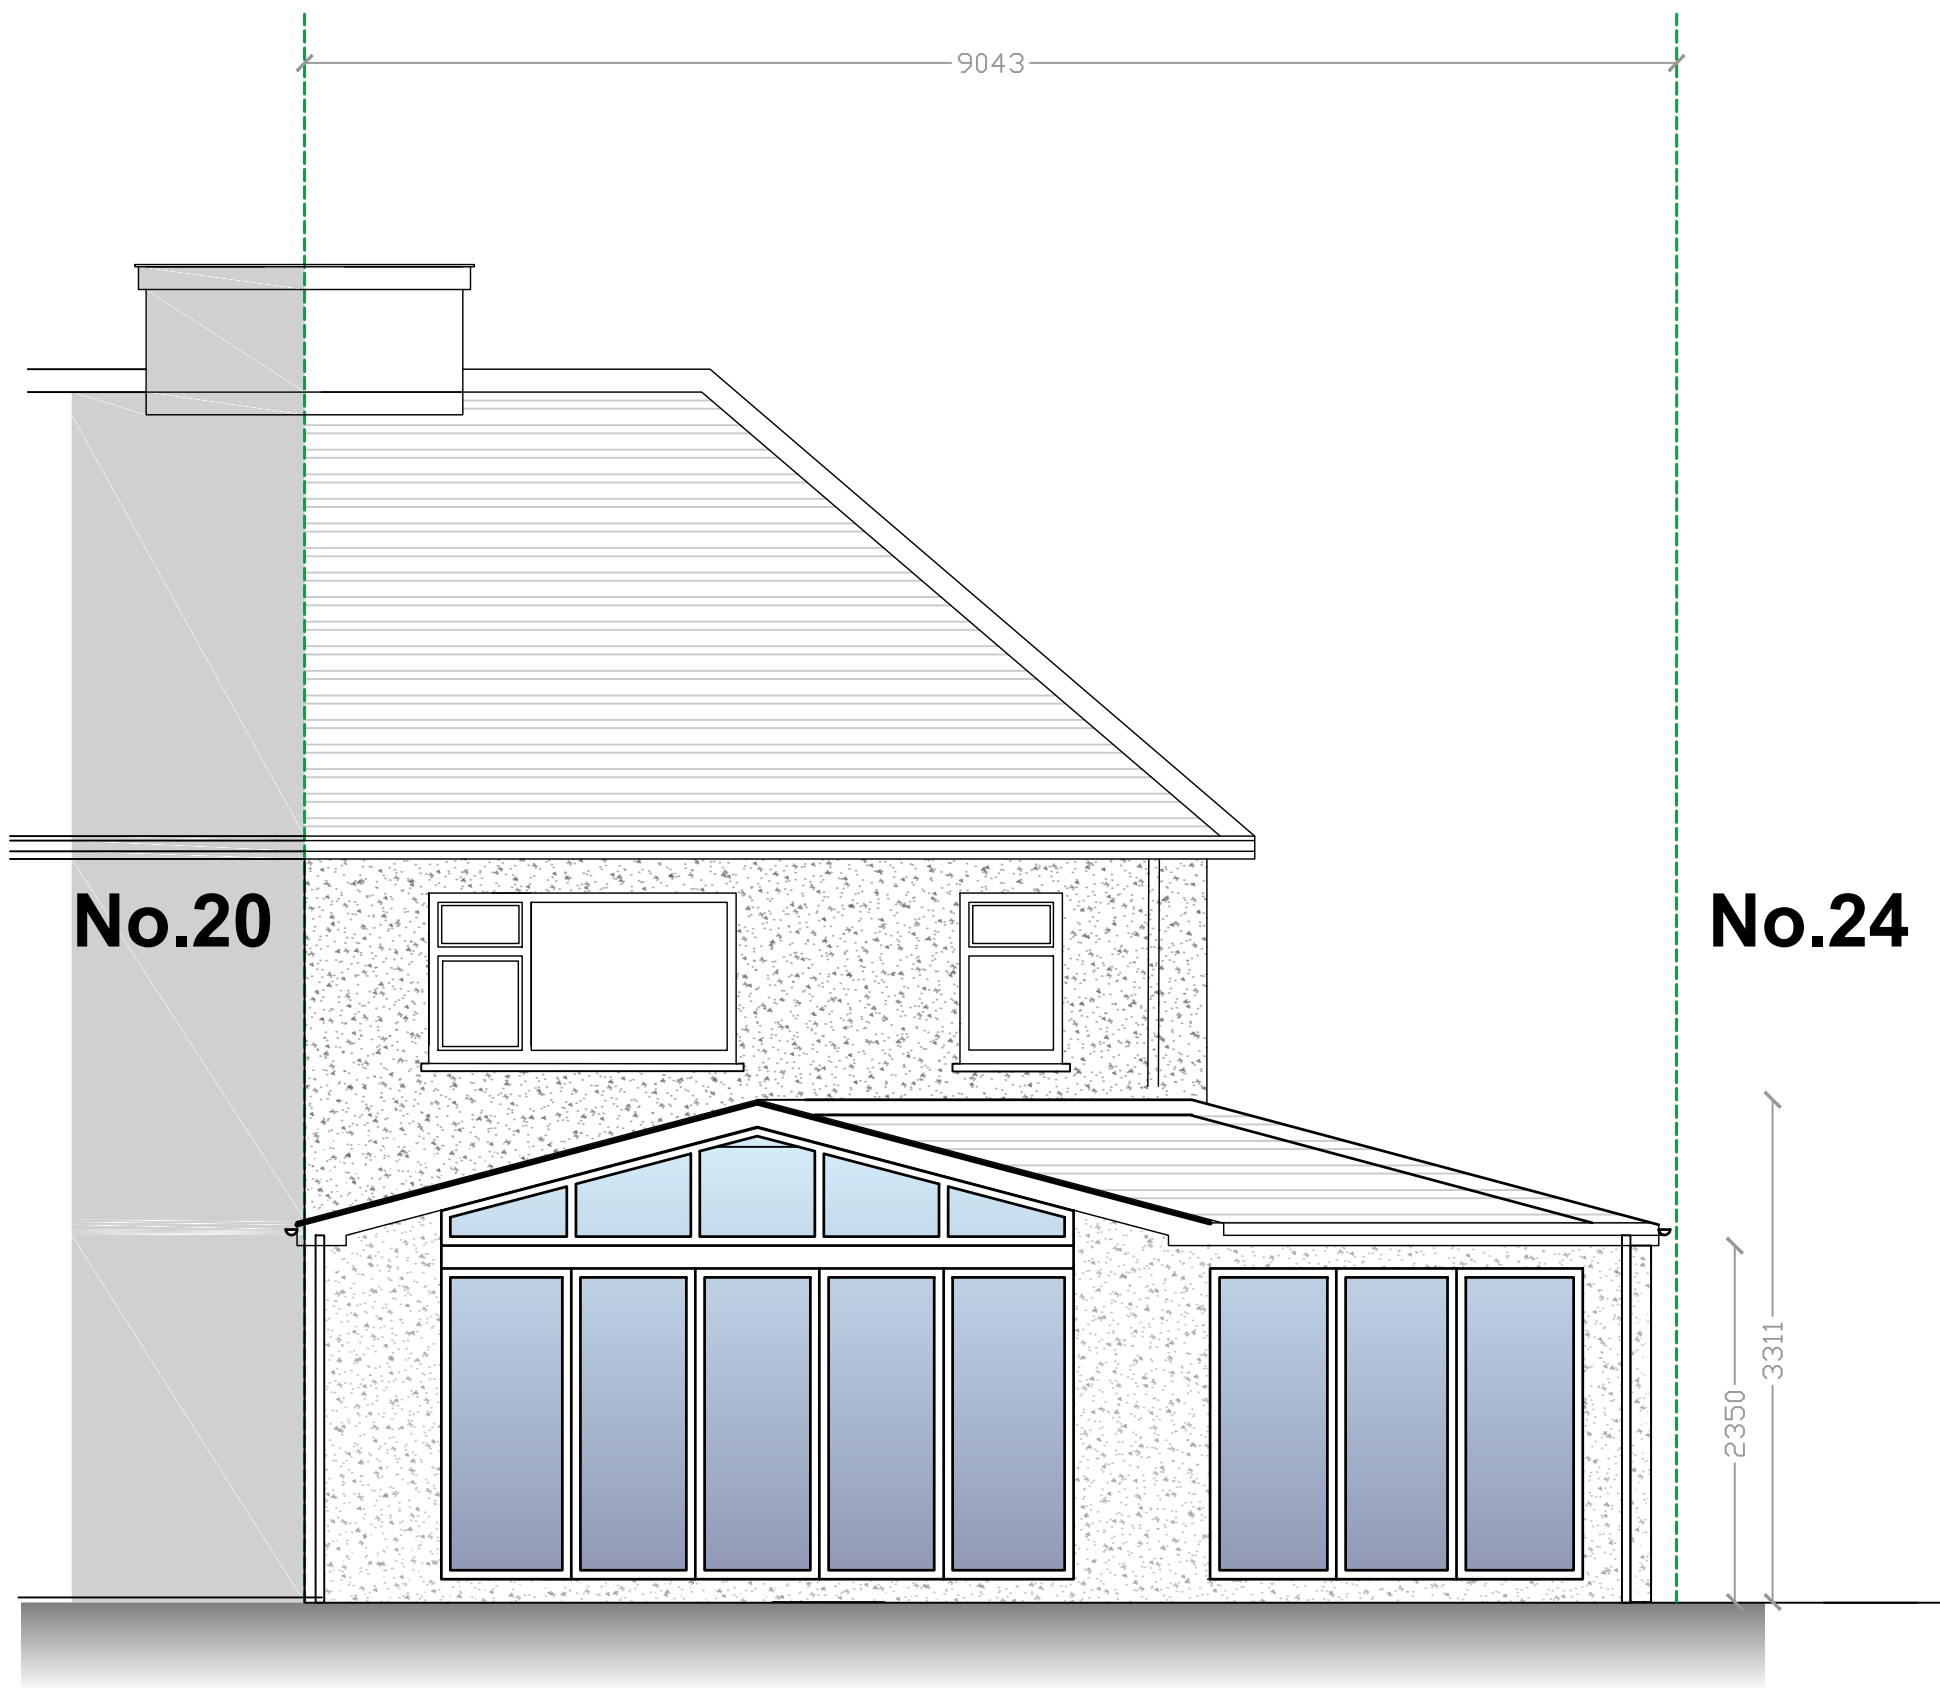


22 Nuneaton Lane - Existing Side Elevation North - 1:50

 

22 Nuneaton Lane - Existing Rear Elevation West - 1:50

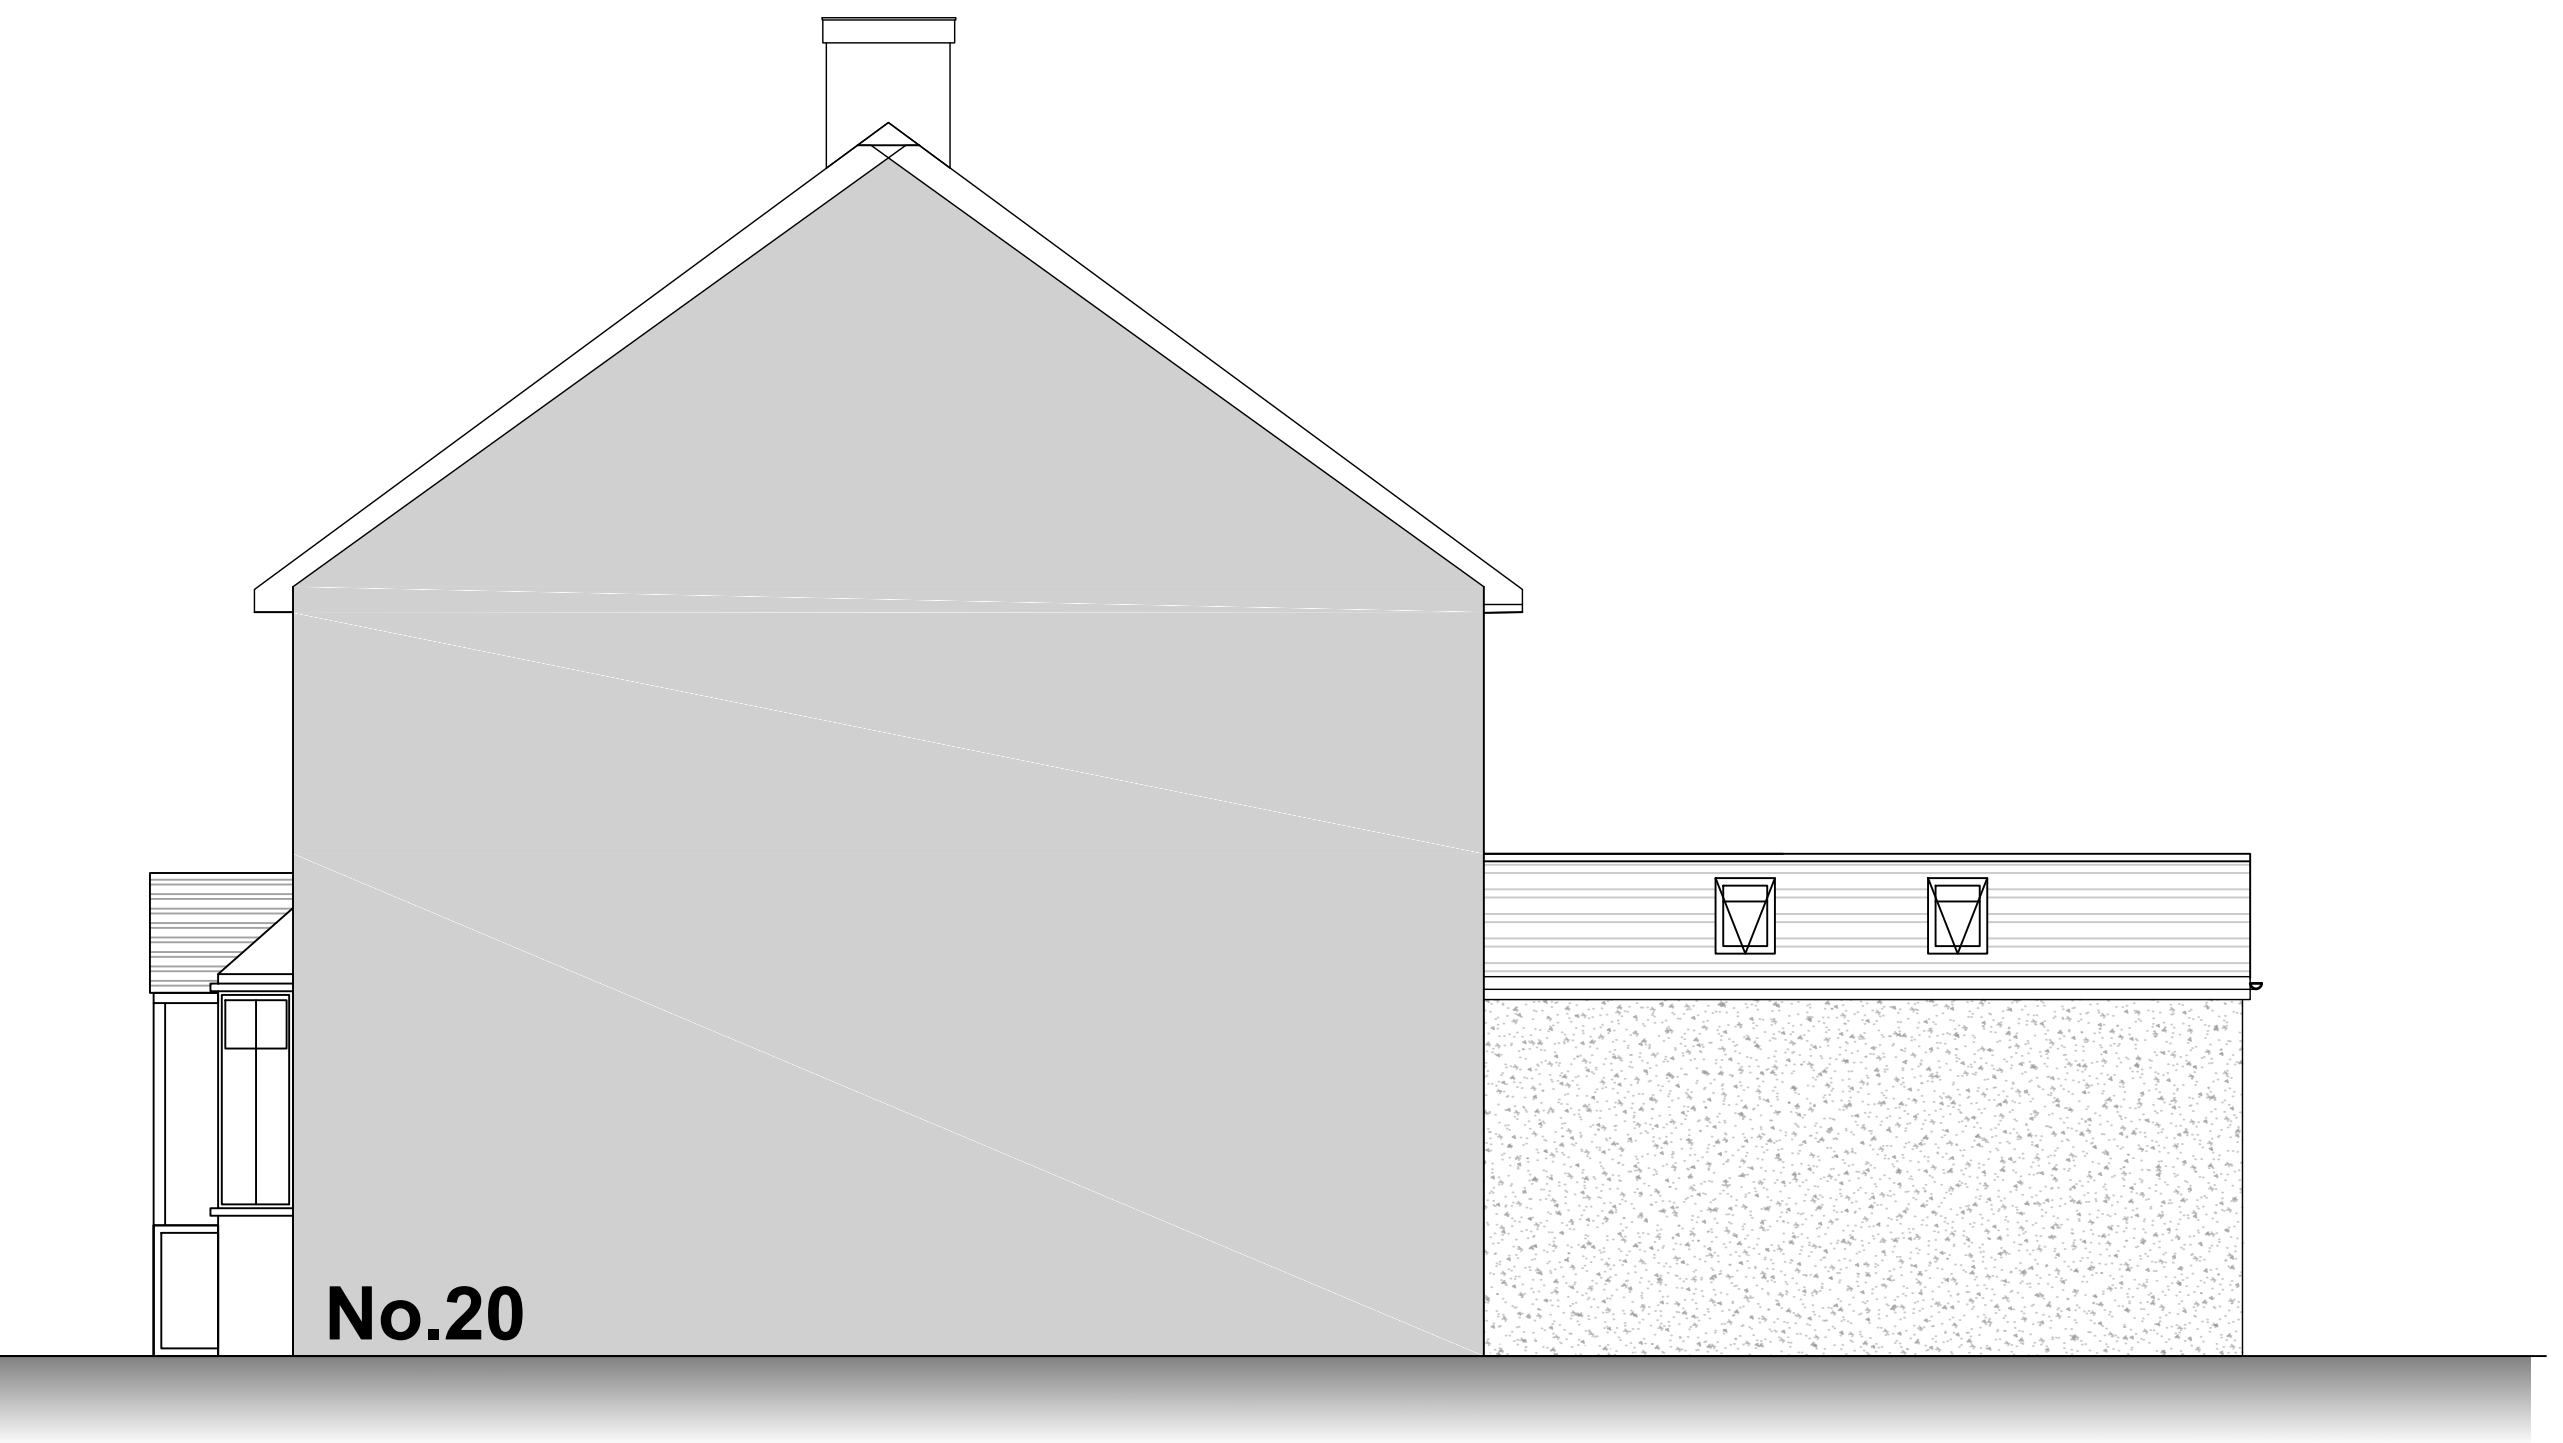 

22 Nuneaton Lane - Existing Side Elevation South - 1:50

 

22 Nuneaton Lane - Existing Front Elevation East - 1:50



Rev	By	Date	Description	Chk'd
Ladbury Architectural Design WILLIAM LADBURY 6 HEReward WAY NUNEATON CV10 0FA TEL : 07841354894 ladburyw@gmail.com				
Project: 22 NUNEATON LANE HIGHAM ON THE HILL				
Drawing Title: EXISTING ELEVATIONS				
A1				
Drawn	Chk'd	App'd	Status	Date
WLADBURY			PLANNING	25.05.2024
			Scale @ A1	1:50
Drawing No: 22NUNLANE-PS24-2				
Rev				