



A3

 


Scale: 1-100 at A3

Copyright of this drawing is vested in the Architect and it must not be copied or reproduced without consent. Figured dimensions only are to be taken from this drawing. All contractors must visit the site and be responsible for taking and checking all dimensions relative to their work. Weedon Architects to be advised of any variation between drawings and site conditions.
DO NOT SCALE OFF THIS DRAWING IF IN DOUBT ASK

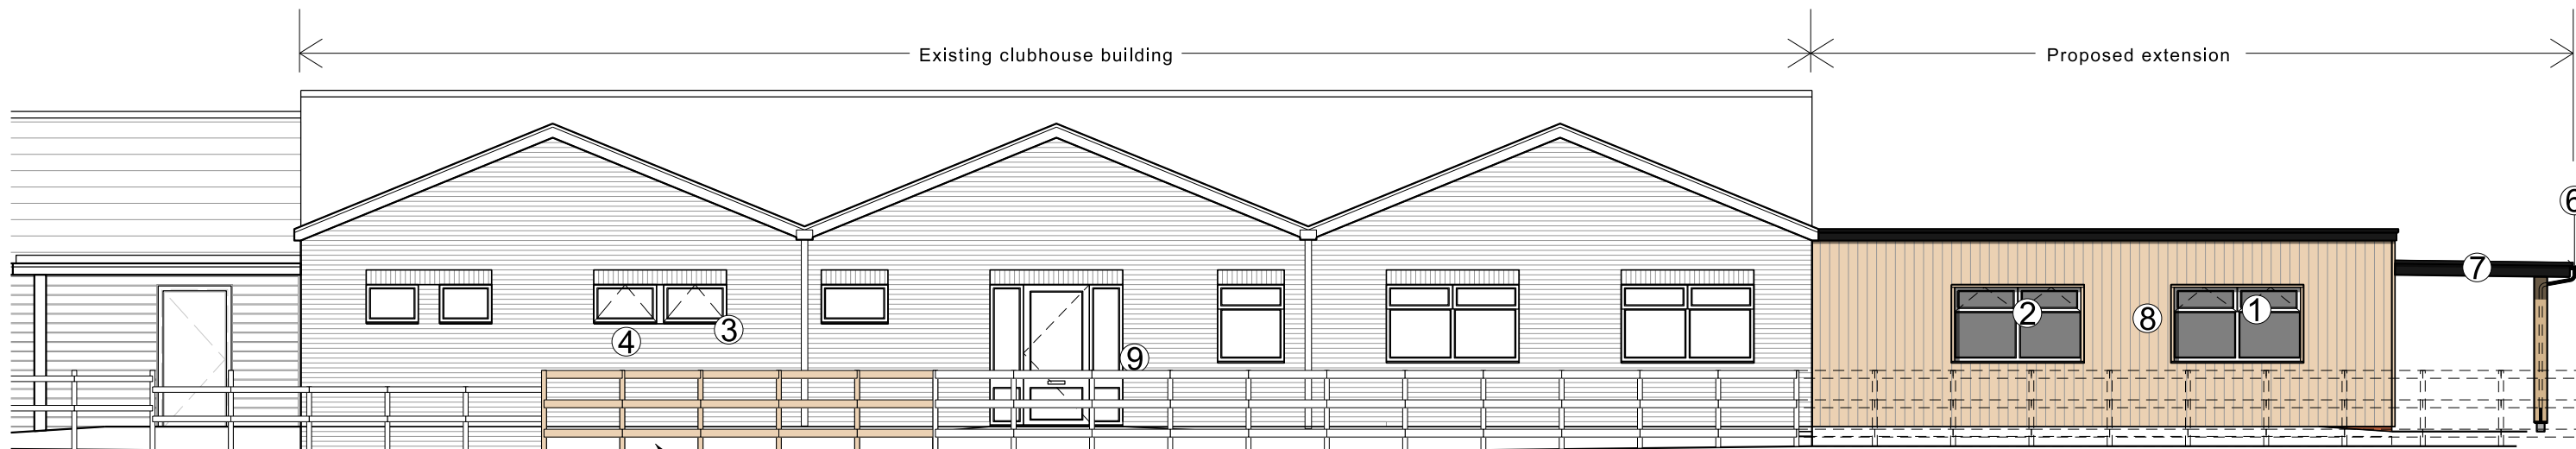

A1151.01 Proposed South West Elevation

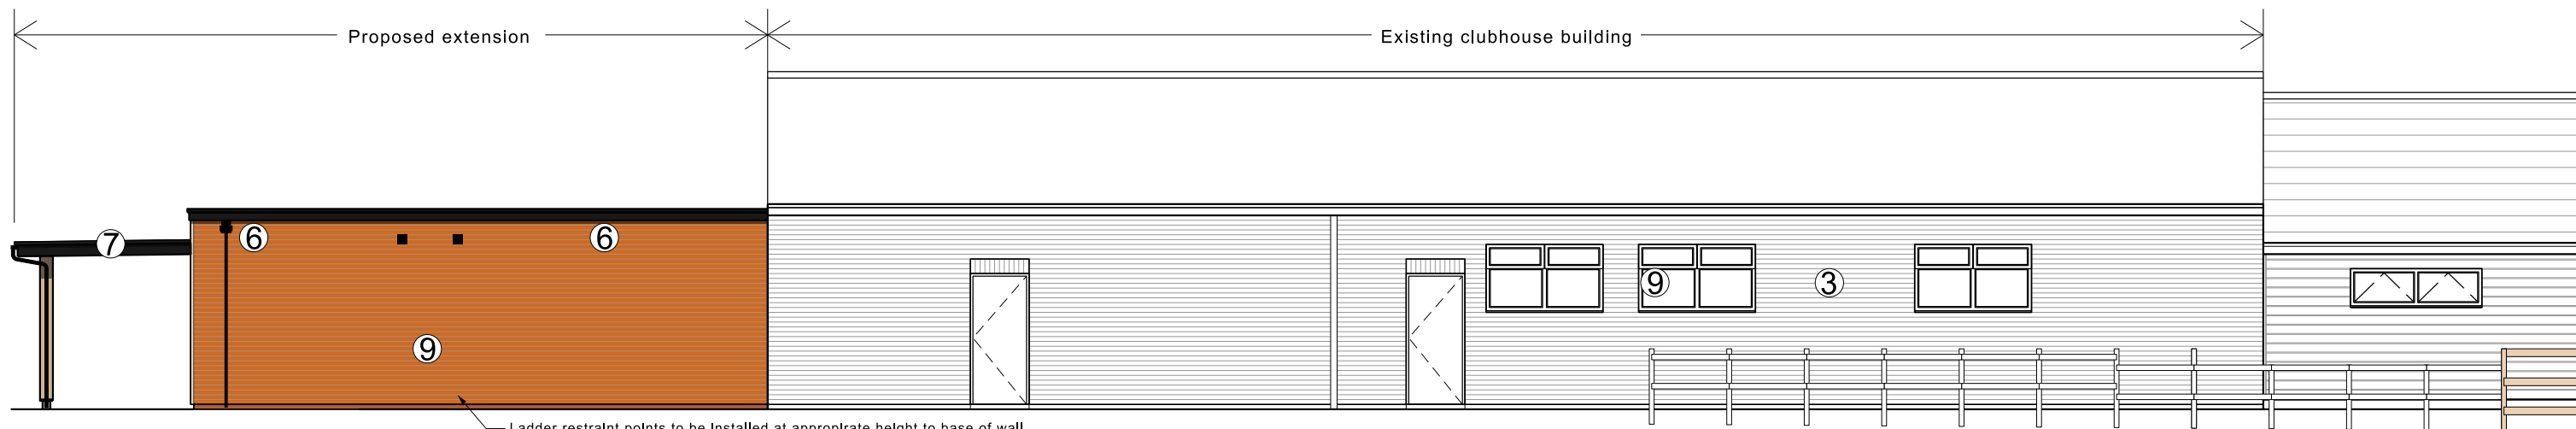

A1151.02 Proposed North East Elevation



A1151.04 Proposed South East Elevation

Keys:

- 1 - New PPC Glazed external double door set. Colour: TBC
- 2 - New PPC Aluminium Composite external window with opening lights. Colour: TBC
- 3 - New high level openable windows. Frame: Painted Timber to match existing.
- 4 - New timber door colour to match existing.
- 5 - PPC Extract louvre. Colour: to match existing.
- 6 - RWP to match existing.
- 7 - New entrance canopy flashing and timber columns. Colour: TBC.
- 8 - New Weatherboarding to match existing.
- 9 - New Brickwork to match existing.

Note: External ground to be graded away from the new building.

Rev	Drawn	Date	Comment
-	AR	02.08.2023	Preliminary Issue
P01	AR	16.11.2023	Issued for Client Comment
P02	AR	24.05.2024	Issued for Planning

WEEDON
architects

Harry's Yard
176-178 Newhall St
Birmingham B3 1SJ
T: 0121 454 4171
F: 0121 455 9152
www.weedonarchitects.co.uk

MARKET BOSWORTH R.F.C PAVILION
PROPOSED ELEVATIONS
GENERAL ARRANGEMENT BLOCK 1

Drawn DV Date MAR 2024 P L A N N I N G
Checked PC Scale 1:100 @ A3 16198 A1151-P02