




Front/Driveway Elevation




Side/Road Elevation




Rear/Garden Elevation

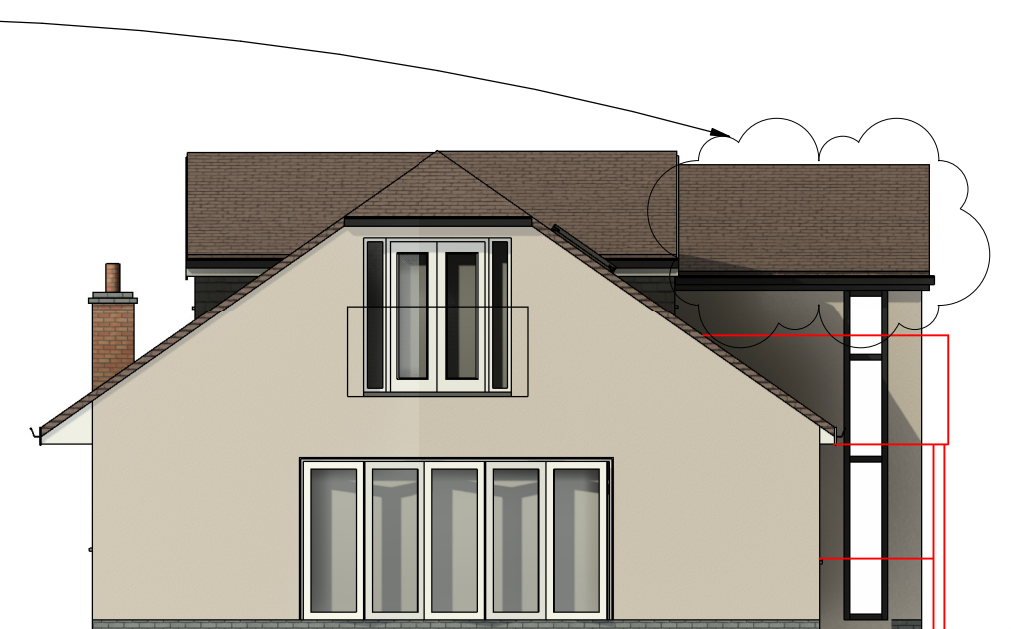


Side/Field Elevation

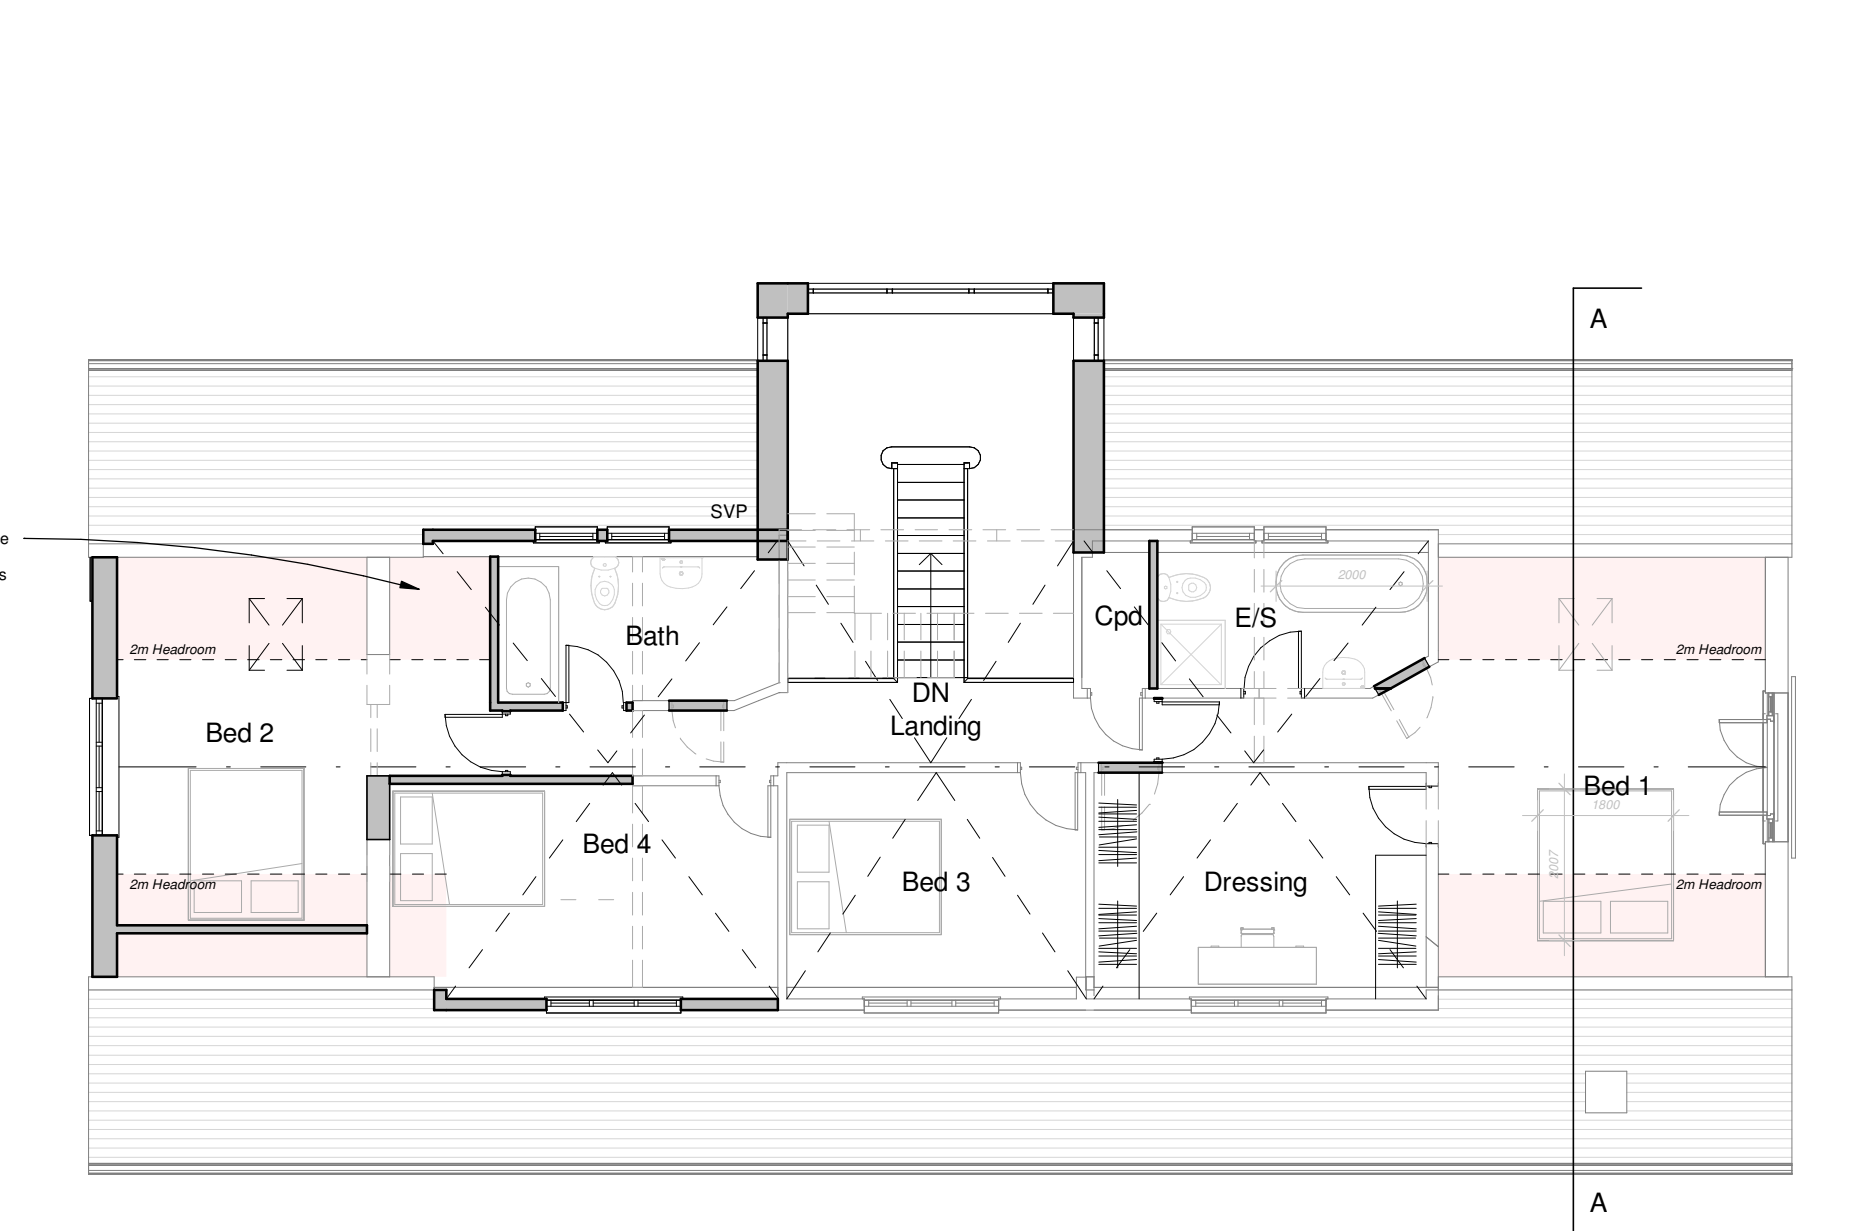

First Floor Plan

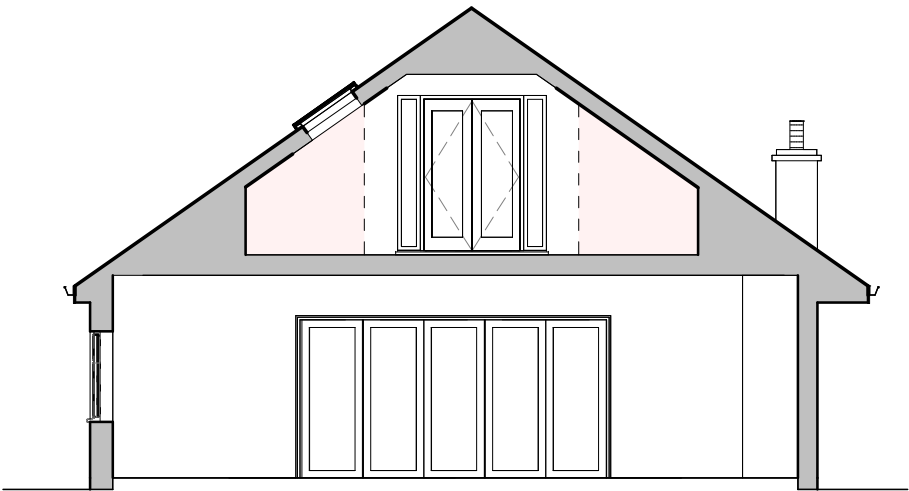


Section AA

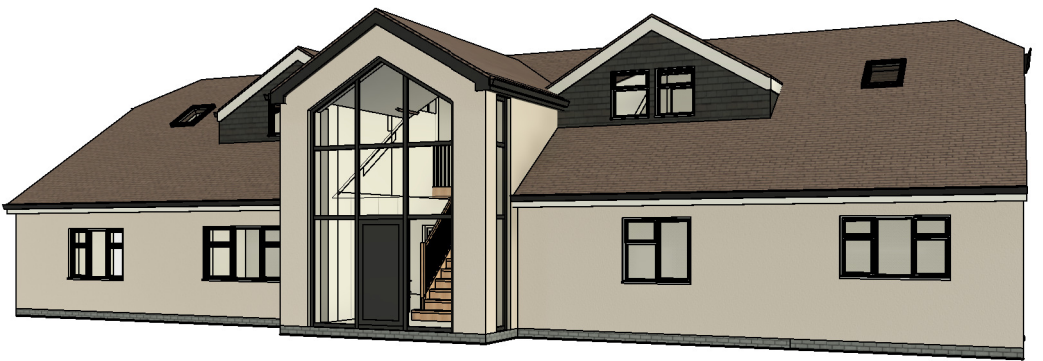

Frontal 3D View



Rear 3D View

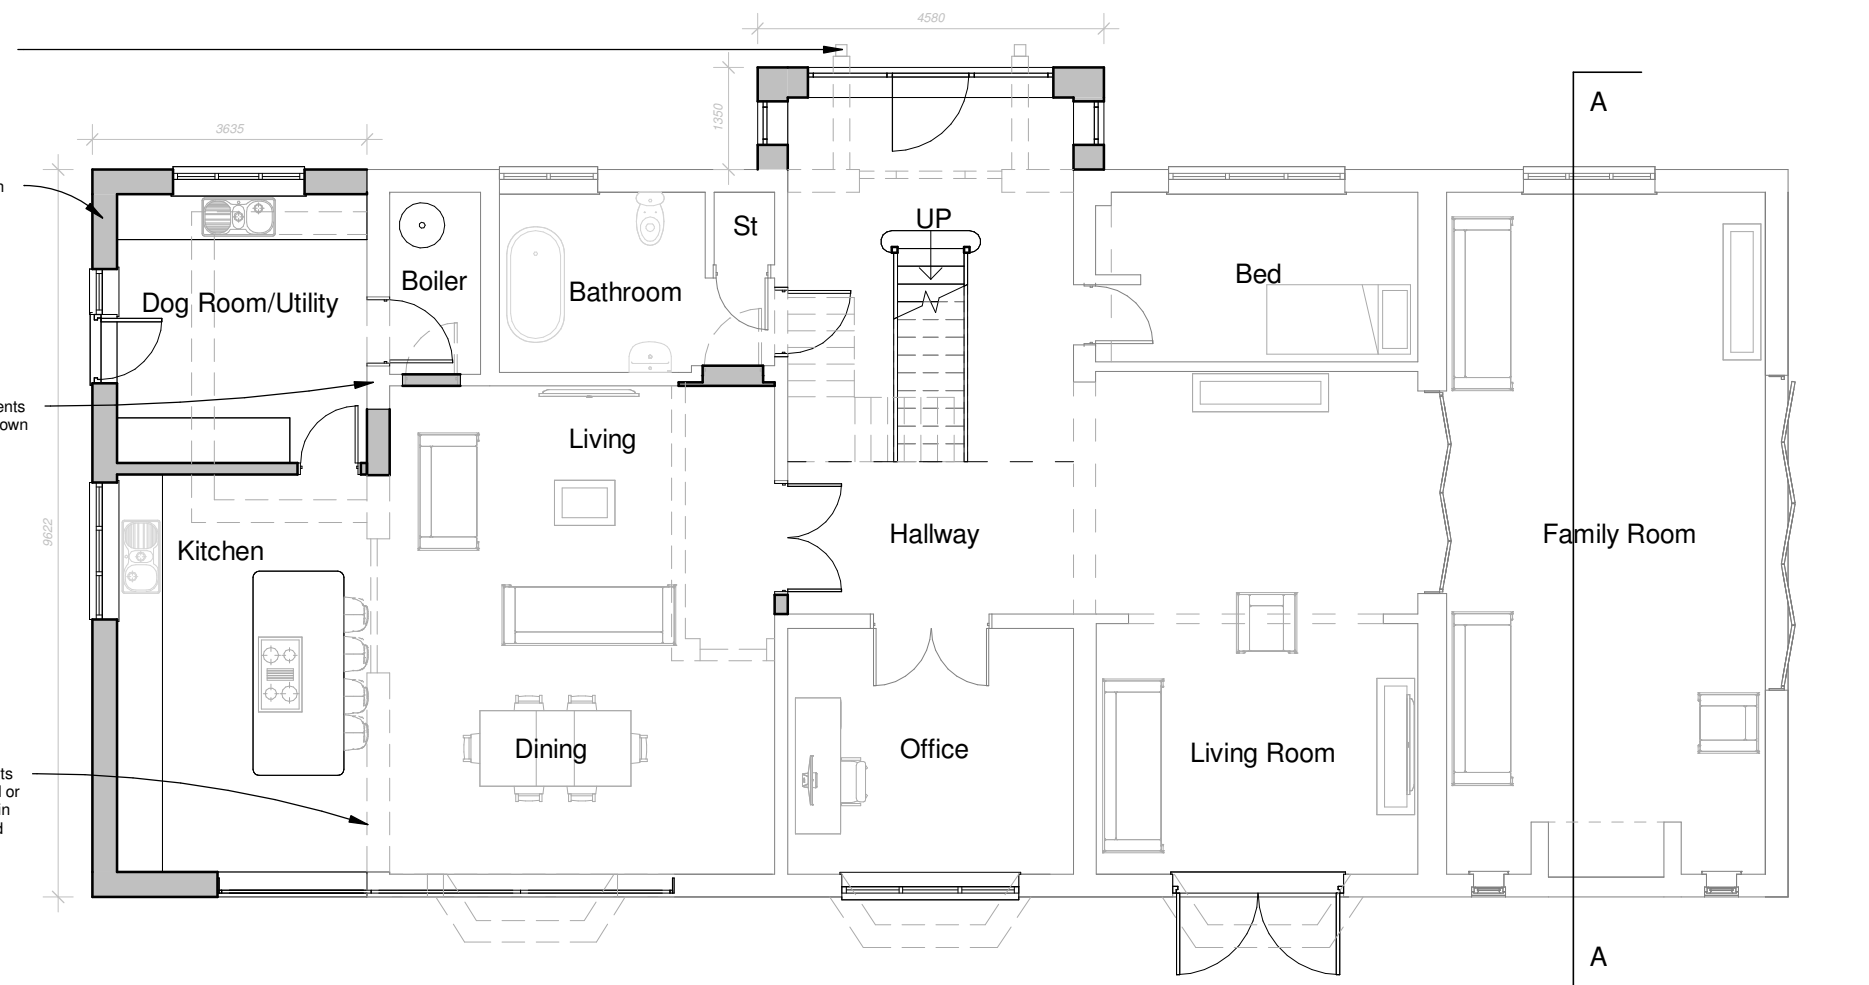

Ground Floor Plan

HAYWARD
architects

19 Station Road
Hinckley
Leicestershire
LE10 1AW

Tel: 01455 635 665
www.haywardarchitects.co.uk

Client			Mr & Mrs Newman		
Project Title					
Byrons Covert Bosworth Road, Wellsborough CV13 6PB					
Drawing Title					
Proposed - Scheme 07					
Scale		Date		Sheet	
1:100		Sept 2025		A2	
Author		Checked by			
SS		MO			
Job No.		Drawing No.			
25/93		07B			
Status					
Planning Stage					

THE COPYRIGHT OF THIS DRAWING IS VESTED IN HAYWARD ARCHITECTS LTD.
REPRODUCTION IN ANY FORM, EITHER IN WHOLE OR IN PART IS FORBIDDEN WITHOUT
THE PRIOR WRITTEN PERMISSION OF THE COPYRIGHT HOLDER. DO NOT SCALE FROM
DRAWING AND ONLY FIGURED DIMENSIONS ARE TO BE USED