


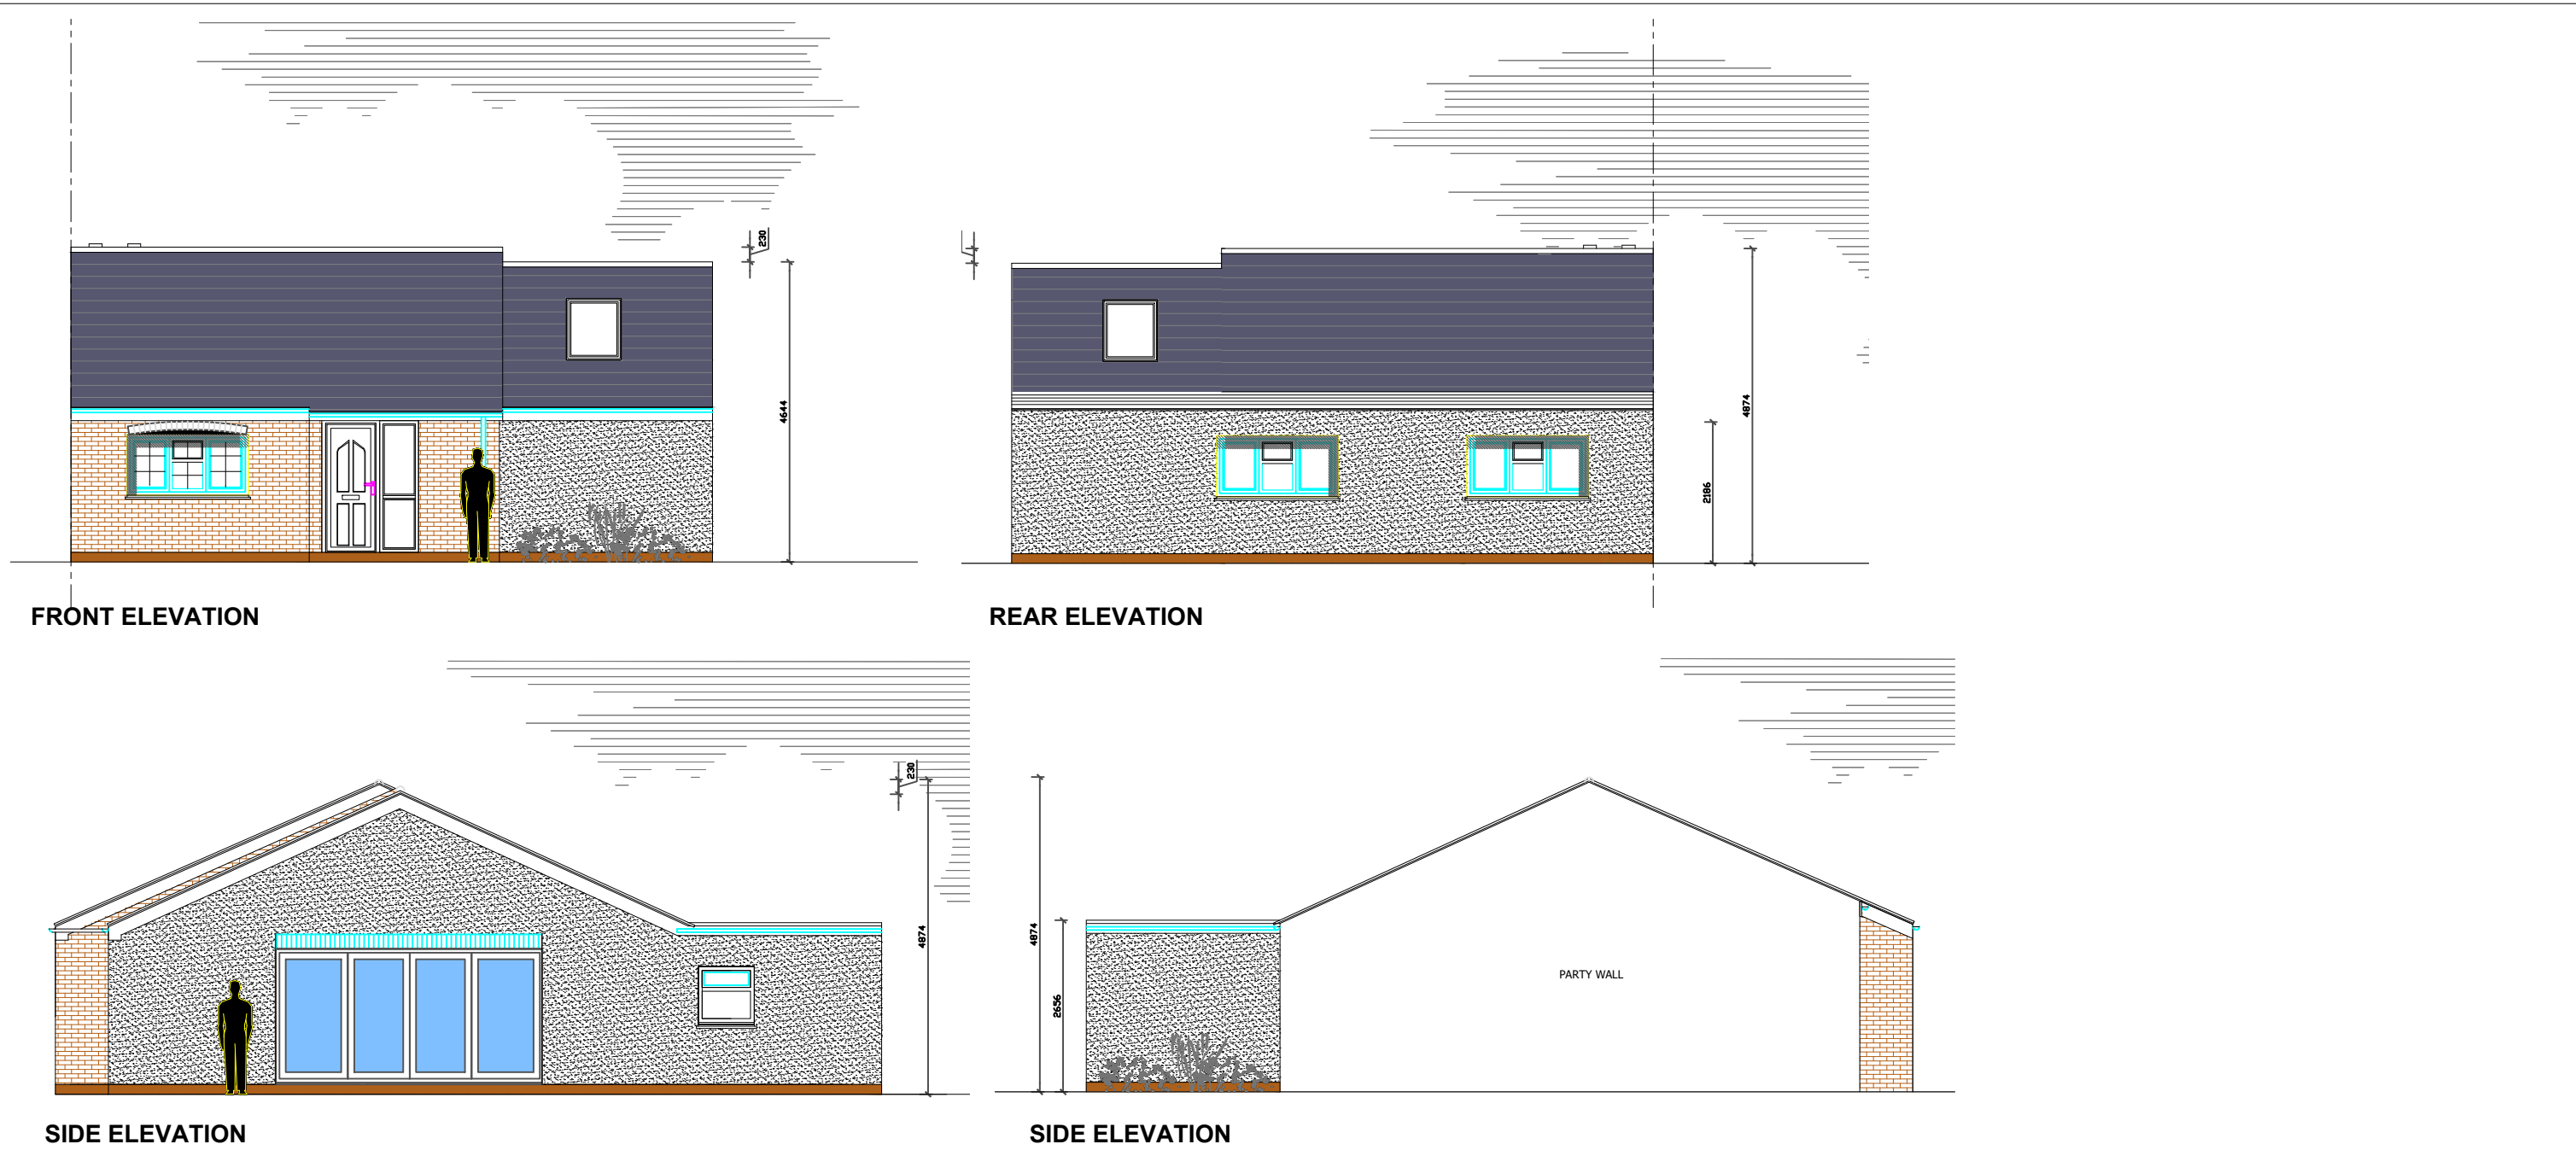

FRONT ELEVATION

REAR ELEVATION

SIDE ELEVATION

SIDE ELEVATION

NEW PROPOSED FLOOR AREA			
GROUND	107.8m ²	1160.35sq.ft	
TOTAL	107.8m ²	1160.35sq.ft	

0m123m

scale 1:100

A Planners Comments - GDG 06.10.25
- Client submission

AS PROPOSED ELEVATIONS

CLIENT/COMPANY: Kenny Nettleton	
JOB DESCRIPTION: PROPOSED Single Storey Side and Rear Single Storey Extension with associated builders work 85 Hereford Close, Barwell, Leicester, LE9 8HU	
SCALE 1:100 @ A3	DATE 09.08.25
DRAWN BY JTC	DRAWING No: 003 A
ALL DIMENSIONS TO BE CHECKED ON SITE BEFORE CONSTRUCTION. ANY DISCREPANCIES TO BE DISCUSSED AND AGREED WITH JC PRIOR TO PROCEEDING.	
THIS DRAWING IS THE PROPERTY OF JC AND MUST NOT BE COPIED OR REPRODUCED WITHOUT PRIOR WRITTEN CONSENT.	
HEALTH AND SAFETY EXECUTIVE (HSE) WILL NEED TO BE NOTIFIED PRIOR TO COMMENCEMENT OF THE PROJECT	