




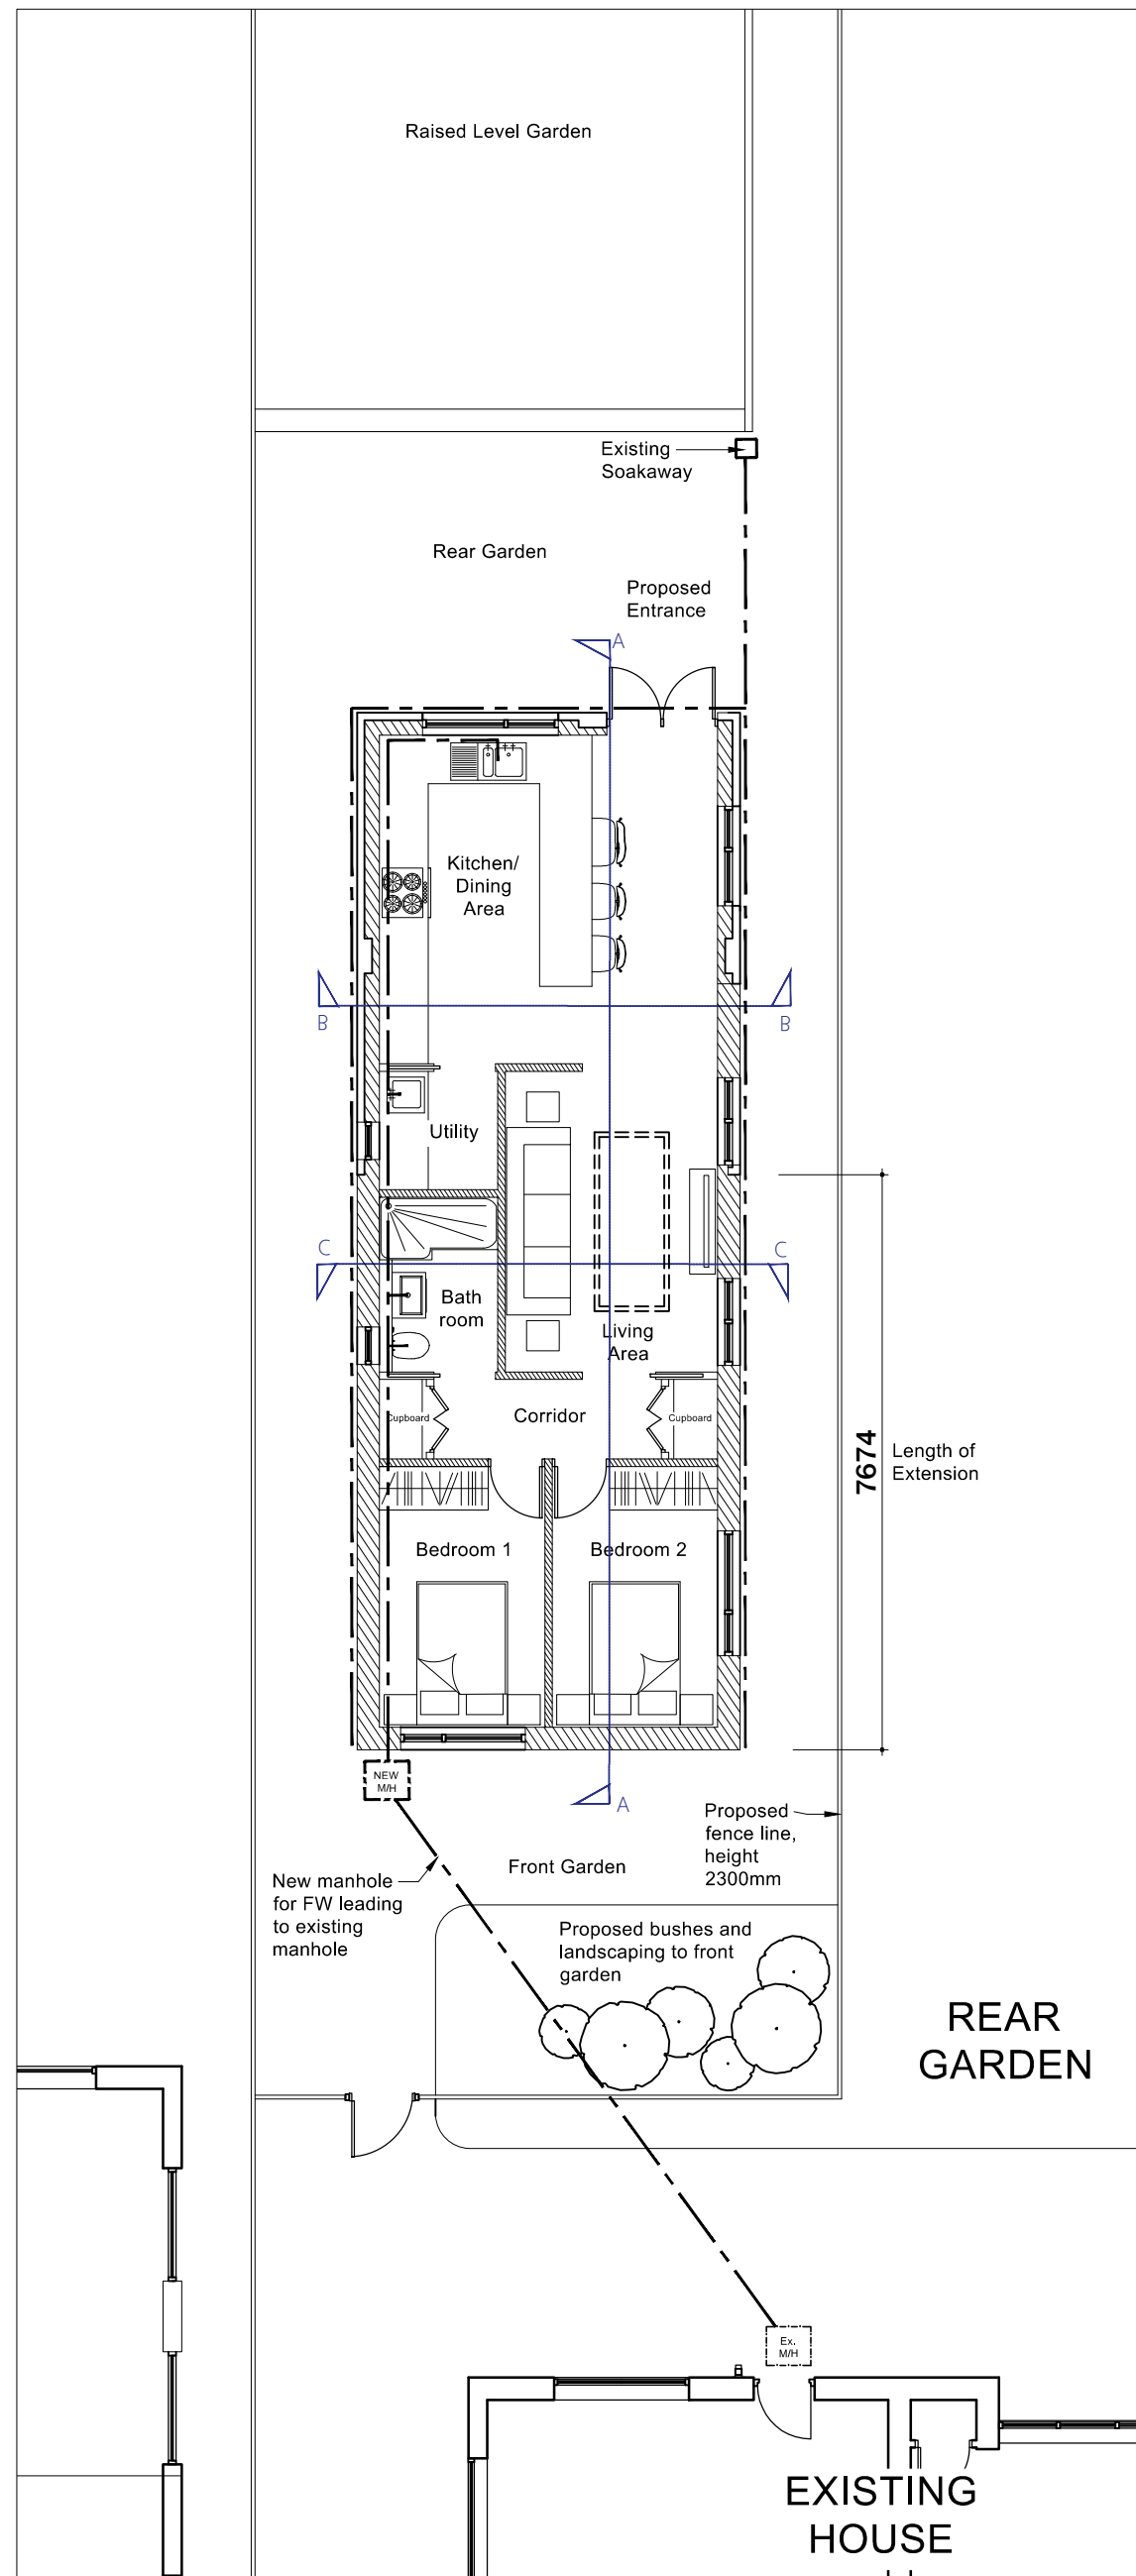


PROPOSED FLOOR PLAN

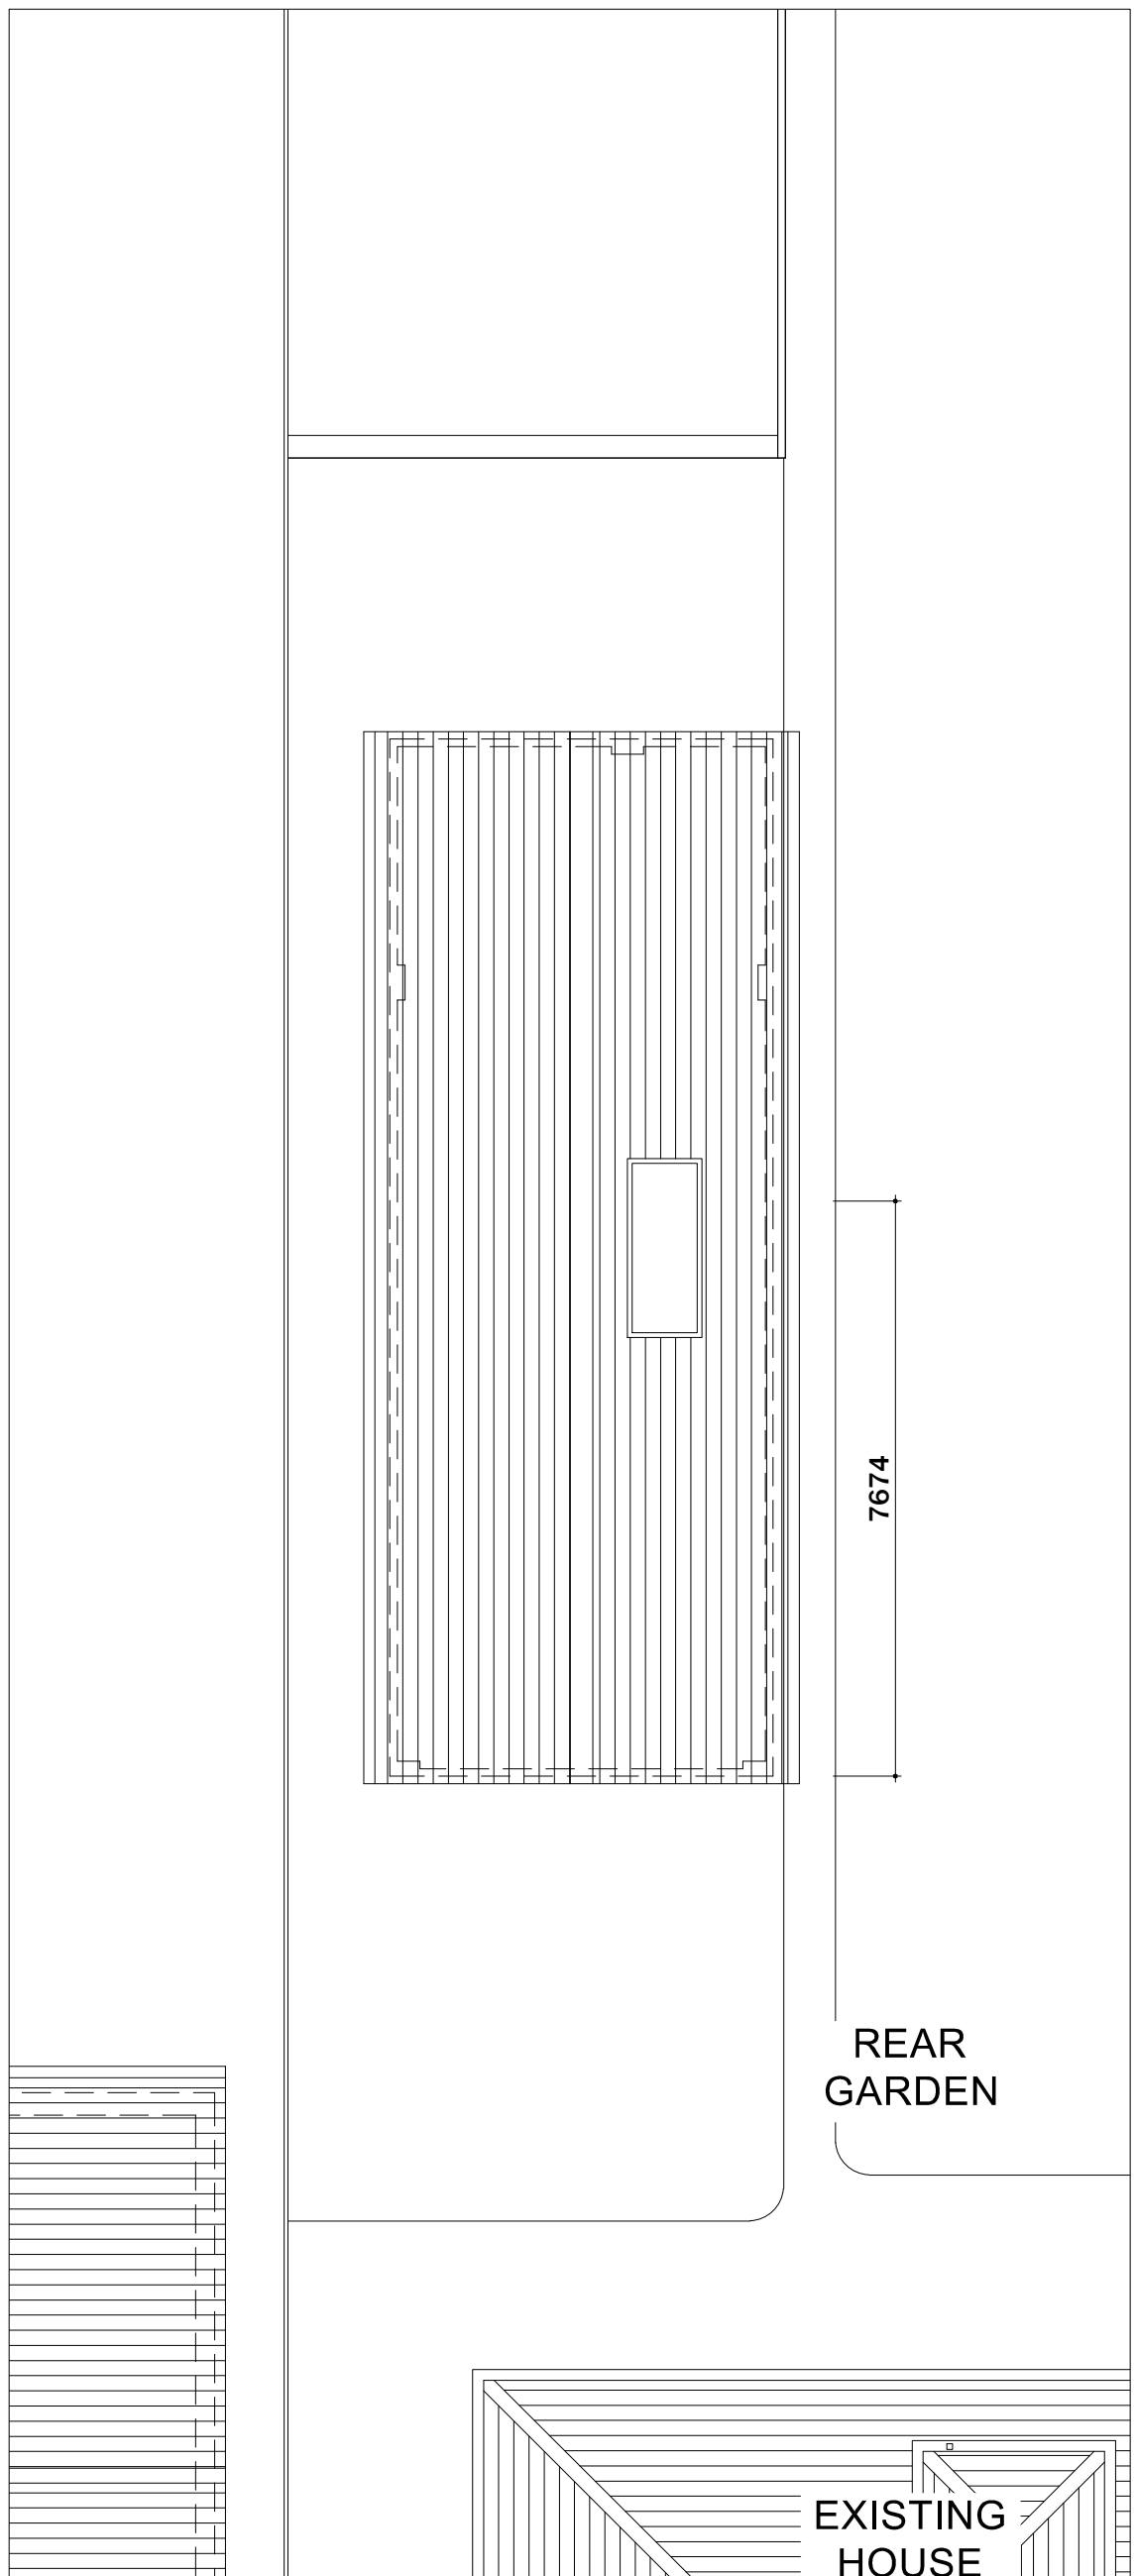

PROPOSED ROOF PLAN

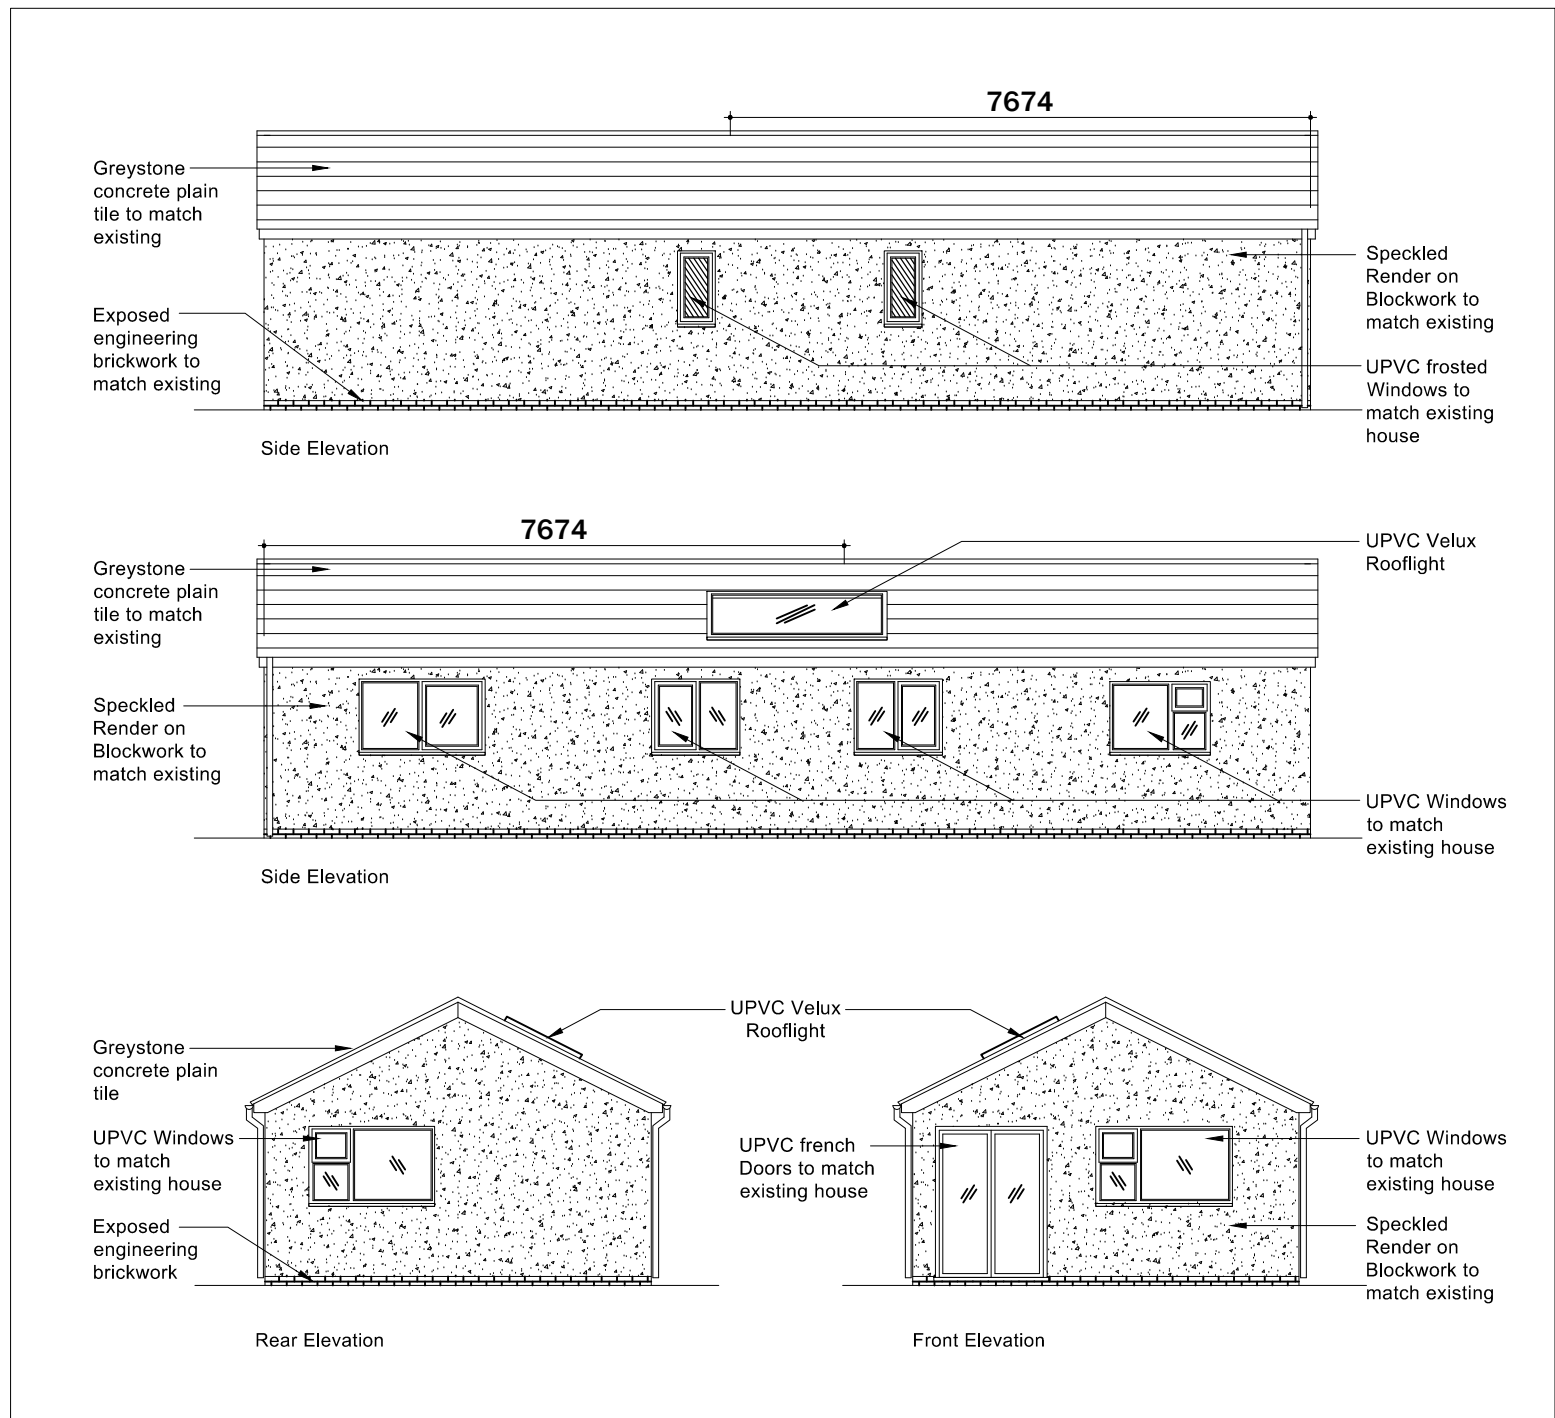

PROPOSED ELEVATIONS

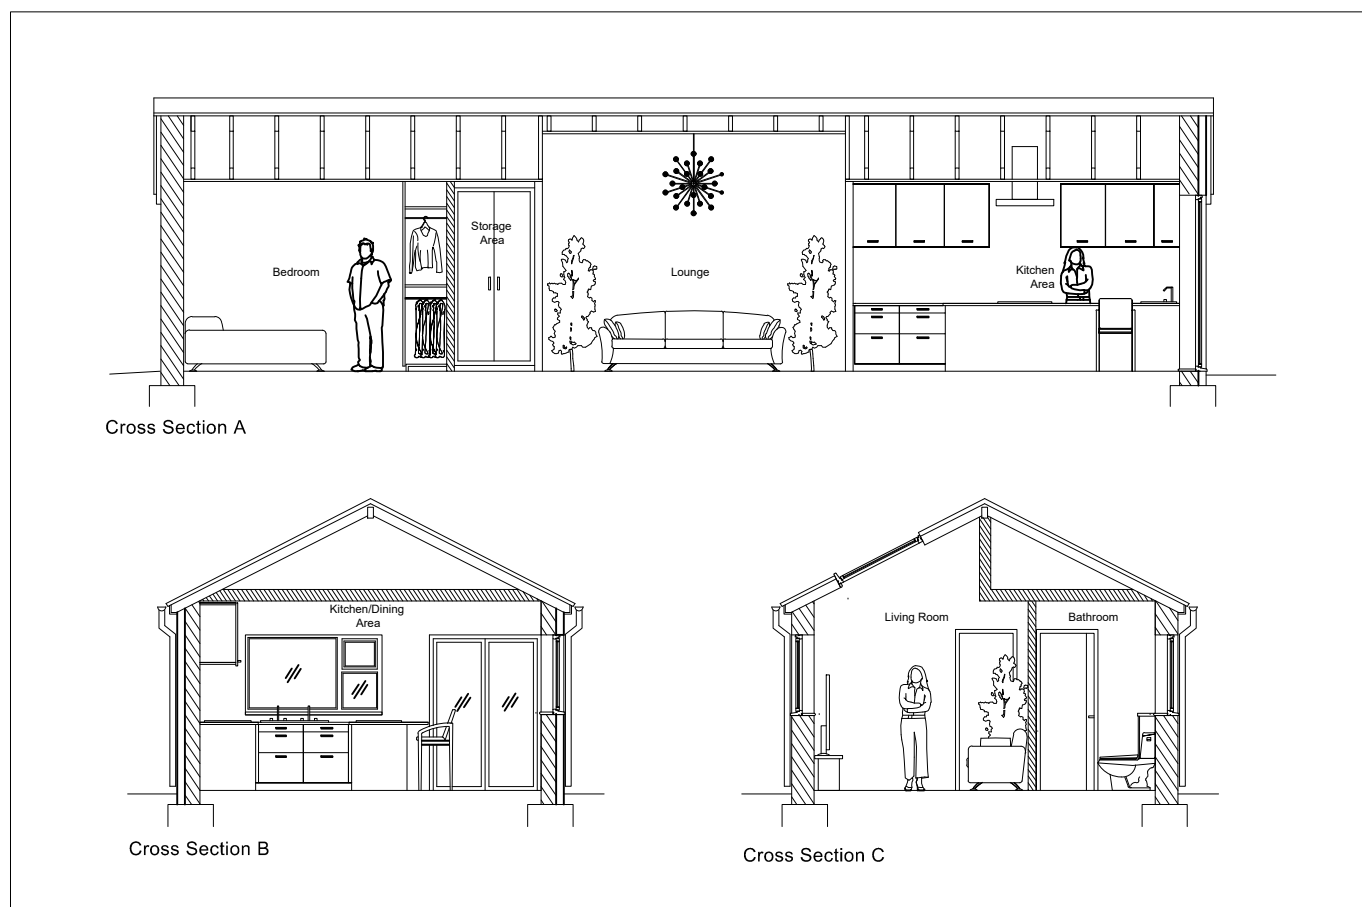

PROPOSED SECTIONS

C:\Users\jand\Documents\Drawings\Revit - Backlog\Castings\Drawings\1000\1000.dwg

Rev Details:
Notes:

Dans Architecture Service - Nottingham, NG5

Tel: 07886986196
email: dans304@hotmail.co.uk & dansarchitecture@hotmail.com

Client
Adi

Project Address
318 Station Road
Bagworth
LE67 1BN

Drawing No.
03

Drawing Title:
Proposed Information

Project Title:
Extension and Garage conversion

DRAWING FOR PLANNING ONLY

Scale at A2
As Shown
1:100
Date:
25.06.24

Drawn By
KN
Revision
Initial Issue

Check all dimensions and report any omissions or errors

© Copyright. This drawing is copyright of Dans Architectural Services and shall not be loaned, copied or disclosed to any third party without prior written consent of Dans Architectural Services.