



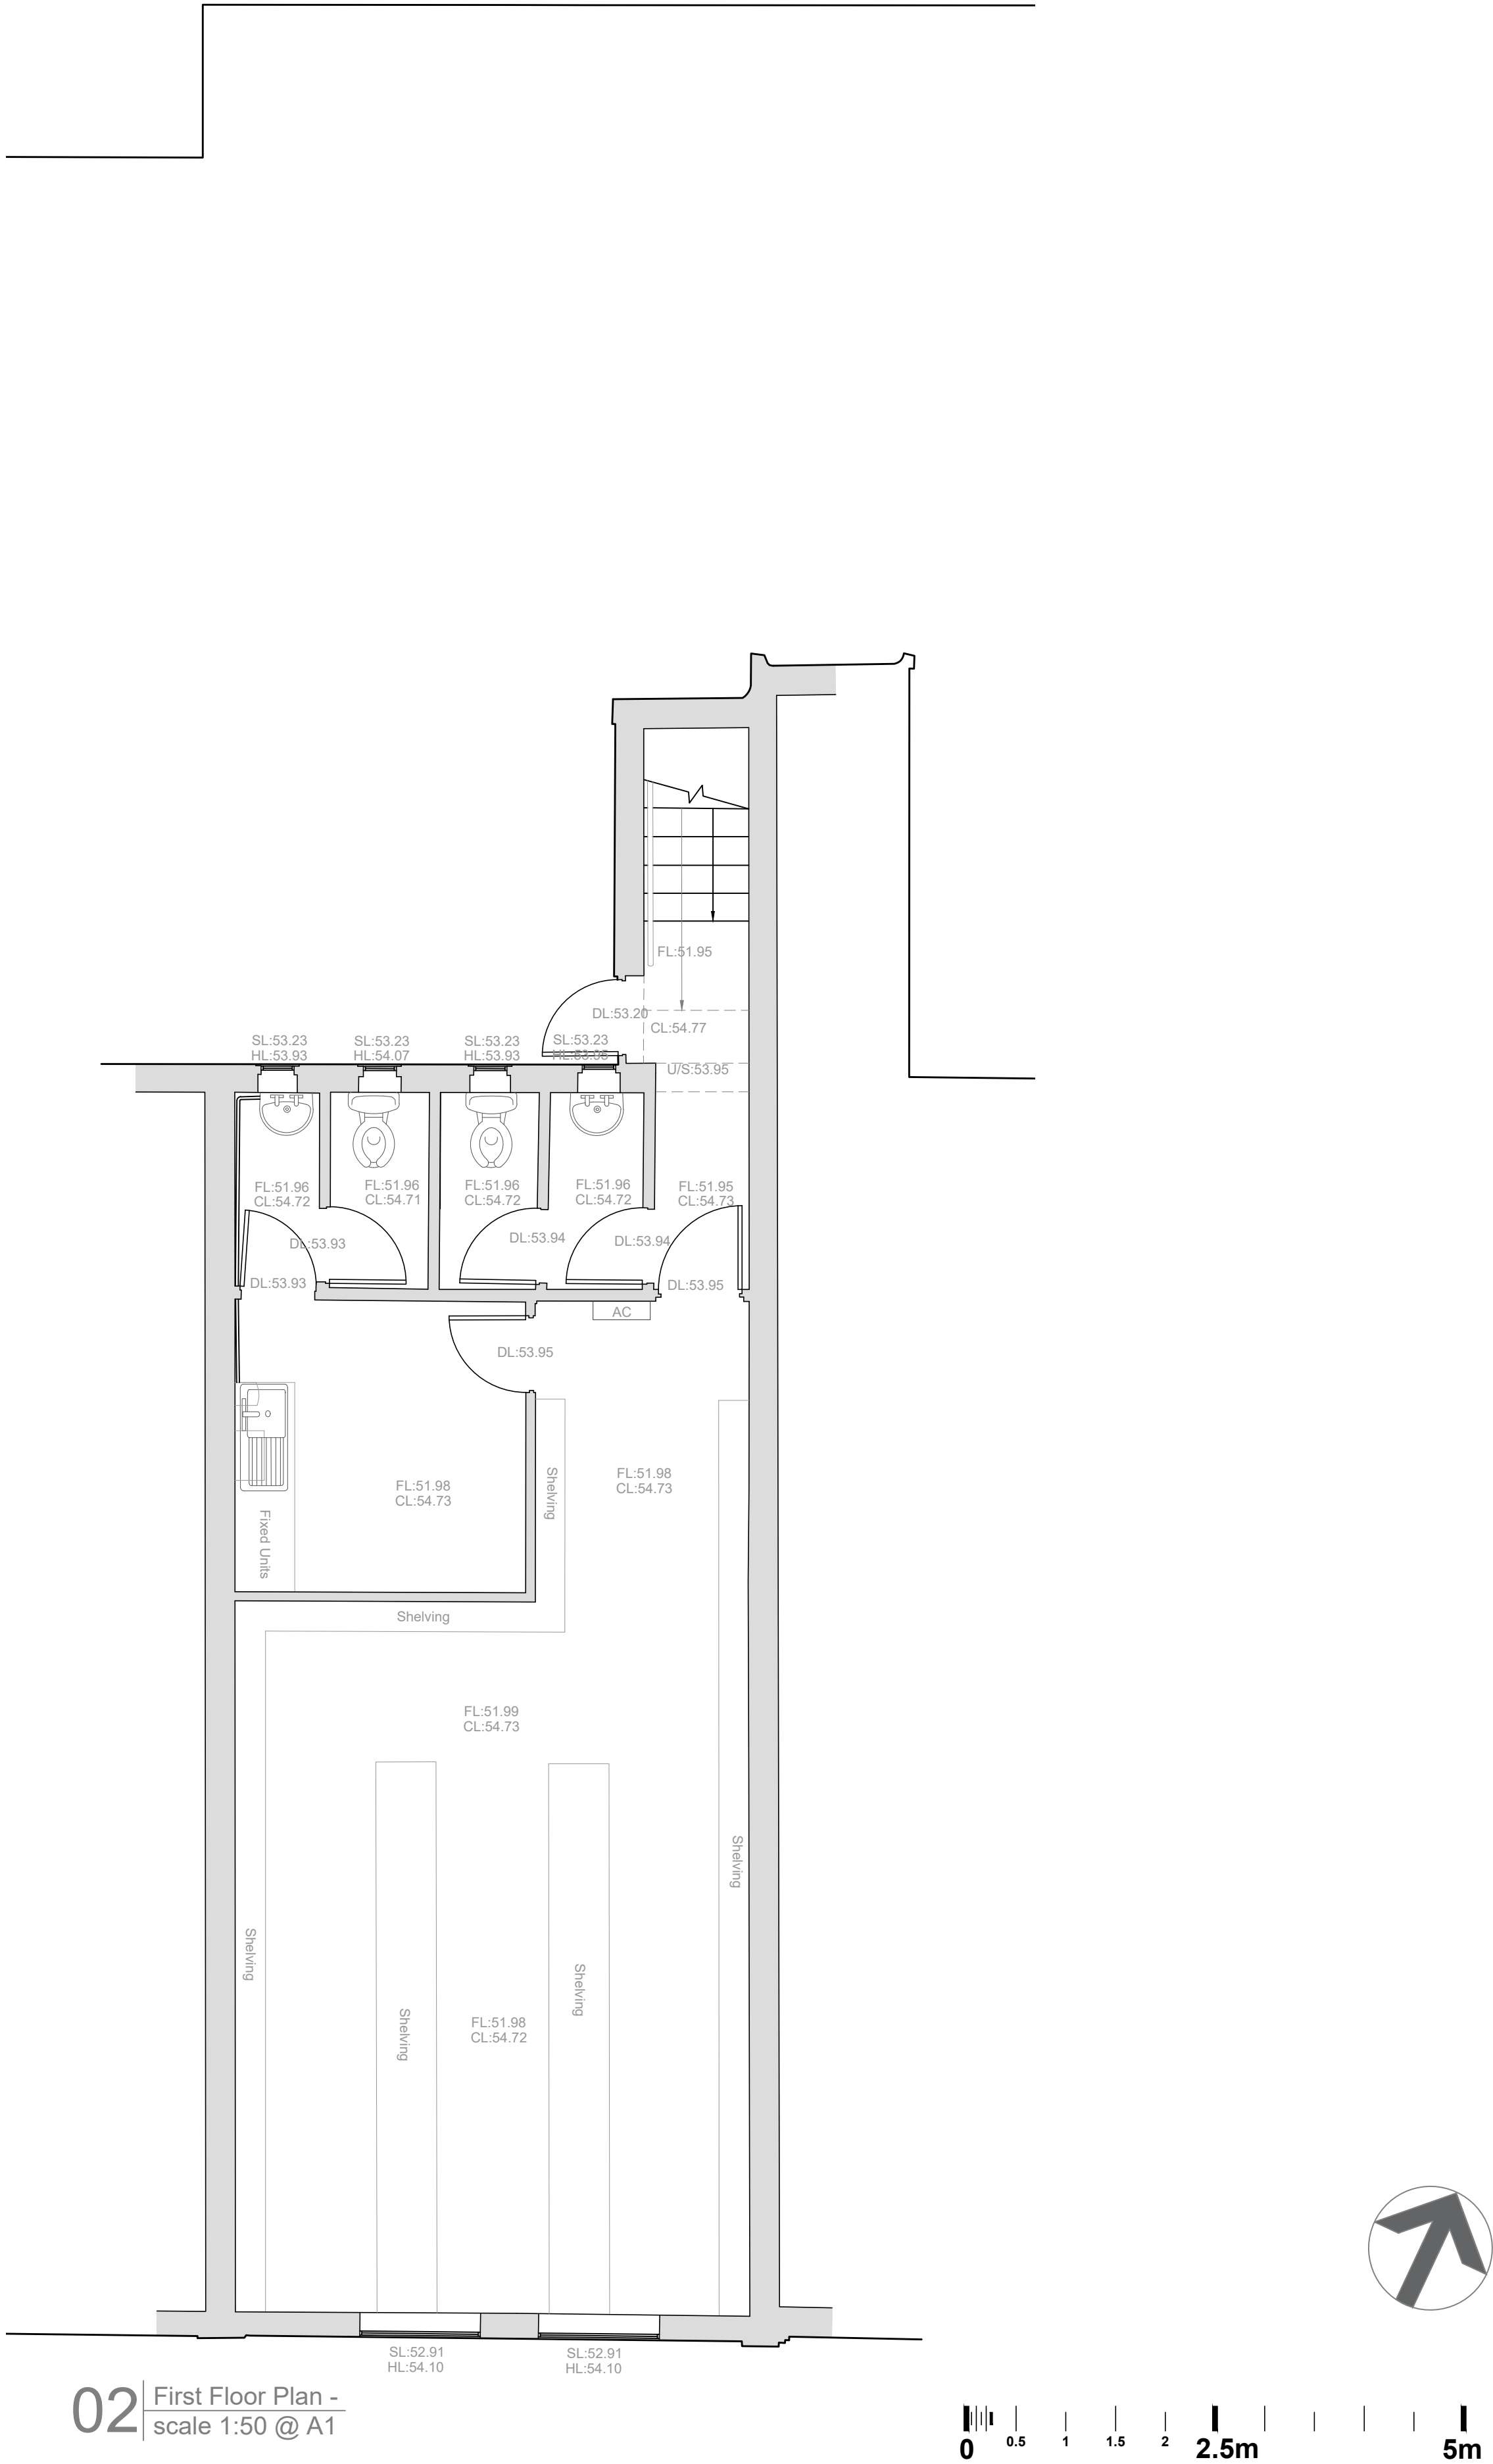

- Notes:
- Do not scale off this drawing
 - Drawing to be read in conjunction with all relevant other drawings and related specification documents
 - Contractor to check all dimensions / levels on site before construction and advise any discrepancies to L&H Architects
 - Dimensions are in millimetres unless otherwise stated
 - © This drawing is the copyright of Lewis & Hickey Ltd

- CONSTRUCTION (DESIGN MANAGEMENT) REGULATIONS 2015
- This drawing is to be read in conjunction with L&H Architect's corresponding Design Risk Assessments
 - All works to be carried out in accordance with the Construction Phase plan prepared by the Principle Contractor

P02	20.07.26	North Arrow Updated & Rear Wall Added	HB	MN
P01	18.06.26	Initial Issue	MN	AS
rev	date	description	drawn	checked

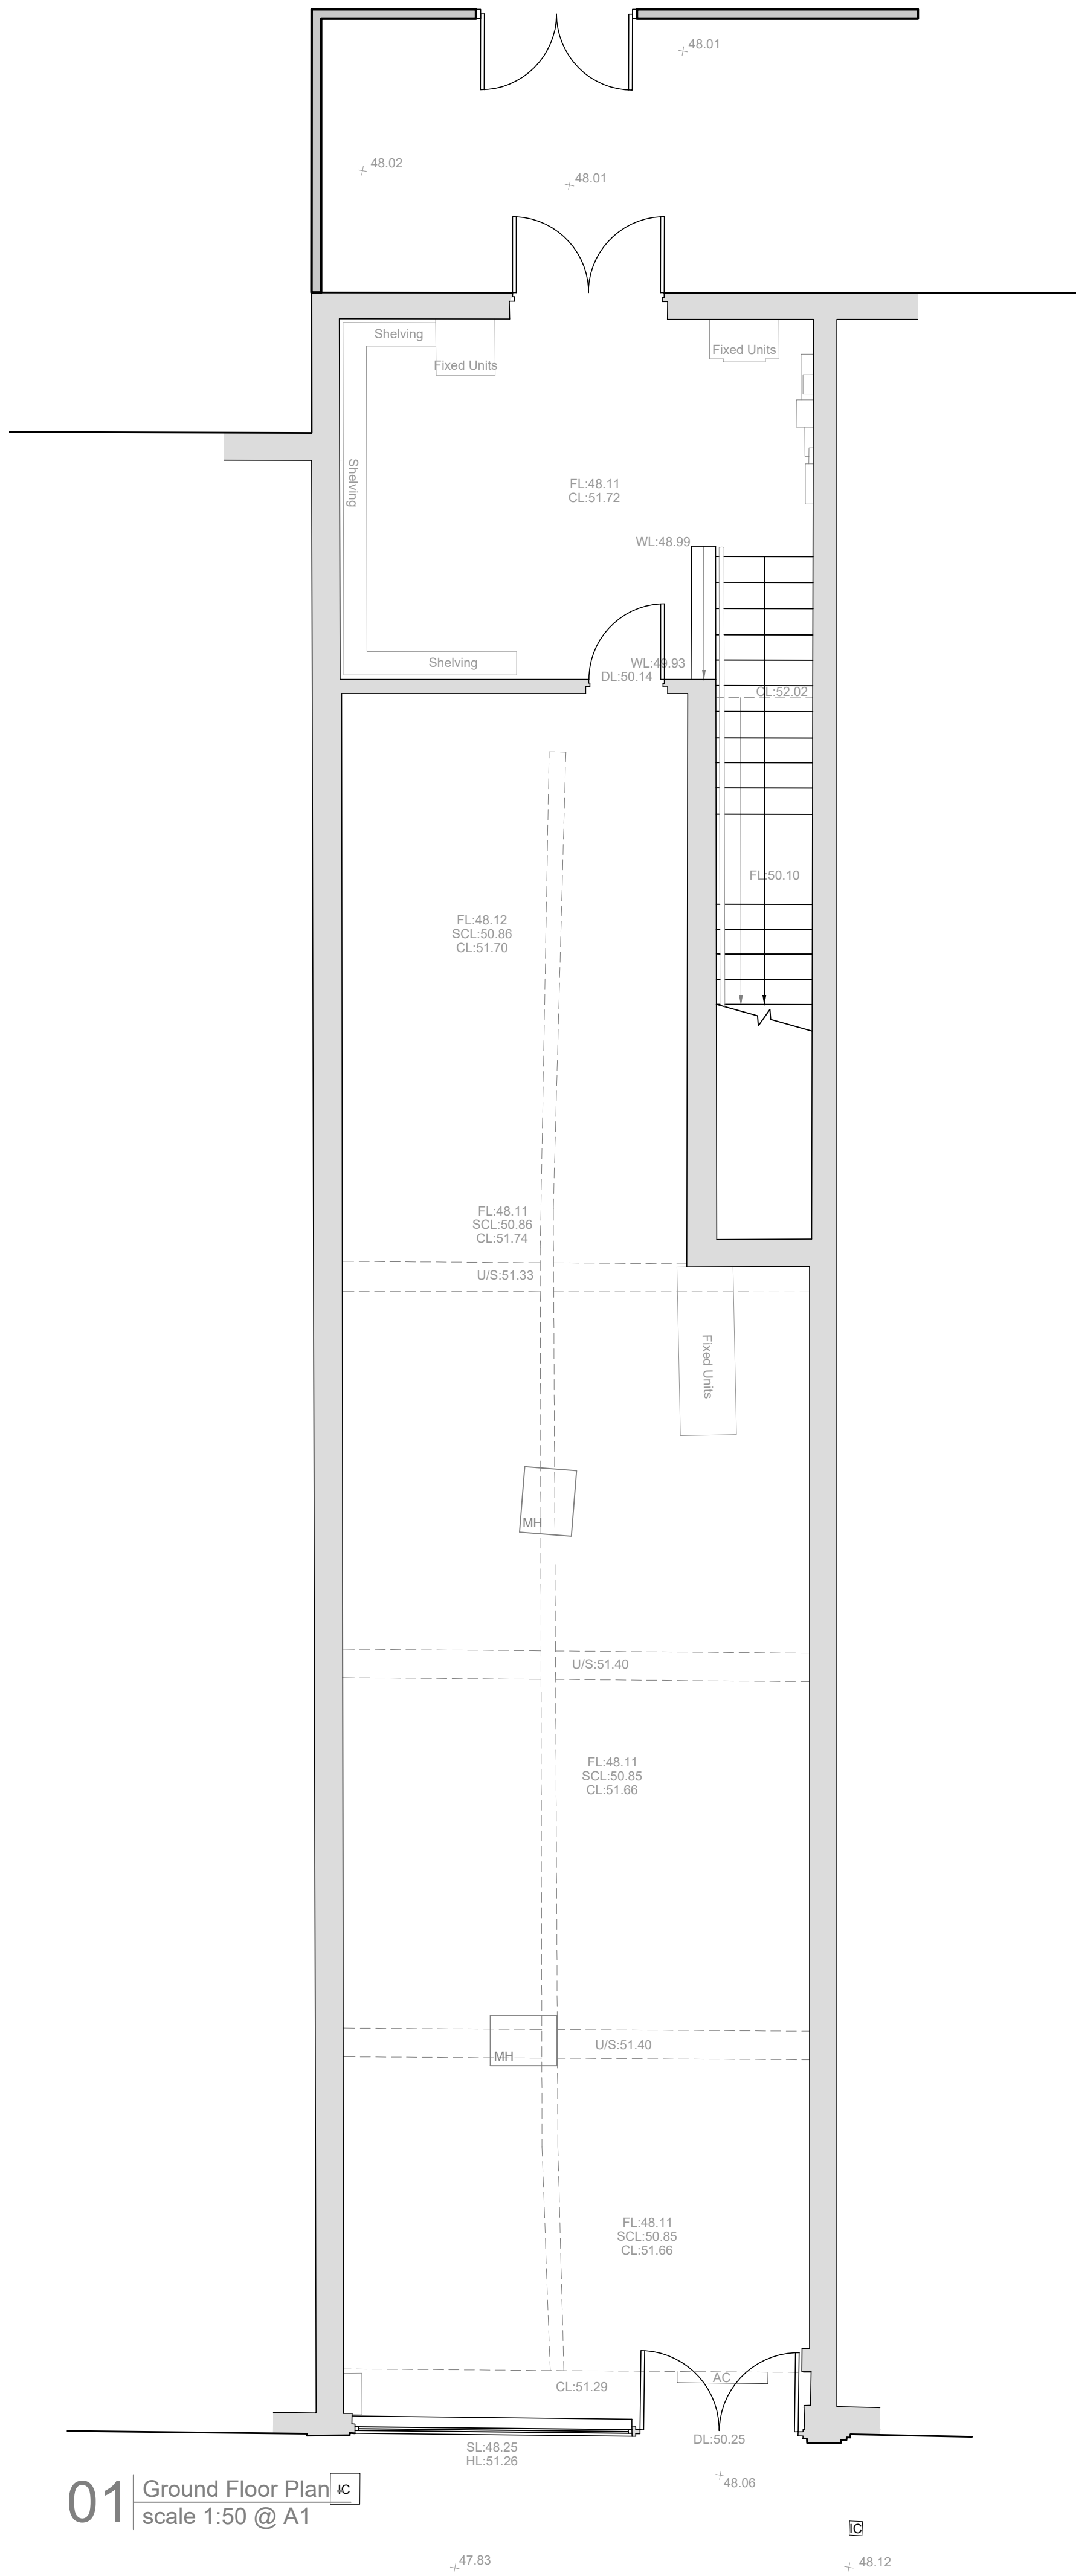

Edinburgh | Guildford | London | Manchester | Nottingham



project title
Proposed Banking Hub @ Hinckley

address
**50 Castle Street
Hinckley
LE10 1DB**

description
**Ground and First Floor Plan -
As Existing**

size	scale	date	drawn by	checked by
A1:L	1:50	18/06/26	MN	AS

status	S1 - Information (Existing)
--------	-----------------------------

job no.	L&H job no: E8067	revision
HUB263-LHA-XX-XX-D-A-0101		P02

Lewis & Hickey Ltd | Registered in England & Wales | 2007287 | 18 Farnham Road | Guildford | GU1 4XA