



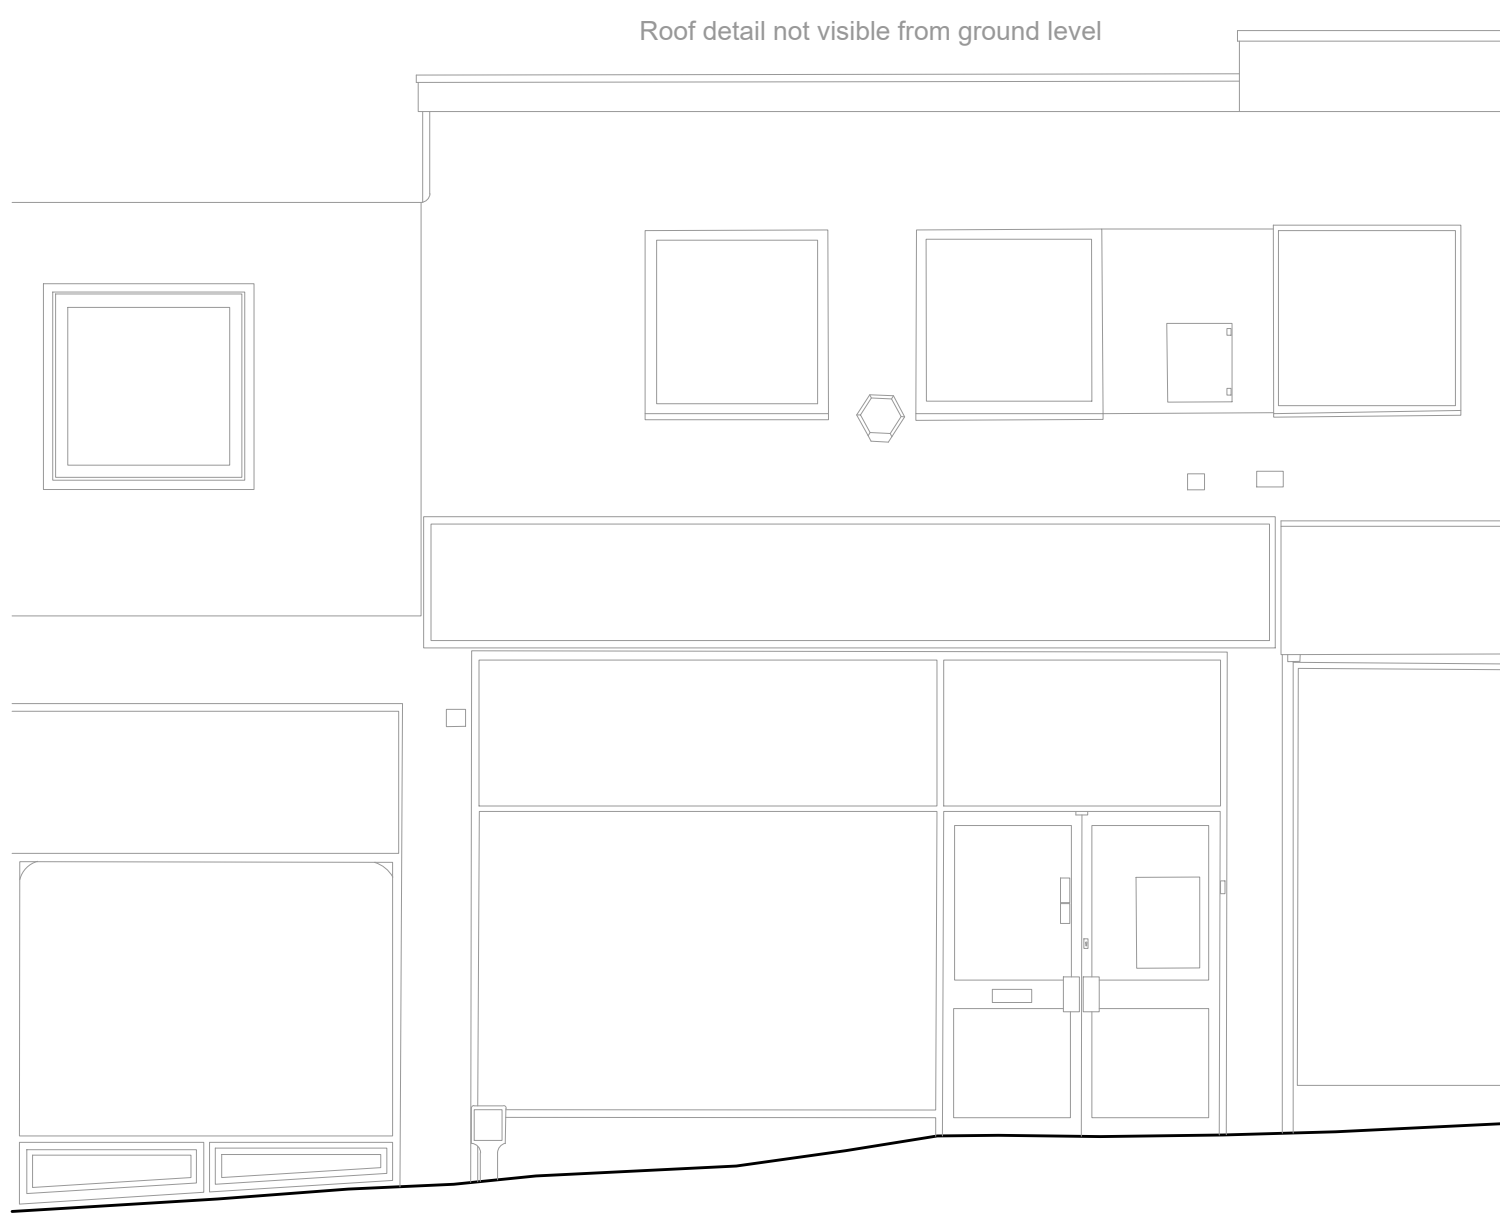

01 | Front Elevation -
scale 1:50 @ A1

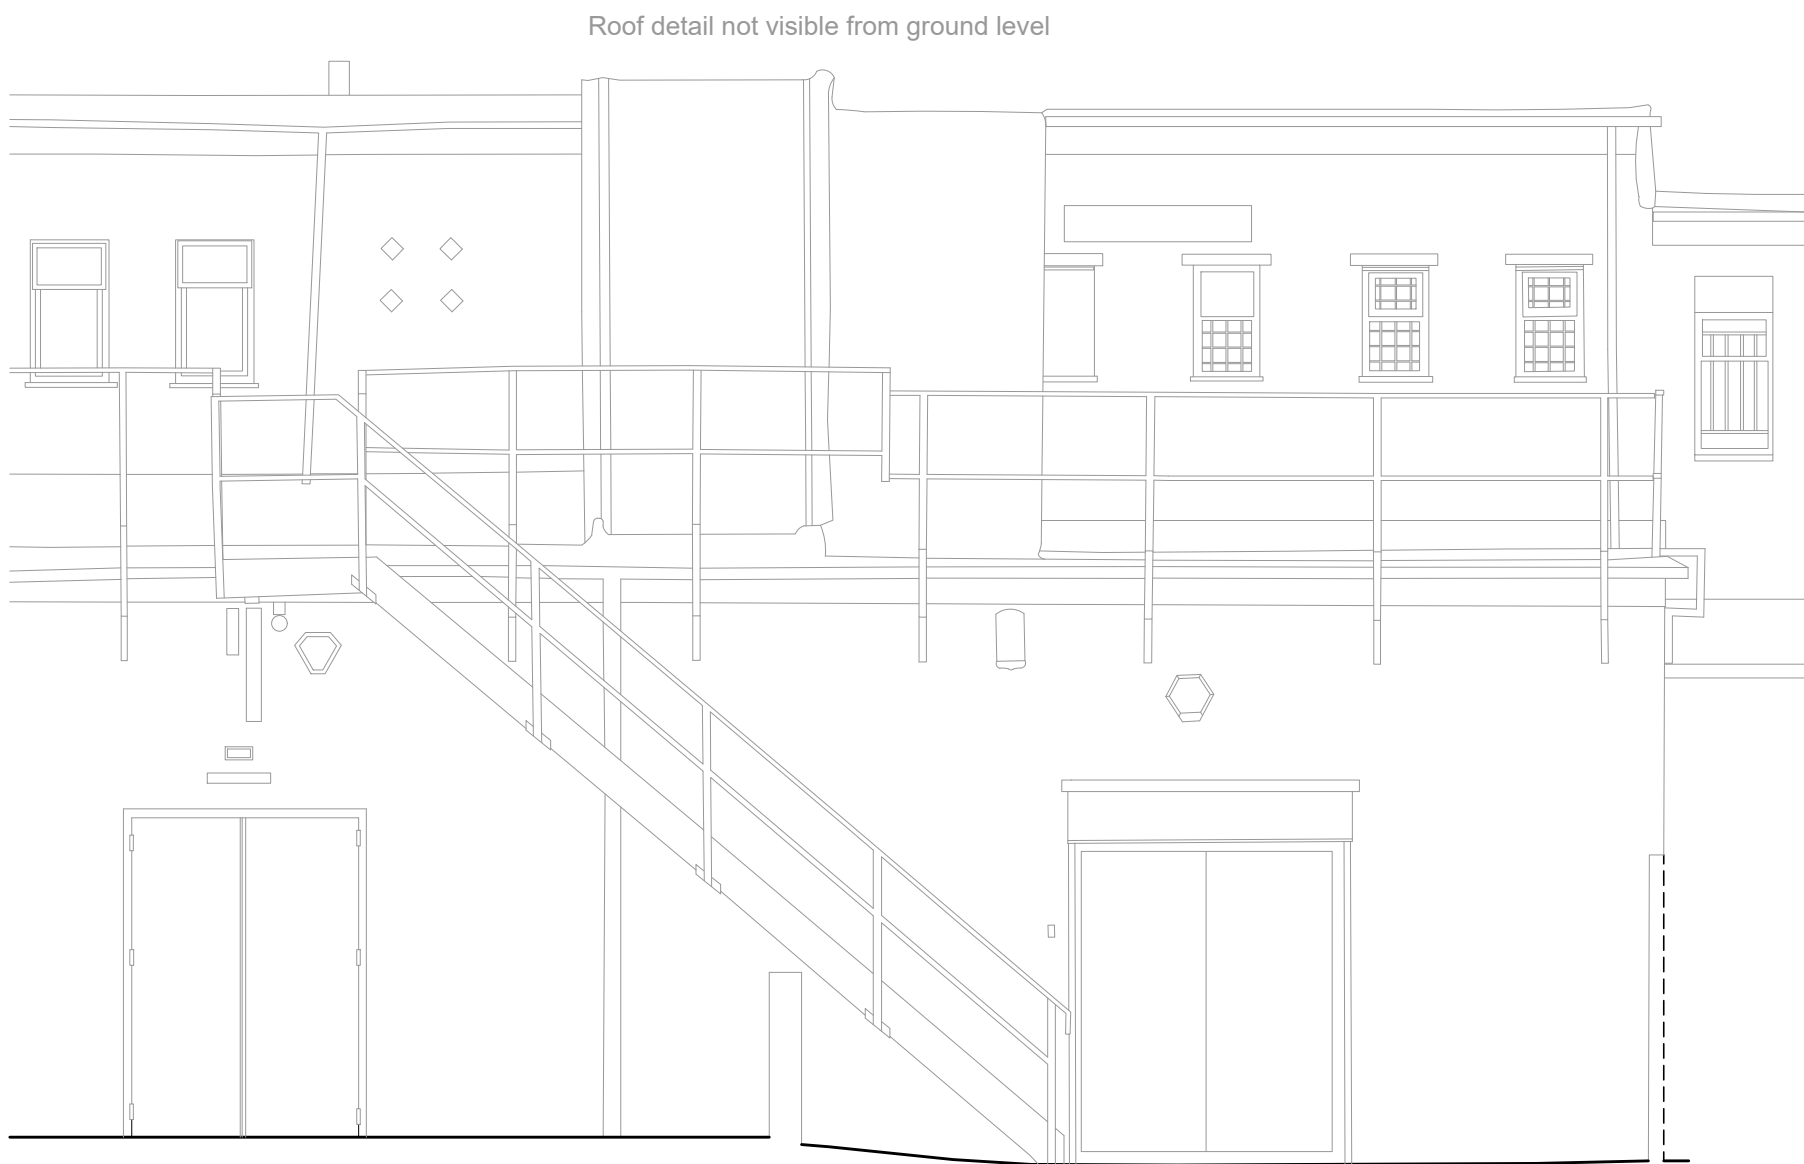


02 | Rear Elevation -
scale 1:50 @ A1



- Notes:
- Do not scale off this drawing
 - Drawing to be read in conjunction with all relevant other drawings and related specification documents
 - Contractor to check all dimensions / levels on site before construction and advise any discrepancies to L&H Architects
 - Dimensions are in millimetres unless otherwise stated
 - © This drawing is the copyright of Lewis & Hickey Ltd

- CONSTRUCTION (DESIGN MANAGEMENT) REGULATIONS 2015
- This drawing is to be read in conjunction with L&H Architect's corresponding Design Risk Assessments
 - All works to be carried out in accordance with the Construction Phase plan prepared by the Principle Contractor

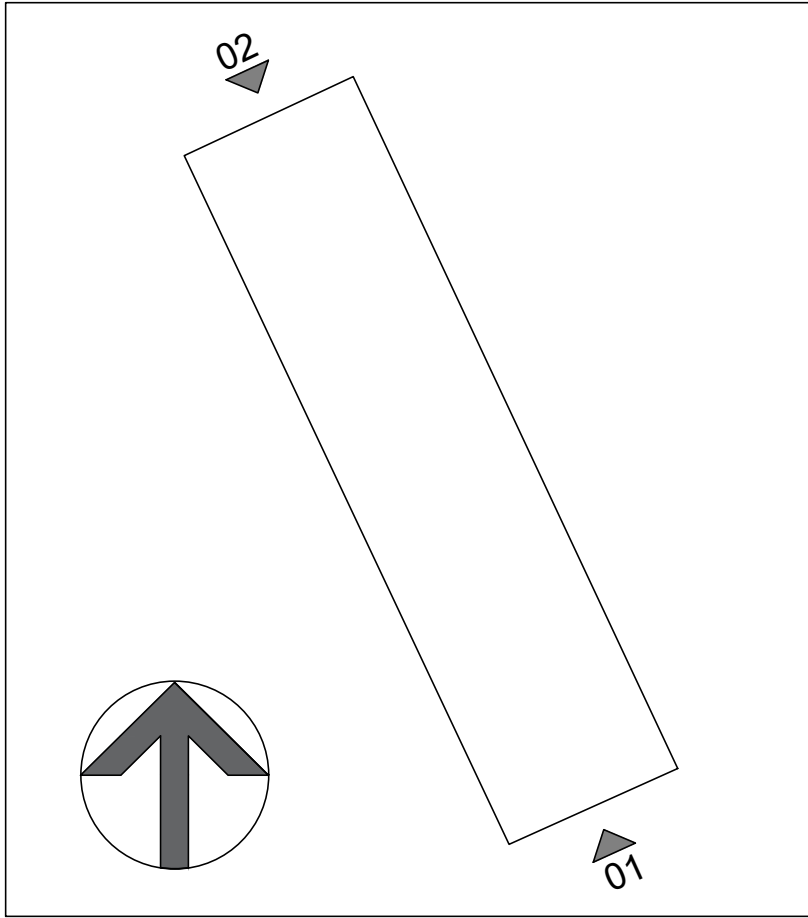

KEY PLAN

P02	20.07.26	North Arrow Updated	HB	MN
P01	18.06.26	Initial Issue	MN	AS
rev	date	description	drawn	checked



Edinburgh | Guildford | London | Manchester | Nottingham



Proposed Banking Hub @
Hinckley

50 Castle Street
Hinckley
LE10 1DB

Elevations -
As Existing

size	scale	date	drawn by	checked by
A1:L	1:50	18/06/26	MN	AS

status
S1 - Information (Existing)

job no.	L&H job no: E8067	revision
HUB263-LHA-XX-XX-D-A-0102		P02

Lewis & Hickey Ltd | Registered in England & Wales | 2007297 | 18 Farnham Road | Guildford | GU1 4XA