





Front Elevation

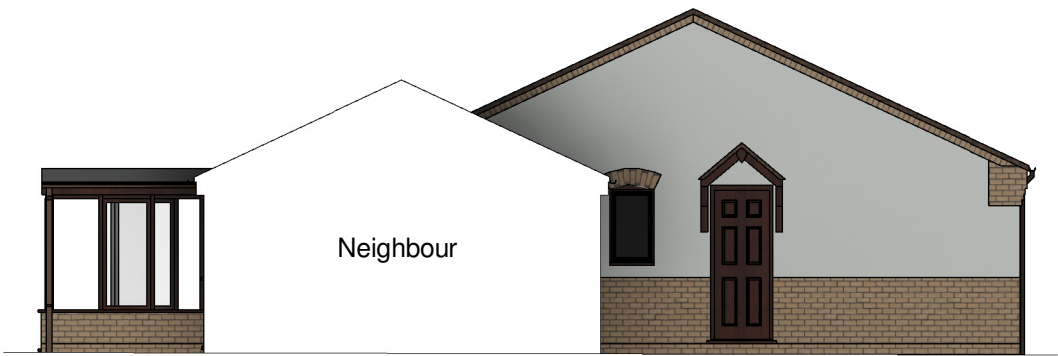


Side Elevation 1



Rear Elevation

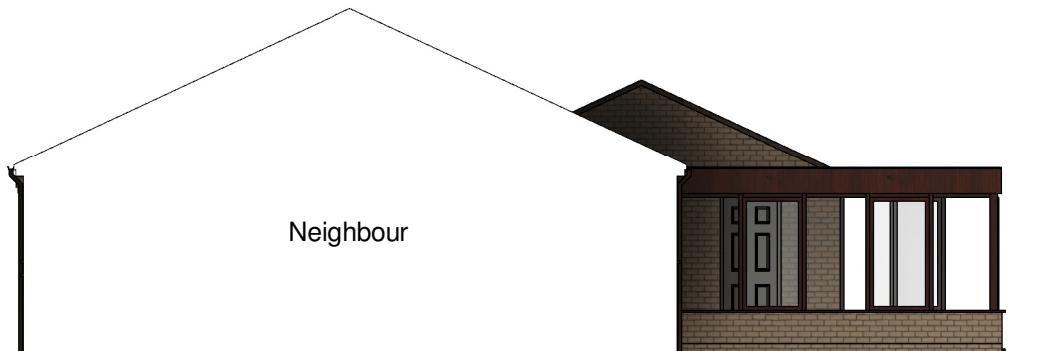

Side Elevation 2

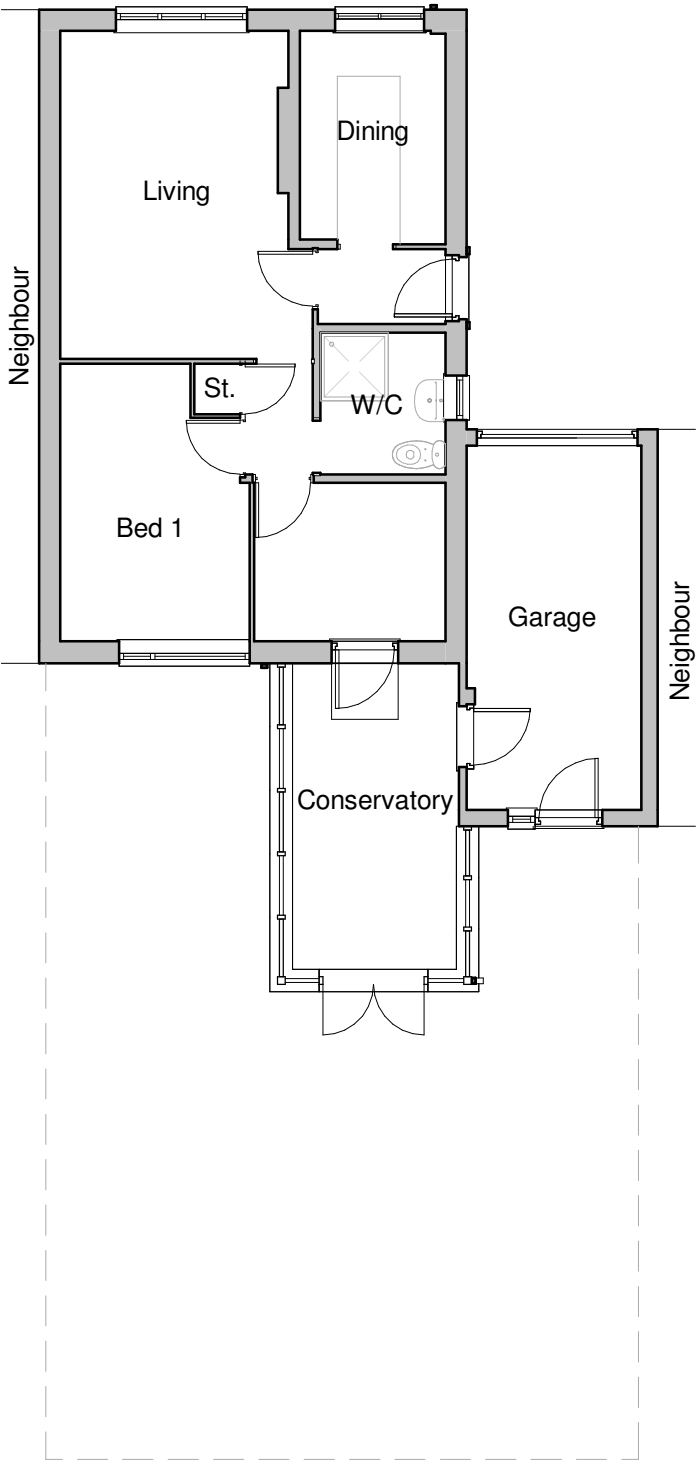

Ground Floor Plan



Client Nika			
Project Extensions & Alterations Heath Road Market Bosworth	Scale 1:100	Sheet A3	Job No. 26/100
	Date August 2026		Drawing No. 01
Drawing As Existing	Author MS	Checked by LJW	
THE COPYRIGHT OF THIS DRAWING IS VESTED IN HAYWARD ARCHITECTS LTD. REPRODUCTION IN ANY FORM, EITHER IN WHOLE OR IN PART IS FORBIDDEN WITHOUT THE PRIOR WRITTEN PERMISSION OF THE COPYRIGHT HOLDER. DO NOT SCALE FROM DRAWING AND ONLY FIGURED DIMENSIONS ARE TO BE USED			Drawing Status Planning

HAYWARD

40 years
1986 - 2026

architects

19 Station Road
Hinckley
Leicestershire
LE10 1AW

Tel: 01455 635 665
www.haywardarchitects.co.uk