




LONDON ROAD,
HINCKLEY

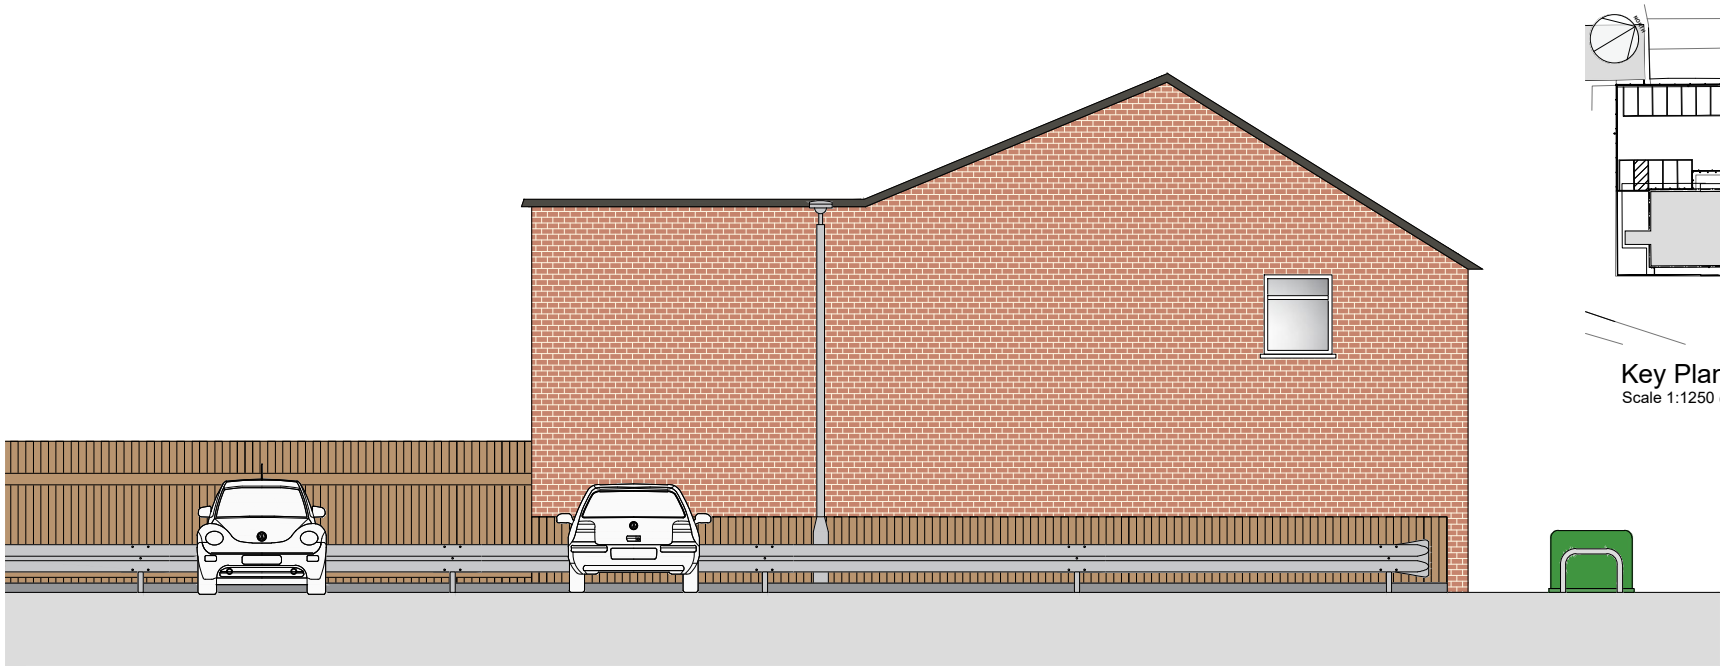


Existing Elevation
Scale 1:100 @ A3

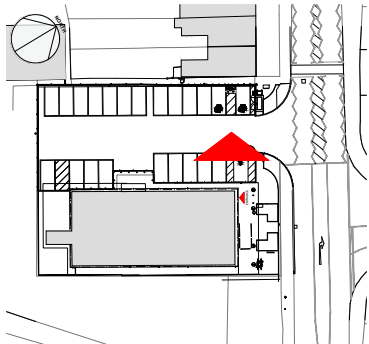


Key Plan
Scale 1:1250 @ A3

 


Standard Charger
Plan
Scale 1:50 @ A3

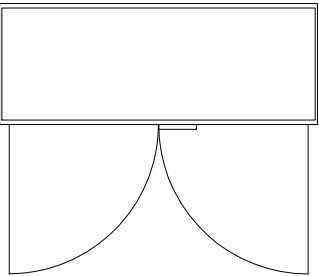


Feeder Pillar
Plan
Scale 1:50 @ A3

 


Charging Power Unit
Plan
Scale 1:50 @ A3

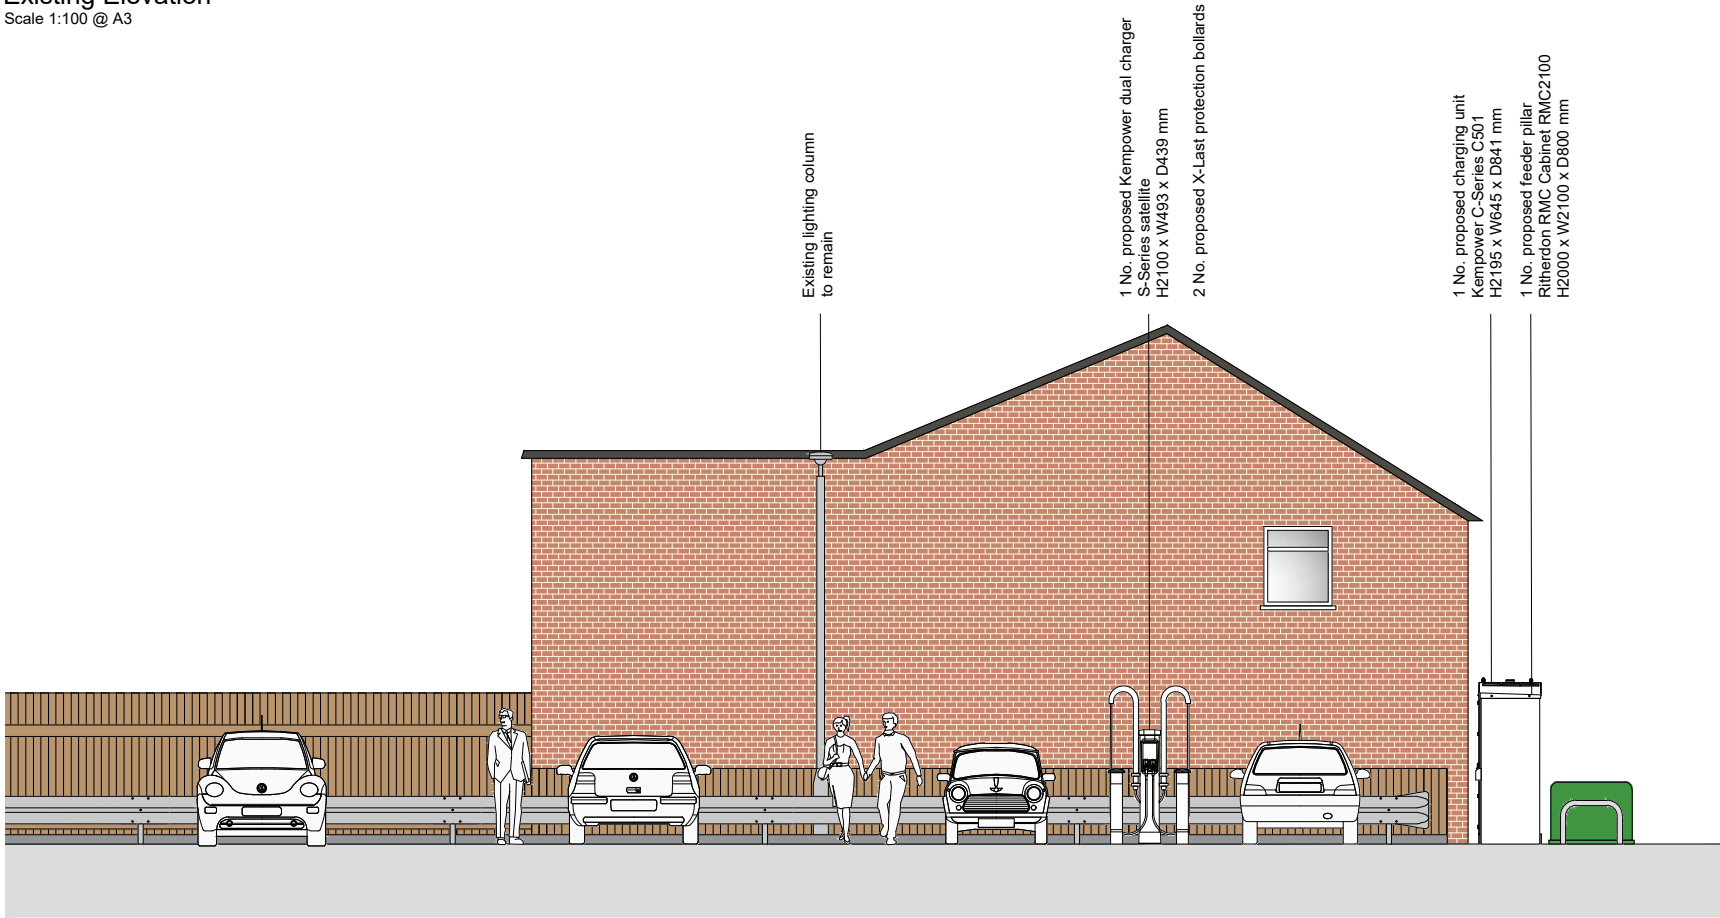


Proposed Elevation
Scale 1:100 @ A3

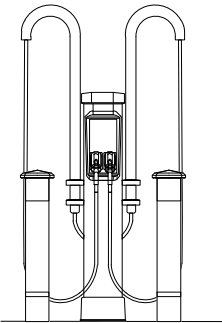


Standard Charger
Front Elevation
Scale 1:50 @ A3

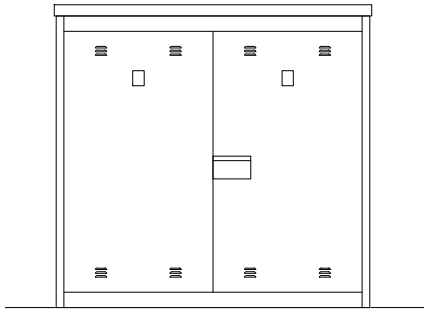


Feeder Pillar
Front Elevation
Scale 1:50 @ A3

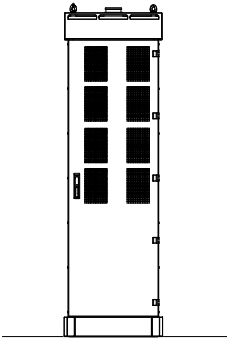


Charging Power Unit
Front Elevation
Scale 1:50 @ A3

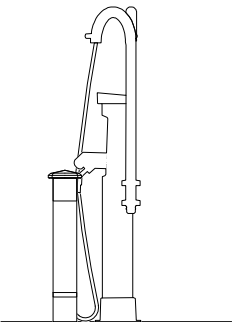

Standard Charger
Side Elevation
Scale 1:50 @ A3

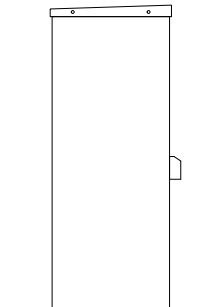

Feeder Pillar
Side Elevation
Scale 1:50 @ A3

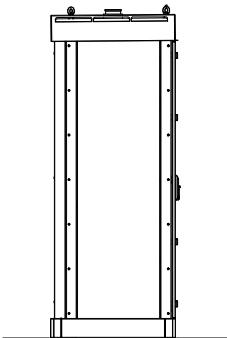

Charging Power Unit
Side Elevation
Scale 1:50 @ A3

All drawings are subject to full site survey. All dimensions are to be checked on site.

REV.	DESCRIPTION	DATE	INITIALS

0m1m2m3m4m5m

50 scale

0m2m4m6m8m10m

100 scale

0m25m50m75m100m125m

1250 scale

PROJECT
165-167 London Road
Hinckley LE10 1HH

CHQ REFERENCE
CHQ.24.17915

DRAWING
Existing & Proposed Elevations and Details

PROJECT CODE HNCK_XXXX	ORIGINATOR CHQ	DIVISION Z07	LEVEL ZZ	DRG. NO. PL-A-0004	REV -
---------------------------	-------------------	-----------------	-------------	-----------------------	----------

CHQ Architects Ltd.
The Millings, 44 Whitehorse Street,
Balsdon, Hinckley LE10 5GQ
Telephone: (01452) 856110
Email: design@chq-architects.co.uk
www.chq-architects.co.uk

SCALE
As shown @ A3

DRAWN
MR

PLANNING

ISO A3 Landscape