


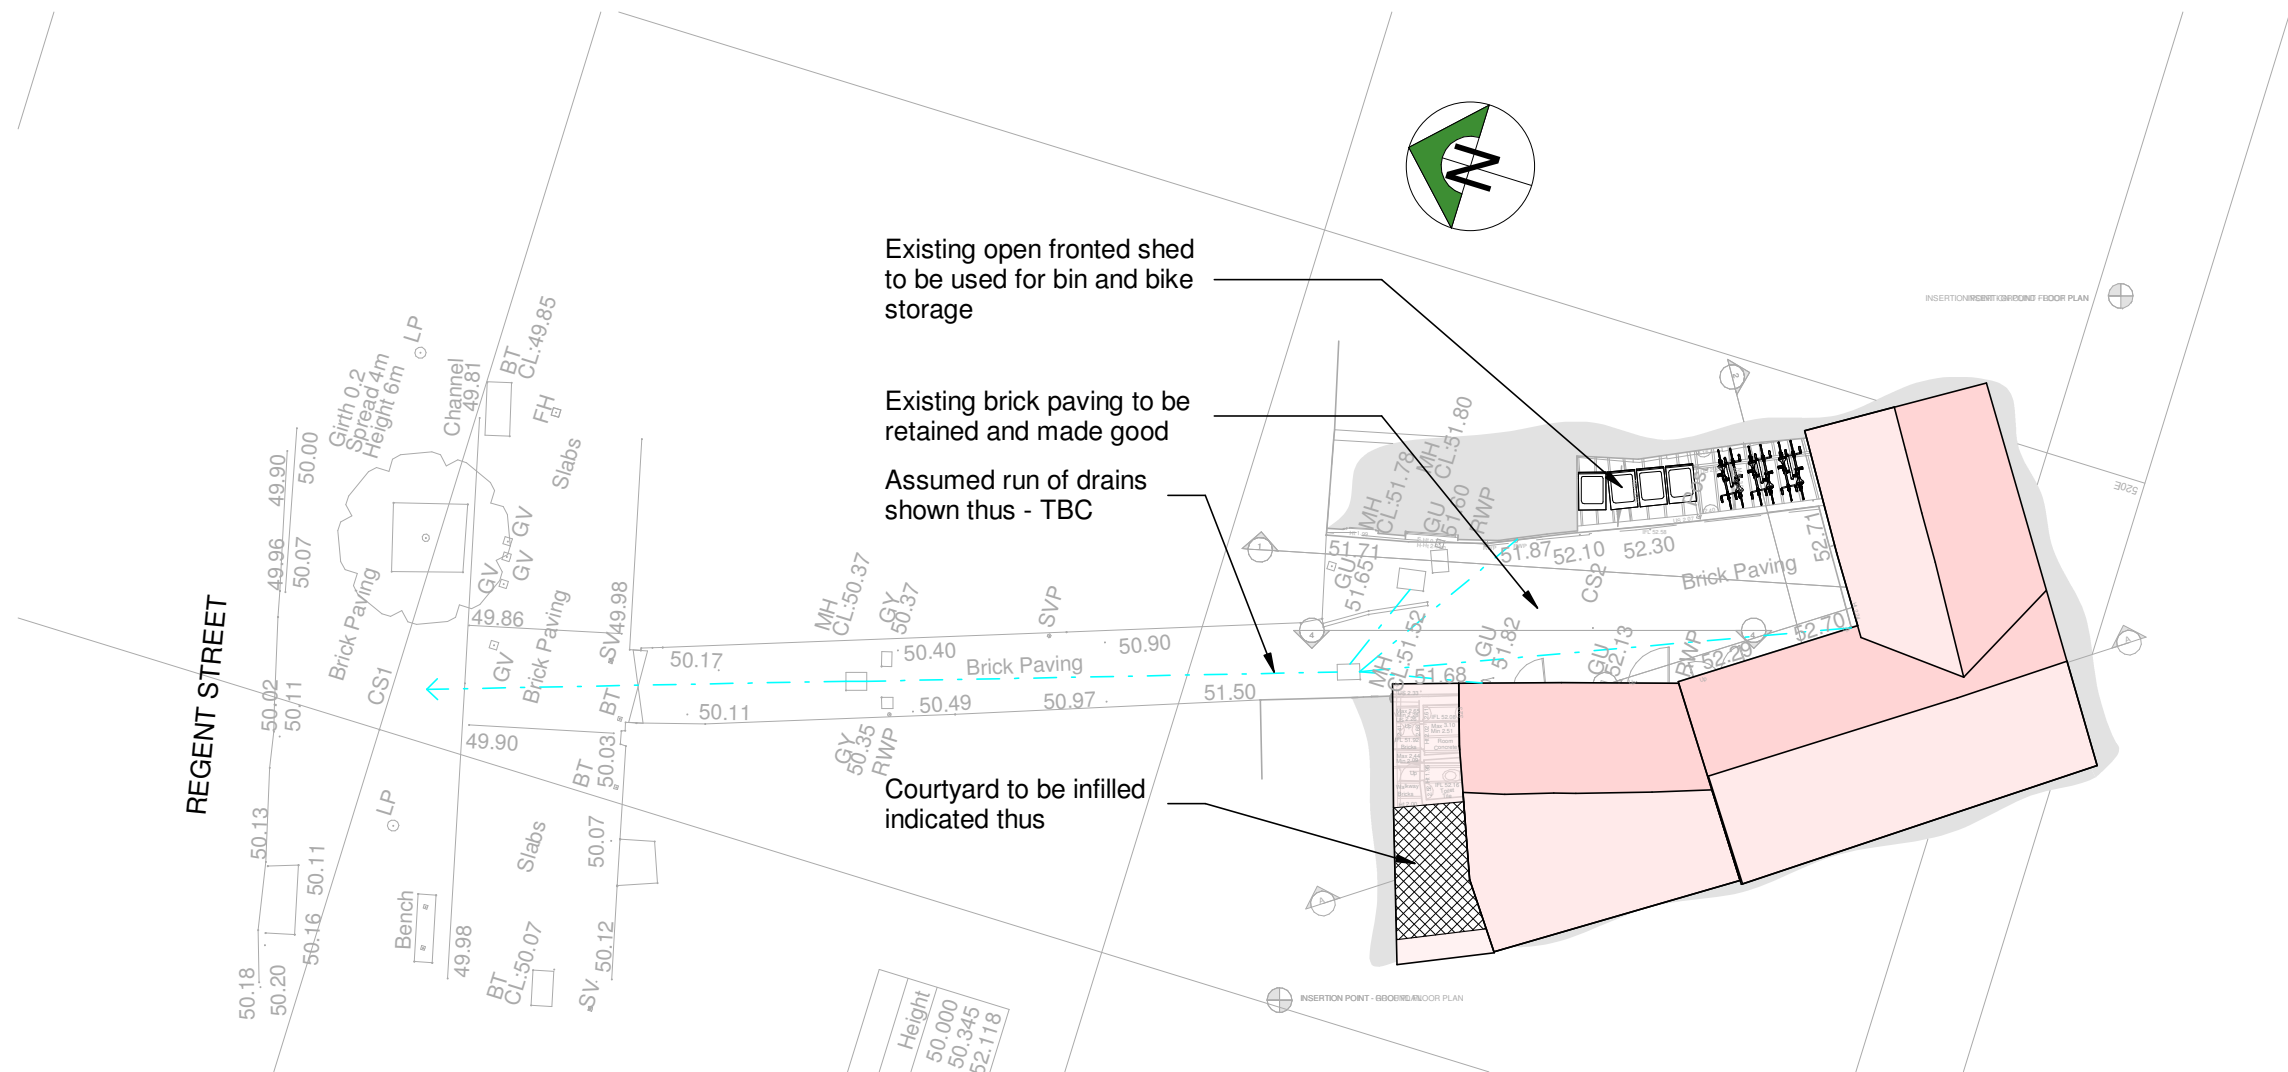

Client Chic Abodes				HAYWARD architects	
Project Proposed dwellings Regent Street Hinckley		Scale 1:200	Sheet A3		
Drawing As proposed - Site plan		Date March 2025	Author ZLM	Checked by DB	Job No. 25/08
					Drawing No. 05
THE COPYRIGHT OF THIS DRAWING IS VESTED IN HAYWARD ARCHITECTS LTD. REPRODUCTION IN ANY FORM, EITHER IN WHOLE OR IN PART IS FORBIDDEN WITHOUT THE PRIOR WRITTEN PERMISSION OF THE COPYRIGHT HOLDER. DO NOT SCALE FROM DRAWING AND ONLY FIGURED DIMENSIONS ARE TO BE USED					Drawing Status FEASIBILITY

19 Station Road
Hinckley
Leicestershire
LE10 1AW

Tel: 01455 635 665
www.haywardarchitects.co.uk