





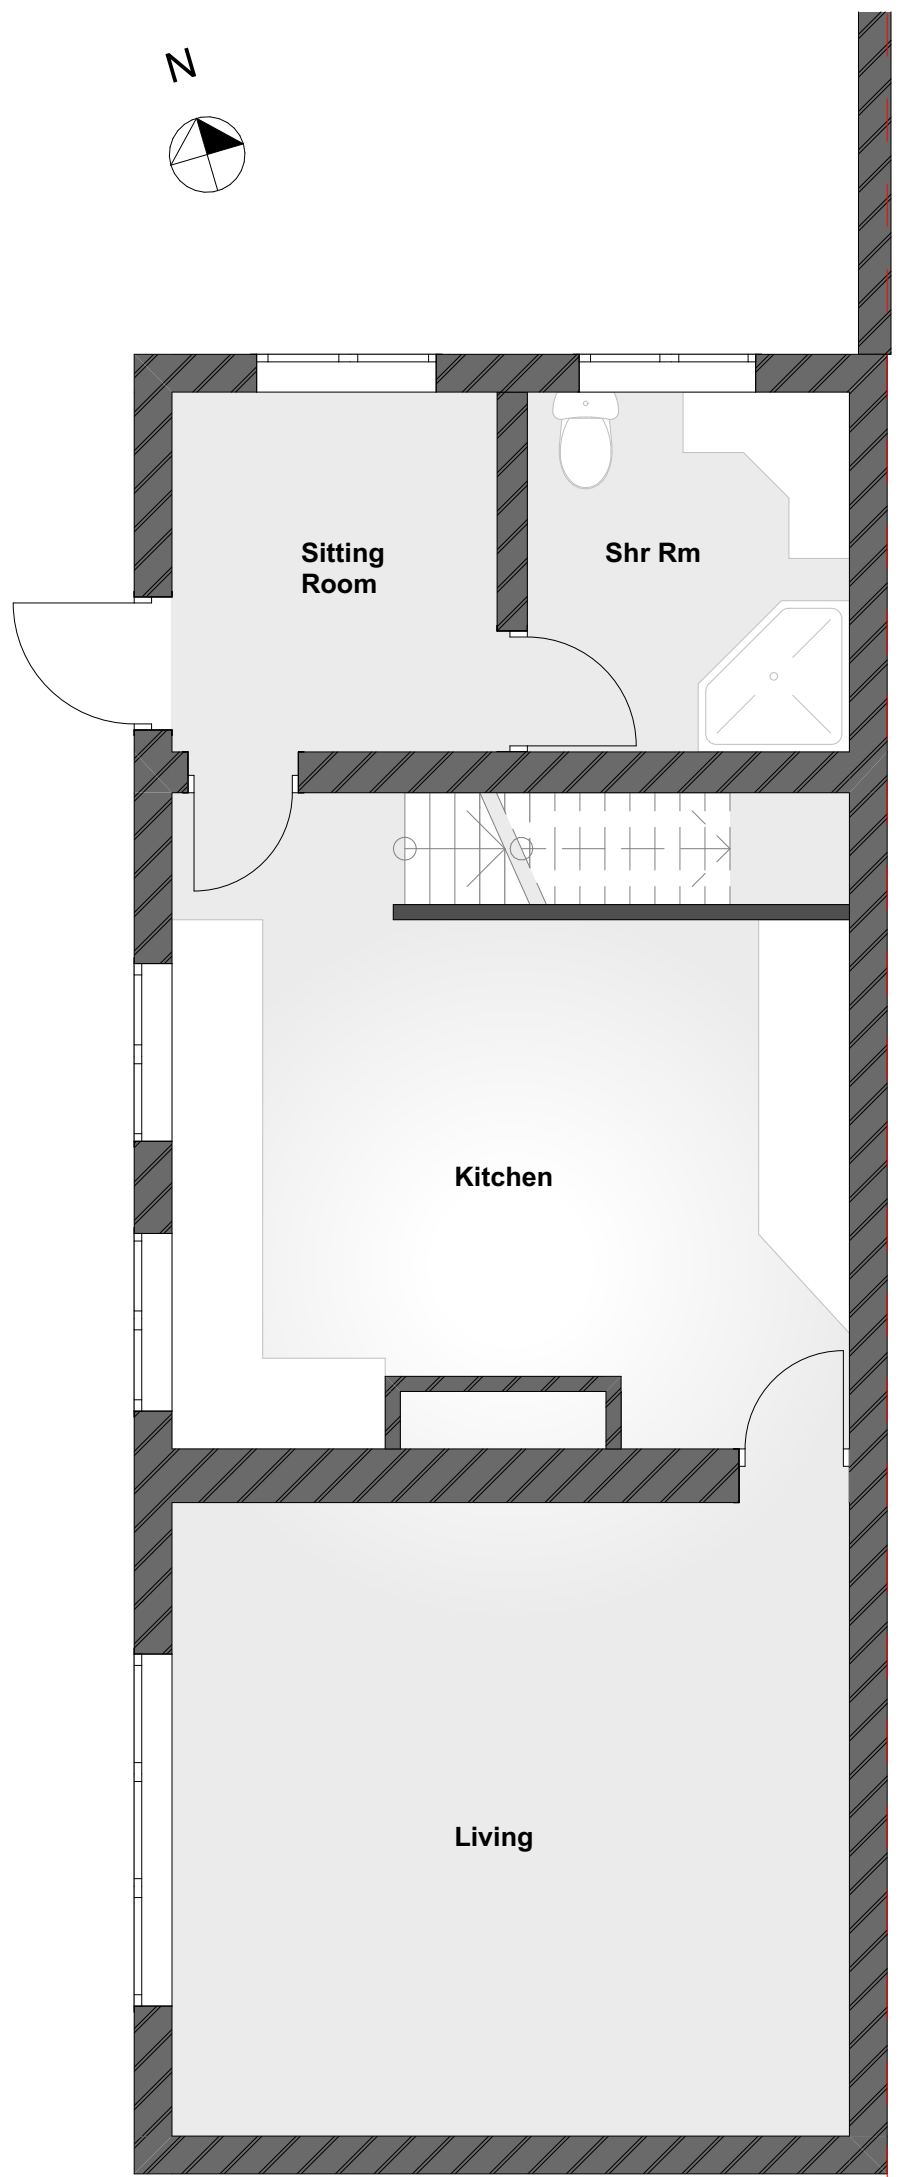


Existing - Ground Floor Plan

SCALE 1:50@A2

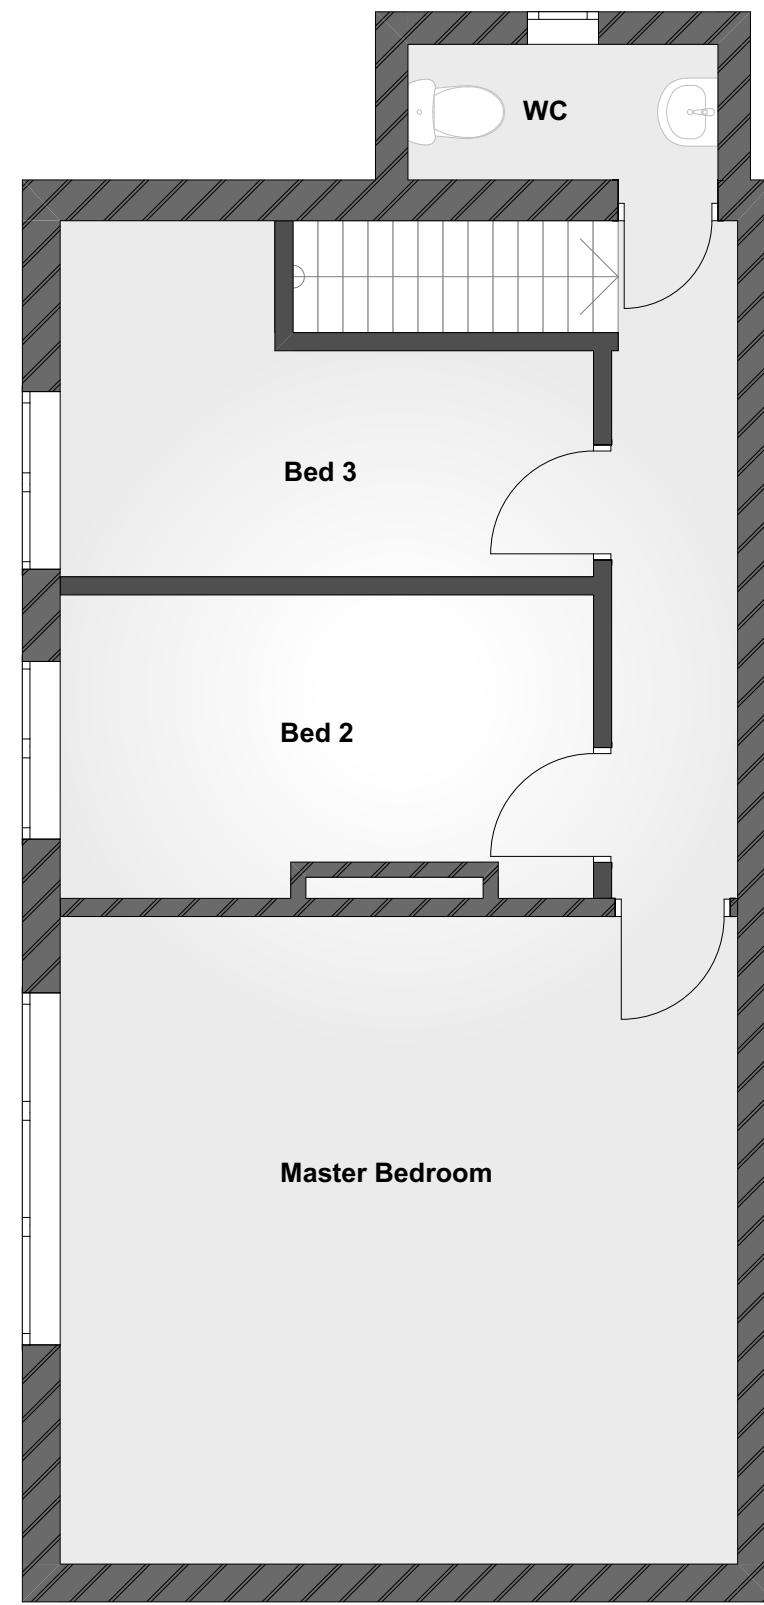

Existing - First Floor Plan

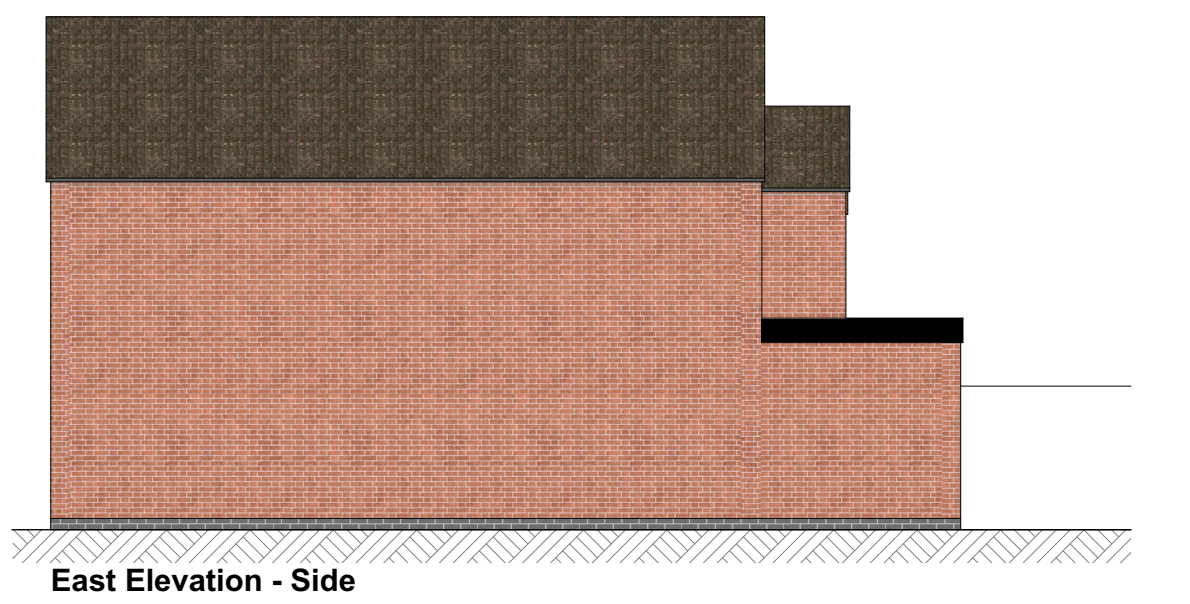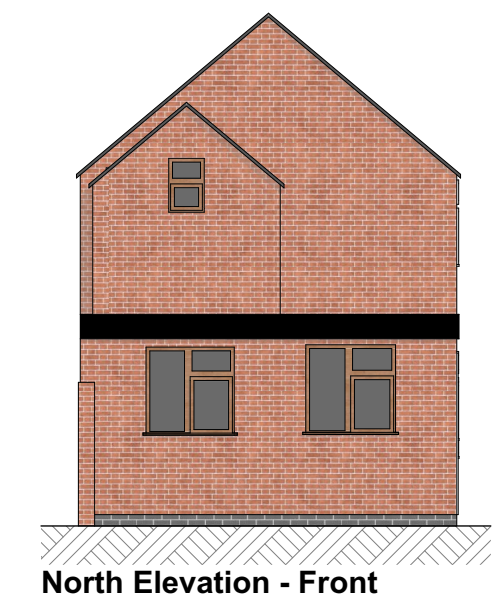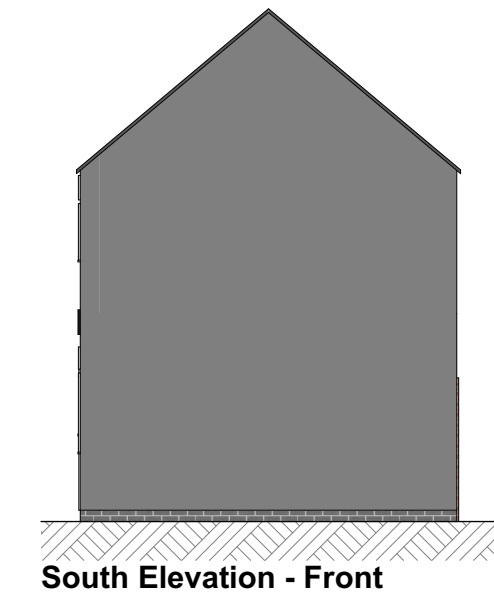

SCALE 1:100@A2



Project		Client		Drawn By		Drw No.	Scale
						2428-03	1:50, 1:100
10 Watling St, Witherley, Atherstone CV9 1RD		Mr Richard Bassett		FreeForm Architectural Services		Project No. 2428	Layout Title Existing Plans and Elevations
							Copyright of this drawing belongs to FreeForm Design and Build Ltd. Reproduction in any form is forbidden without the prior written permission of the copyright holder.