



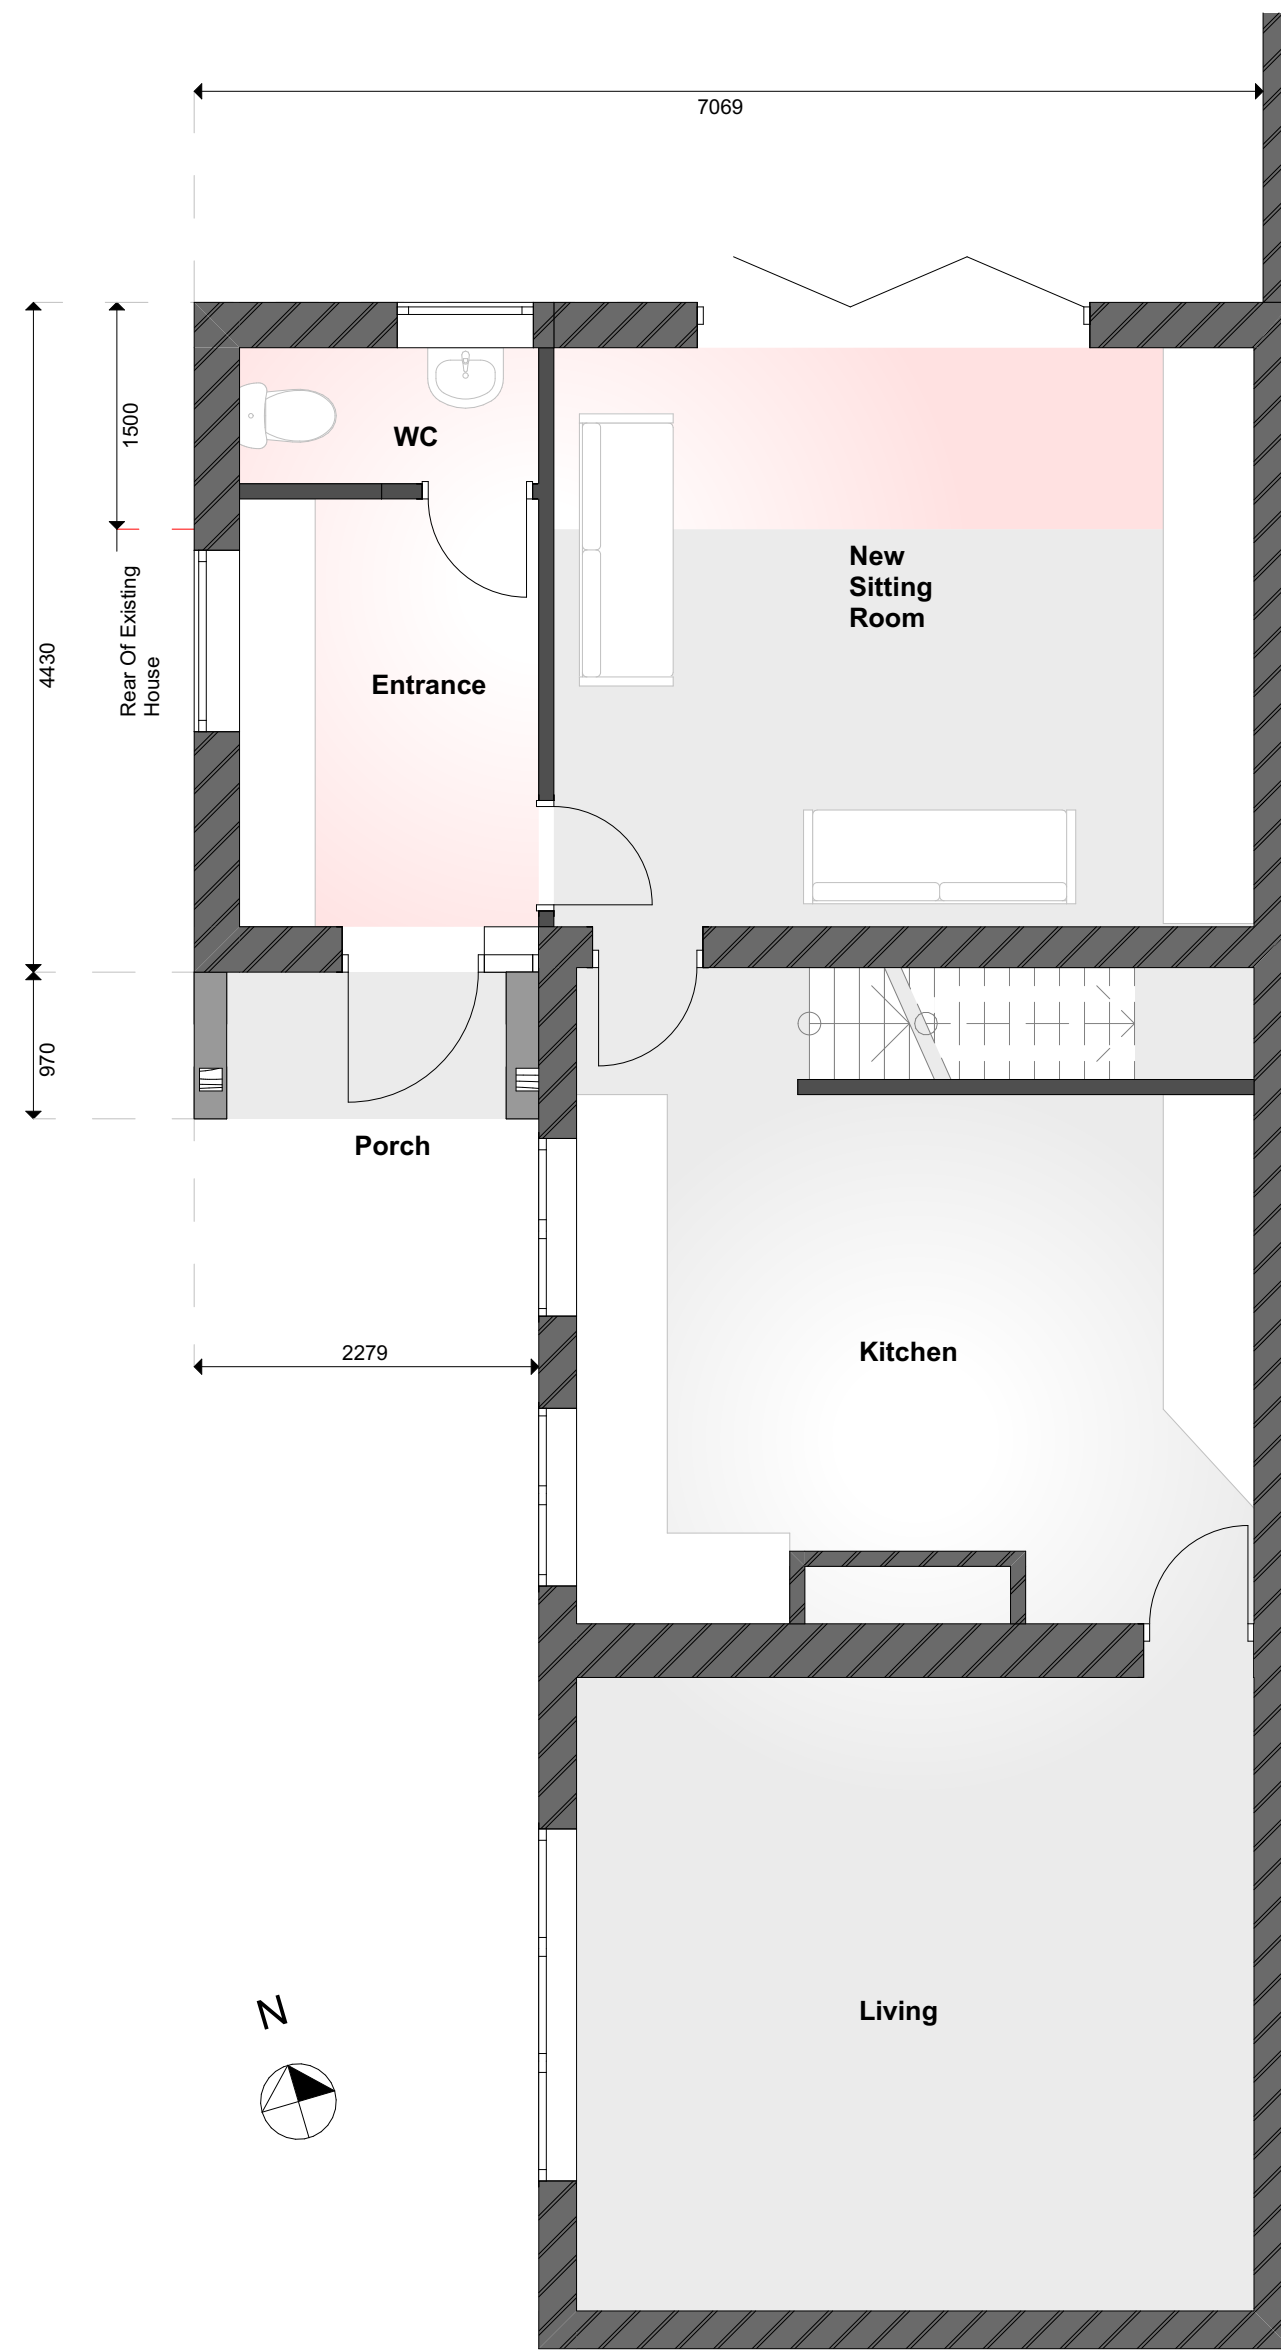

Proposed - Ground Floor Plan

SCALE 1:50@A2

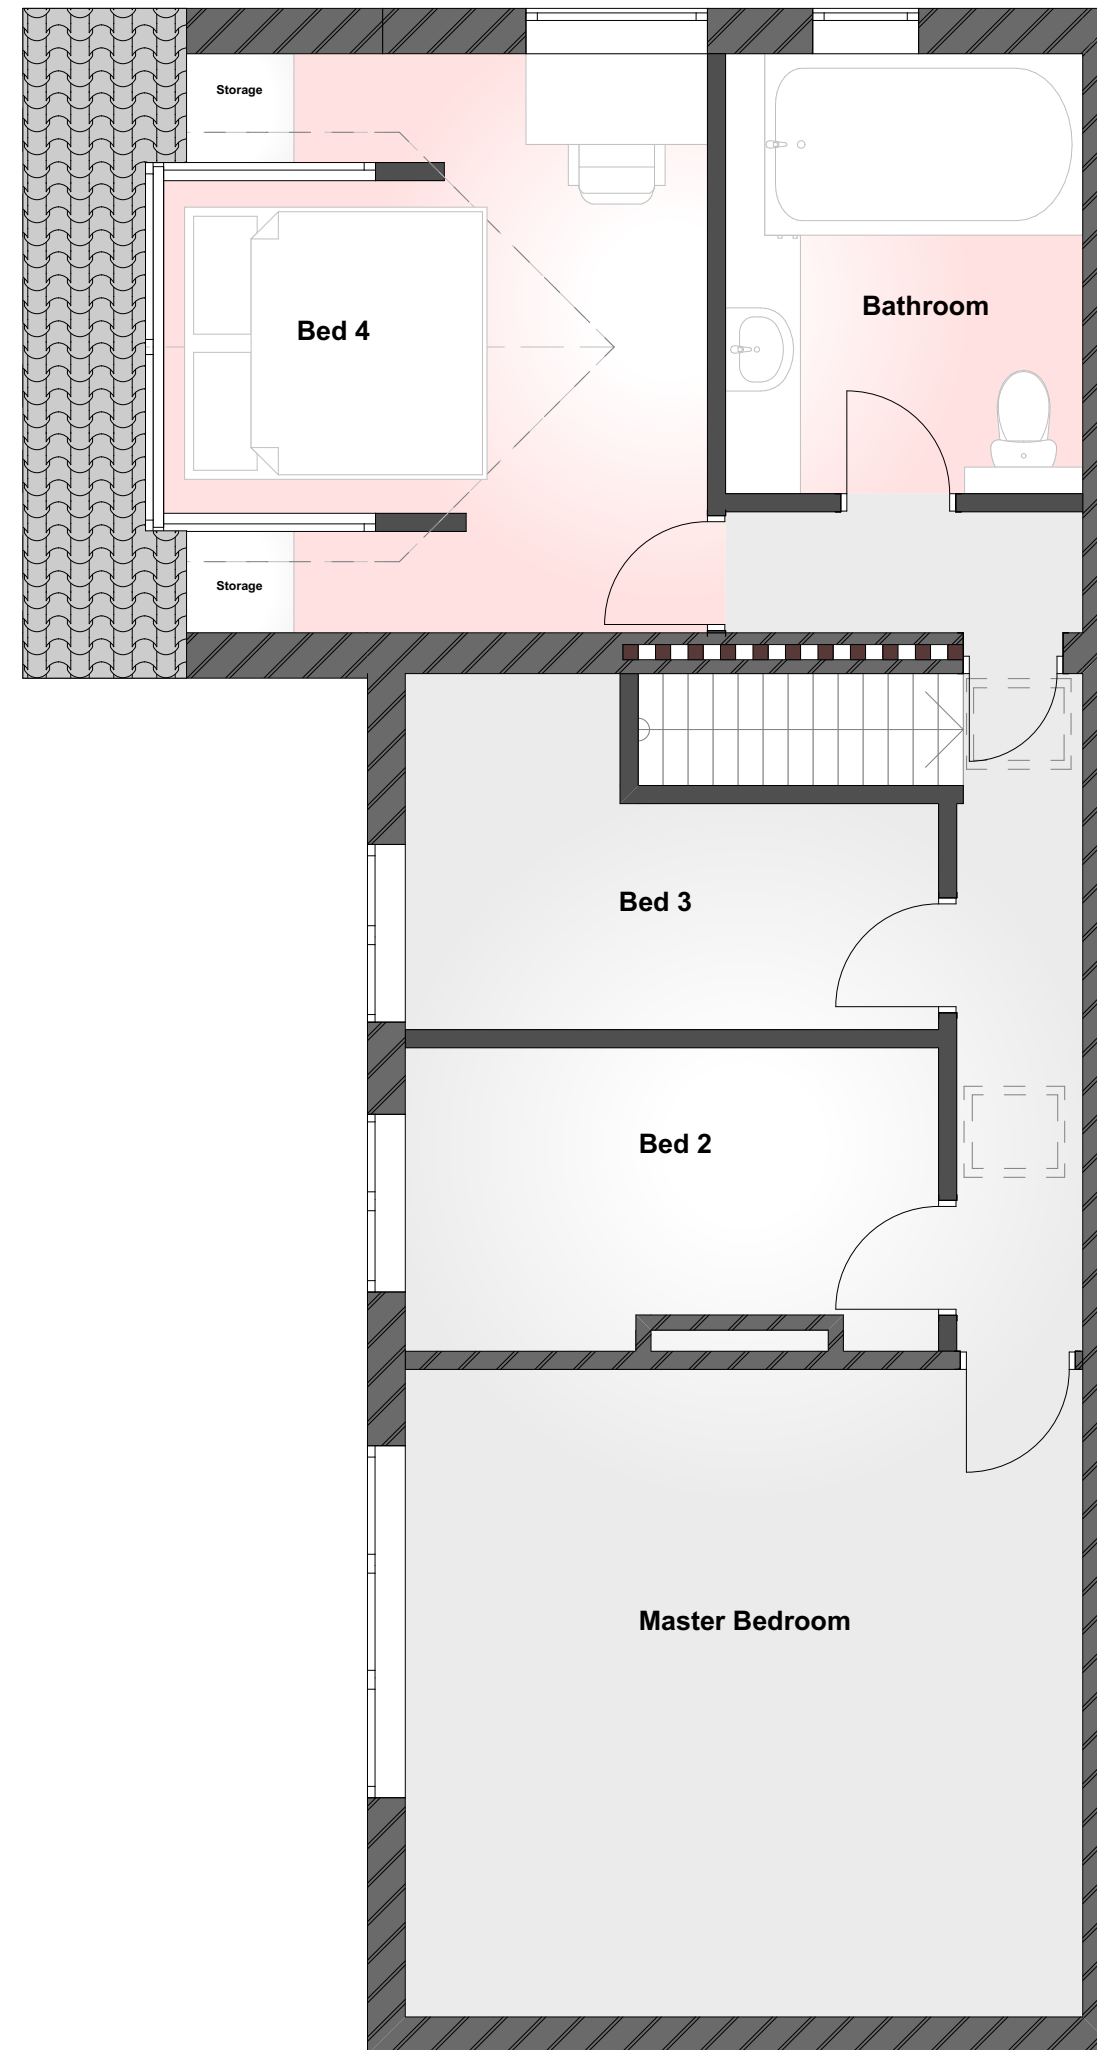

Proposed - First Floor Plan

Project

10 Watling St, Witherley,
Atherstone CV9 1RD

Client

Mr Richard Bassett

Drawn By

FreeForm
Architectural
Services

Project No.
2428

Layout Title
Proposed Plans

Drw No.

2428-04

Scale

1:50

Copyright of this drawing belongs to
FreeForm Design and Build Ltd. Reproduction
in any form is forbidden without the prior
written permission of the copyright holder.