


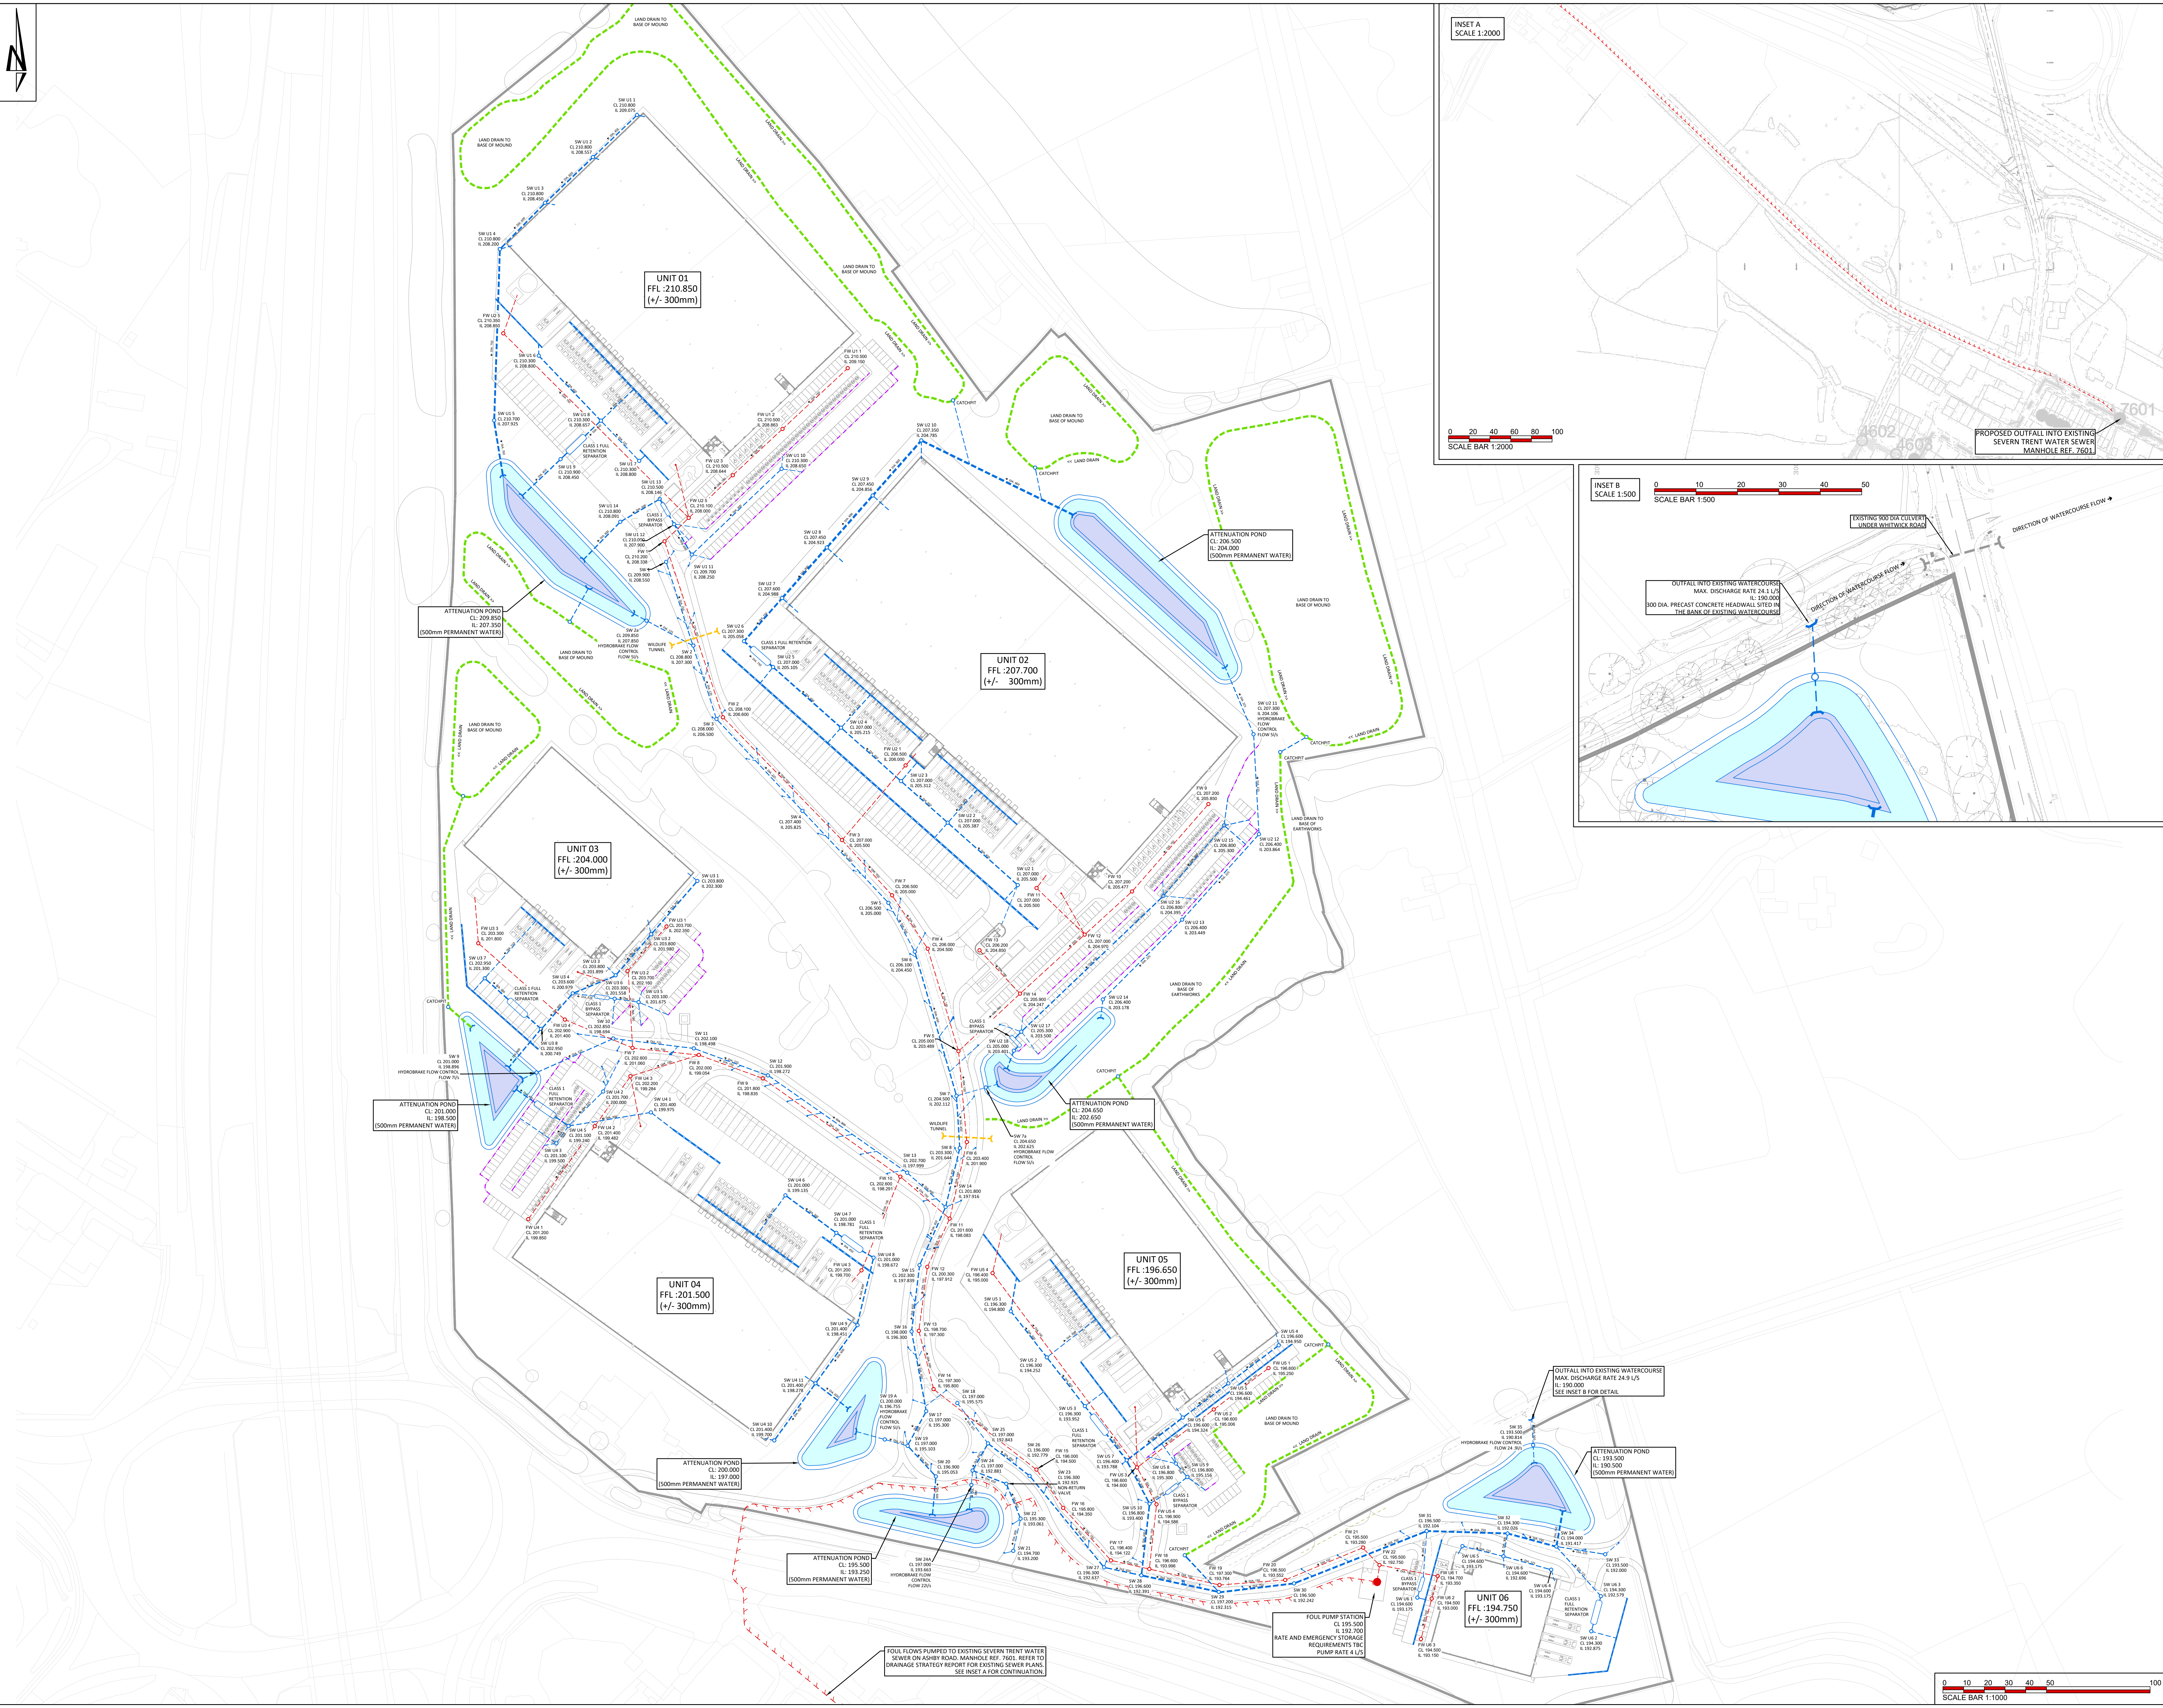
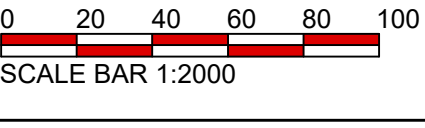


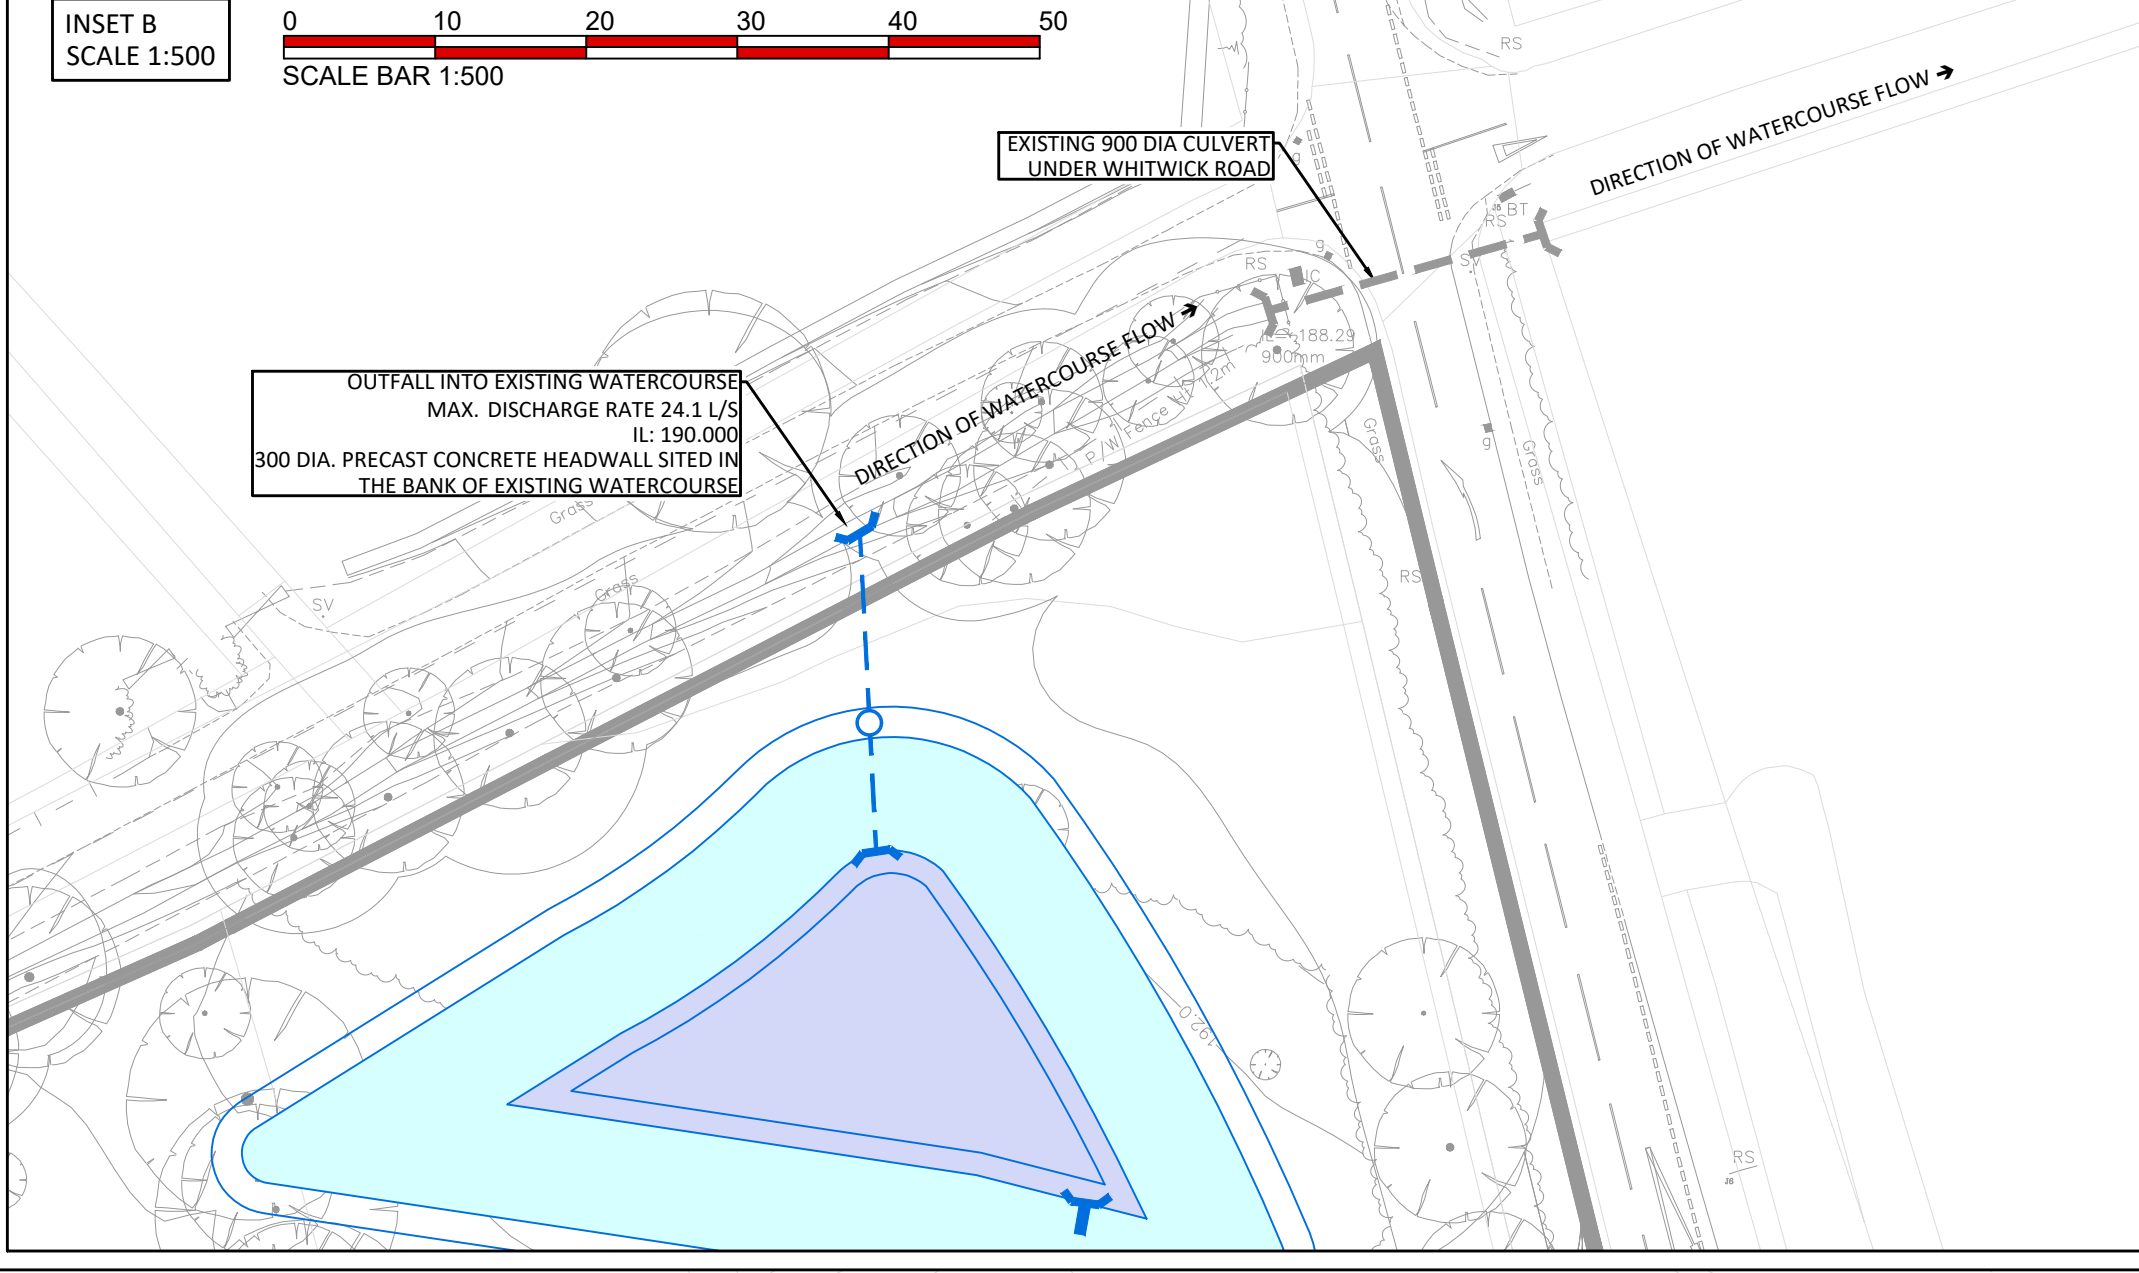

INSET A
SCALE 1:2000

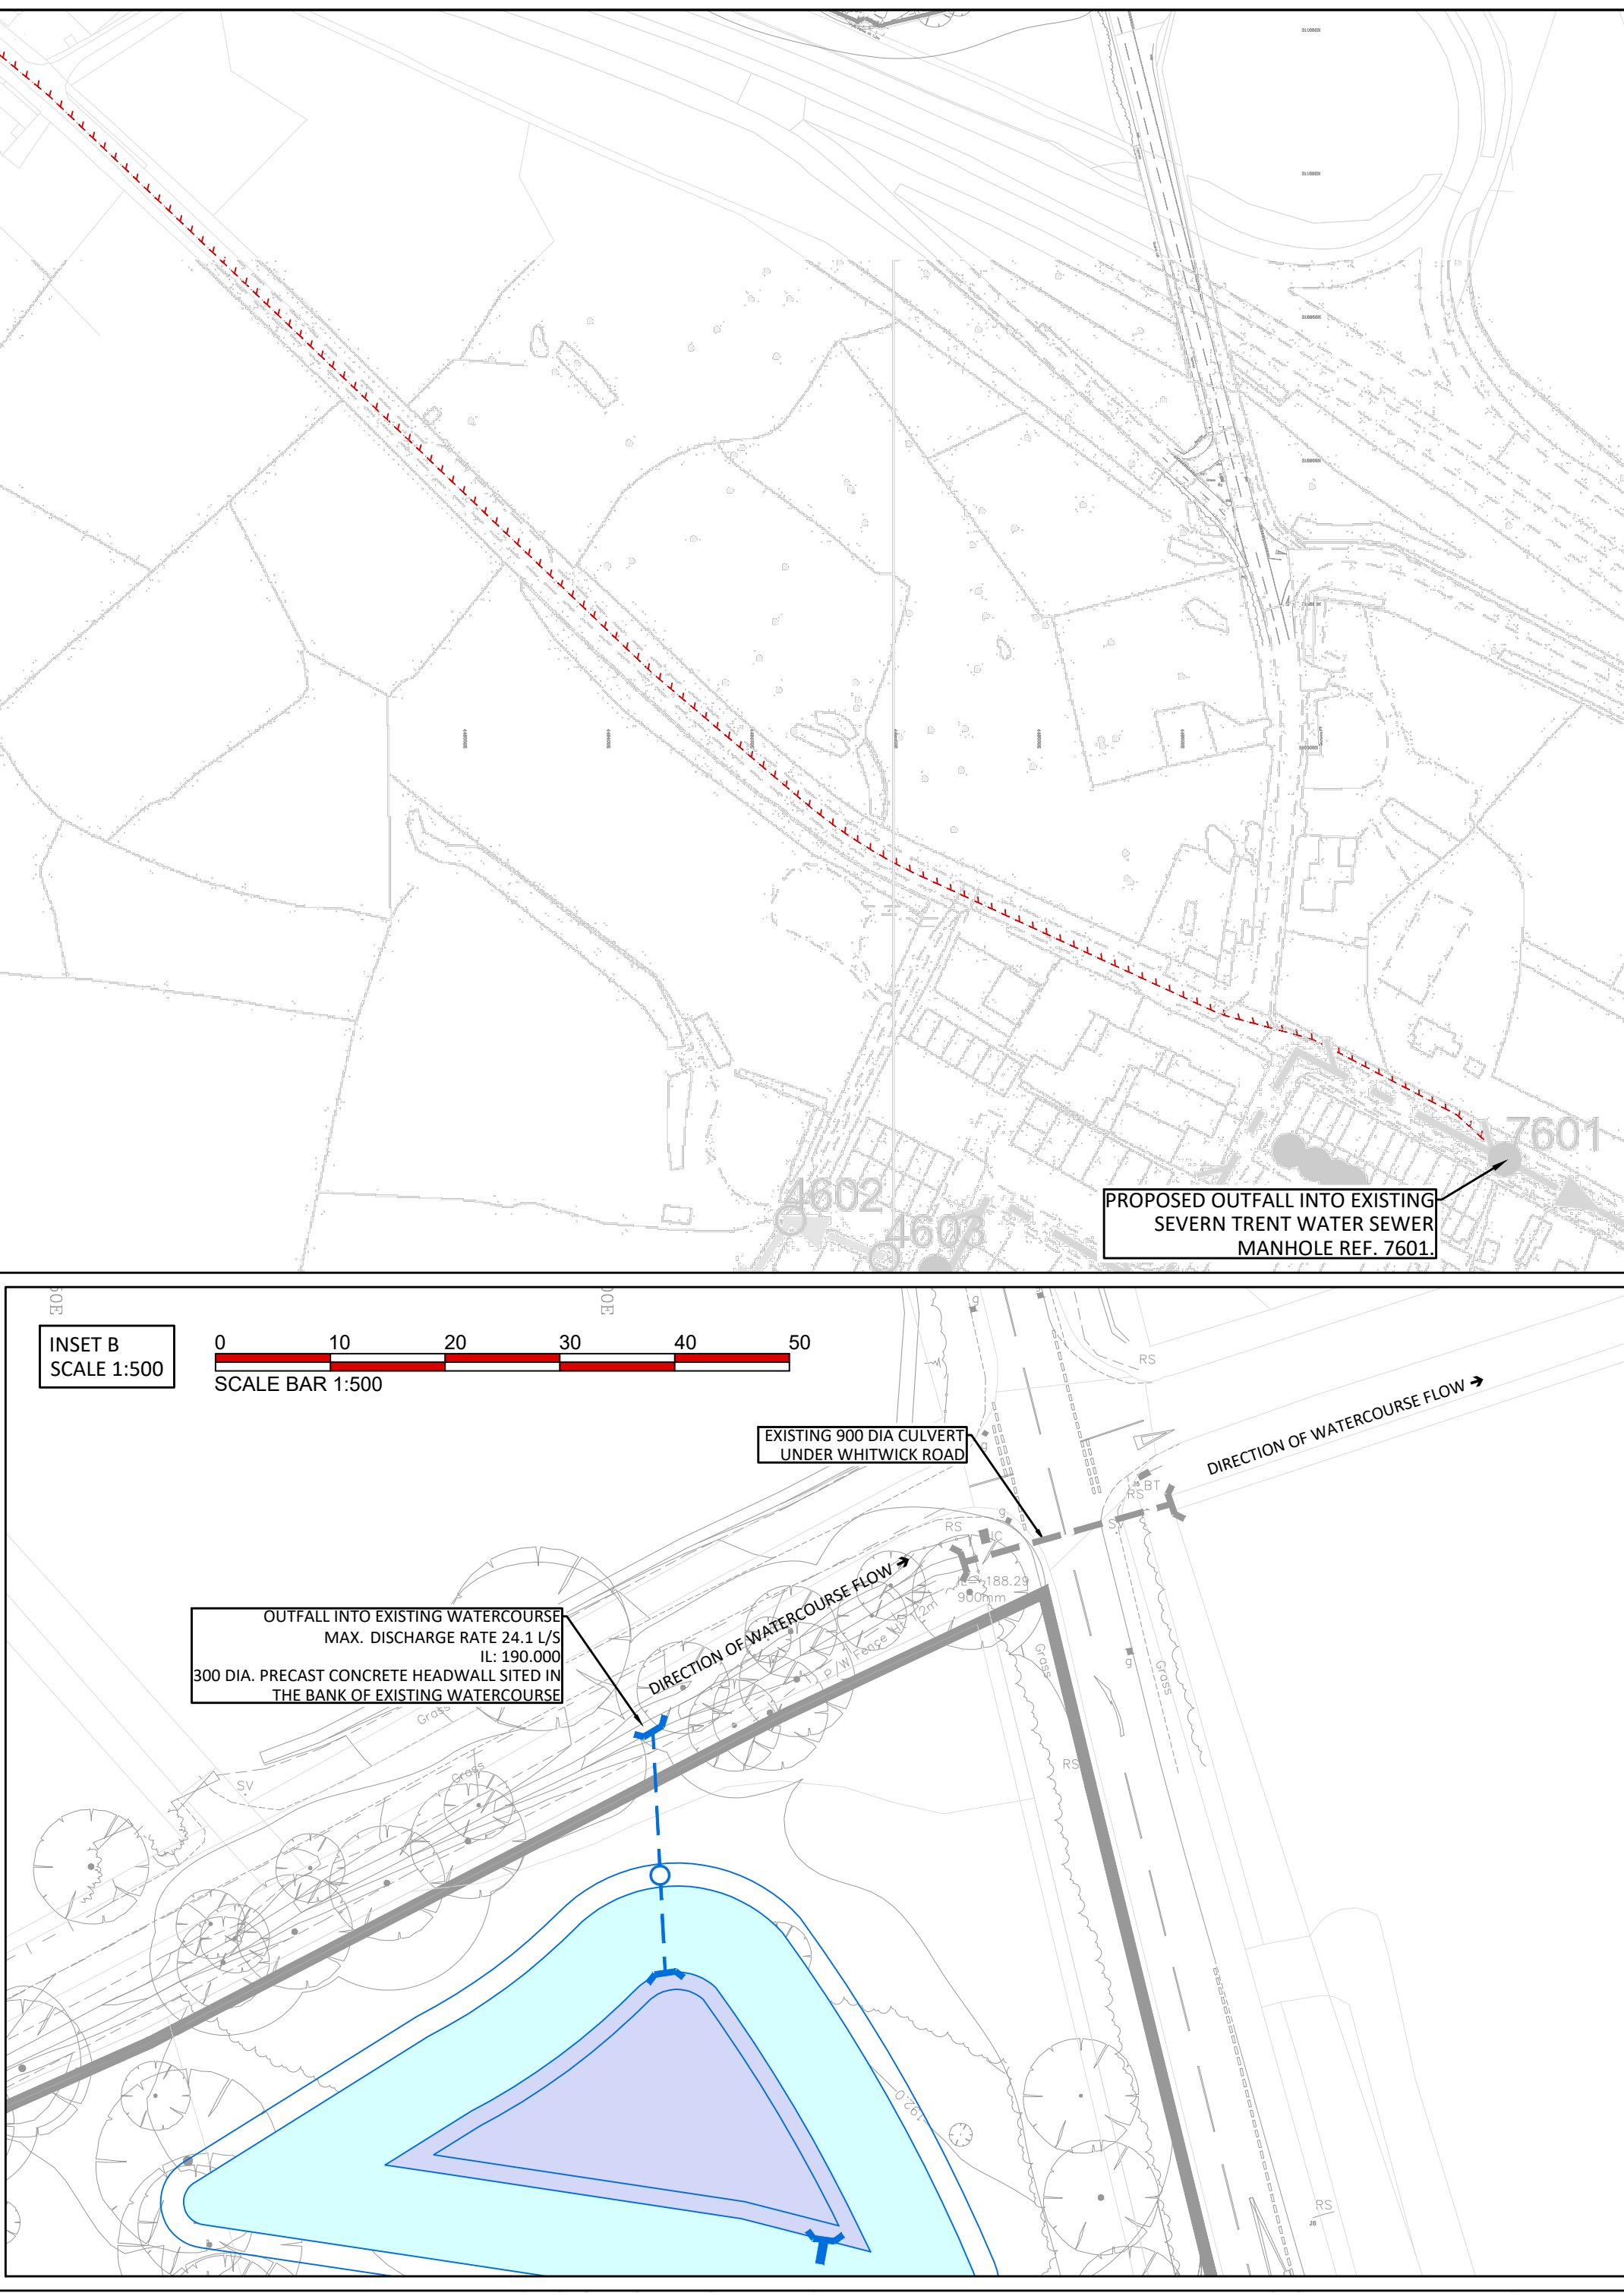

INSET B
SCALE 1:500

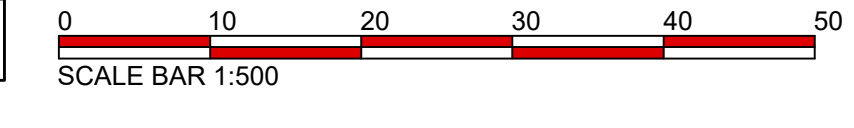

THIS DRAWING IS THE COPYRIGHT OF BURROWS, GRAHAM LIMITED.

SAFETY, HEALTH AND ENVIRONMENTAL INFORMATION

IN ADDITION TO THE HAZARDS/RISKS NORMALLY ASSOCIATED WITH THE TYPES OF WORK DETAILED ON THIS DRAWING, NOTE THE FOLLOWING:

CONSTRUCTION

MAINTENANCE

DEMOLITION

IT IS ASSUMED THAT ALL WORKS WILL BE CARRIED OUT BY A COMPETENT CONTRACTOR WORKING, WHERE APPROPRIATE, TO AN APPROVED METHOD STATEMENT.

GENERAL NOTES:

- This drawing shall be read in conjunction with all the relevant architects, engineers' and service engineers drawings & specifications.
- All units in millimeters U.O.N. on the drawing. Do not scale off the drawing.
- Drainage layout shown is indicative and subject to change through detailed design.

KEY:

- Surface water drainage
- Foul water drainage
- Foul water rising main
- Channel drain
- Kerb Drain
- Attenuation pond
- Gully
- Land drain
- Wildlife tunnel

P07	19.11.2025	BP	Mound drainage updated	JW
P06	23.09.2025	BP	Planning Issue	JW
P05	16.09.2025	BP	Planning Issue	JW
P04	05.09.2025	BP	Updated to latest masterplan	JW
P03	18.07.2025	BP	Updated to latest masterplan	JW
P02	09.06.2025	BP	Updated to latest masterplan	JW
P01	02.01.2025	BP	First Issue	JW

REV	DATE	BY	DESCRIPTION	CHKD

Burrows Graham

North Office: 5 Ambassador Place, Stockport Road, Altrincham WA15 6DN
Tel: +44 (0)161 804 8046

South Office: Backlund House, Dover Mews, High Street, Bachmanham H4 2BL
Tel: +44 (0)1462 508 402

CLIENT: **Caddick Developments.**

PROJECT: **LAND AT JUNCTION 22 OF THE M1 CLIFFE HILL FARM**

DRAWING TITLE: **DRAINAGE STRATEGY SHEET 1**

BGL PROJECT NUMBER: 30206	DRAWING STATUS: PRELIMINARY	OFFICE: NORTH
SCALE @ A0: 1:1000	DATE: 02.01.2025	DRAWN BY: BP
		CHECKED BY: JW

DRAWING No: 30206-BGL-XX-XX-DR-C-00250	REV: P07
--	----------