
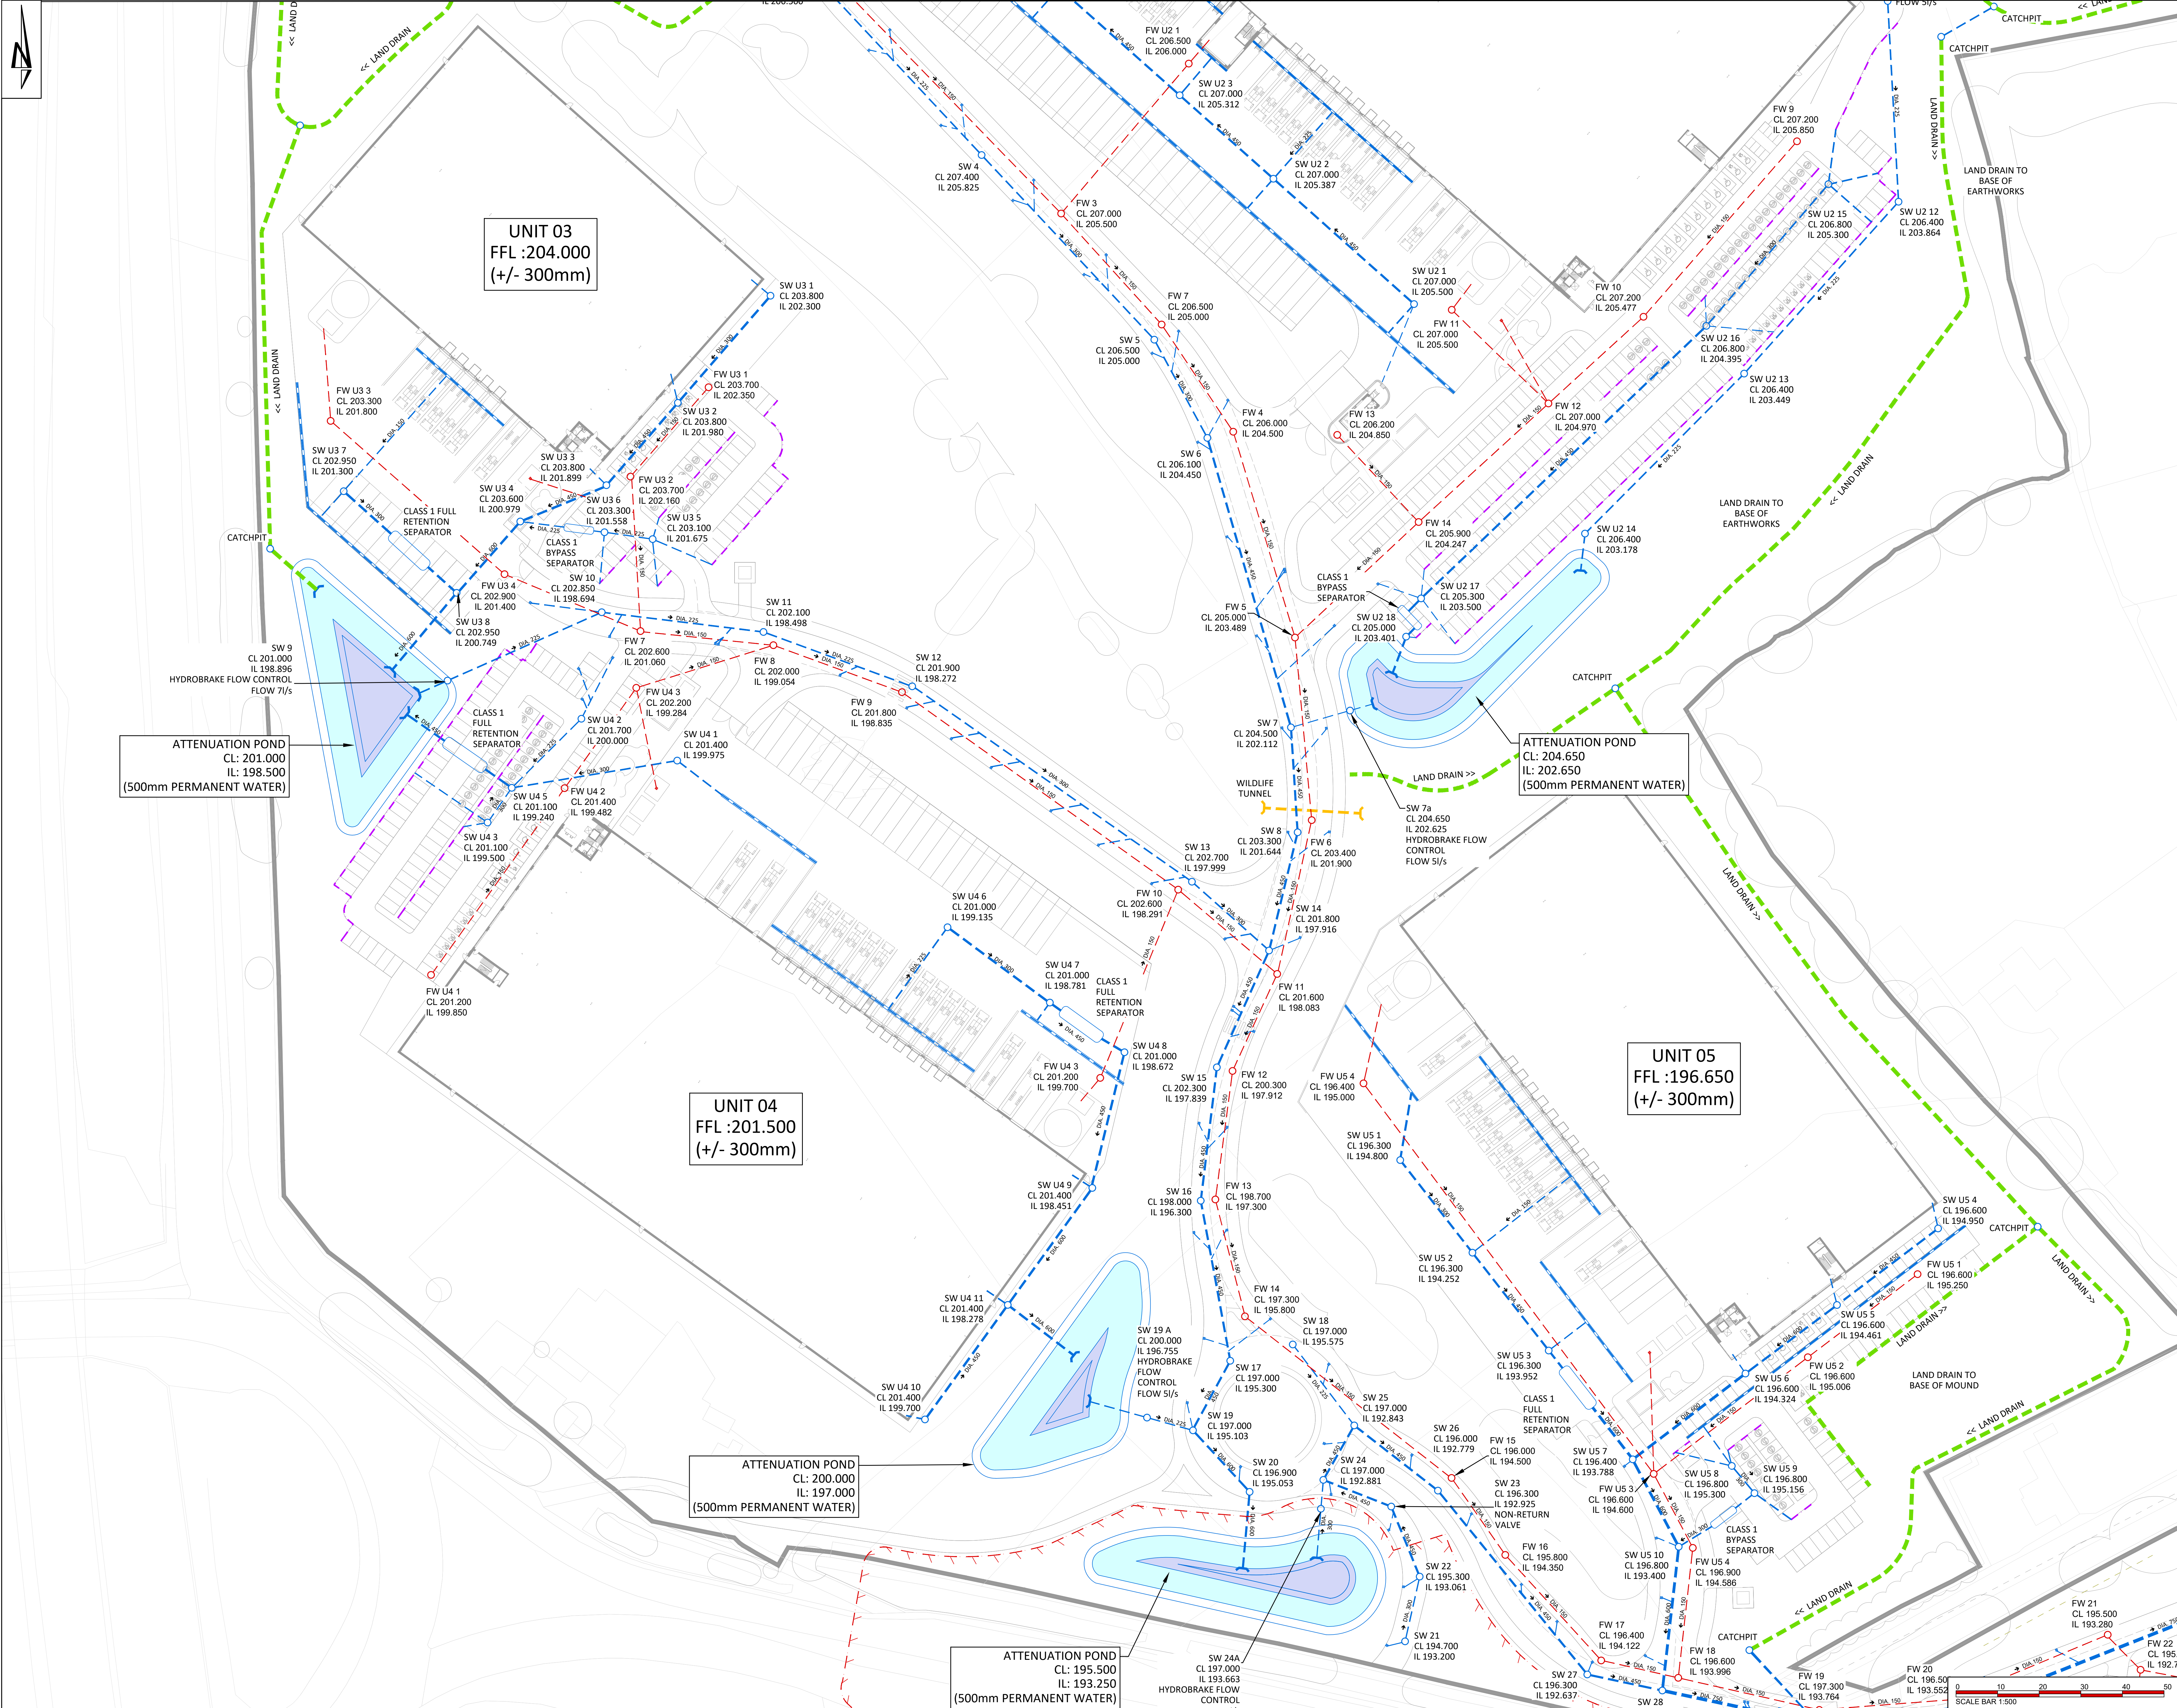


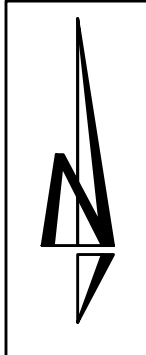

THIS DRAWING IS THE COPYRIGHT OF BURROWS GRAHAM LIMITED.

SAFETY, HEALTH AND ENVIRONMENTAL INFORMATION

IN ADDITION TO THE HAZARDS/RISKS NORMALLY ASSOCIATED WITH THE TYPES OF WORK DETAILED ON THIS DRAWING, NOTE THE FOLLOWING:

CONSTRUCTION

MAINTENANCE

DEMOLITION

IT IS ASSUMED THAT ALL WORKS WILL BE CARRIED OUT BY A COMPETENT CONTRACTOR WORKING, WHERE APPROPRIATE, TO AN APPROVED METHOD STATEMENT

GENERAL NOTES:

1. This drawing shall be read in conjunction with all the relevant architects, engineers' and service engineers drawings & specifications.

2. All units in millimeters U.O.N. on the drawing. Do not scale off the drawing.

3. Drainage layout shown is indicative and subject to change through detailed design.

KEY:

Surface water drainage

Foul water drainage

Foul water rising main

Channel drain

Kerb Drain

Attenuation pond

Gully

Land drain

P05

19.11.2025

BP

Mound drainage updated

JW

P04

23.09.2025

BP

Planning Issue

JW

P03

16.09.2025

BP

Planning Issue

JW

P02

05.09.2025

BP

Update to latest masterplan

JW

P01

18.07.2025

BP

First Issue

JW

REV

DATE

BY

DESCRIPTION

CHKD

Burrows Graham

North Office:
5 Ambassador Place, Stockport Road,
Abingdon OX14 5JG
Tel: +44 (0)161 804 8046

South Office:
Buckingham House, Dover Mews,
High Street, Bathampton NP4 2BL
Tel: +44 (0)1423 506 402

Caddick Developments.

CLIENT

**LAND AT JUNCTION 22 OF THE M1
CLIFFE HILL FARM**

DRAWING TITLE

**DRAINAGE STRATEGY
SHEET 3**

SCALE PROJECT NUMBER
30206

DRAWING STATUS
PRELIMINARY

OFFICE
NORTH

SCALE @ A0
1:500

DATE
18.07.2025

DRAWN BY
BP

CHECKED BY
JW

DRAWING No
30206-BL-XX-XX-DR-C-00253

REV
P05