


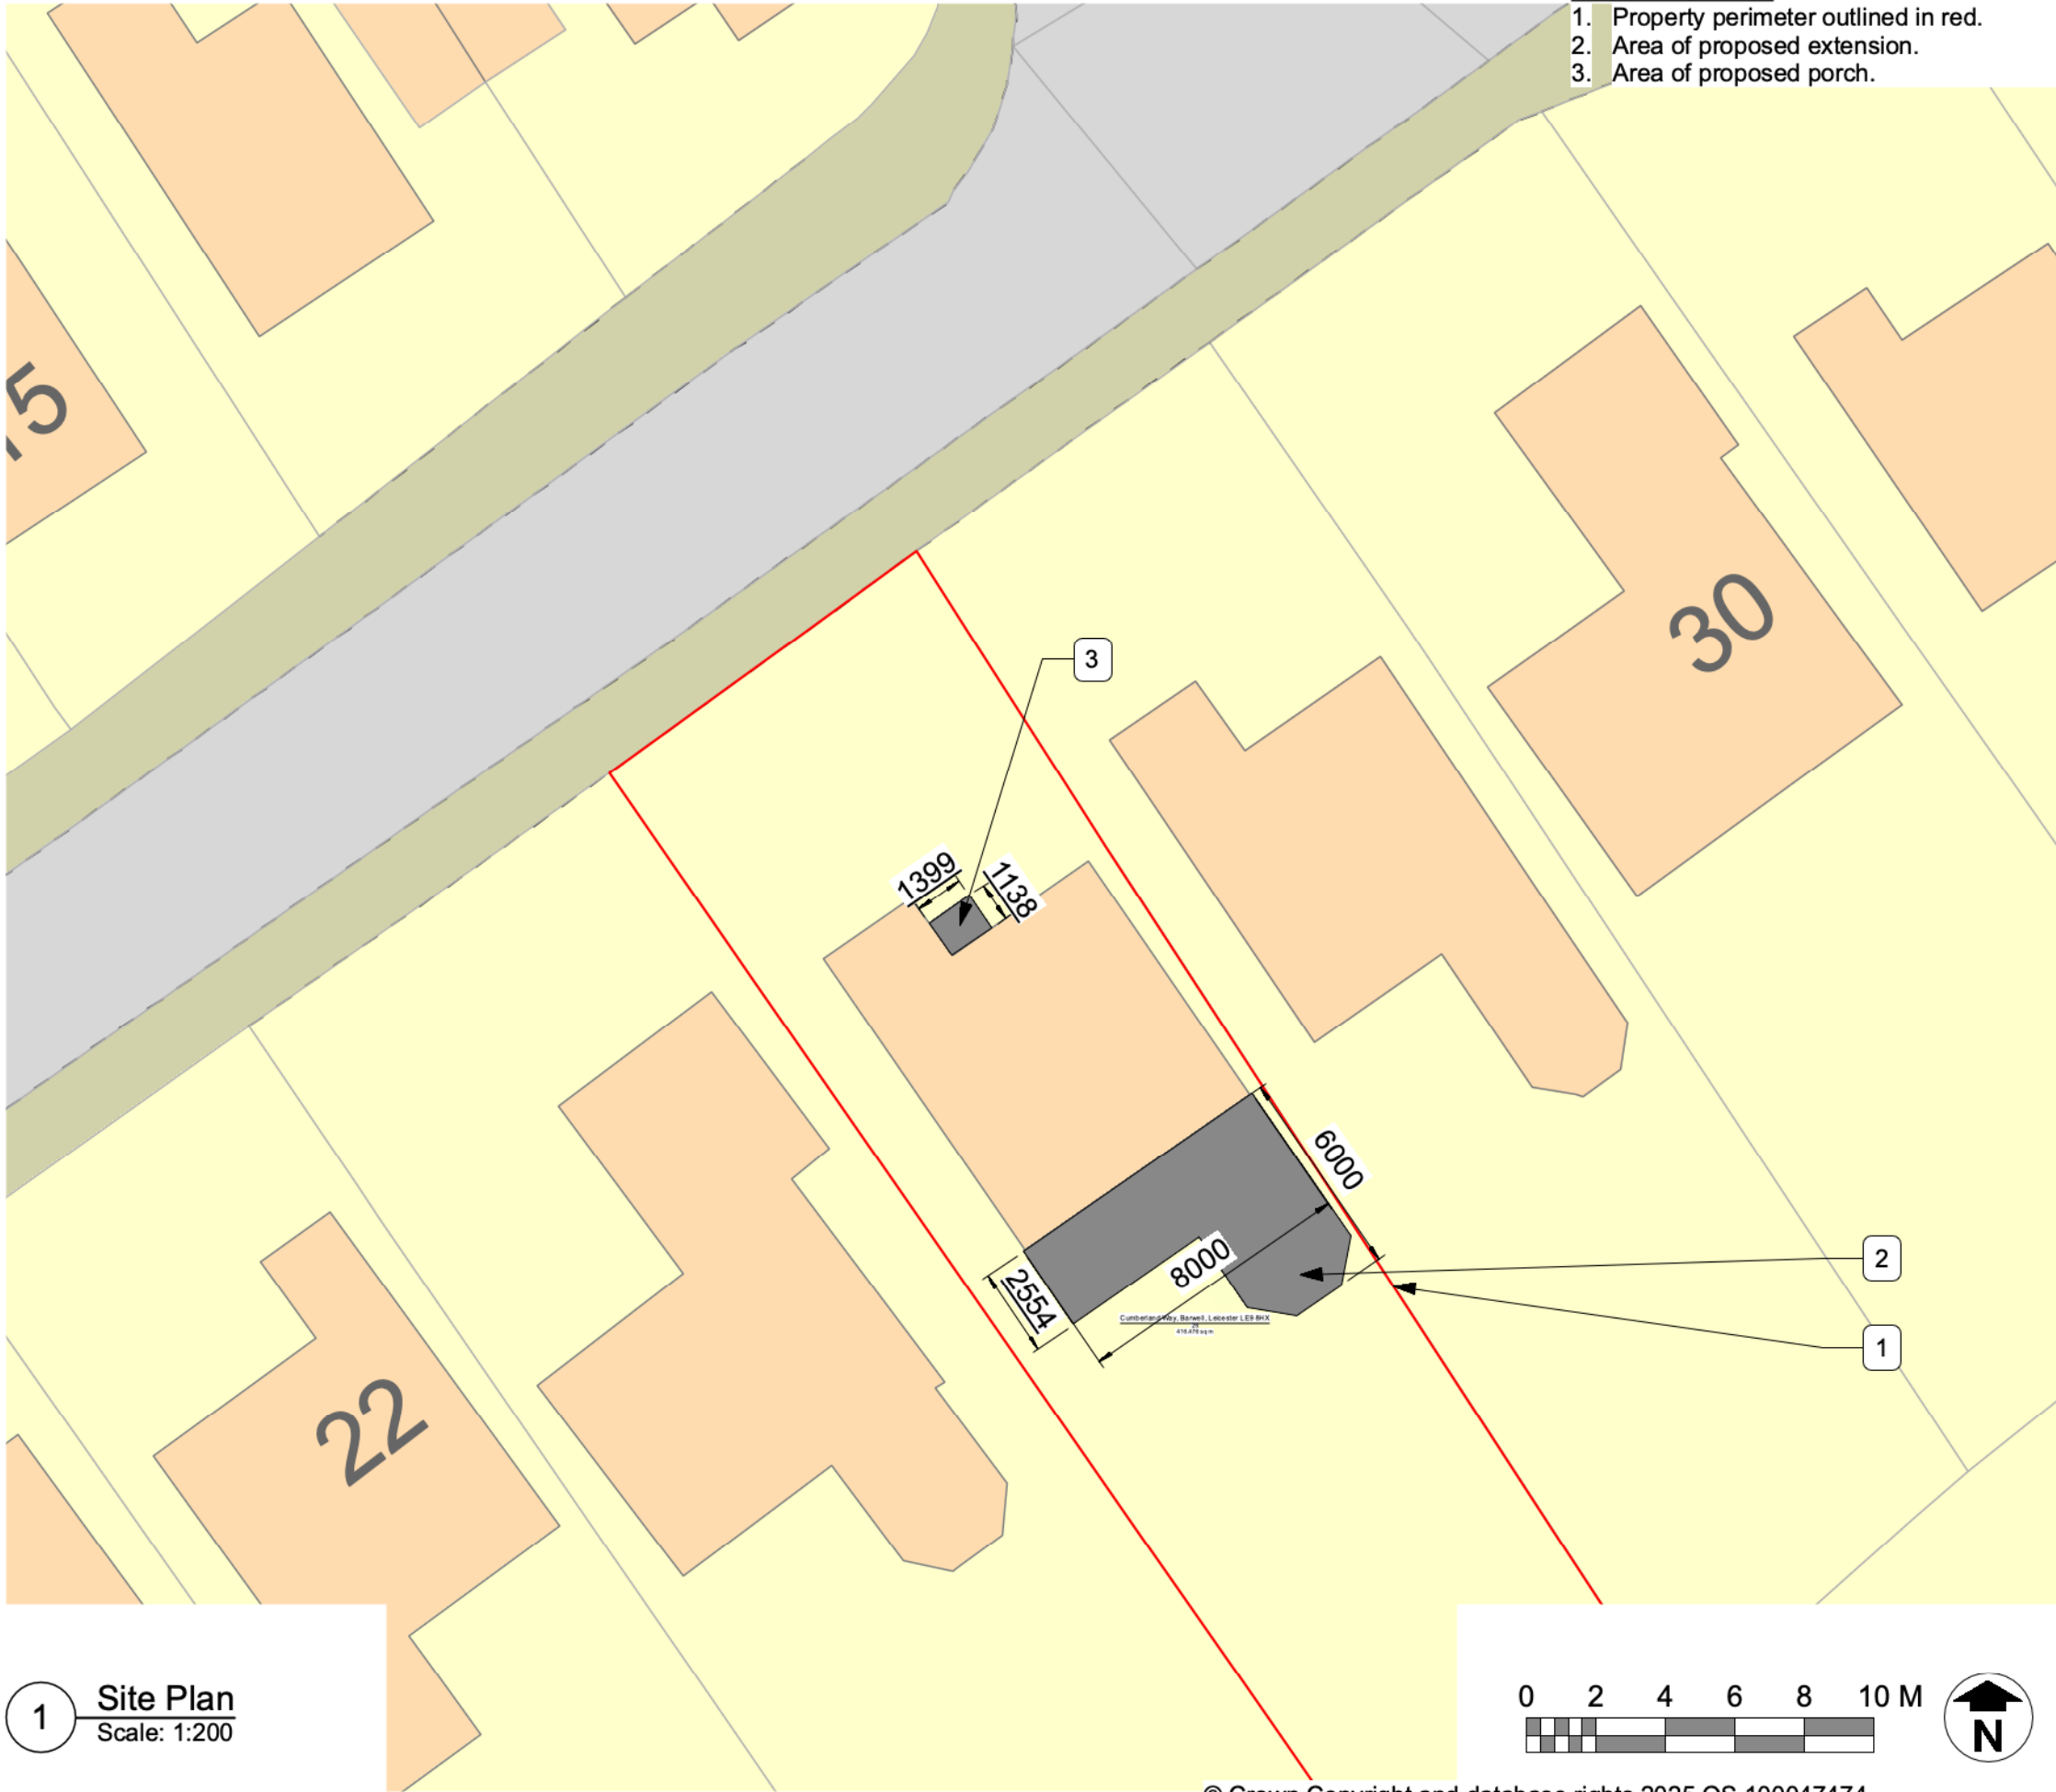

- Site Plan Notes
1. Property perimeter outlined in red.
 2. Area of proposed extension.
 3. Area of proposed porch.

THE DESIGN SOCIAL

134 Kirkby Road Barwell LE9 8FN UK
T: +44 (0)1455 446521 F: +44 (0)1455 446521
E: admin@thedesignsocial.com

GENERAL DRAWING NOTES

© This drawing is not to be shown to any Third Party unless agreed by The Design Social.

This drawing shows 'design intent' only.
It is the responsibility of the appointed contractor to finalise development, using specialists approved by The Design Social, & produce detailed working drawings.
ALL working drawings to be approved by The Design Social prior to manufacture.

REV.	DATE	NOTES	REV.
			BY

THE DESIGN SOCIAL

John Thompson				
26 Cumberland Way, Barwell, Leicester LE9 8HX				
Site Plan				
AUTHOR	L.R.	DATE	10/11/2025	APPROVED
				J.T.
SCALE	1:200 @ A3	READ WITH	0419 (A) GA 001	
DRAWING No.	0419	(A)	GA	003
Project No.		Type	Area	Number
DRAWING STATUS	Planning			