

HEALTH AND SAFETY NOTES:

THE FOLLOWING KEY RESIDUAL HEALTH AND SAFETY RISKS HAVE NOT BEEN ELIMINATED BY DESIGN AND ARE IDENTIFIED BELOW:


- REFER TO DESIGN RISK ASSESSMENT, REF: 2023097-DRA

SAFE METHODS AND SYSTEMS OF WORK REMAIN THE RESPONSIBILITY OF THE CONTRACTOR.

[THIS DRAWING SHALL BE READ IN CONJUNCTION WITH THE FOLLOWING SPECIFICATIONS: 2023097-PCE-XX-XX-S-001 AND 2023097-PCE-XX-XX-SP-C-005-C-001 DRAINAGE]




ALL DRAINS WITH LESS THAN 1.2m COVER (FROM FINISHED GROUND LEVEL TO CROWN OF PIPE) ARE TO BE CONCRETE ENCASED.

ALL BRANCHES FROM GULLIES TO BE 1500

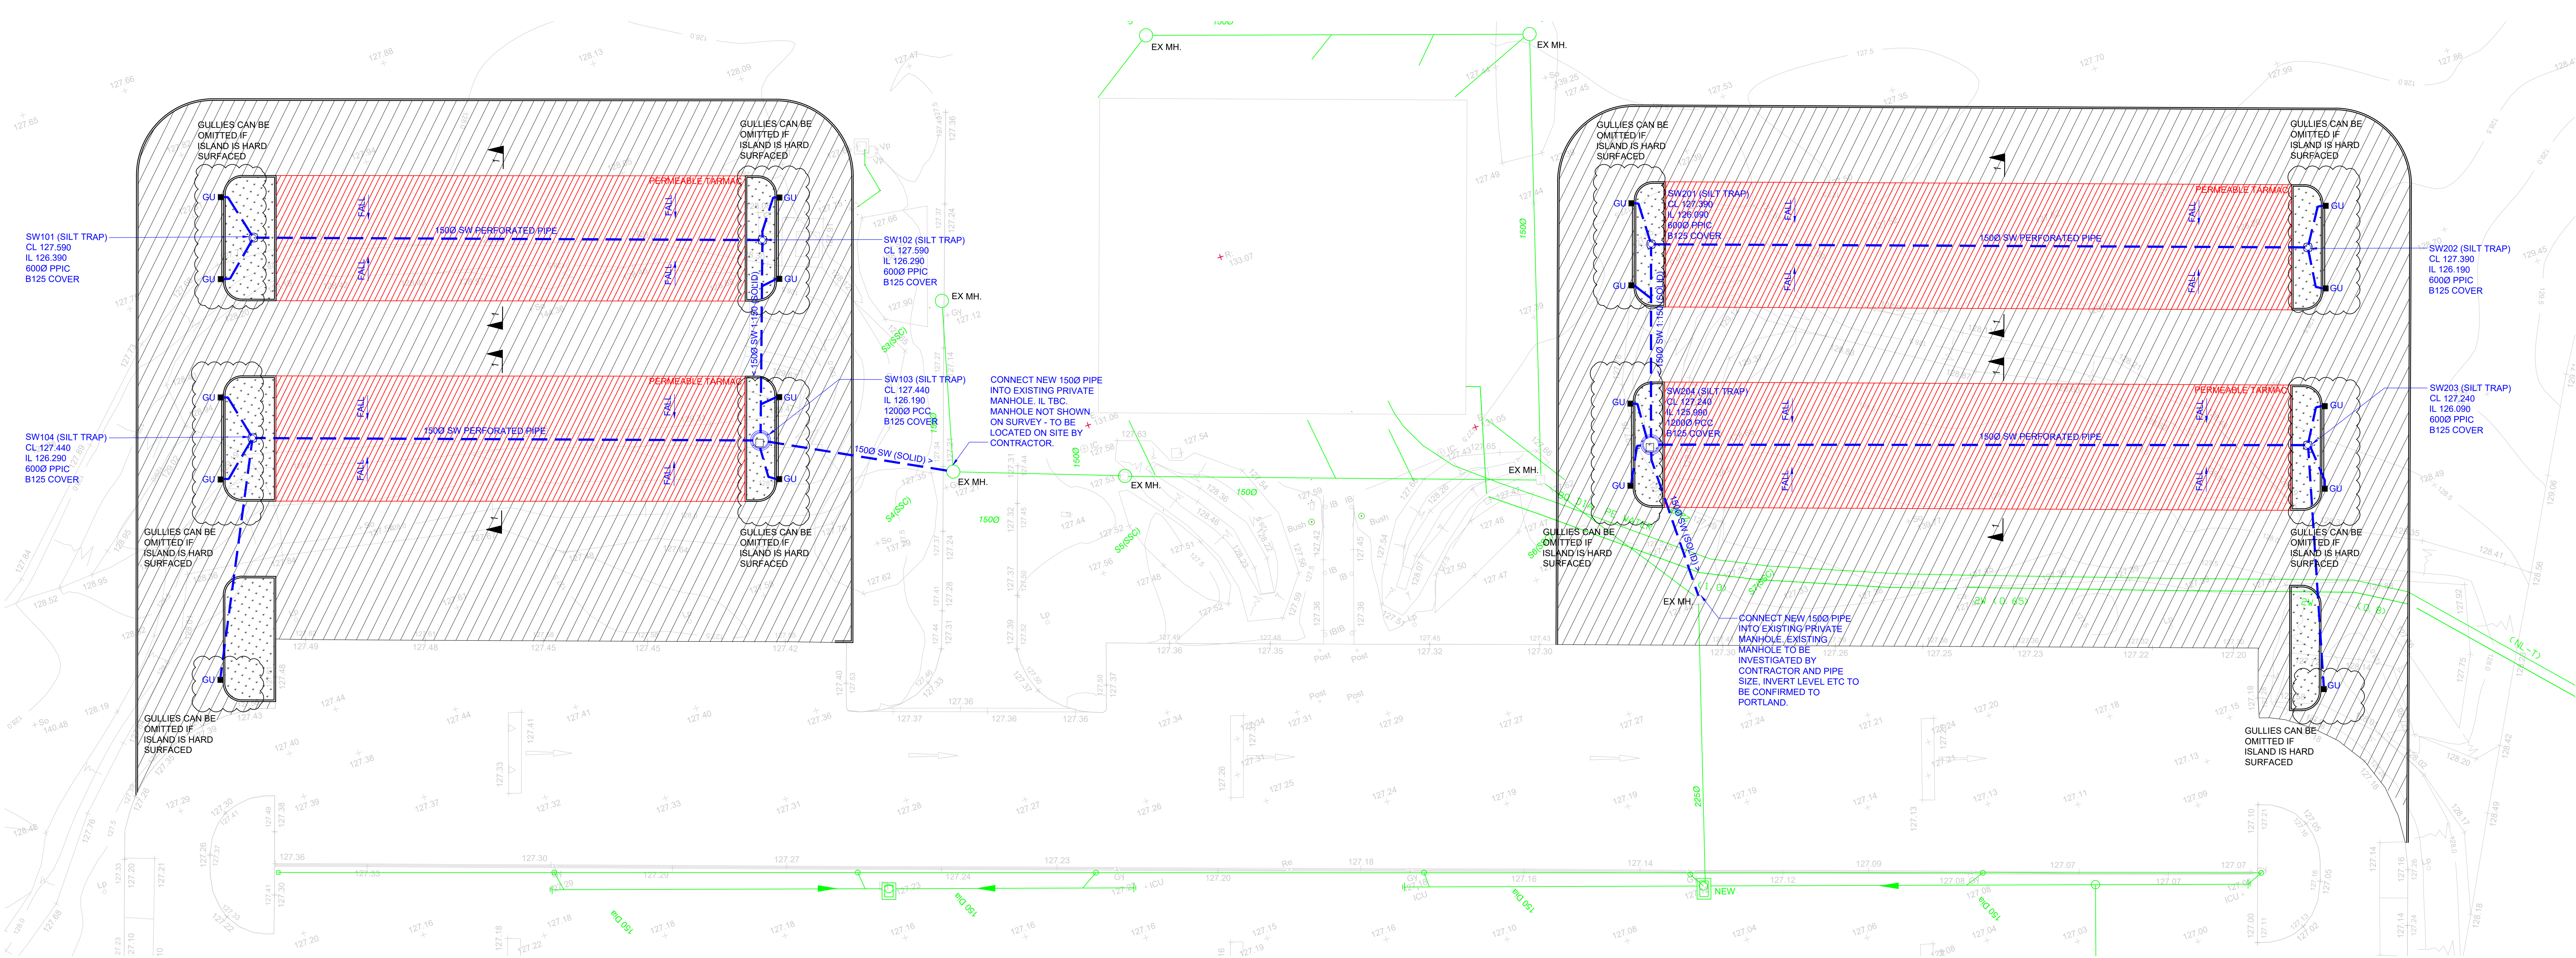


CARPARK 1
1:200

CARPARK 2
1:200

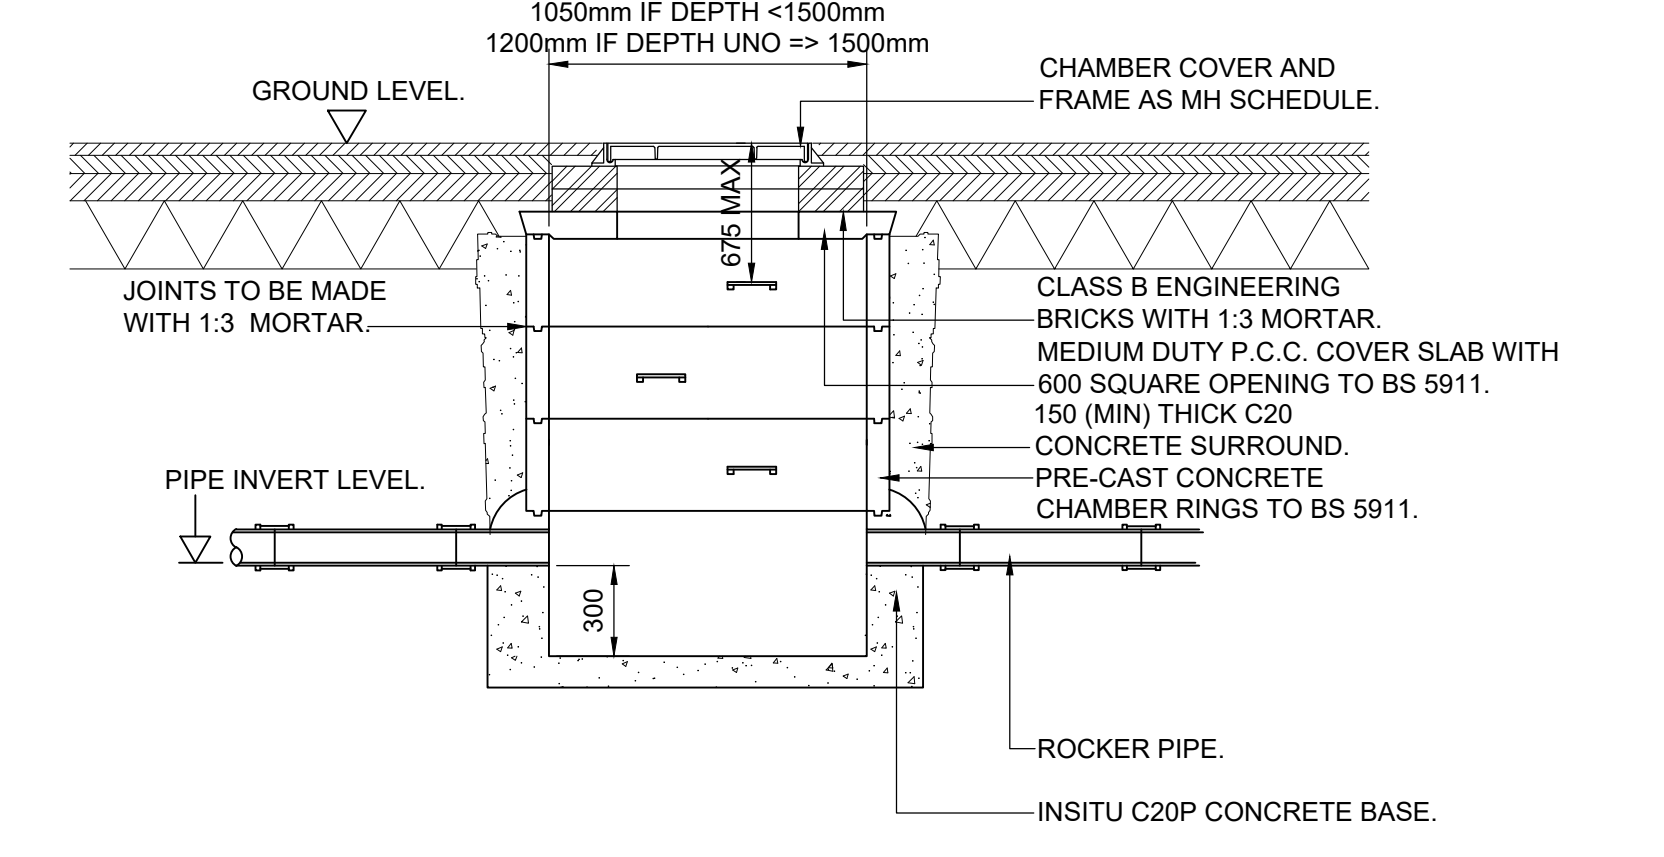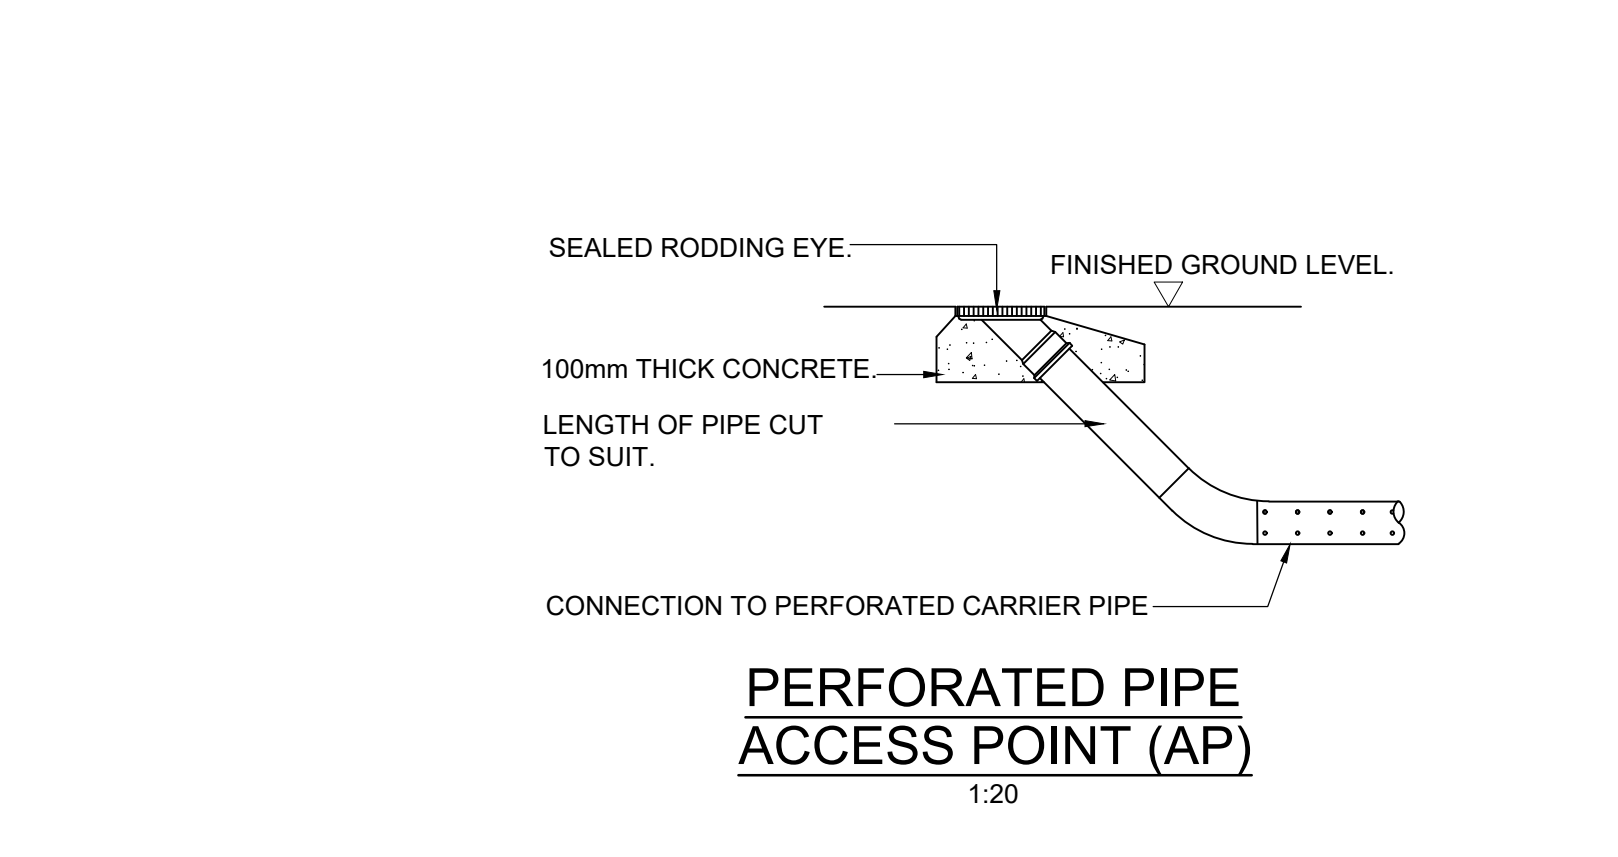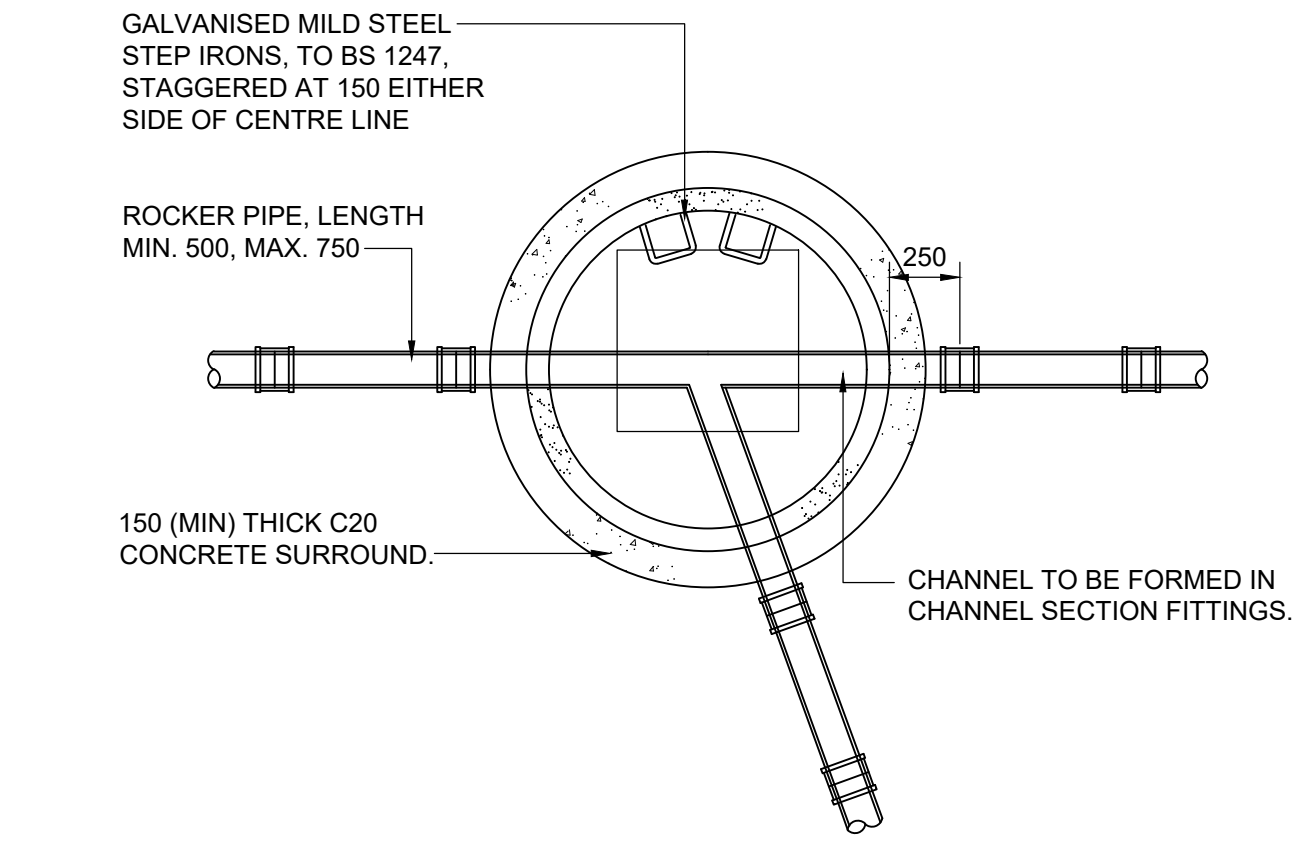


PRE-CAST CONCRETE CHAMBER WITH SUMP
1:25

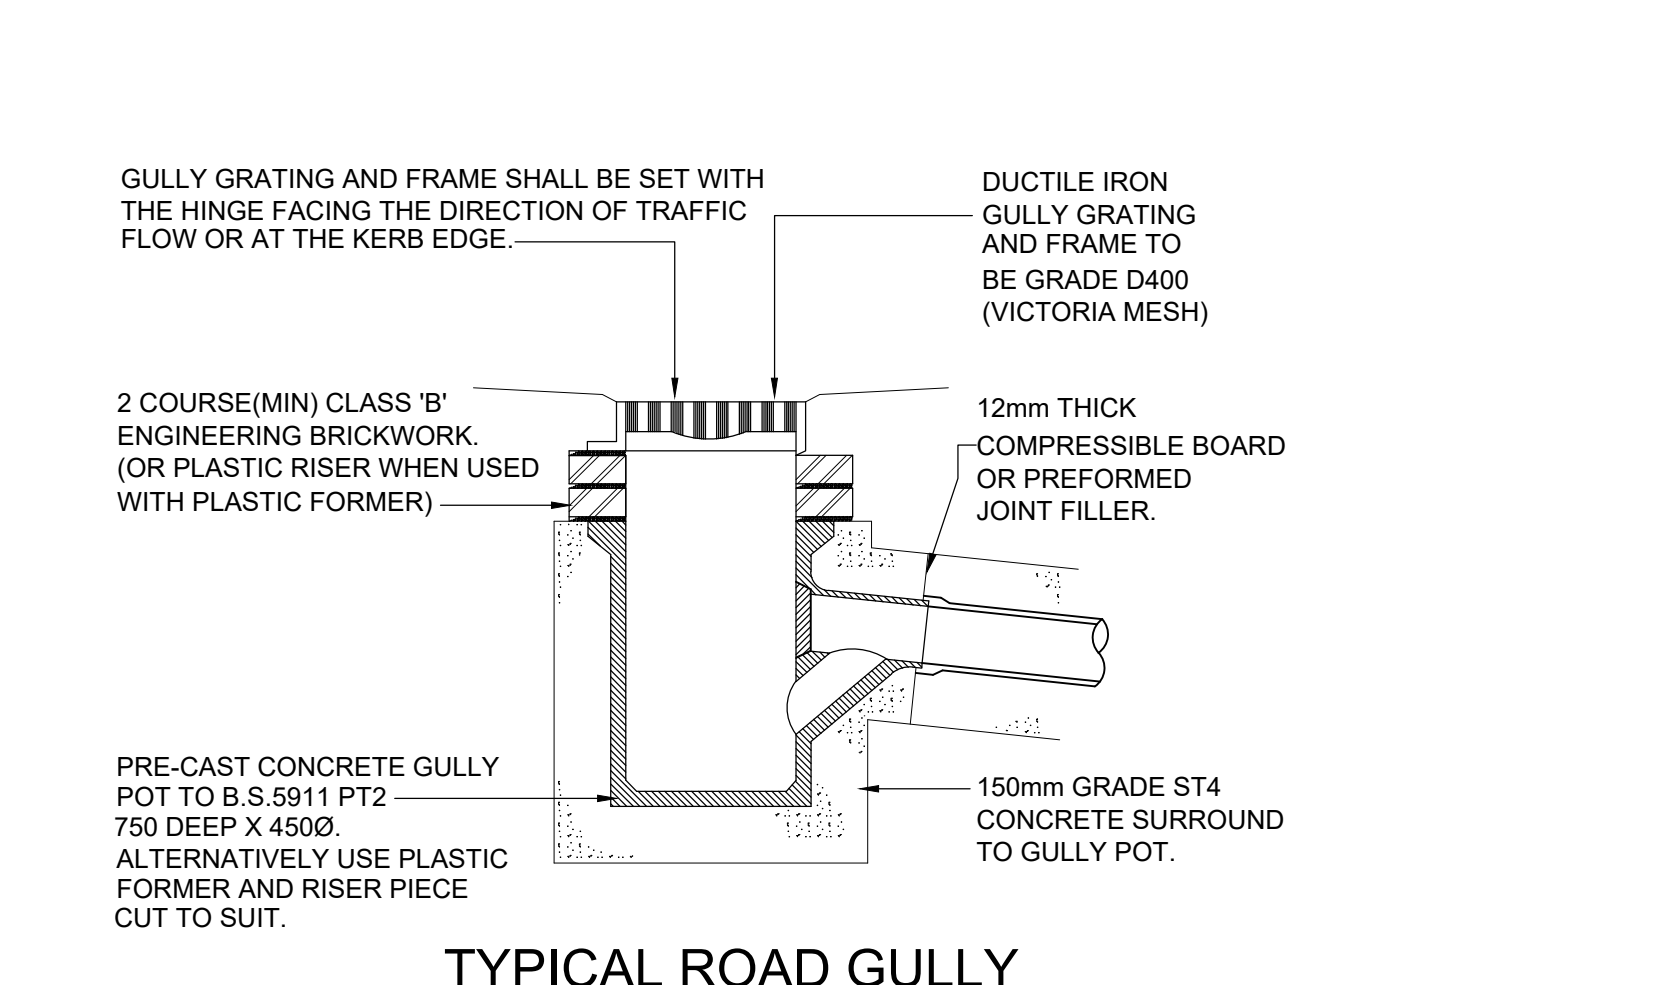


TYPICAL ROAD GULLY
1:10

SECTION 1-1 THROUGH PERMEABLE TARMAC
1:50

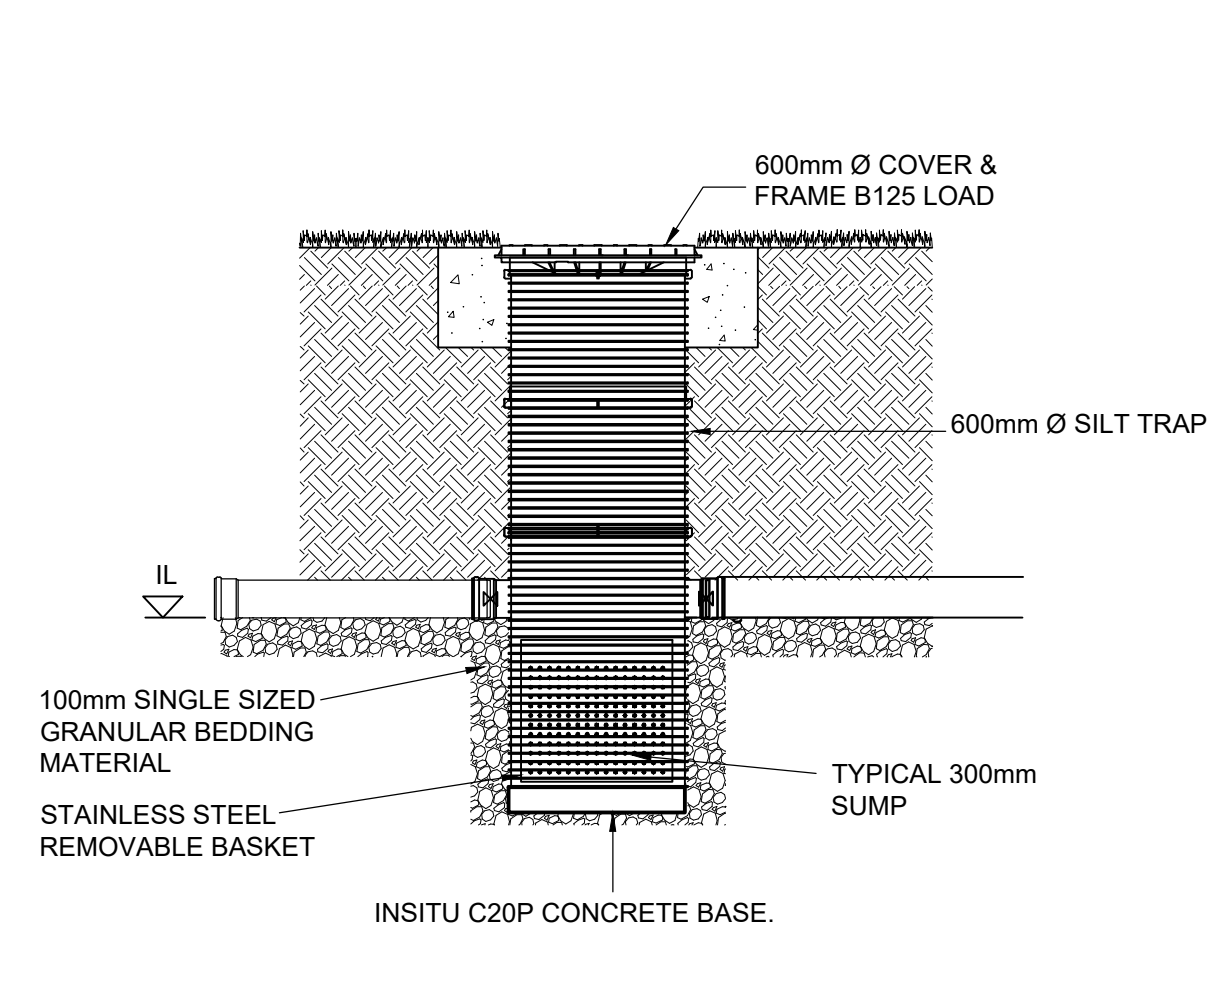

PLASTIC CATCHPIT / SILT TRAP MANHOLE
1:20

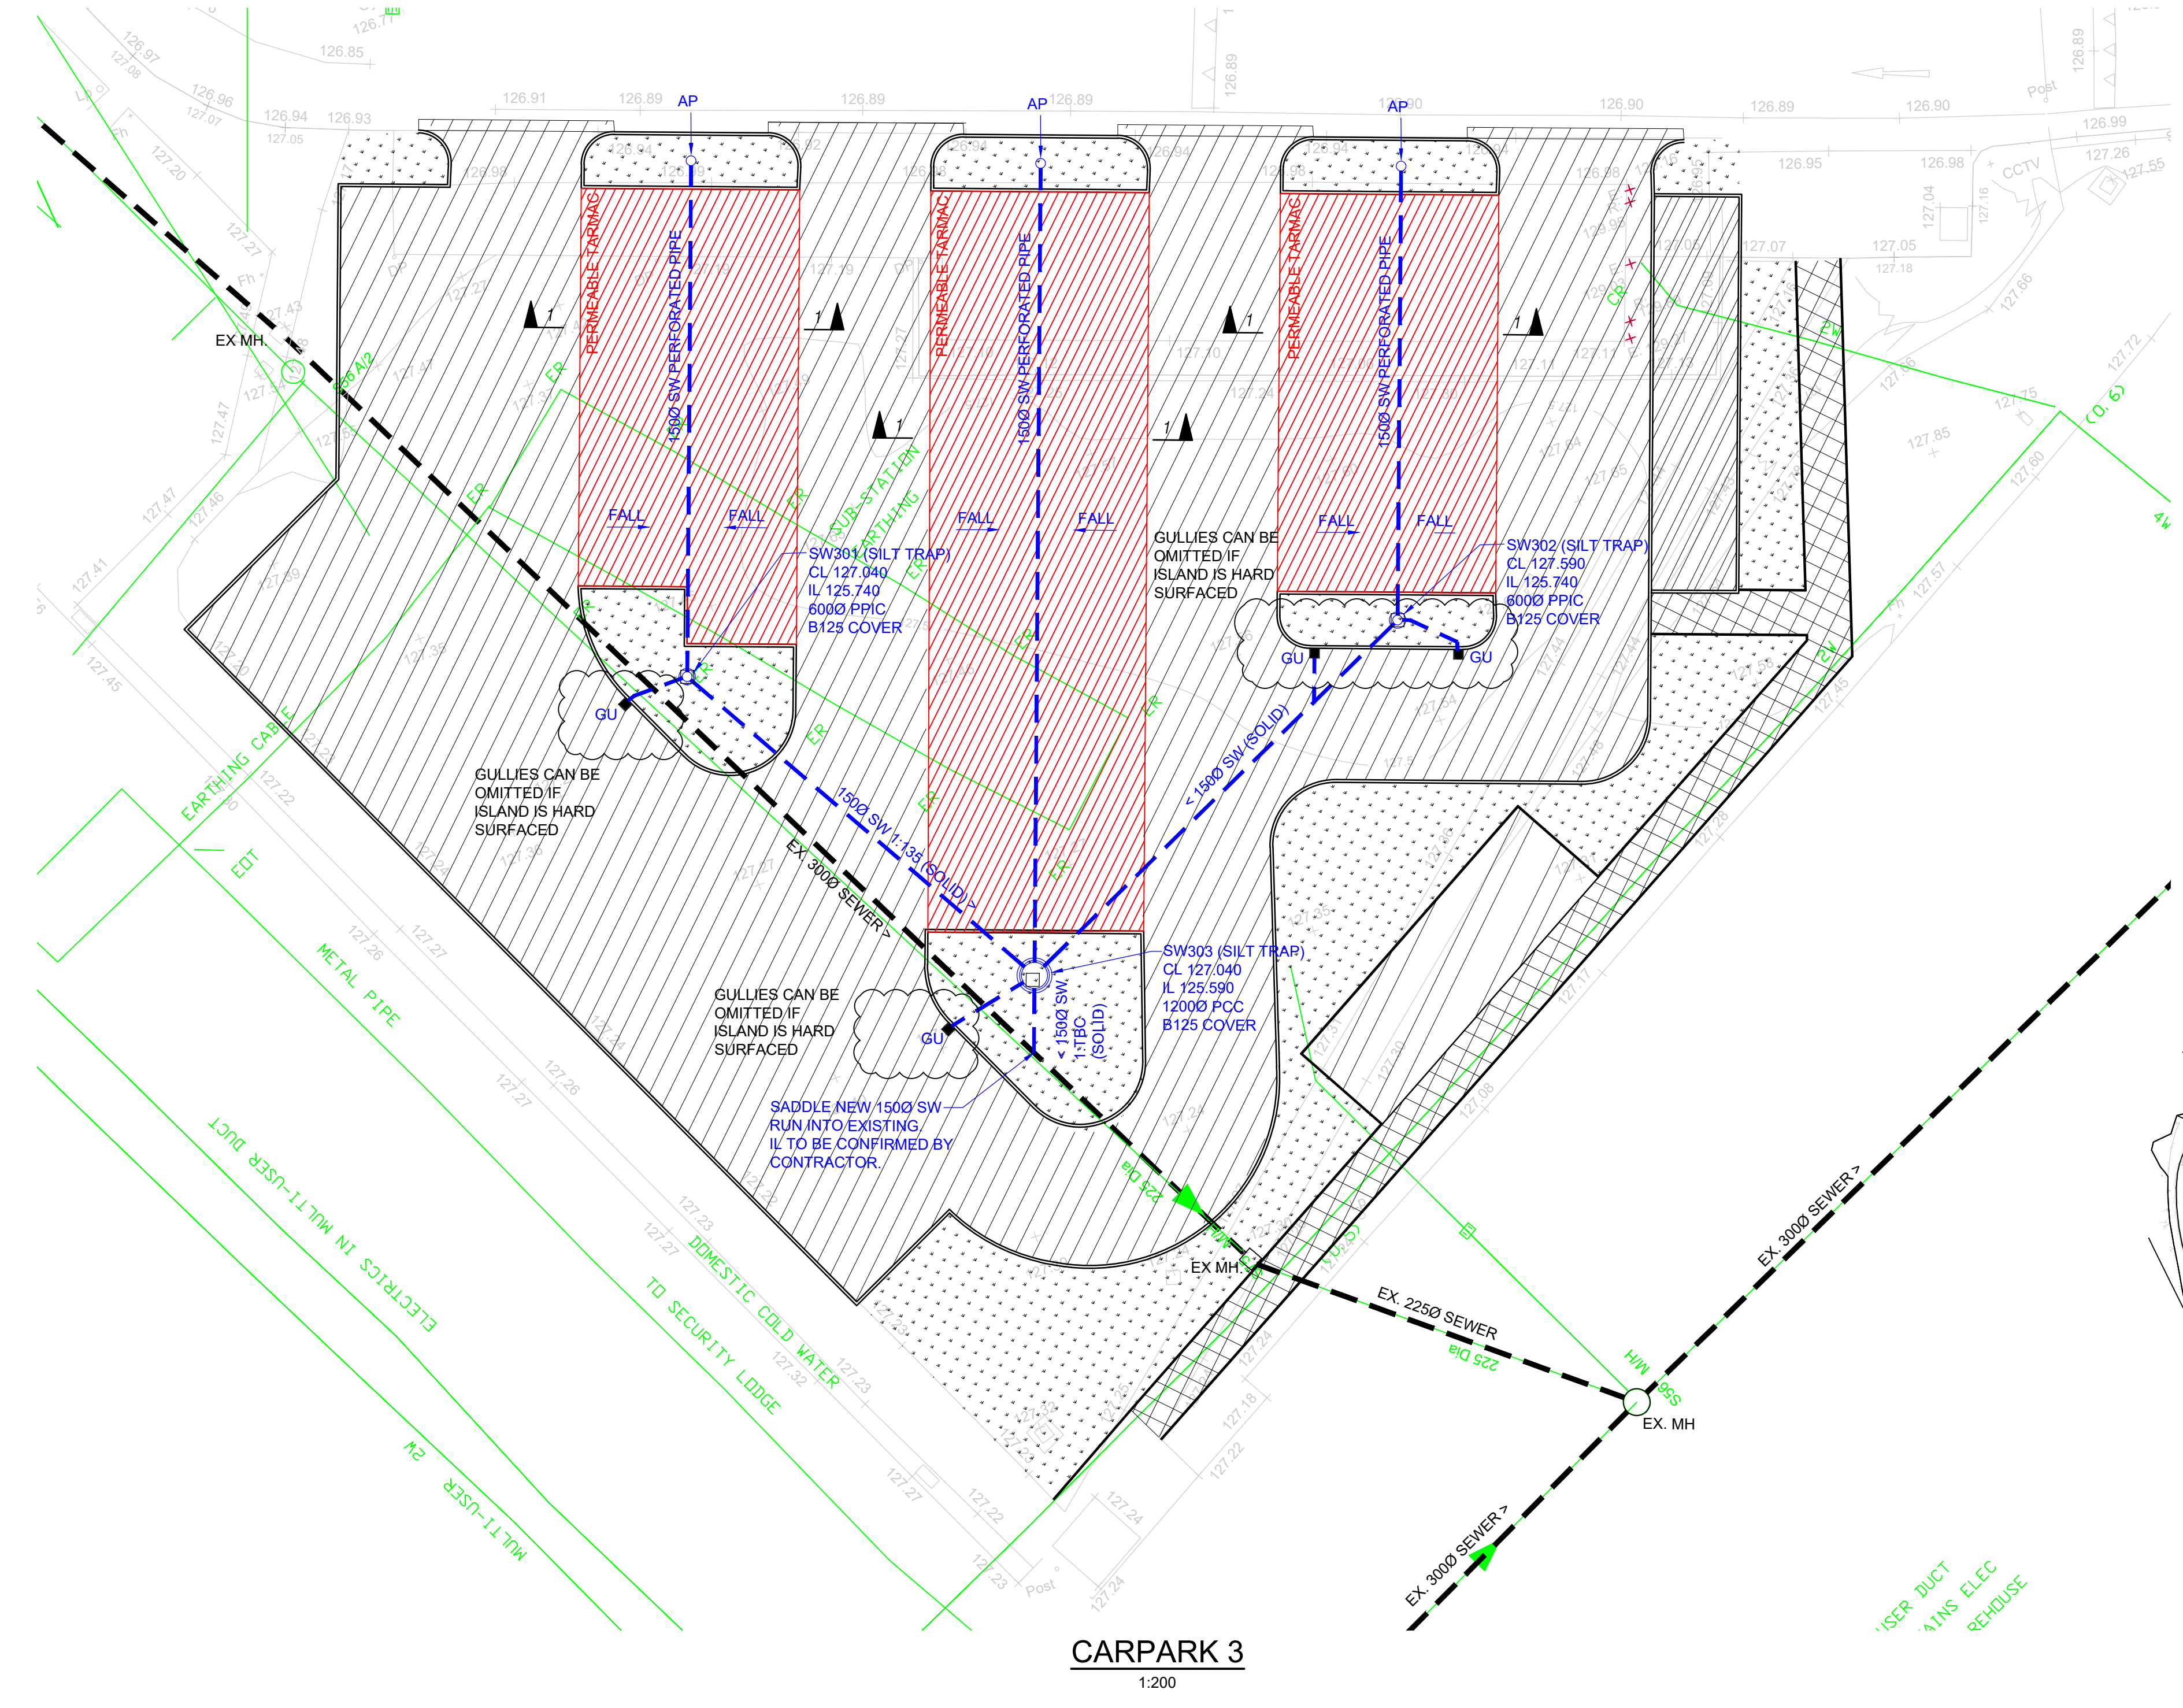

CARPARK 3
1:200



KEY PLAN
NTS

0 ISSUED FOR COMMENT MQ MG MG 15/03/24

REV. REVISION NOTES BY CHK APP. DATE

PORTLAND CONSULTING ENGINEERS

10 BANKSIDE, THE WATERMARK, GATESHEAD, TYNE & WEAR, NE11 9BY
T: 0191 4619770 E: INFO@PORTLANDCONSULTING.CO.UK
WWW.PORTLANDCONSULTING.CO.UK

CLIENT JUL DESIGN AND BUILD

PROJECT TITLE
NEW PARKING PROVISIONS
CATERPILLAR UK LTD
PECKLETON LANE, DESFORD

DRAWING TITLE
CARPARKS 1-3
DRAINAGE LAYOUT

SCALE AS SHOWN SHEET SIZE A0

DRAWING BY MQ CHECKED BY MG APPROVED BY MG DATE 15/03/24

DRAWING STATUS COMMENT SUITABILITY

PROJECT / DRAWING NUMBER 2023097-PCE-XX-XX-DR-C-005 REVISION 0

THIS DRAWING AND DESIGN IS FOR USE ONLY IN CONNECTION WITH THE ABOVE PROJECT. THIS DRAWING IS THE PROPERTY OF PORTLAND CONSULTING ENGINEERS AND MUST NOT BE OUT. SHALL BE CHECKED ON SITE BEFORE CONSTRUCTION. DO NOT SCALE FROM THIS DRAWING. THIS DRAWING IS TO BE READ IN CONJUNCTION WITH ALL OTHER INFORMATION RELATING TO THE PROJECT. ANY APPARENT DISCREPANCY SHALL BE BROUGHT TO THE ATTENTION OF PORTLAND CONSULTING ENGINEERS.