




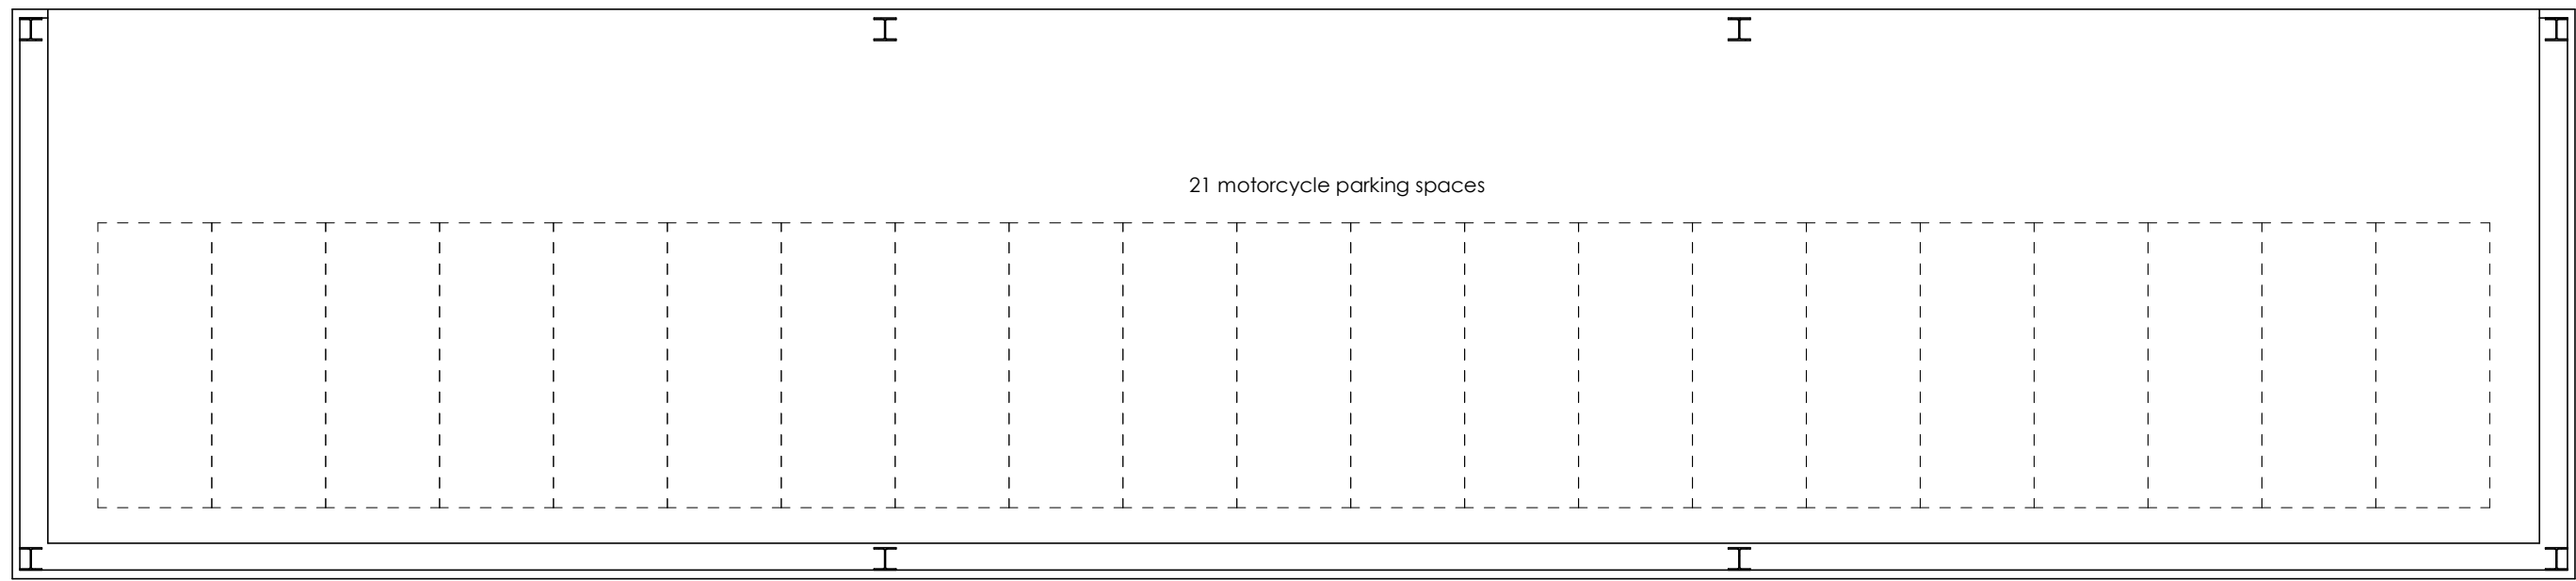


PLAN

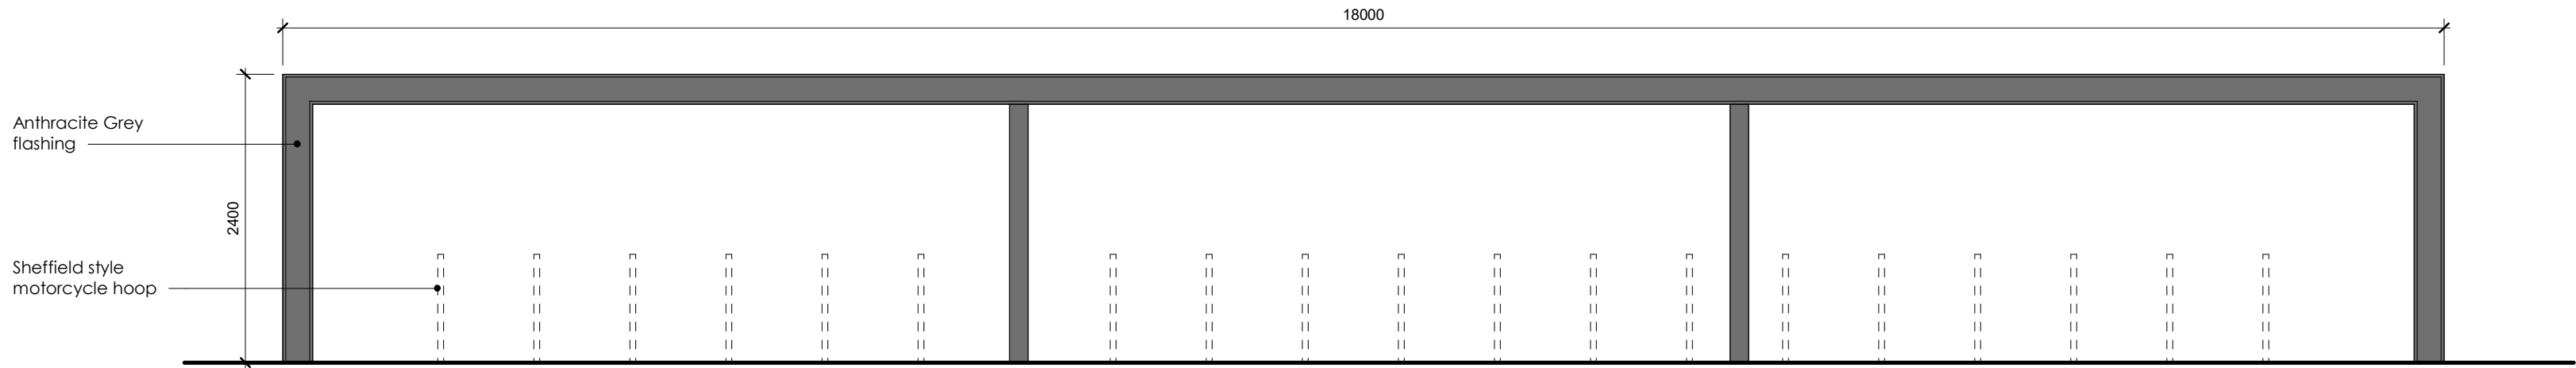


FRONT ELEVATION

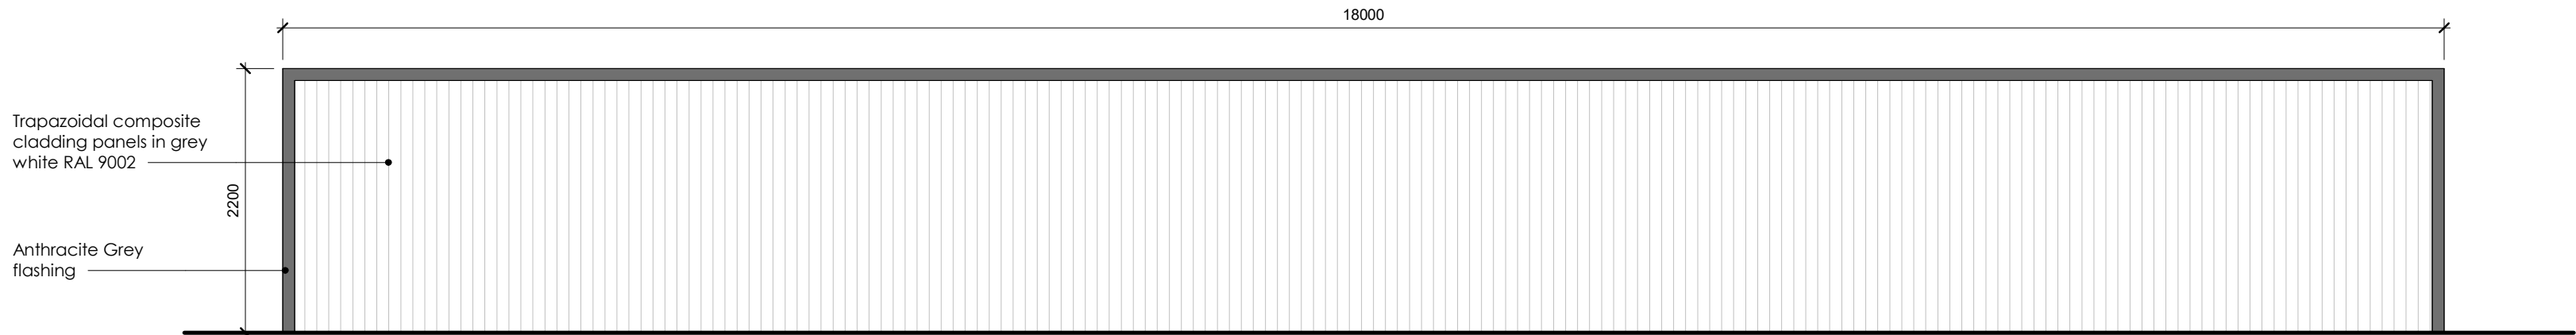


REAR ELEVATION

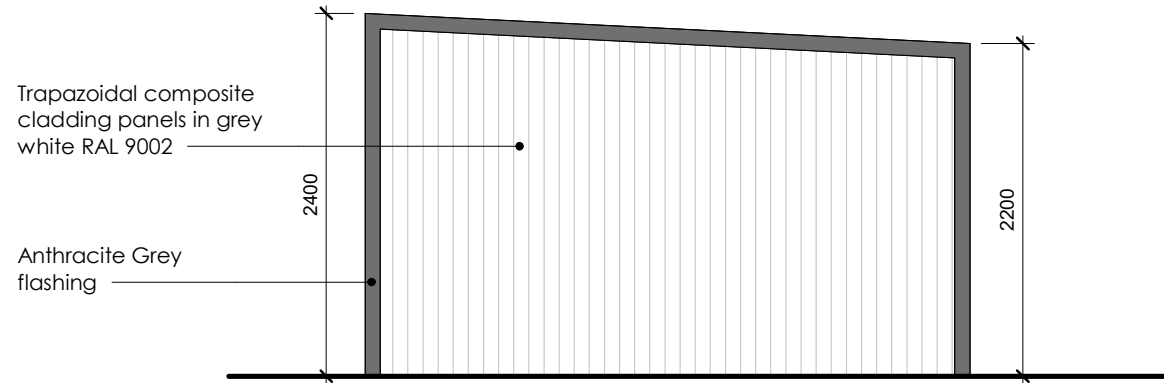

SIDE ELEVATION

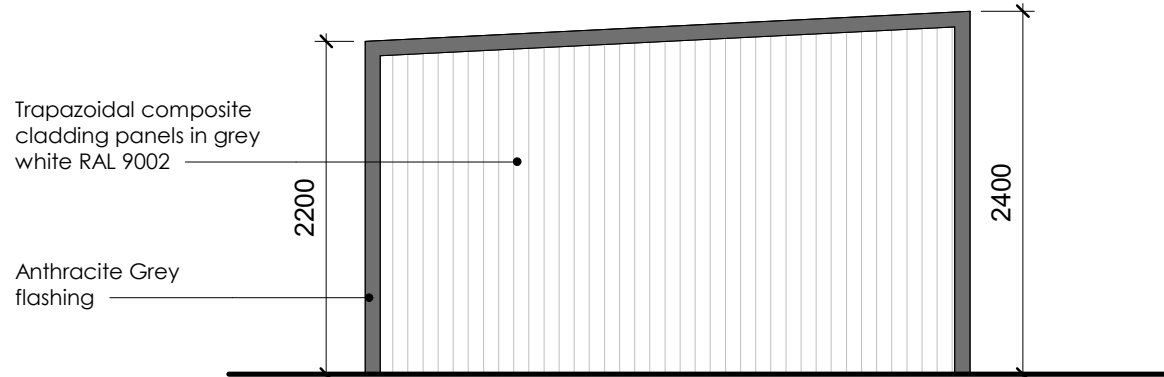

SIDE ELEVATION

 

VISUAL SCALE 1:50 @ A1

DO NOT SCALE - ALL DIMENSIONS TO BE VERIFIED ON SITE
DO NOT DERIVE DIMENSIONS FROM DIGITAL MEDIA

REV	DESCRIPTION	BY	CHECK	DATE
P01	Issued for Comments	BT		20/12/2023
P02	SUBMITTED FOR PLANNING	BT		05/04/2024

STATUS: PLANNING		
JOB TITLE: Caterpillar UK Ltd Peckleton Lane Desford		
DRAWING TITLE: Motorcycle Shelter		
DRAWN BY: BT	SCALE - A1: 1 : 50	DATE: DEC 23
PROJECT NO. A257	DRAWING NO. 90_03	REV. P02

JJL Design and Build
Architectural Services
Crag Mount,
Leigh Lane,
Bramshall,
Uttoxeter,
Staffordshire,
ST14 5BQ
Email: enquiries@jjldesign.co.uk
Web: www.jjldesign.co.uk

