



ALL DIMENSIONS TO BE CHECKED ON SITE PRIOR TO ORDERING OF MATERIALS.  
ALL FIGURED DIMENSIONS ARE FOR DESIGN PURPOSES ONLY.




PROPOSED FRONT ELEVATION

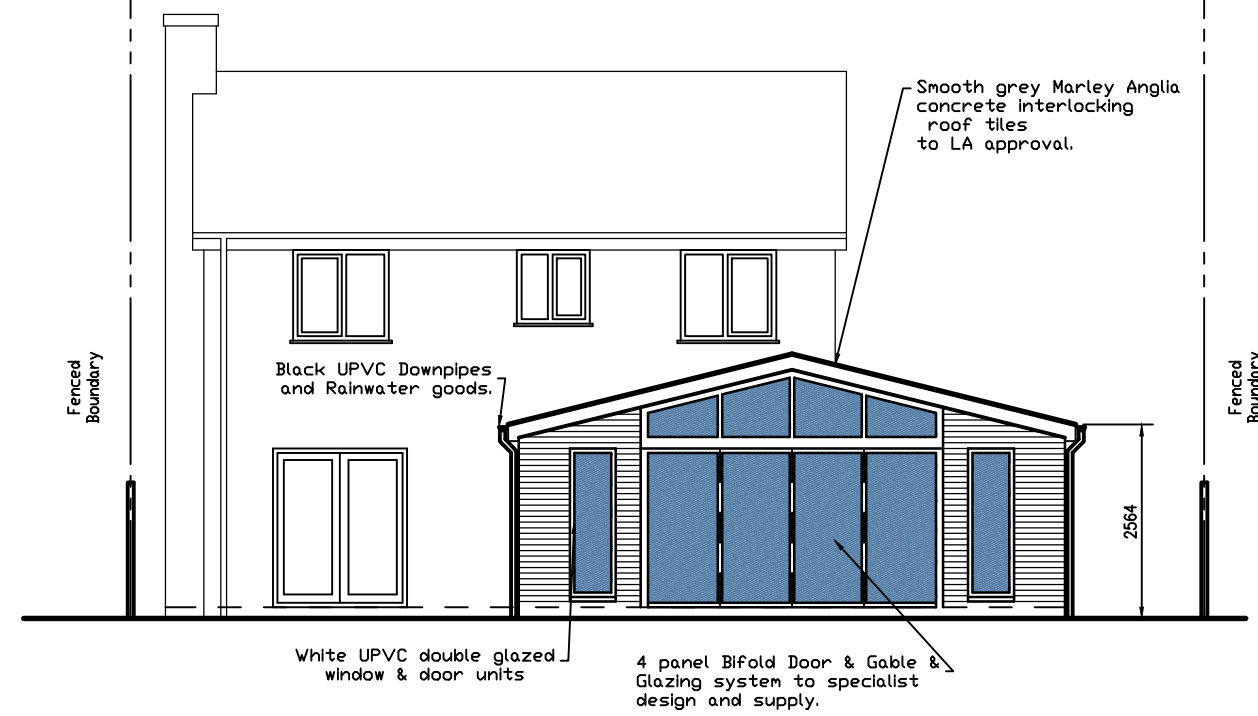

PROPOSED REAR ELEVATION

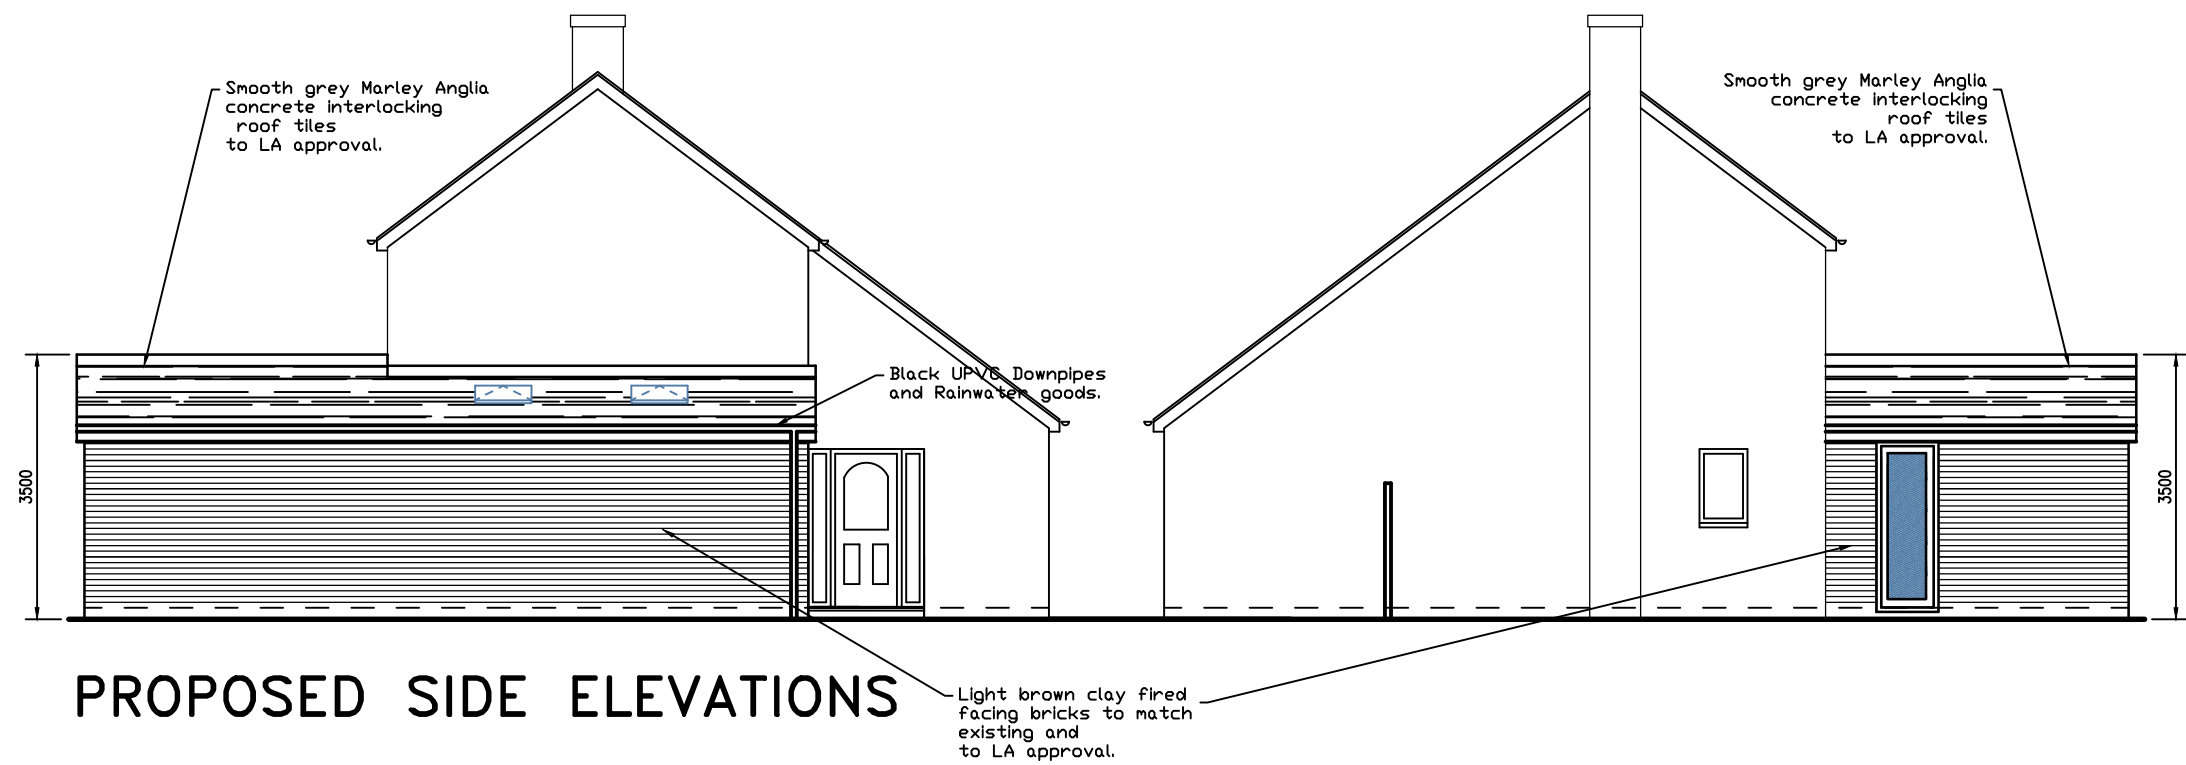

PROPOSED SIDE ELEVATIONS

 

| REV. | DATE:    | DESCRIPTION:               |
|------|----------|----------------------------|
| A    | 23/10/24 | EXTRA SIDE ELEVATION ADDED |
| -    | 08/10/24 | PRELIMINARY ISSUE          |

Project 7 Lawton Close  
Hinckley  
LE10 0YG

For Mr & Mrs A Smith

Title Proposed Elevations

J Burke Consulting Engineers

42 Woodland Road  
Hinckley  
Leicestershire. LE10 1JG  
Tel. 07979 802 530

jburkeconsult@gmail.com

Drawn

Checked

Scale 1:100 • A3

Date 03-10-2024

Drawing Number 241344/P04A