


ALL DIMENSIONS TO BE CHECKED ON SITE PRIOR TO ORDERING OF MATERIALS.
ALL FIGURED DIMENSIONS ARE FOR DESIGN PURPOSES ONLY.




EXISTING FRONT ELEVATION



EXISTING REAR ELEVATION

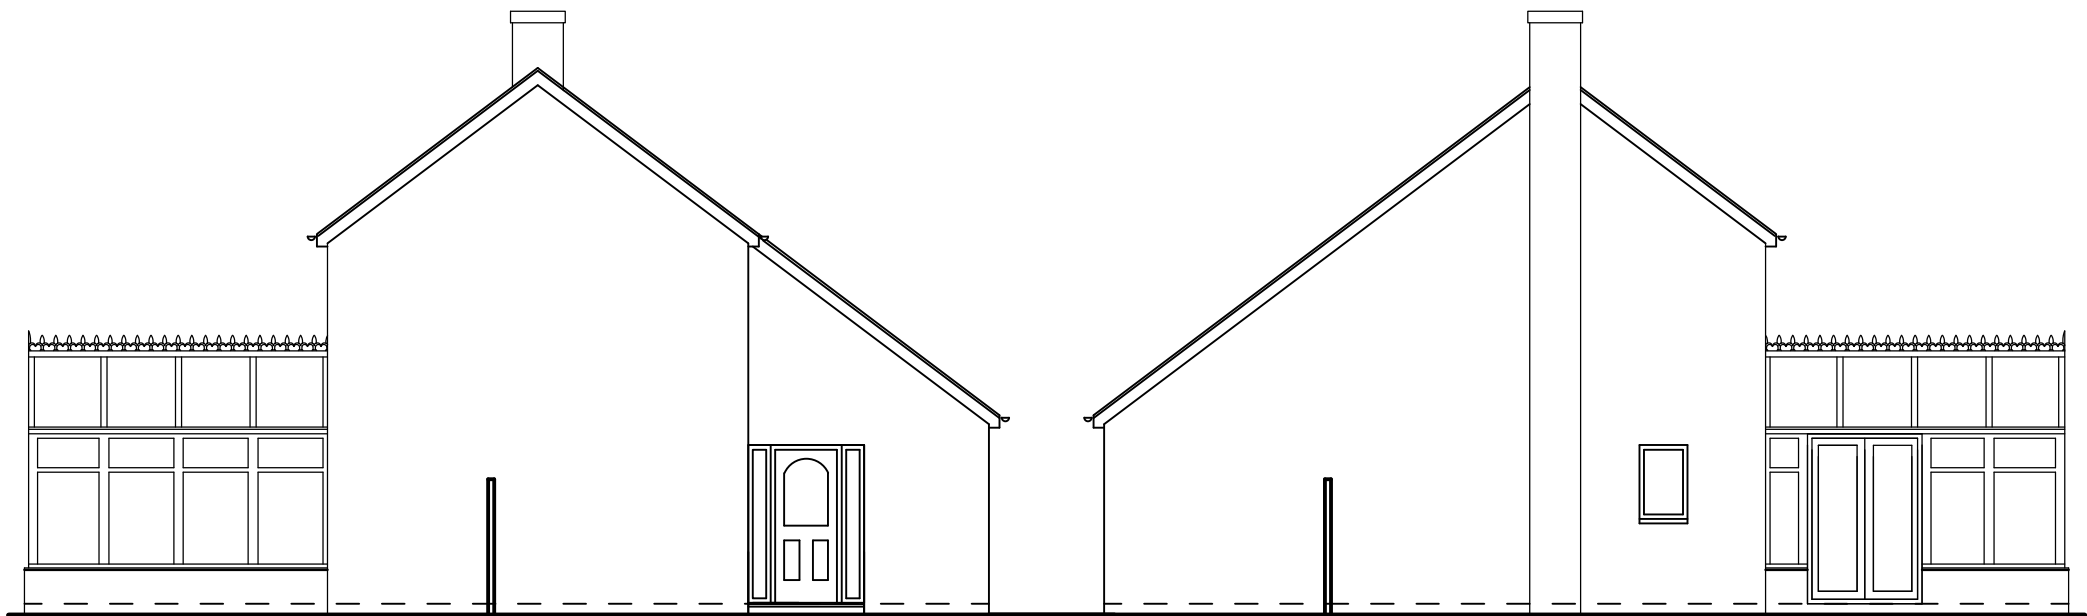

EXISTING SIDE ELEVATIONS

 

REV.	DATE:	DESCRIPTION:
A	23/10/24	EXTRA SIDE ELEVATION ADDED
—	08/10/24	PRELIMINARY ISSUE

Project 7 Lawton Close
Hinckley
LE10 0YG

For Mr & Mrs A Smith

Title

Existing Elevations

J Burke Consulting Engineers

42 Woodland Road
Hinckley
Leicestershire. LE10 1JG
Tel. 07979 802 530


jburkeconsult@gmail.com

Drawn
Checked

Date

Scale

Drawing Number

1:100 • A3

241344/P02A

02-10-2024