

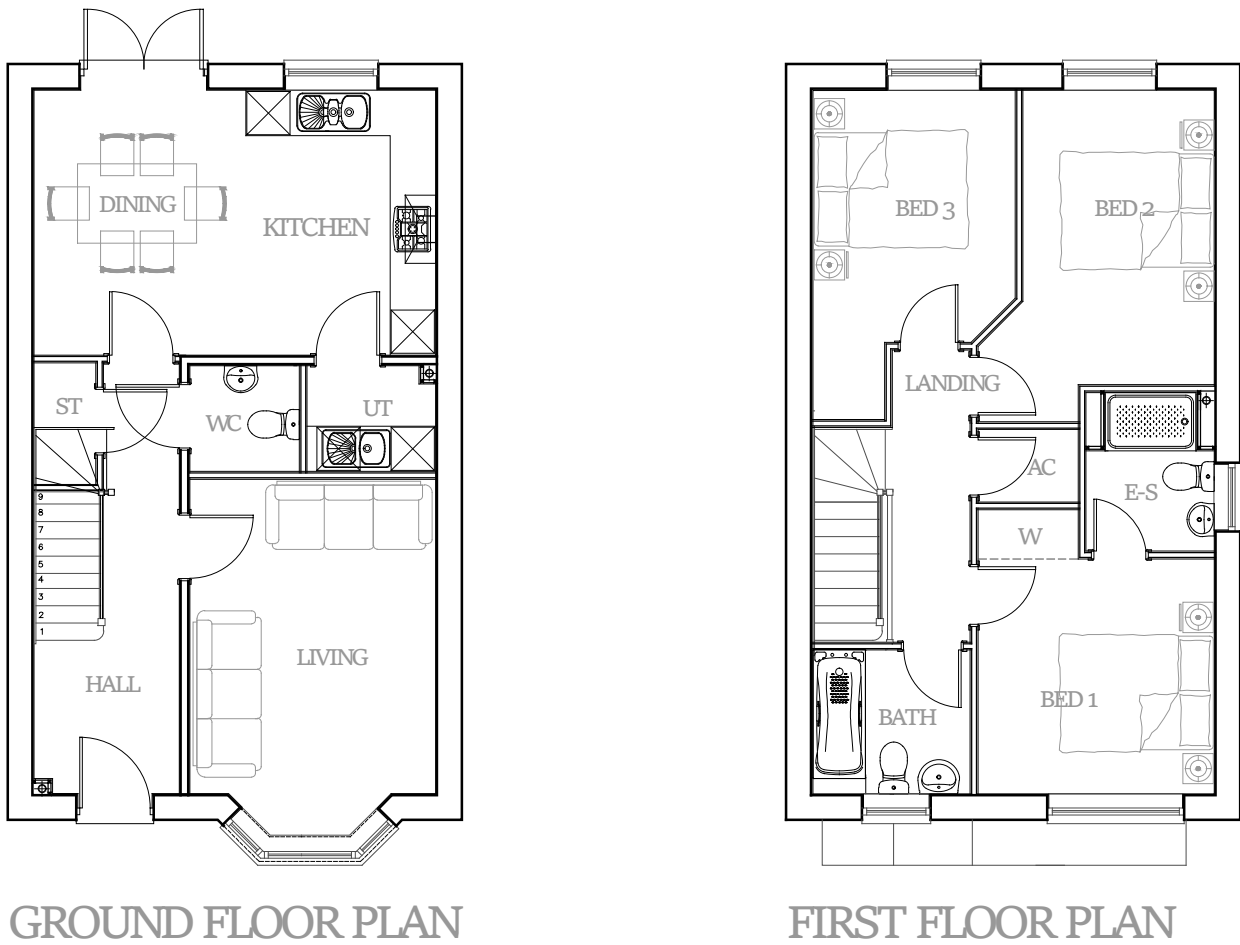


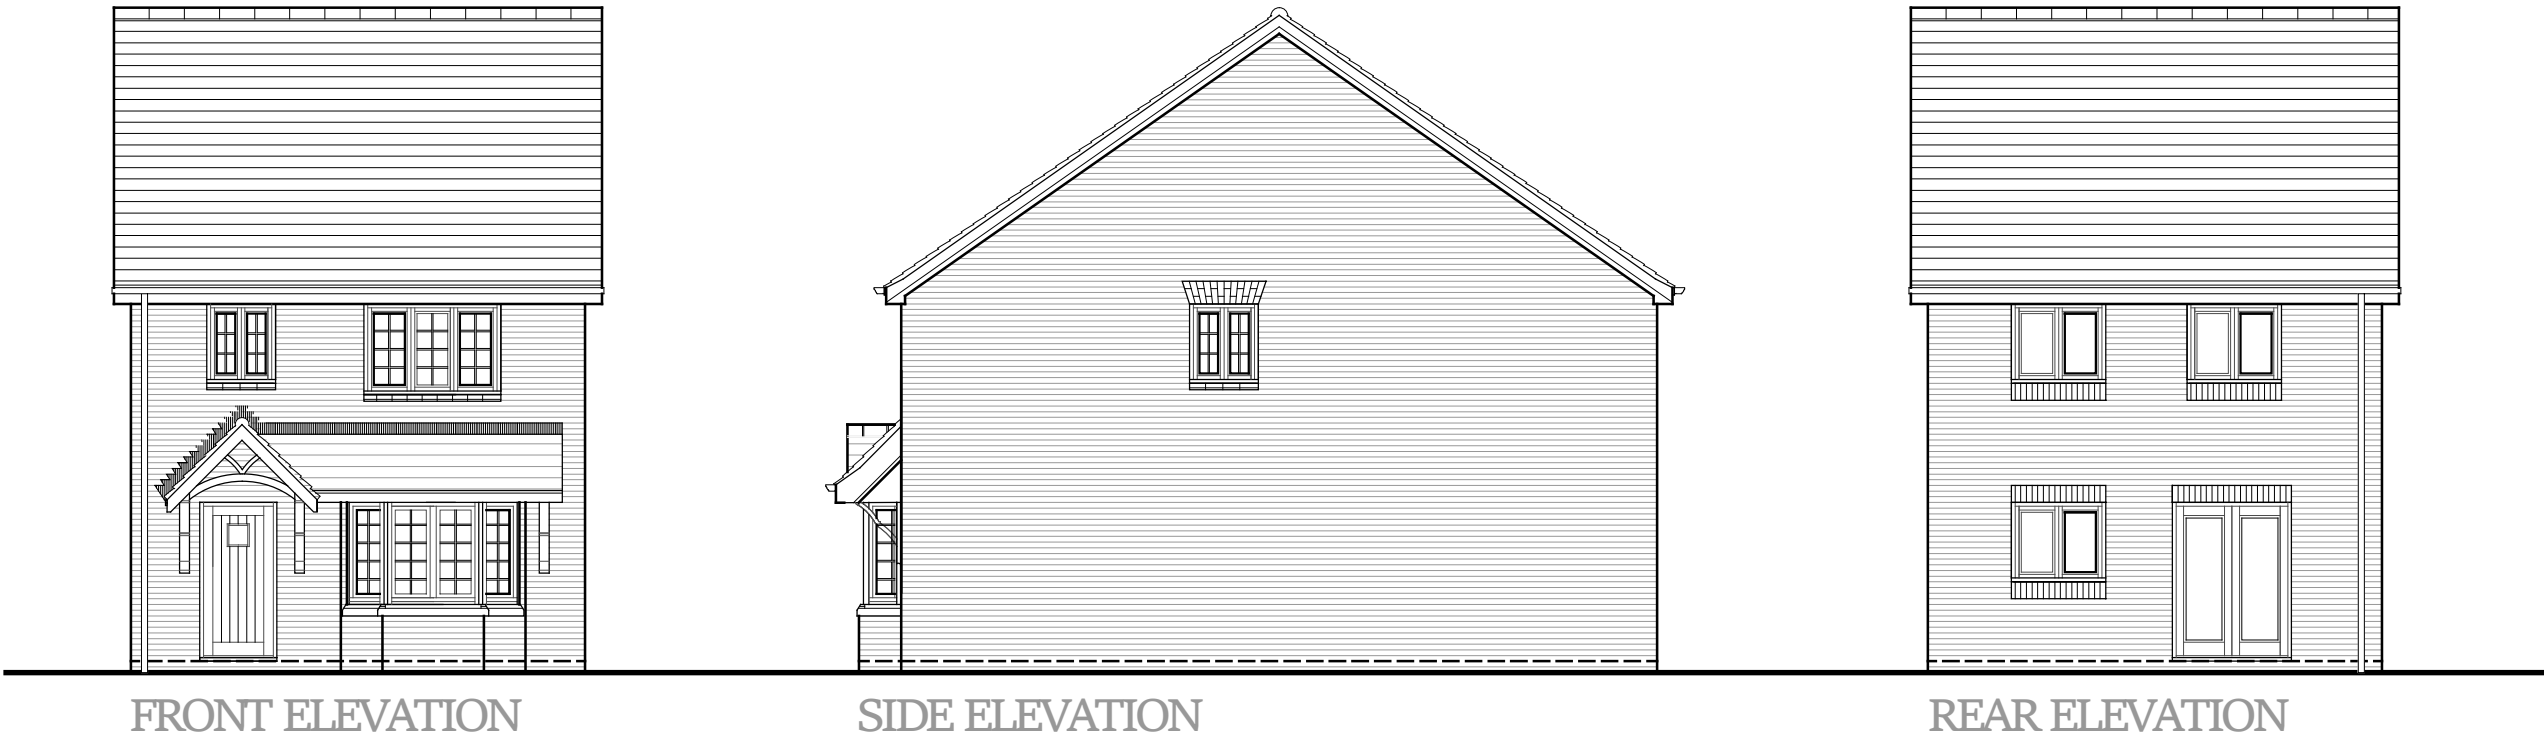

REV A	BATHROOM WINDOW AMENDED, WINDOW ADDED TO ENSUITE, WC ADDED TO ENSUITE	06.06.21	RT
Rev	Amendment	Date	Dm Chk

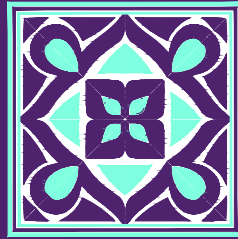

white ridge
architecture
hilton hall hilton lane eesington staffordshire wv11 2sq
telephone : 01902 728866
w : whiteridgearchitecture.co.uk
e : info@whiteridgearchitecture.co.uk

Client:
BARWELL CAPITAL

Site:
Proposed Residential Development off
Hinckley Road, Barwell

Title:
Type C - Floor Plans & Elevations

Scale:
1:100@A3

Org No.:
2243-TYPE C

DWG File Ref:
DRAWN: BD

Date:
27/04/21

Rev:
A

Written dimensions to be taken only. Do not scale from drawing.
Minor inaccuracies may occur due to printing processes.

Residential Development off Hinckley Road, Barwell