
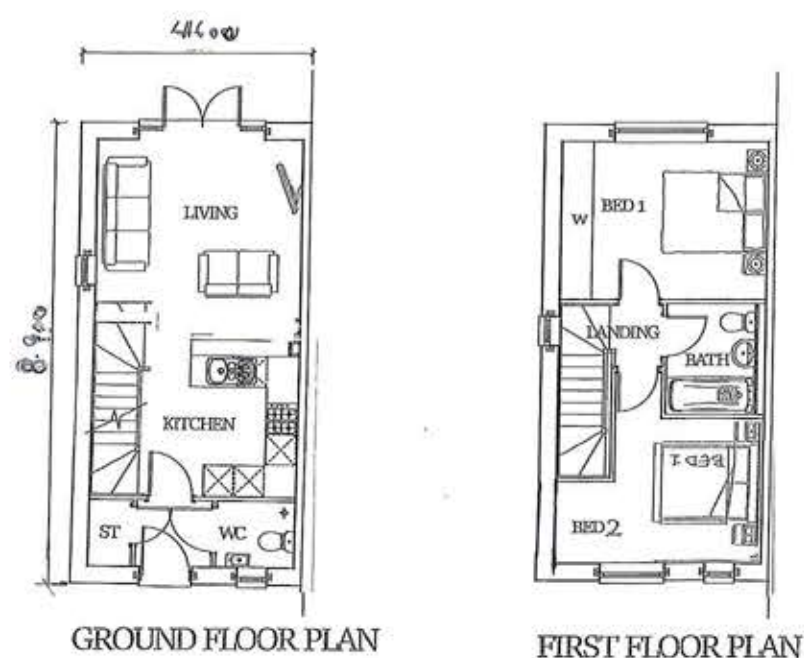


0 1 2 3 4 5 6 7 8 9 10m

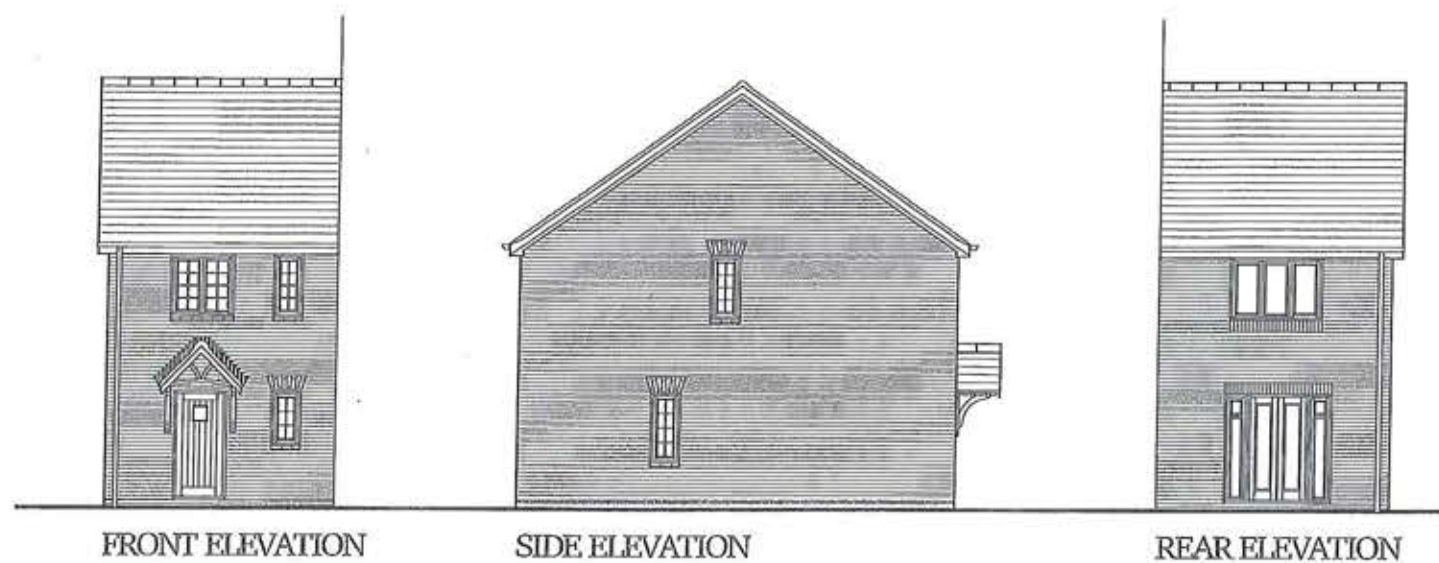

Rev	Amendment	Date	By	CHK
Revisions:				
 white ridge architecture hilton hill hilton lane asington staffordshire w11 0aa telephone: 01902 728866 w: whiteridgearchitecture.co.uk a: info@whiteridgearchitecture.co.uk				
Client: Fort Estates Limited Bridge House Minworth Sutton Coldfield B76 1AL				
Site: Proposed Residential Development off Hinckley Road, Barwell				
Title: Type N - Floor Plans & Elevations				
Scale: 1:100@A2 Dwg No.: 2243-TYPE N DWG File Ref DRAWN: BD				
Date: 27/04/23 Rev:				
Unless dimensions to be taken only. Do not scale from drawing. Minor inaccuracies may occur due to printing processes.				

Residential Development off Hinckley Road, Barwell