



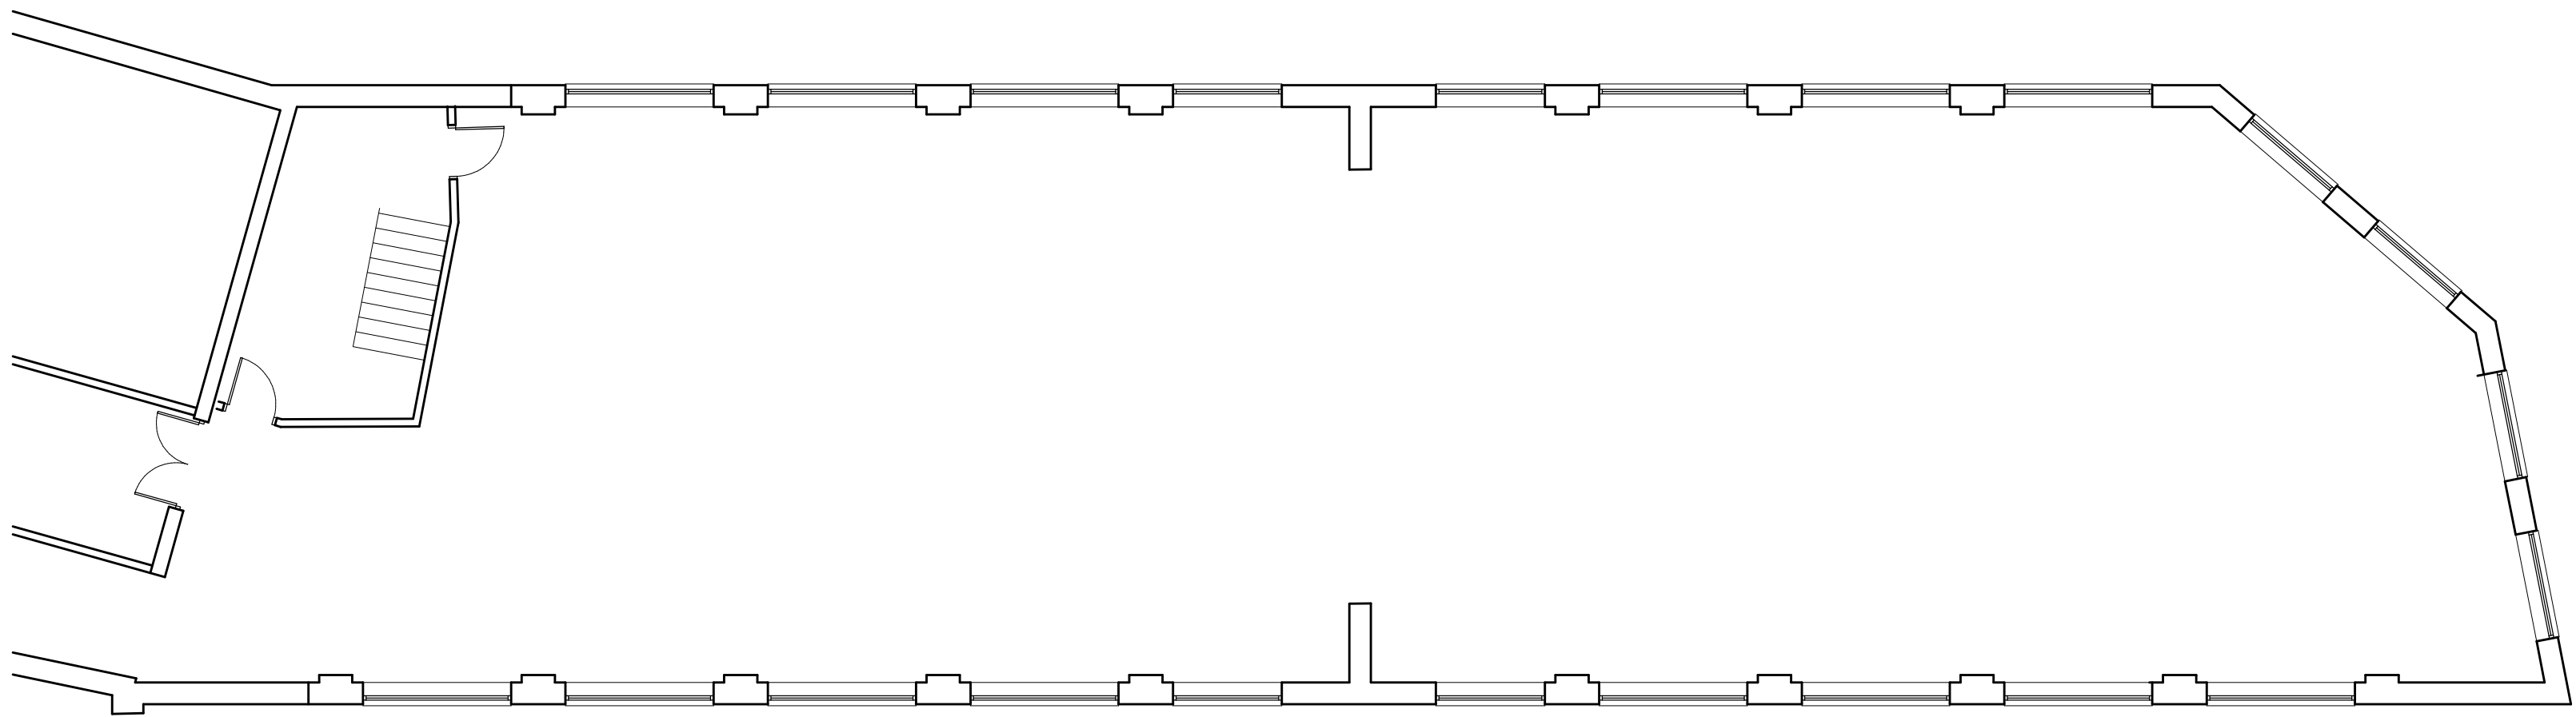

first floor plan

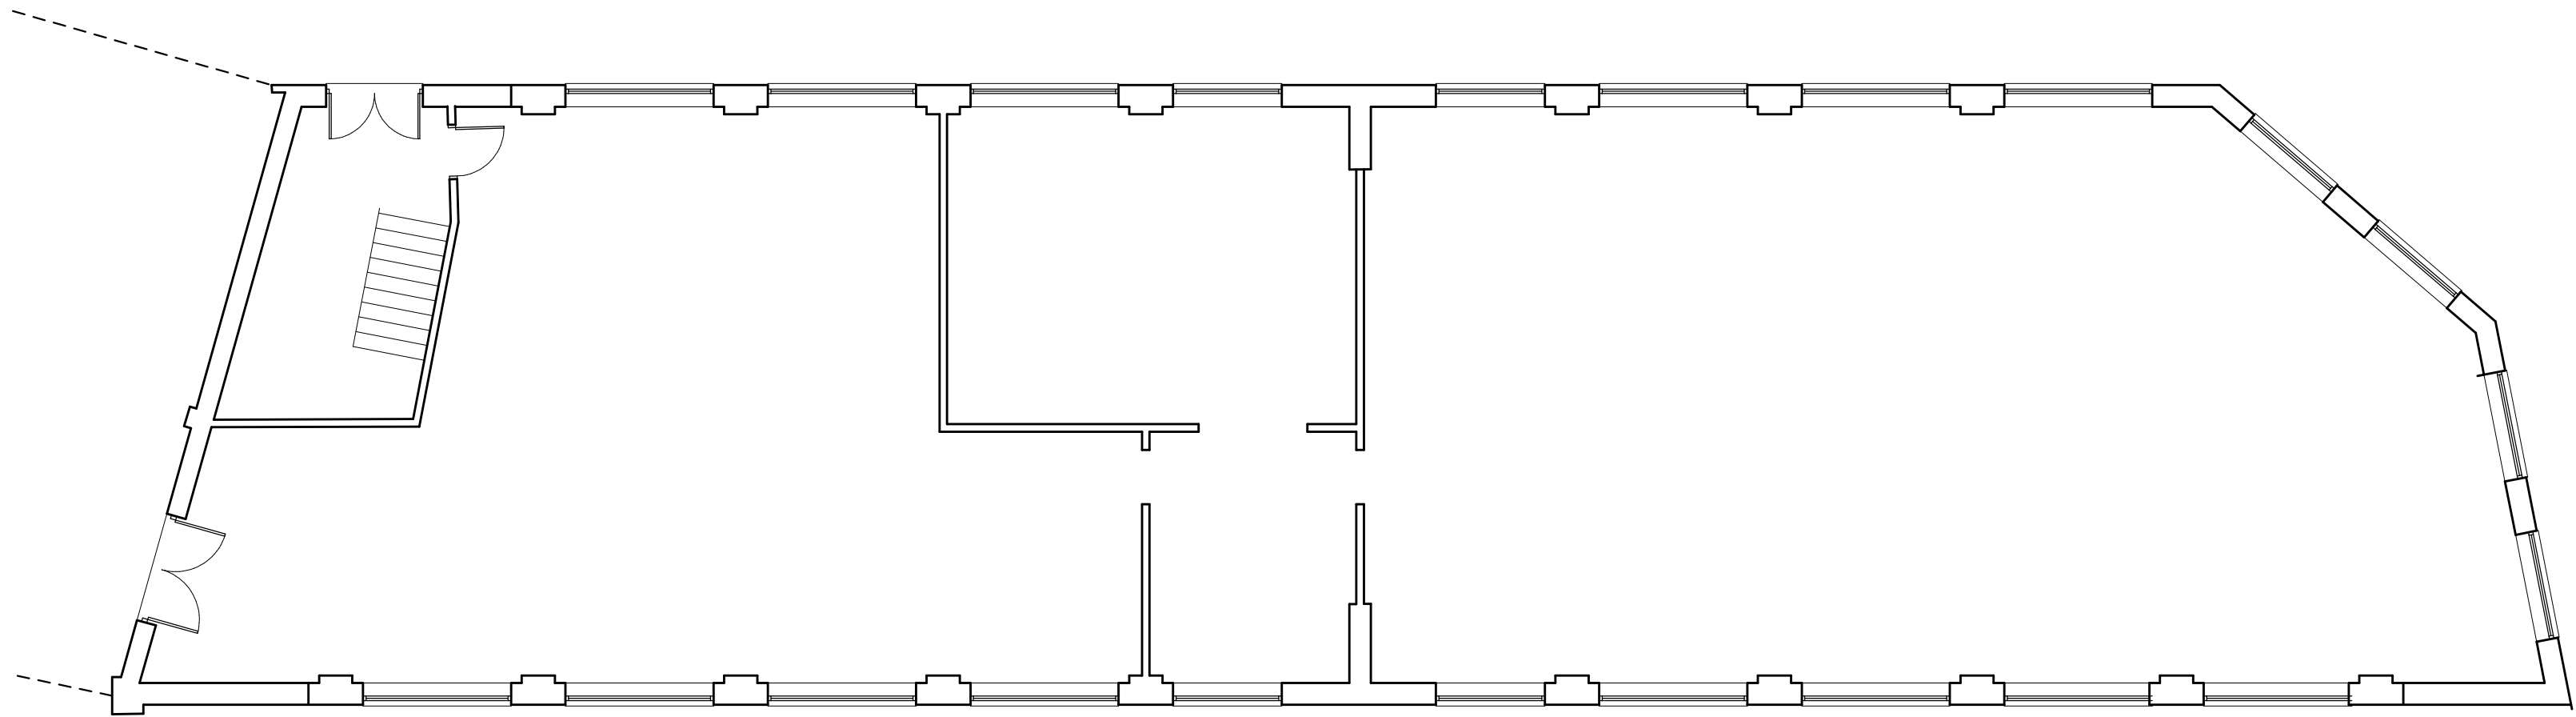

ground floor plan

client		Onyxrose Ltd		hayward ARCHITECTS LTD	
project		proposed redevelopment Wood Street Hinckley			
drawing		building B survey plans		19 Station Rd Hinckley Leicestershire LE10 1AW	
scale		1 : 100		Tel: 01455 635665 Fax: 01455 618971 www.hayward-architects.co.uk	
author		date		job No	
JRH		April 2019		19/28	
				drawing No	
				12	

THE COPYRIGHT OF THIS DRAWING IS VESTED IN HAYWARD ARCHITECTS LTD.
REPRODUCTION IN ANY FORM, EITHER IN WHOLE OR IN PART IS FORBIDDEN WITHOUT THE PRIOR WRITTEN PERMISSION
OF THE COPYRIGHT HOLDER. DO NOT SCALE FROM DRAWING AND ONLY FIGURED DIMENSIONS ARE TO BE USED