


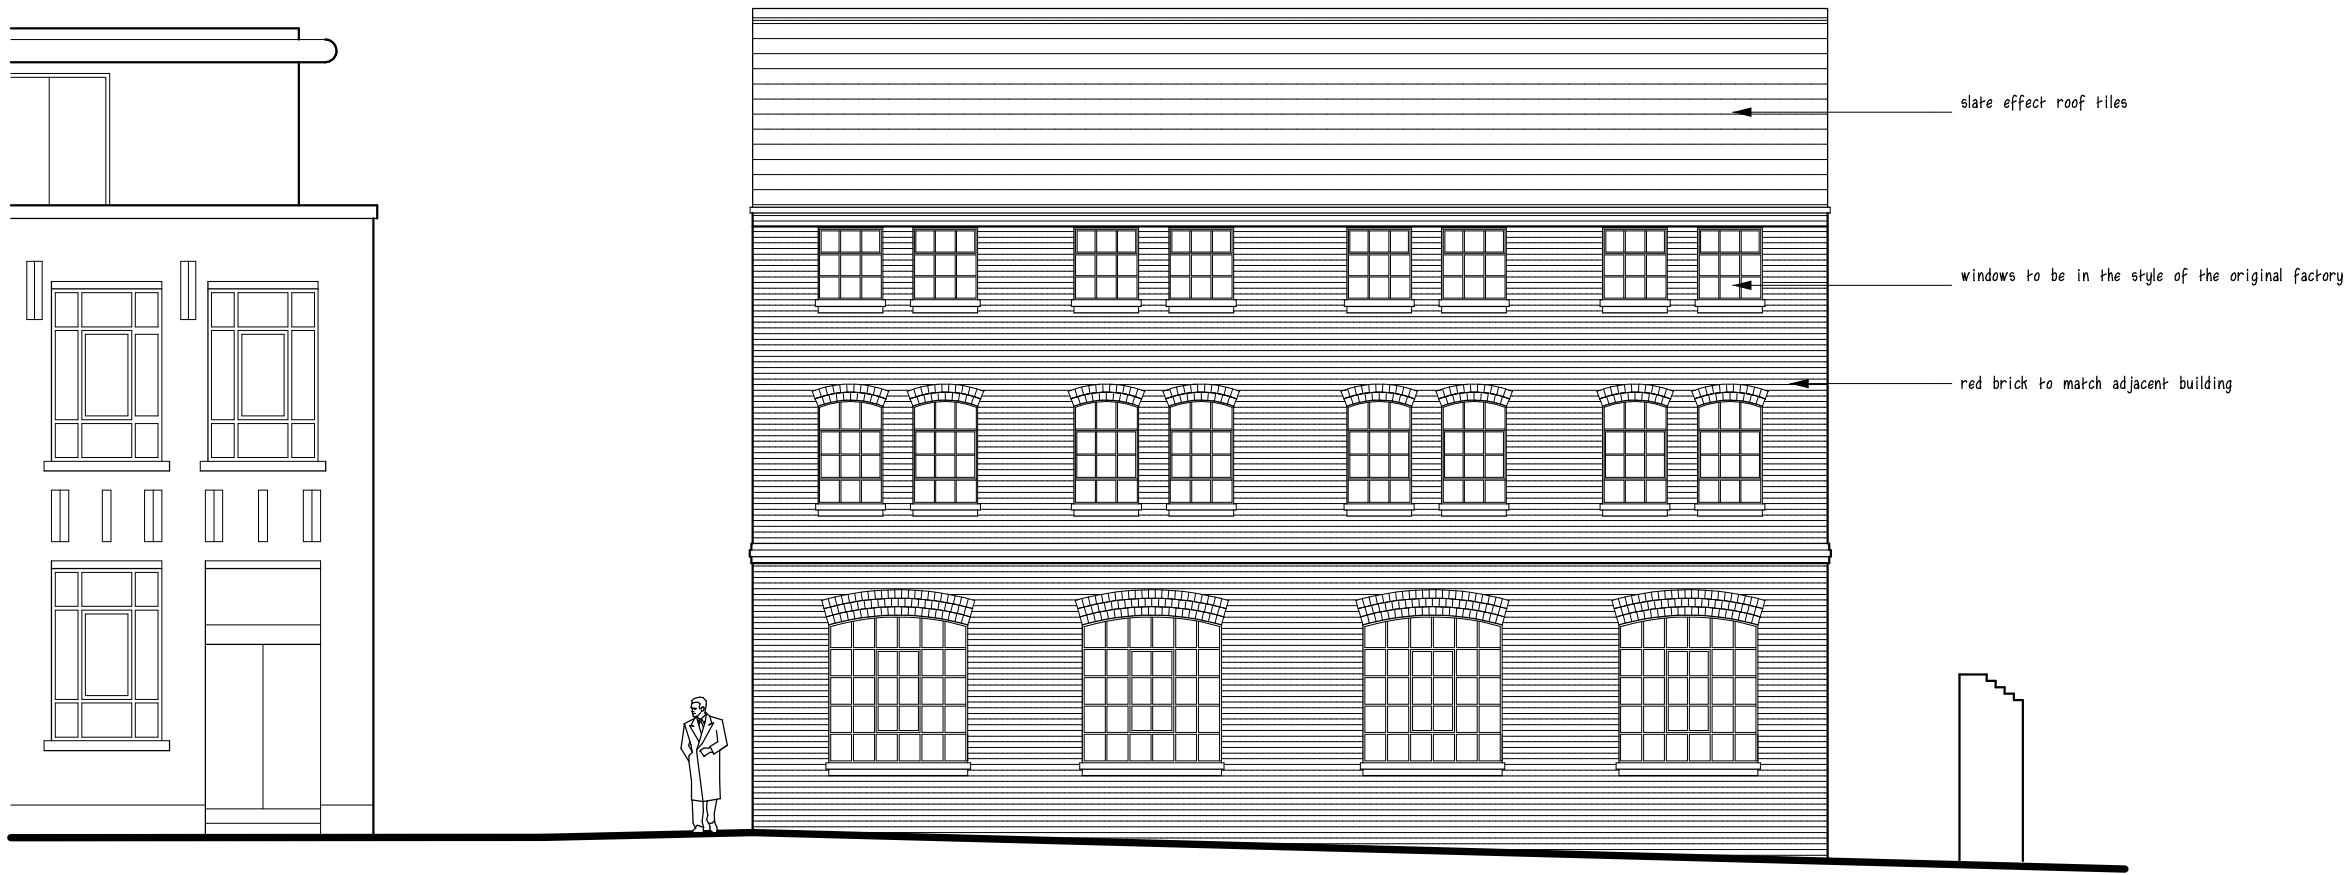

front elevation facing Wood Street



front elevation facing Cross Keys Yard



rear elevation to Wood Street block



rear elevation to Cross Keys Yard block



side elevation to Cross Keys Yard block



client	Onyxrose Ltd			hayward ARCHITECTS LTD	
project	proposed redevelopment Wood Street Hinckley			19 Station Rd Hinckley Leicestershire LE10 1AW Tel: 01455 635665 Fax: 01455 618971 www.hayward-architects.co.uk	
drawing	buildings A & C proposed elevations				
scale	1 : 100	sheet	A2	job No	drawing No
author	ZLM	date		July 2022	19/28

THE COPYRIGHT OF THIS DRAWING IS VESTED IN HAYWARD ARCHITECTS LTD.
REPRODUCTION IN ANY FORM, EITHER IN WHOLE OR IN PART IS FORBIDDEN WITHOUT THE PRIOR WRITTEN PERMISSION
OF THE COPYRIGHT HOLDER. DO NOT SCALE FROM DRAWING AND ONLY FIGURED DIMENSIONS ARE TO BE USED