


305mm High 'Coffee#1 text - 10mm Opal 050 Acrylic Faces Reverse with Radius Faces. 1.2mm Des St/St Returns which are finished Satin Black Green RAL 6012. Rebated 10mm Opal 303 Acrylic backs fitted with Warm White LEDs for face & Halo Illumination. Applied to existing Aluminium Fascia.

Allow for new folded Aluminium fascia tray. To receive Dulux Paint finish Ref: 30GG 07/053.

 

NOTE:

The Contractor is to check and verify all building and site dimensions, levels and sewer invert levels at connection points before work starts.

This drawing must be read with and checked against any structural or other specialist drawings provided.


The Contractor is to comply in all respects with the current Building Regulations whether or not specifically stated on these drawings.

This drawing is not intended to show details of foundation or ground conditions. Each area of ground relied upon to support the structure depicted must be investigated by the Contractor and suitable methods of foundation be provided.

This drawing is to be read in conjunction with all other standard Caffè Nero specifications and documentation.

© This drawing remains the Copyright of Caffè Nero


Projecting Sign to be formed from Aluminium Panels with Satin Black Green RAL 6012 Finish. Fret Cut Text from 10mm Opal 030 Acrylic Island Cut Push through to form Halo Illumination from Warm White LED's. Signage to have external trough lighting with Opal Acrylic diffusers.

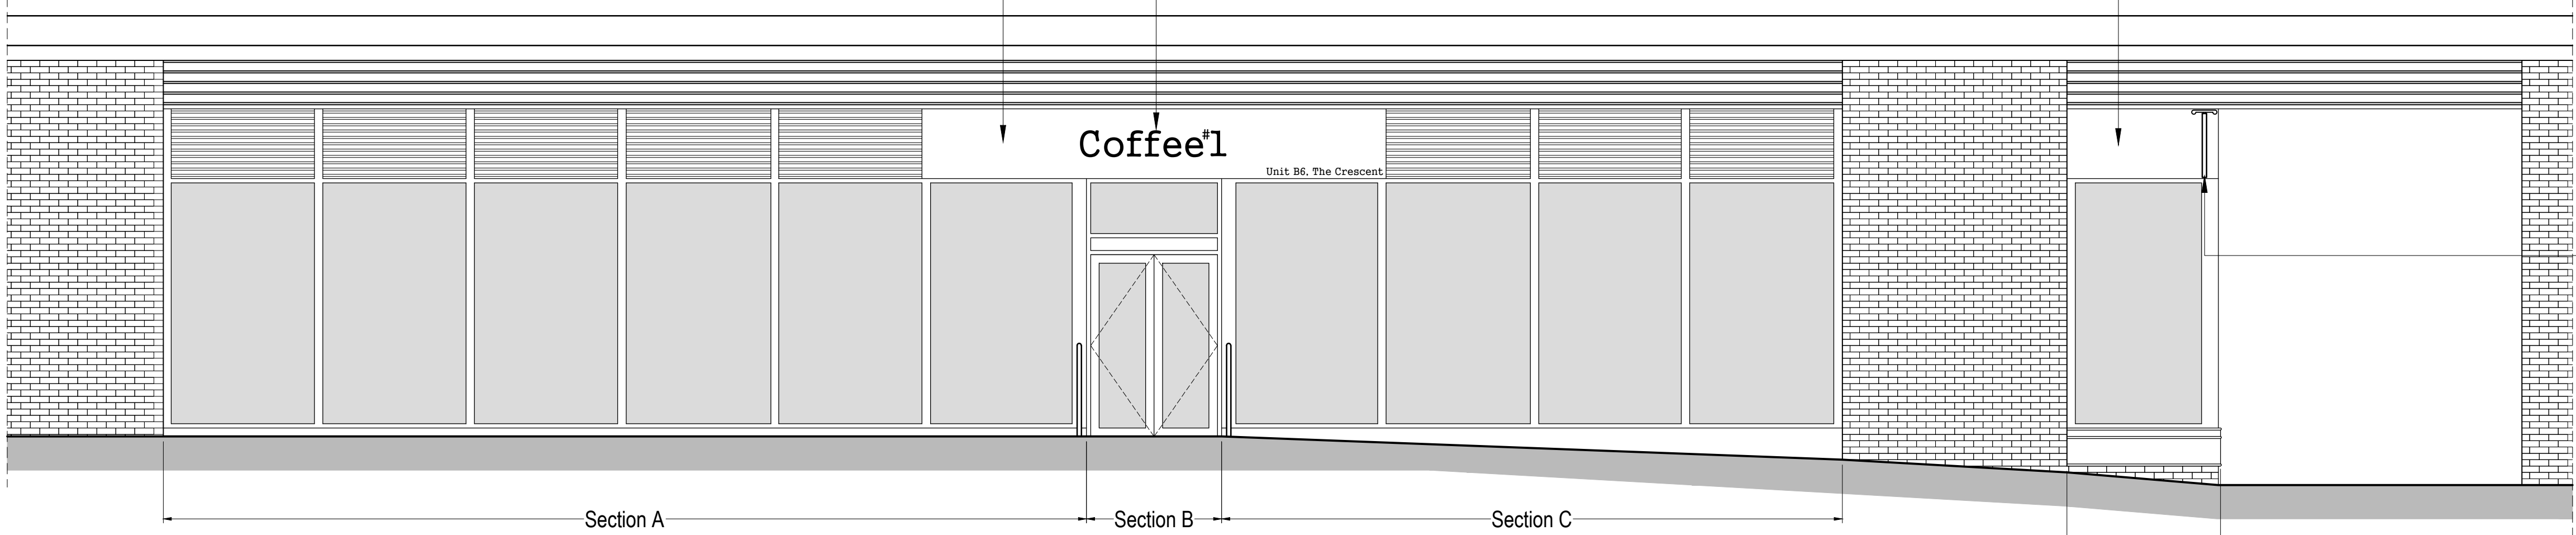

Partial Front Elevation


305mm High 'Coffee#1 text - 10mm Opal 050 Acrylic Faces Reverse with Radius Faces. 1.2mm Des St/St Returns which are finished Satin Black Green RAL 6012. Rebated 10mm Opal 303 Acrylic backs fitted with Warm White LEDs for face & Halo Illumination. Applied to existing Aluminium Fascia.

Allow for new folded Aluminium fascia tray. To receive Dulux Paint finish Ref: 30GG 07/053.

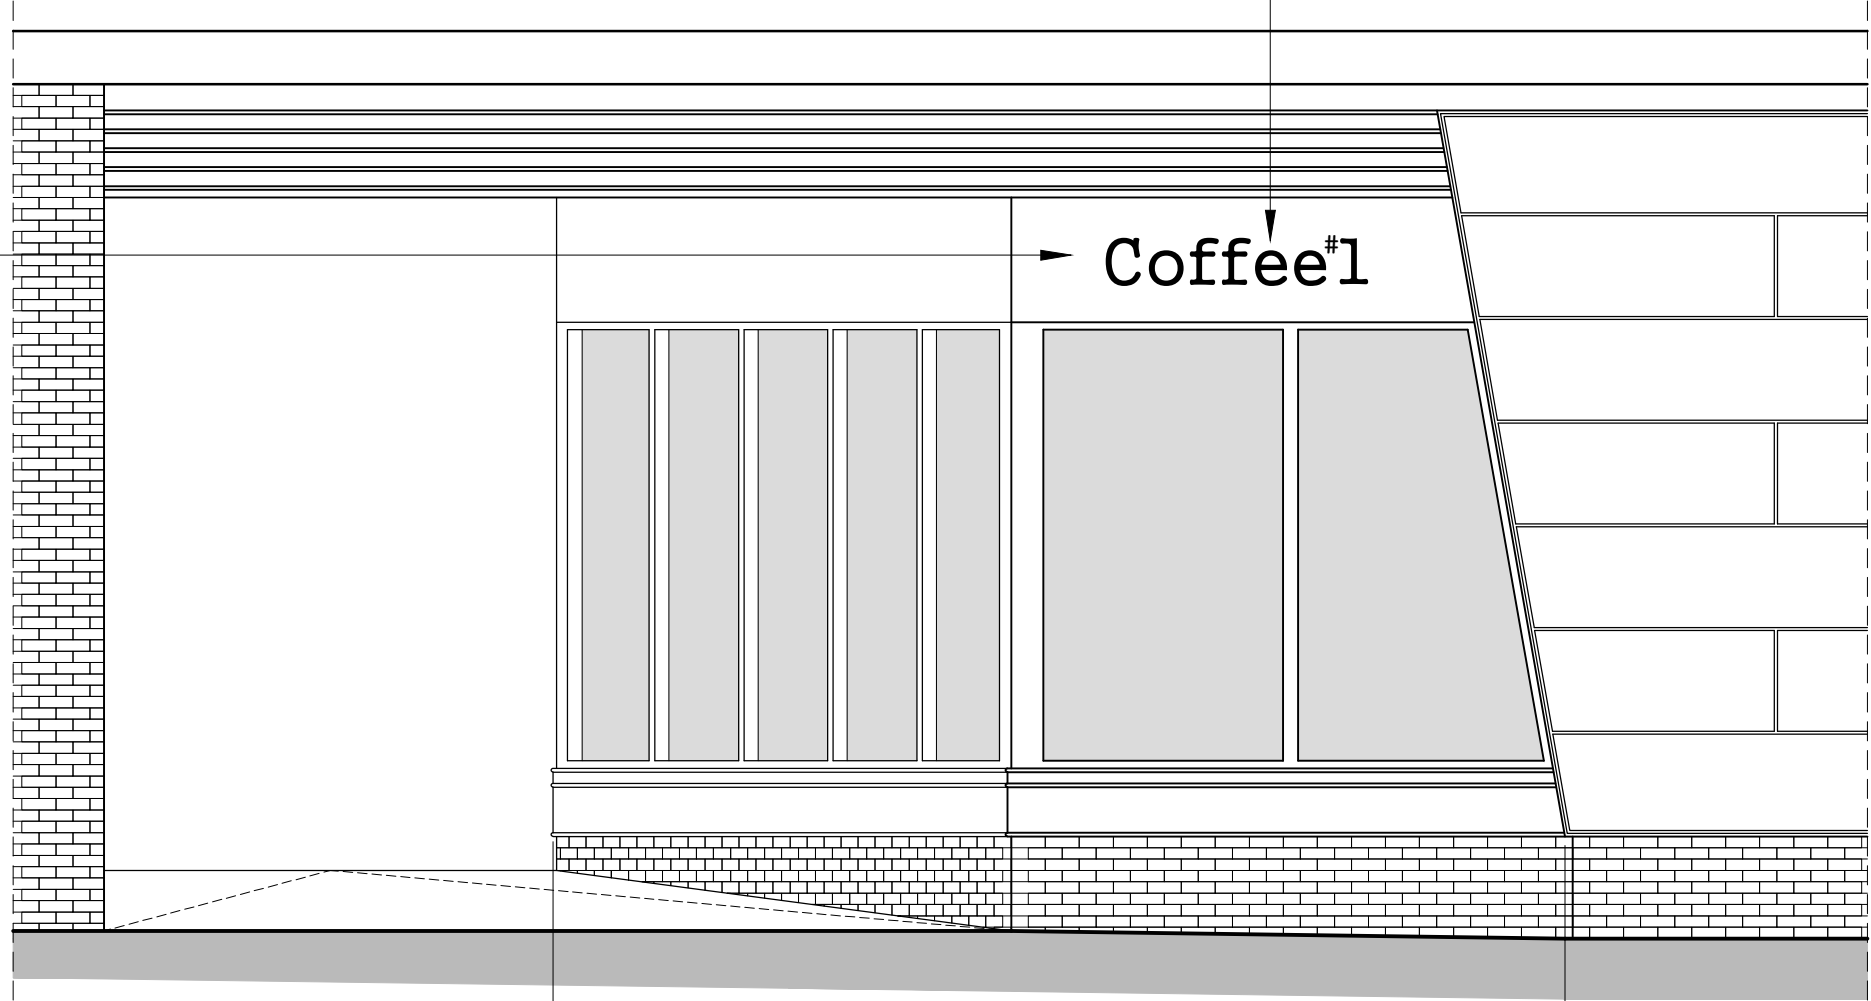

Partial Rear Elevation

Projecting Sign to be formed from Aluminium Panels with Satin Black Green RAL 6012 Finish. Fret Cut Text from 10mm Opal 030 Acrylic Island Cut Push through to form Halo Illumination from Warm White LED's. Signage to have external trough lighting with Opal Acrylic diffusers.

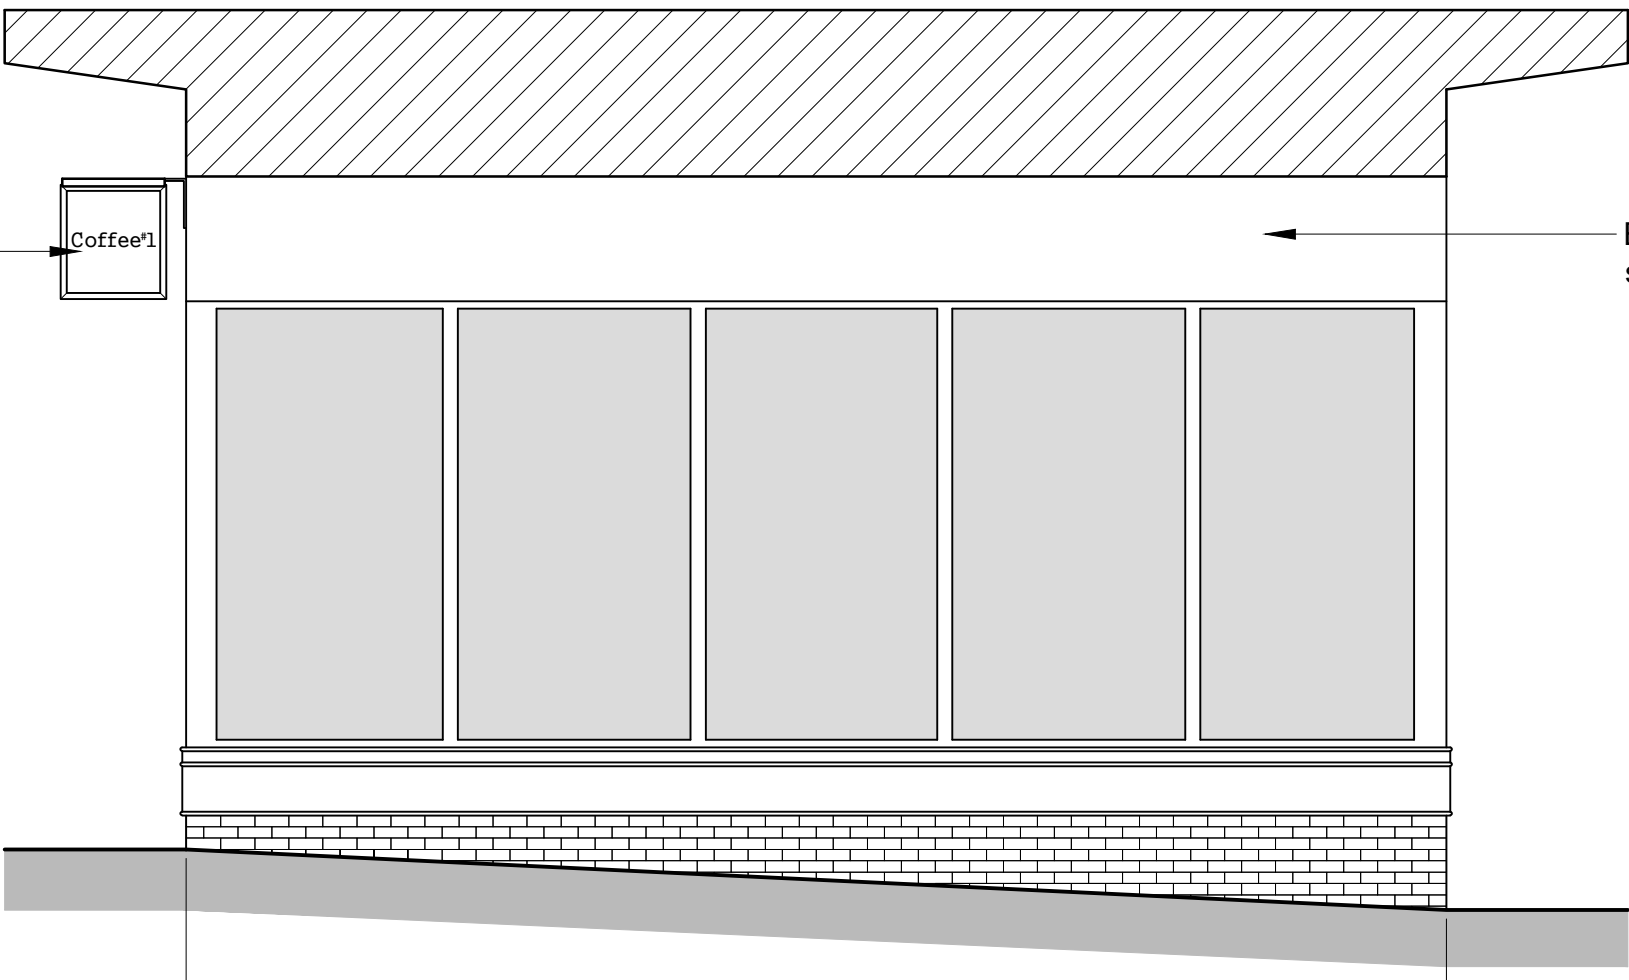

Side Elevation

Existing section of shopfront to be retained.

Section A

Existing glazed section of shopfront to be retained.

Section B

Existing double entrance door to be retained.


Section C

Existing glazed section of shopfront to be retained.

Section D

Existing glazed section of shopfront to be retained.

PROPOSED ELEVATIONS
1:50 Scale @ A1

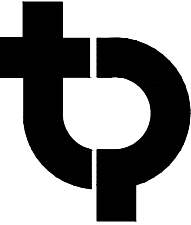A	Sign revised.	CG	26-06-25
Rev.		By	Date
 Thomas Parry Design Ltd The Old Sketty Coach House, 21 Gower Road, Sketty Swansea, SA2 9BX t: 01792 290755 e: design@thomasparry.co.uk w: www.thomasparry.co.uk  Caffè Nero 9-15 Neal Street, Covent Garden, London, WC2H 9PW TEL: 020 7520 5150 Email: enquiries@caffenero.com Website: www.caffenero.com © COPYRIGHT THOMAS PARRY DESIGN LTD			
Site Unit B6, The Crescent Shopping Centre, Station Road, Hinckley, LE10 1AP			
Title PROPOSED ELEVATIONS			
Project Manager/ Checked:	Drawn By: C.Grayson	Scale: A1@1:50	Date: 10-06-25
Arch/Designer THOM/PAR	System No/ Project No. A-G/1665-25	Drawg No. P04	Rev. A