



1. Drawings copyright of © Architectural Vistasdesigns Ltd
2. Drawings are not to be used for any purpose other than that for which they were prepared.
3. Planning drawings should not be used for the purpose of construction or working drawings.
4. Building Regulation approved drawings are not construction or working drawings.
5. All dimensions must be checked and verified on site before commencing works.
6. Drawings are not to be used for any purpose other than that for which they were prepared.
7. Do not scale from the drawings.


Revisions		
Rev.	Date	Comments

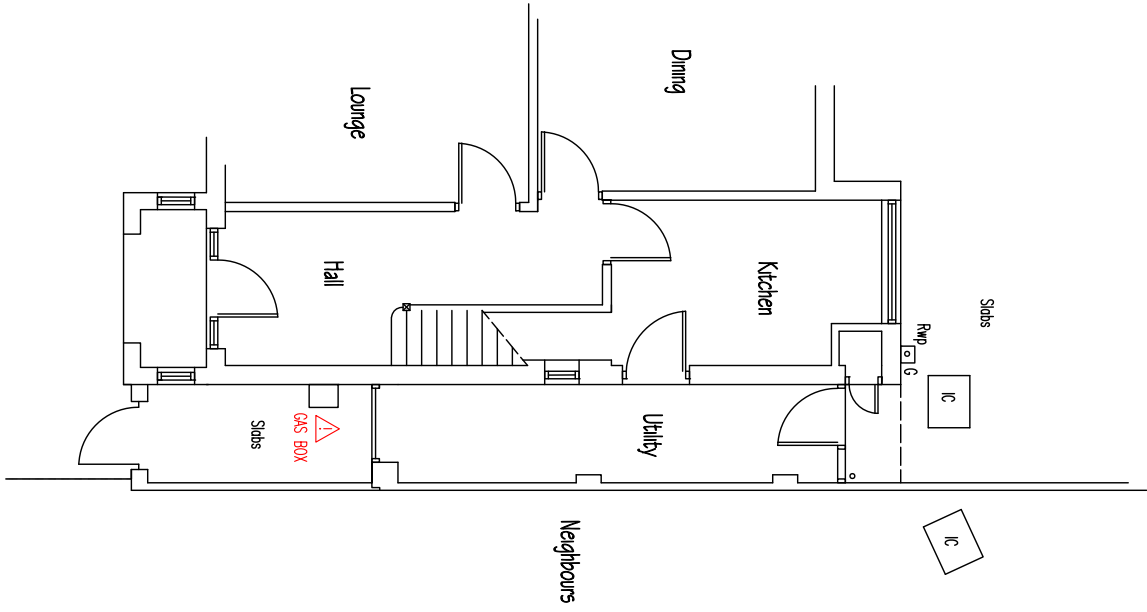


EXISTING GROUND FLOOR PLAN

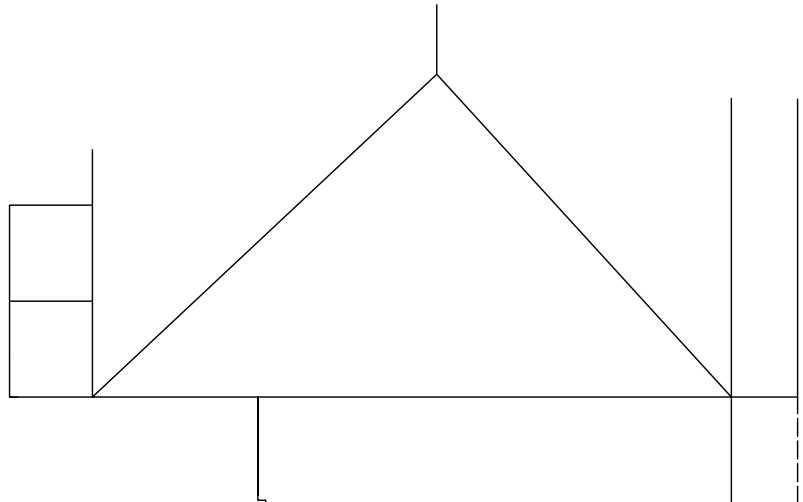


EXISTING ROOF PLAN

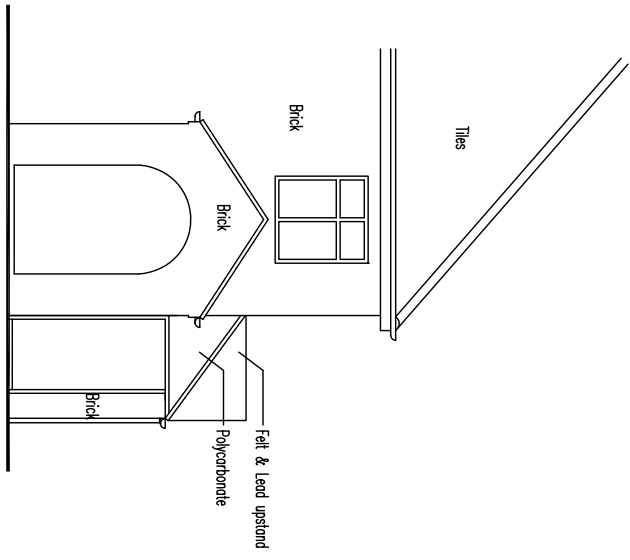


EXISTING FRONT ELEVATION

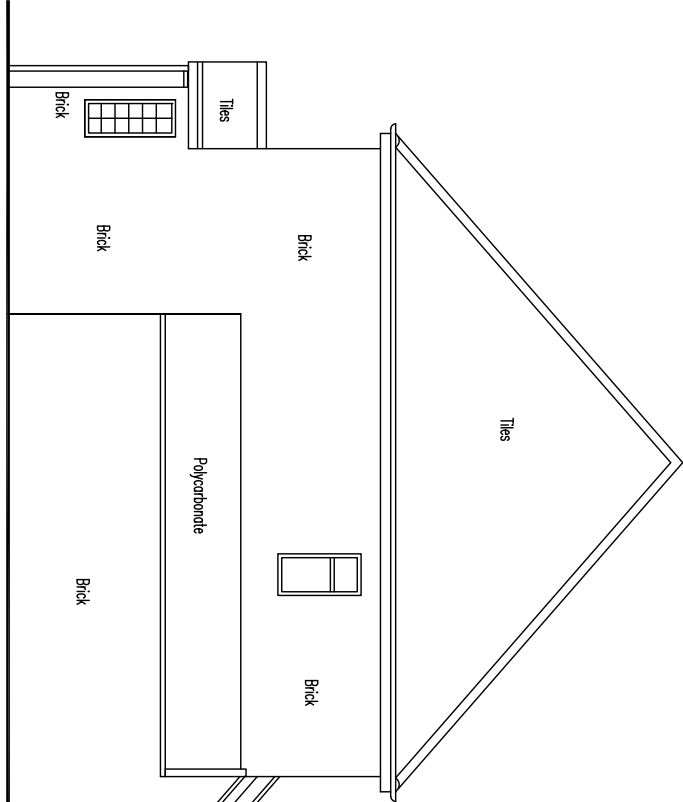


EXISTING SIDE ELEVATION

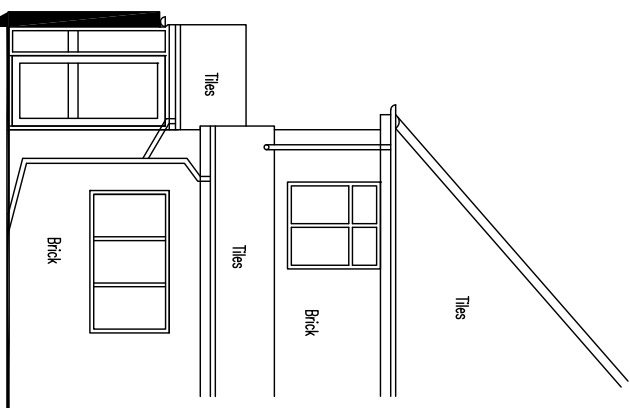


EXISTING REAR ELEVATION

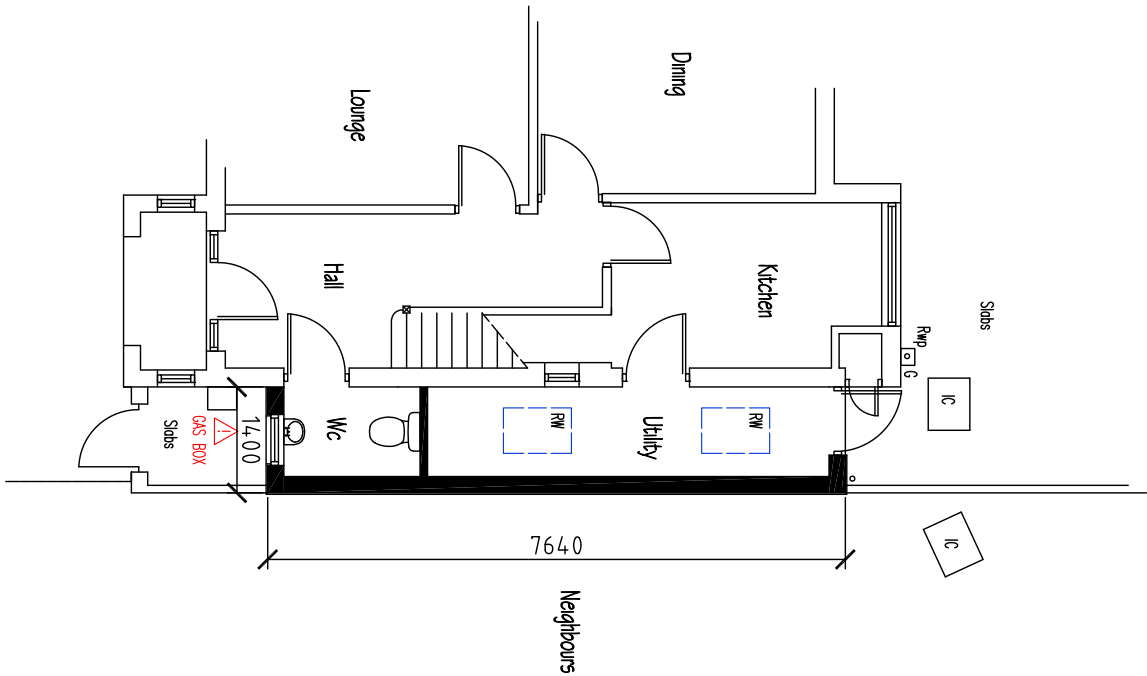


PROPOSED GROUND FLOOR PLAN

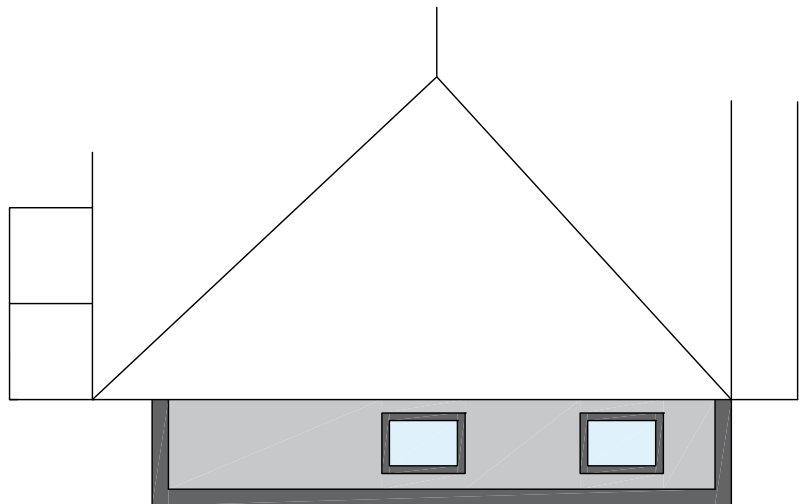


PROPOSED ROOF PLAN

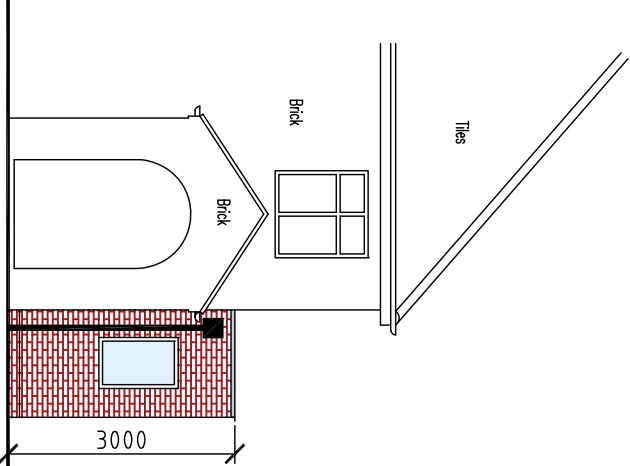


PROPOSED FRONT ELEVATION

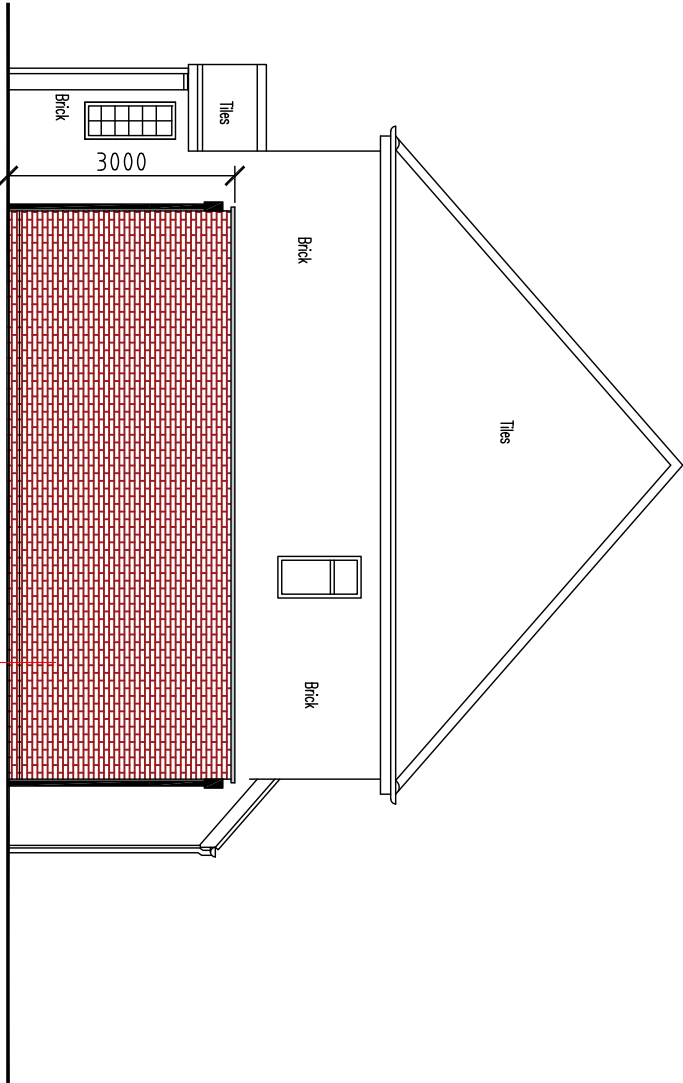

PROPOSED SIDE ELEVATION

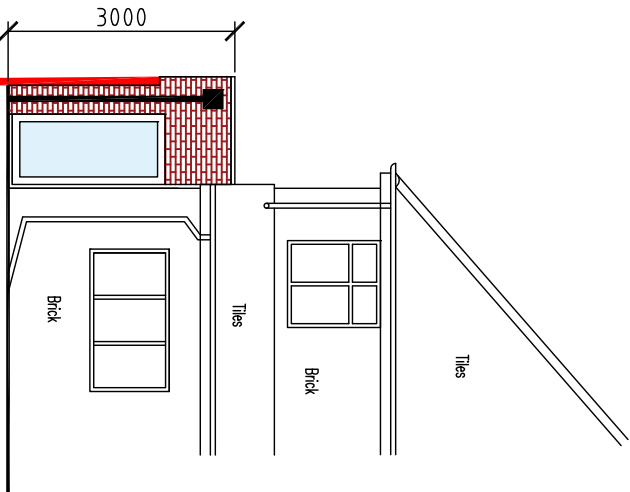

PROPOSED REAR ELEVATION

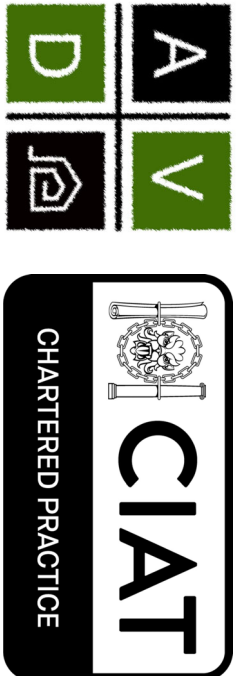

Architectural Vistasdesigns Ltd
a. The Paddock, 118 Paddock Way, Hinckley, Leics LE10 0BZ
m. 0785 458 2584 t. 01455 688 839

w. www.architecturalvistasdesigns.co.uk
e. studio@architecturalvistasdesigns.co.uk

Client: Rob Ward
Dwg Status: PLANNING

Dwg Existing and Proposed Plans
Project: Proposed Site extension at No
91 Leicester Road, Hinckley, LE10 1LR

Scale: 1:100, 1:500 & 1:1250 @ A1

Date: 25.06.2025
Drawn By: map

Dwg No. AVD-903-LRH-PL01
Rev. -