


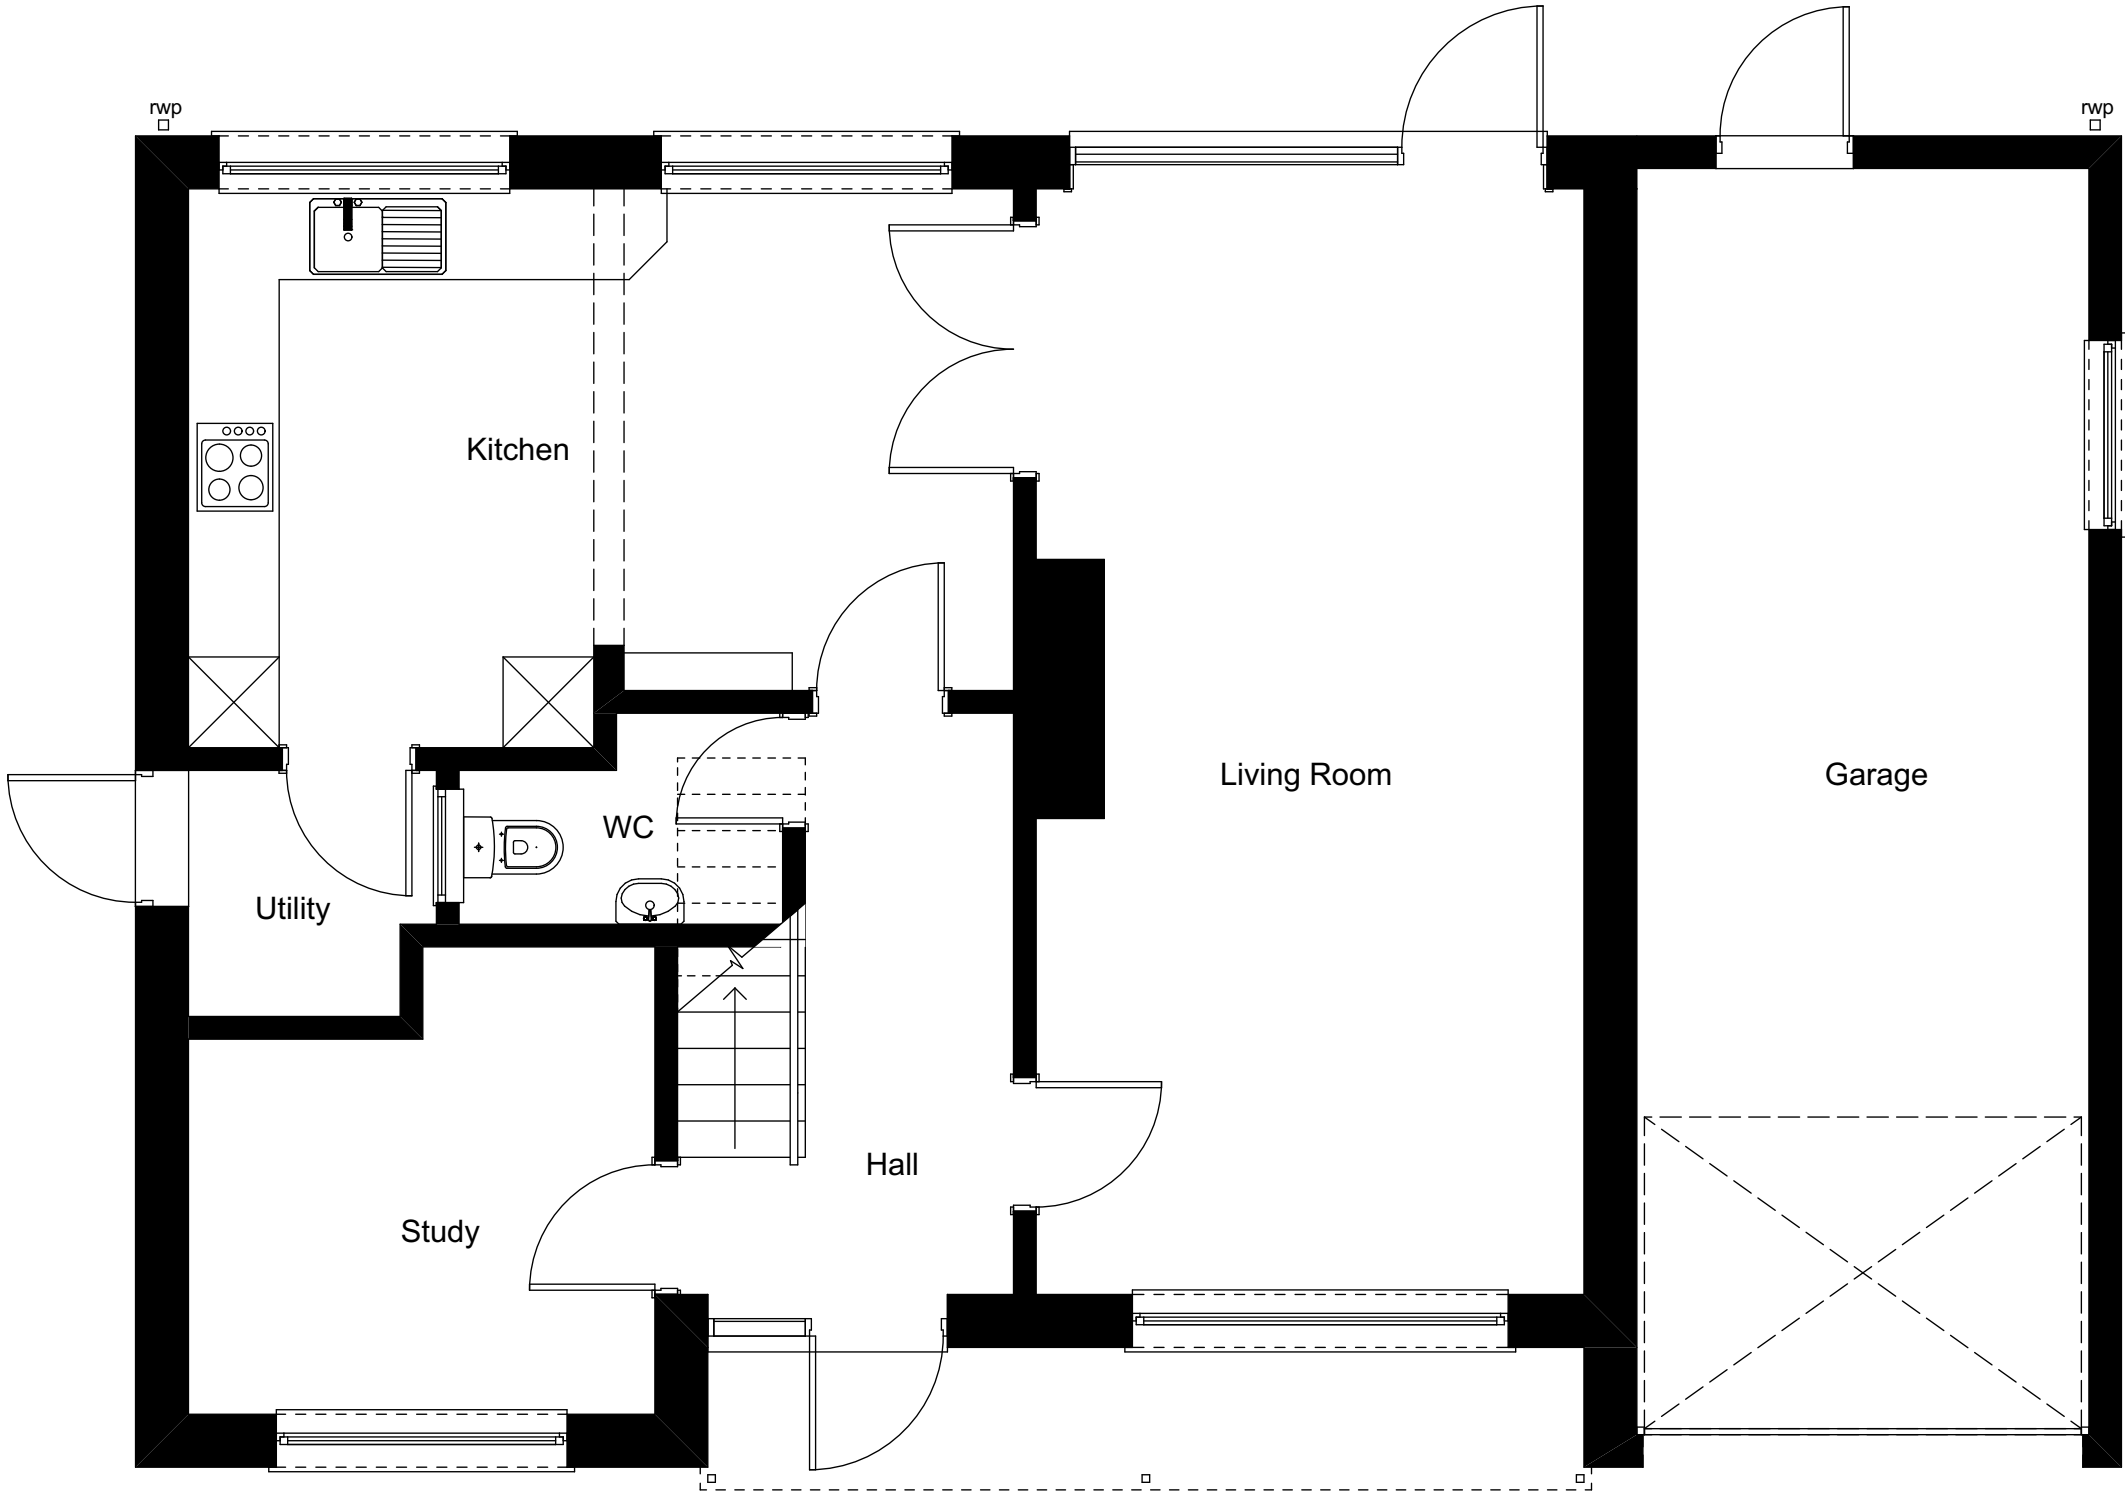

status:	Planning		
client:	Mr Andrew James		
job:	Heath Road, Market Bosworth CV13 0NT		
title:	Existing Ground Floor Plan		
date:	Feb 2026	scale @ a3:	1:50
job no:	AJ	drg no:	002