


1:50

0 1 2 3 4 5 m

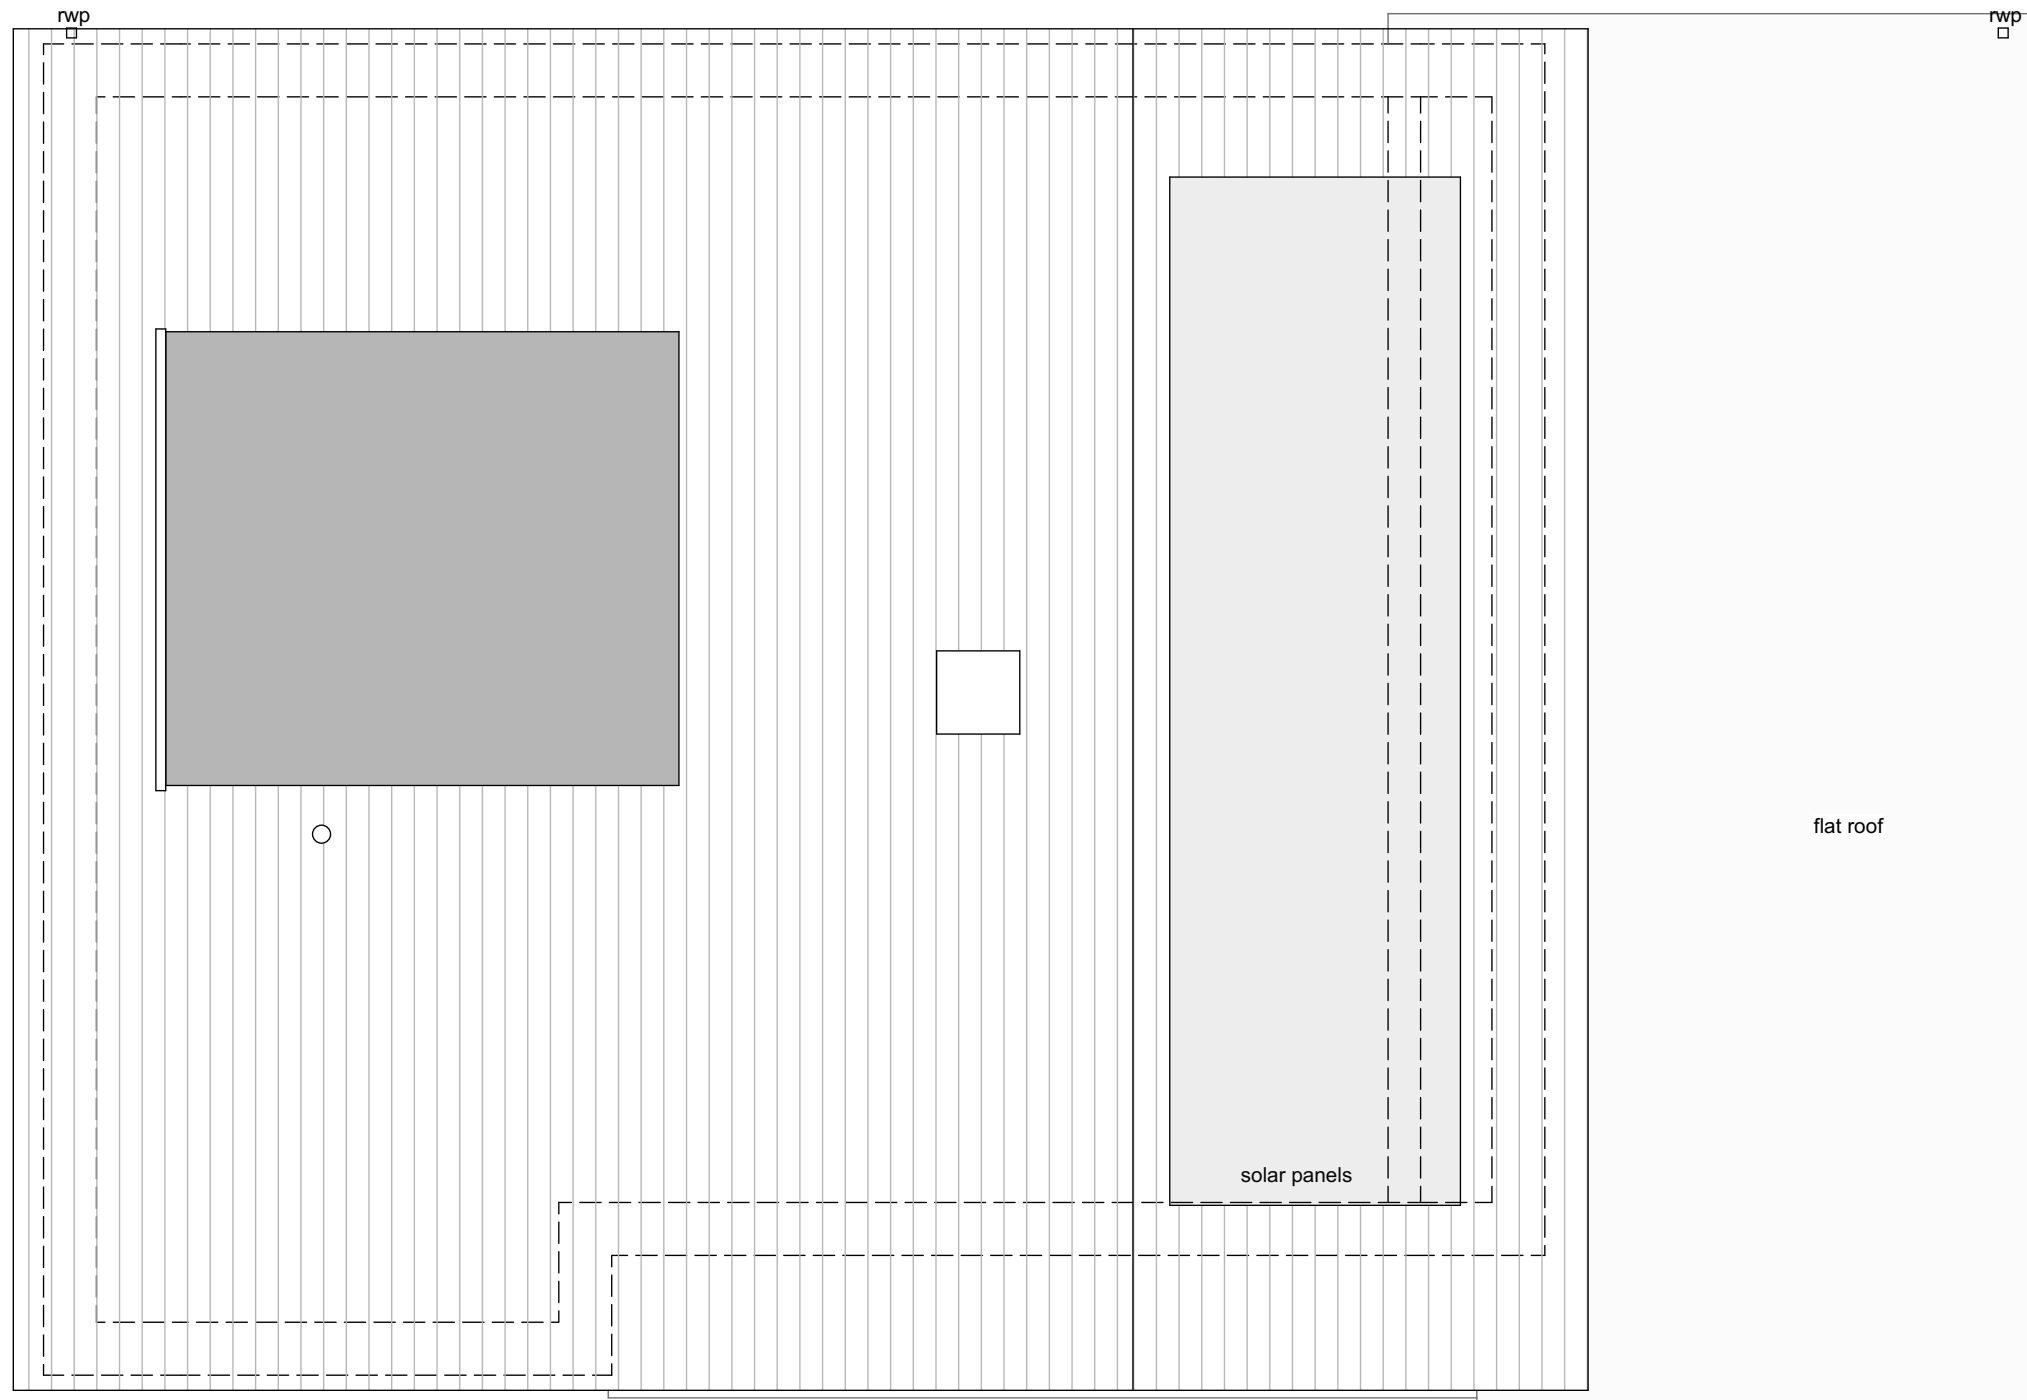

status: Planning

client: Mr Andrew James
Heath Road, Market Bosworth
job: CV13 0NT

title: Existing Roof Plan

date: Feb 2026 scale @ a3: 1:50

job no: **AJ** drg no: **004**