




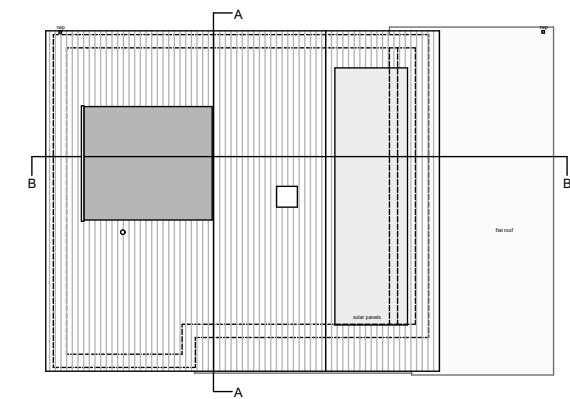

Site Plan 1:200

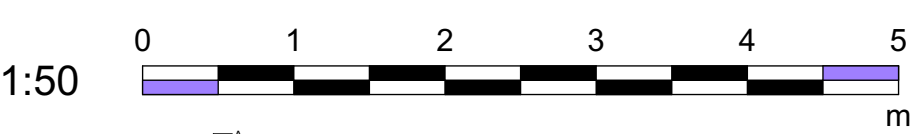

Side Elevation

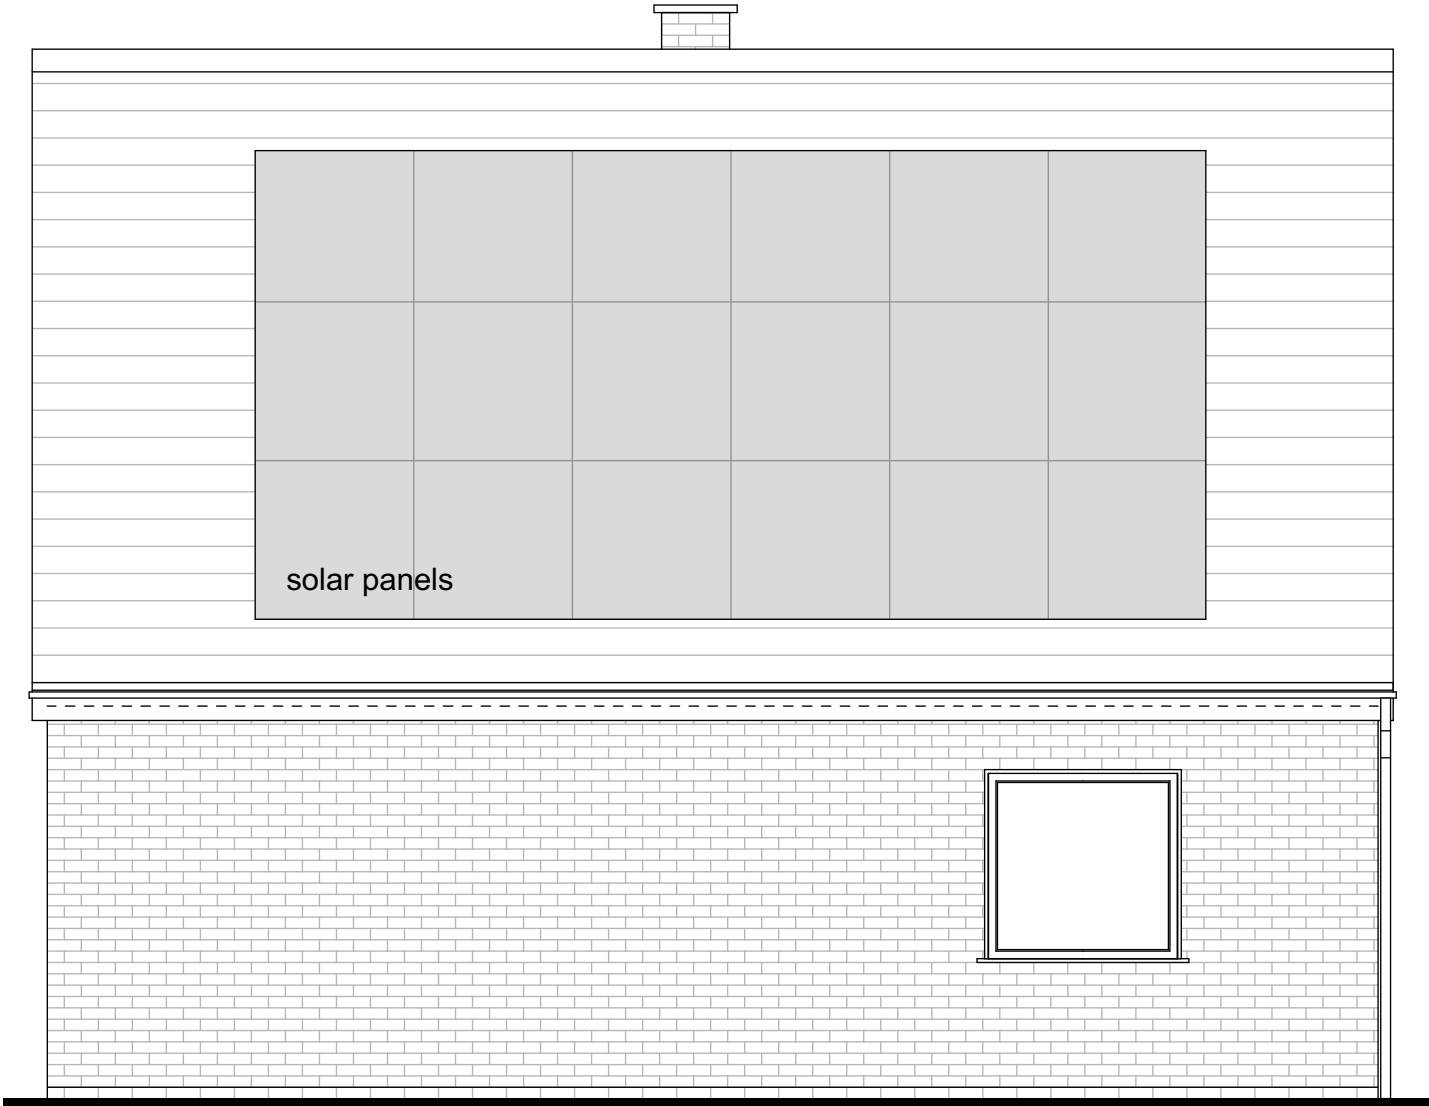

Rear Elevation

status:	Planning
client:	Mr Andrew James
job:	Heath Road, Market Bosworth CV13 0NT
title:	Existing Rear and Side Elevation
date:	Feb 2026
scale @ a3:	1:200 1:50
job no:	AJ
drg no:	006