


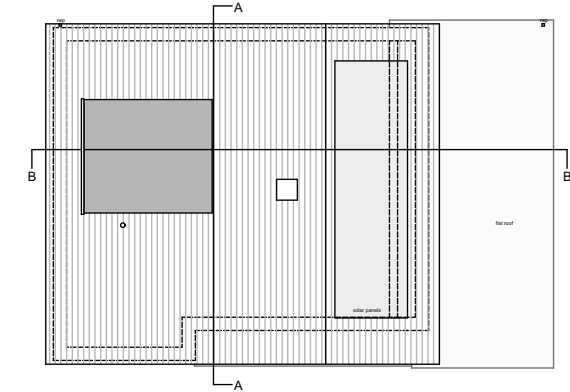


 

Site Plan 1:200

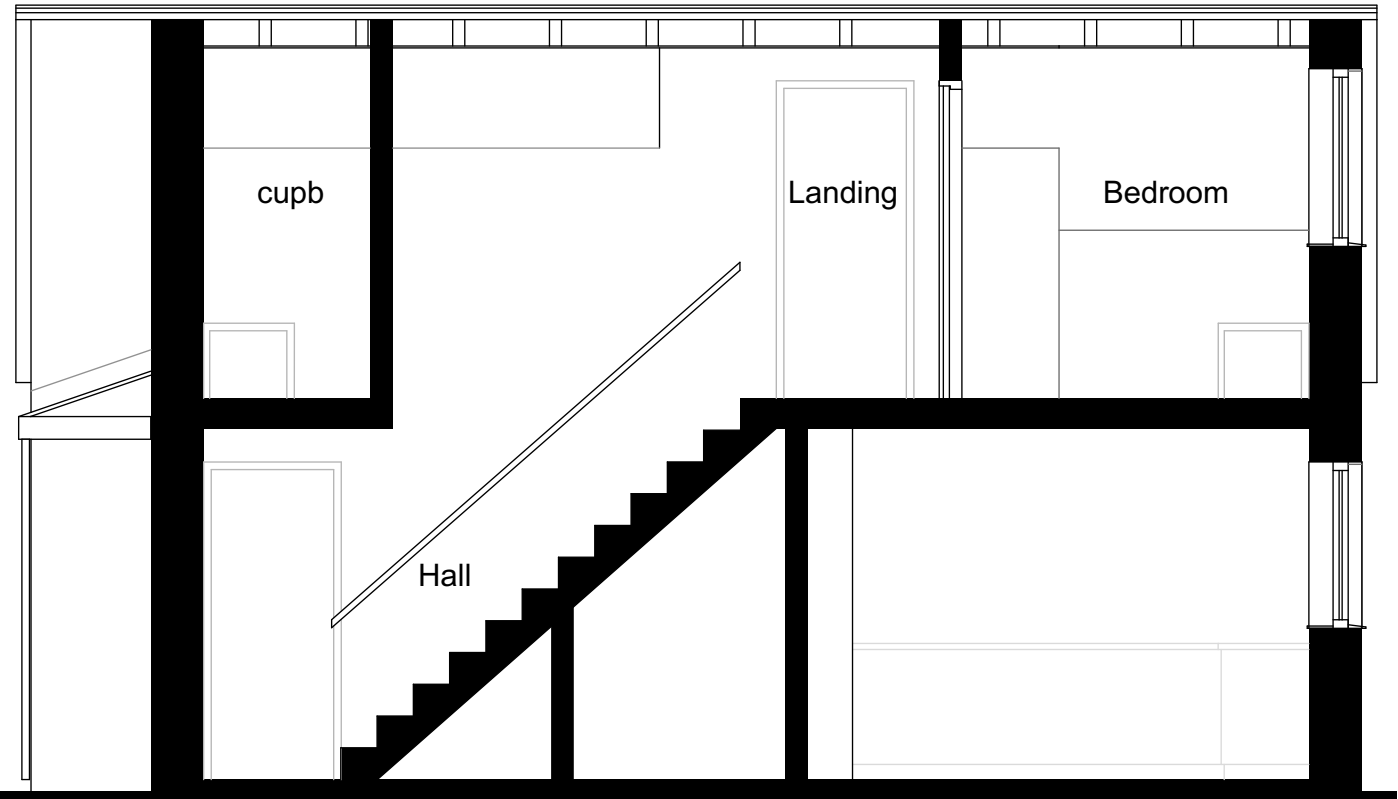

Section AA

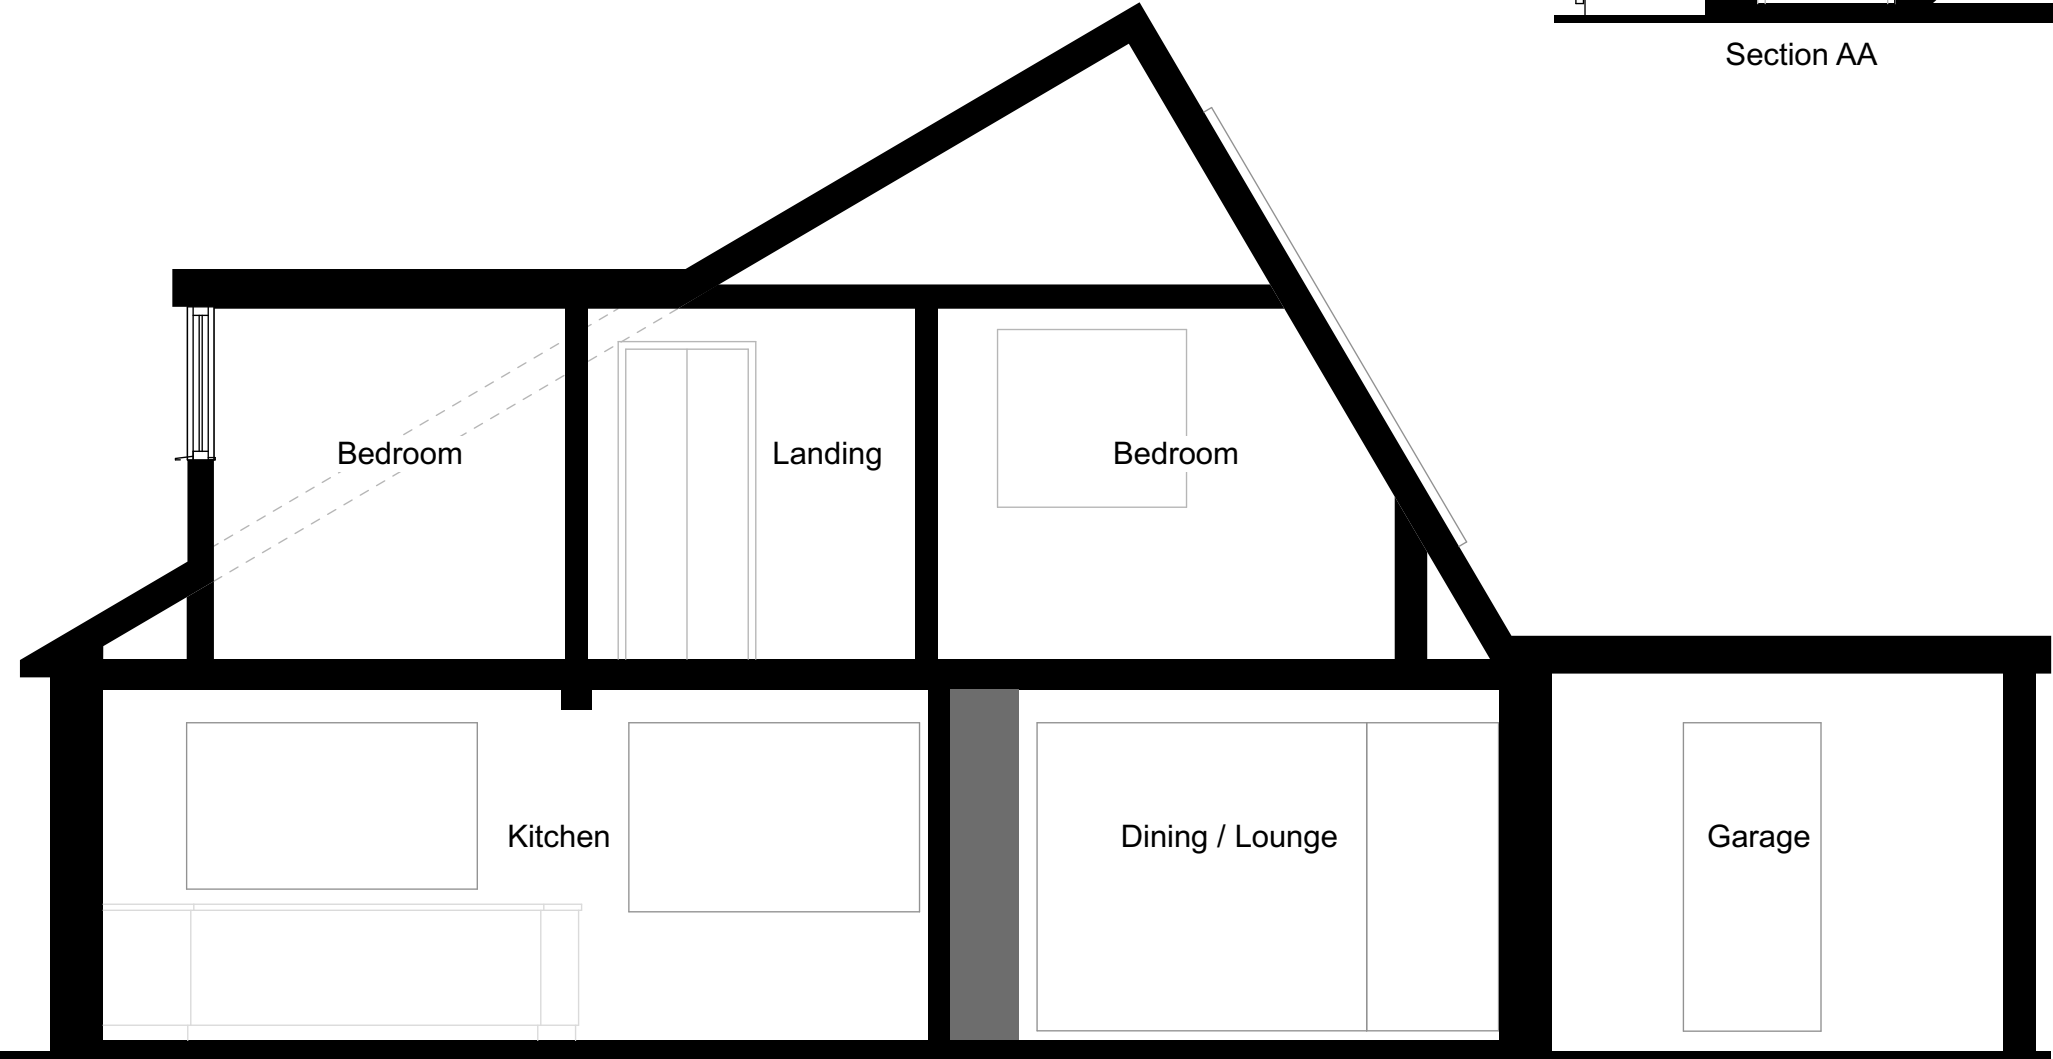

Section BB

status:	Planning
client:	Mr Andrew James
job:	Heath Road, Market Bosworth CV13 0NT
title:	Existing Sections
date:	Feb 2026
scale @ a3:	1:200 1:50
job no:	AJ
drg no:	007