


0	1	2	3	4	5
Black	White	Black	White	Black	White
White	Black	White	Black	White	Black

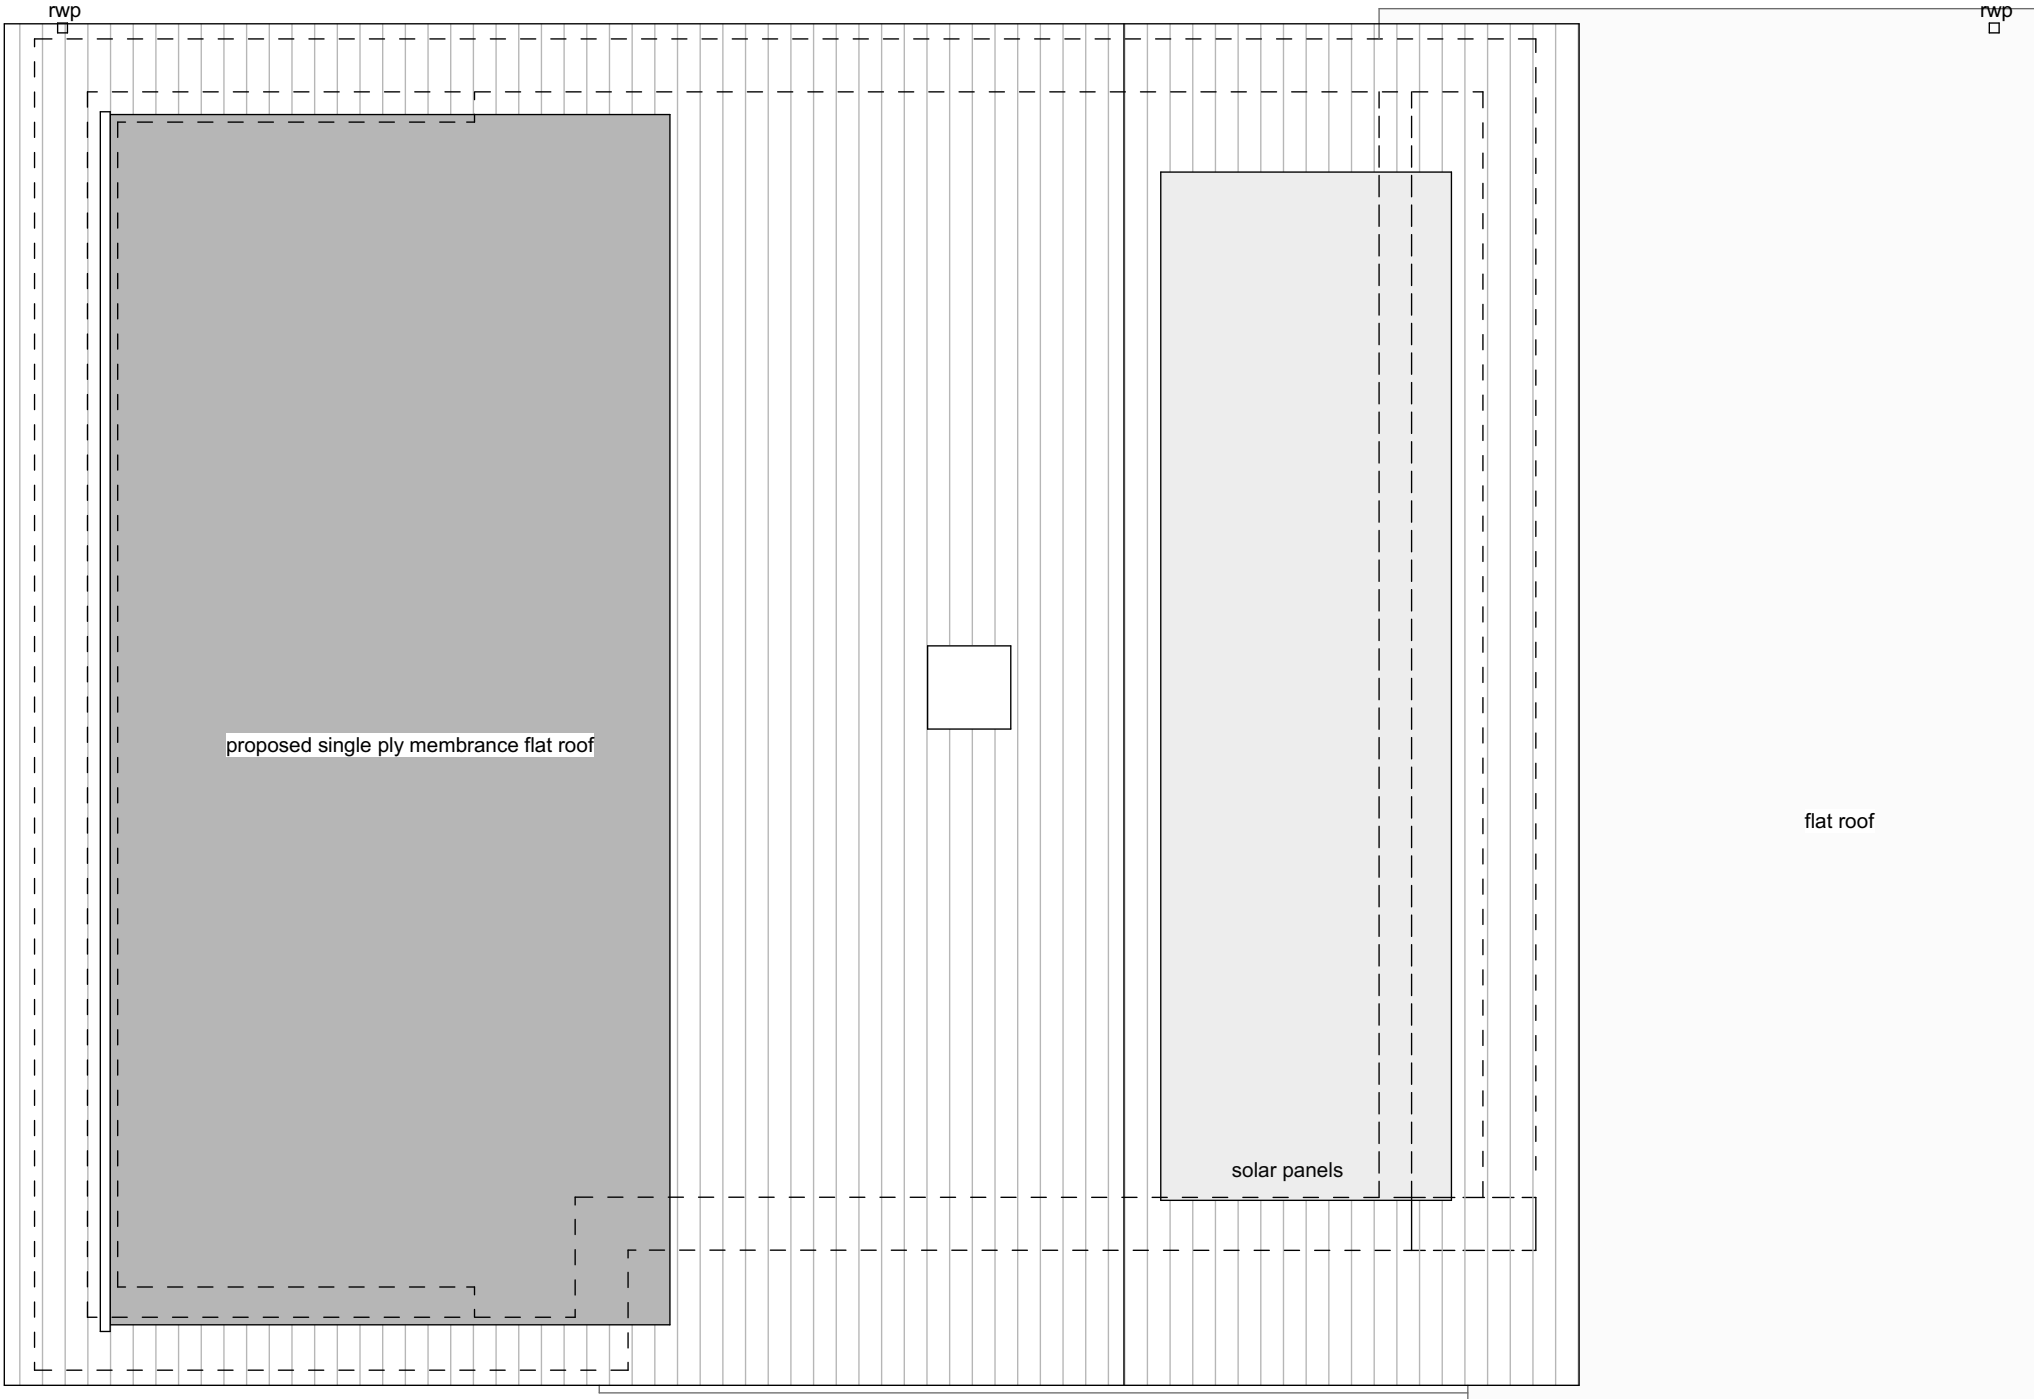

status: Planning

client: Mr Andrew James
Heath Road, Market Bosworth
job: CV13 0NT

title: Proposed Roof Plan

date: Feb 2026 scale @ a3: 1:50

job no: **AJ** drg no: **009**