


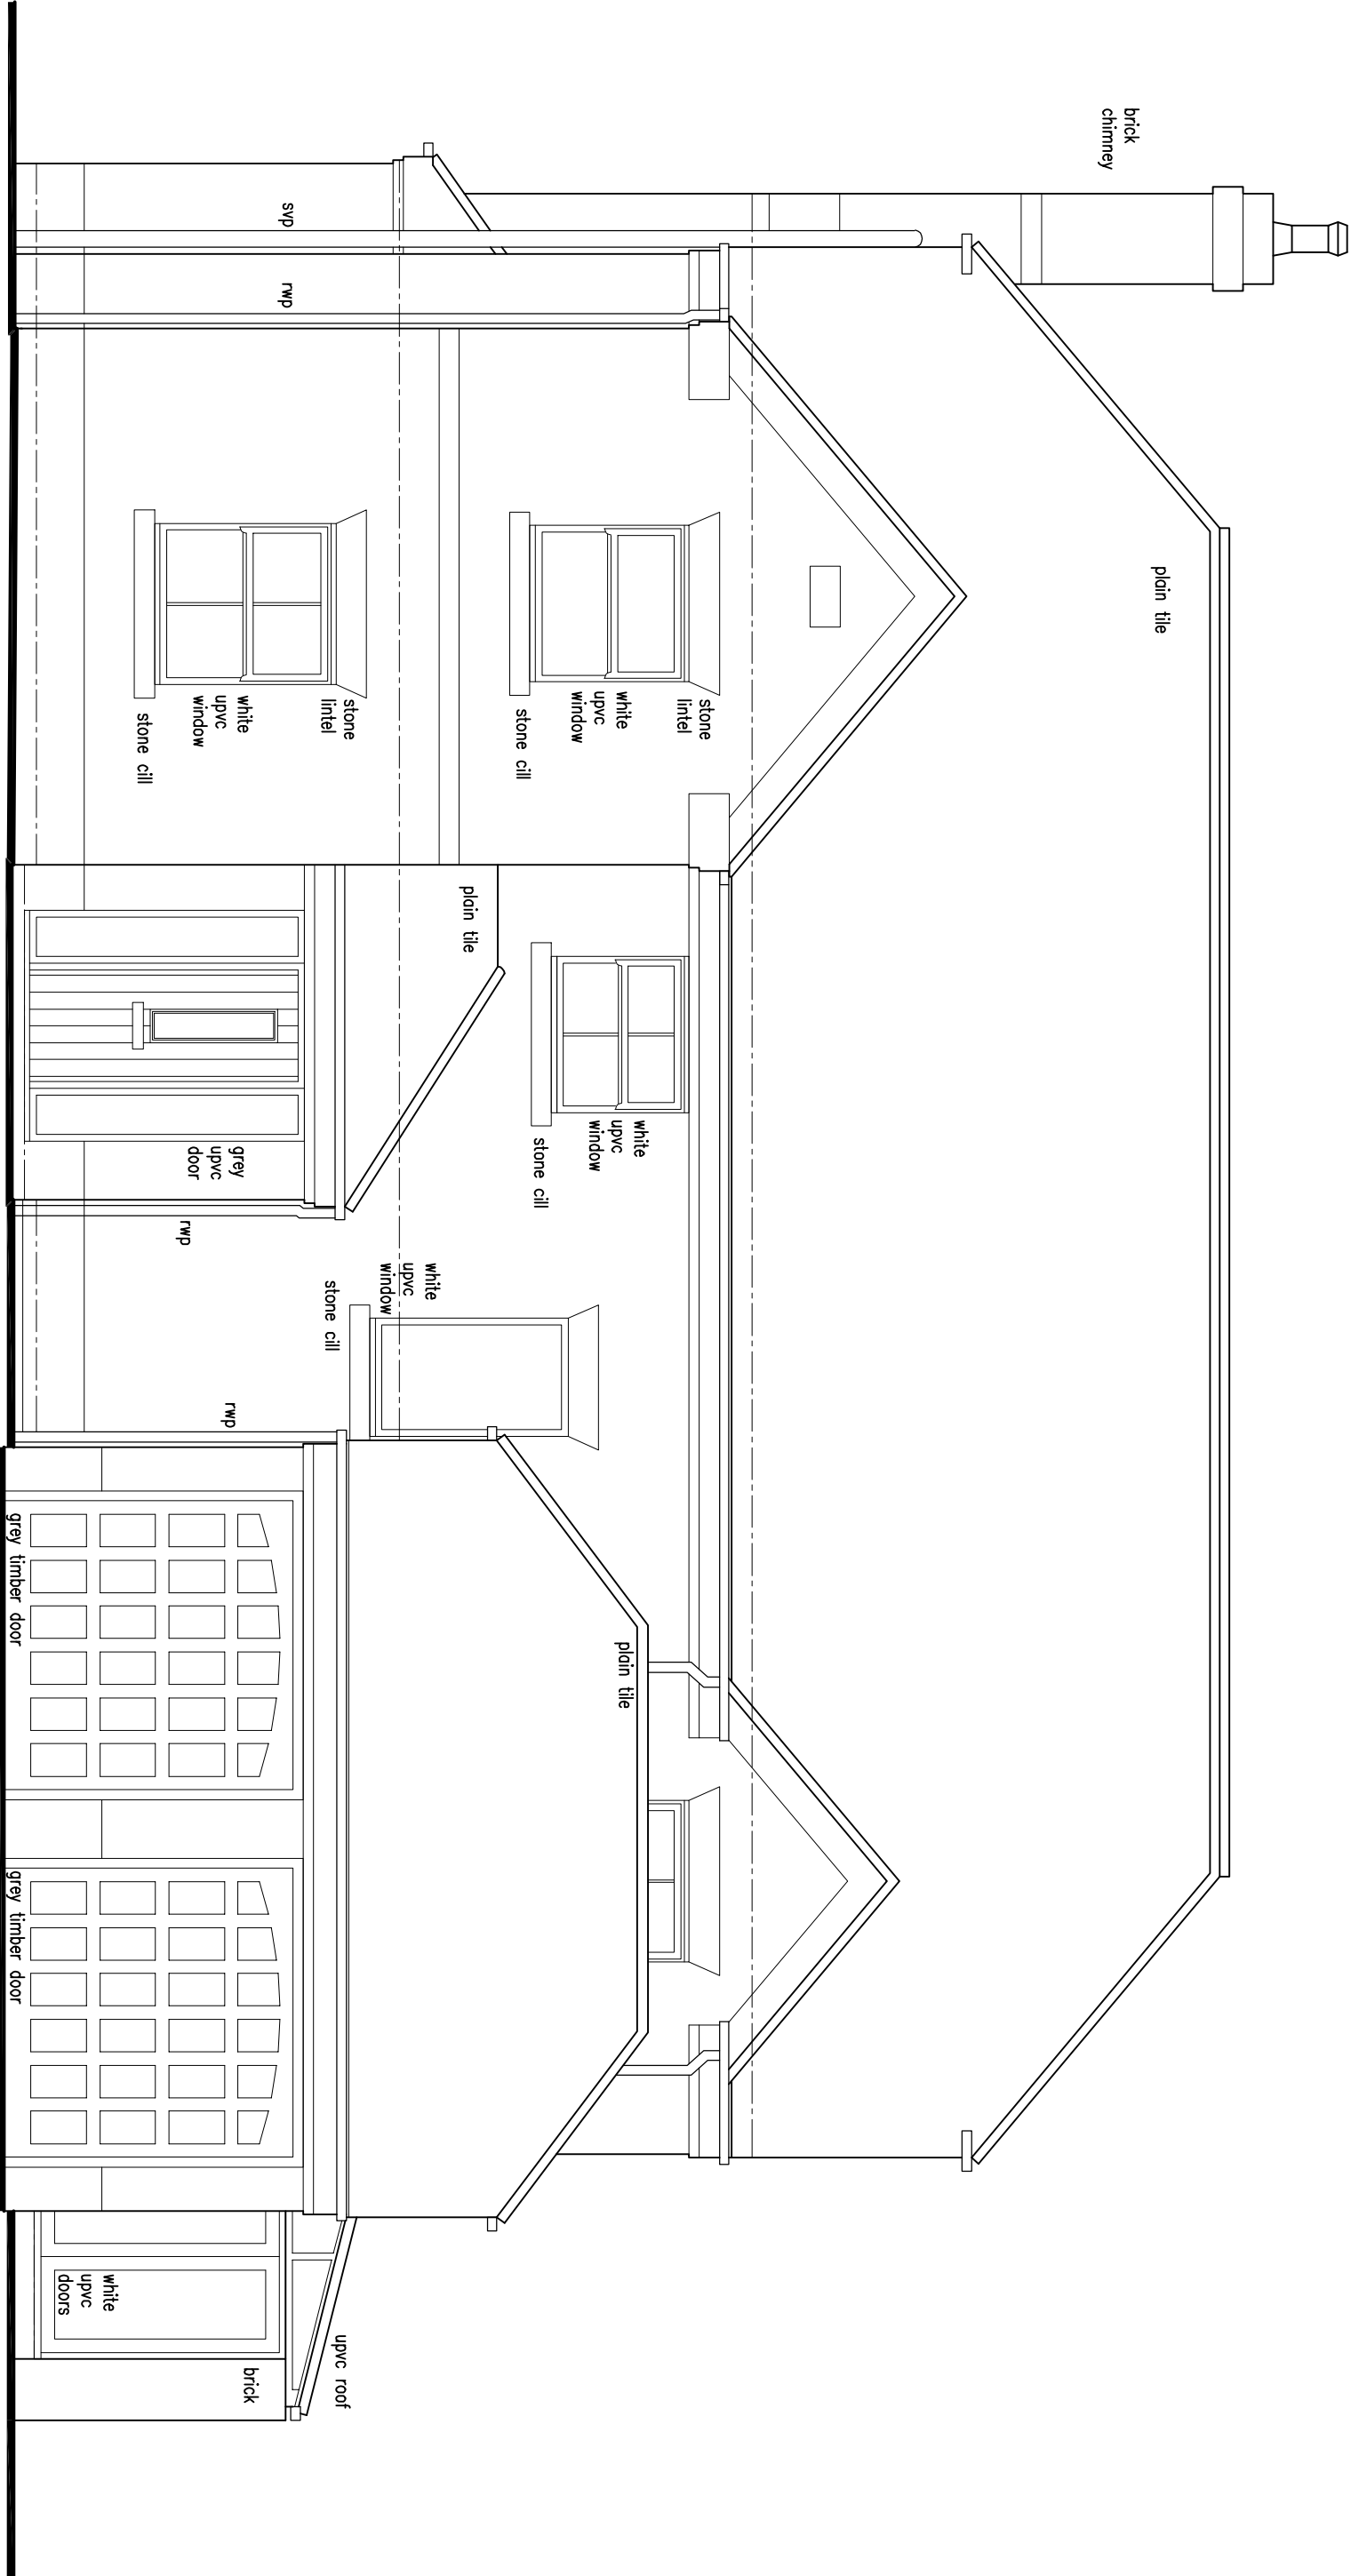


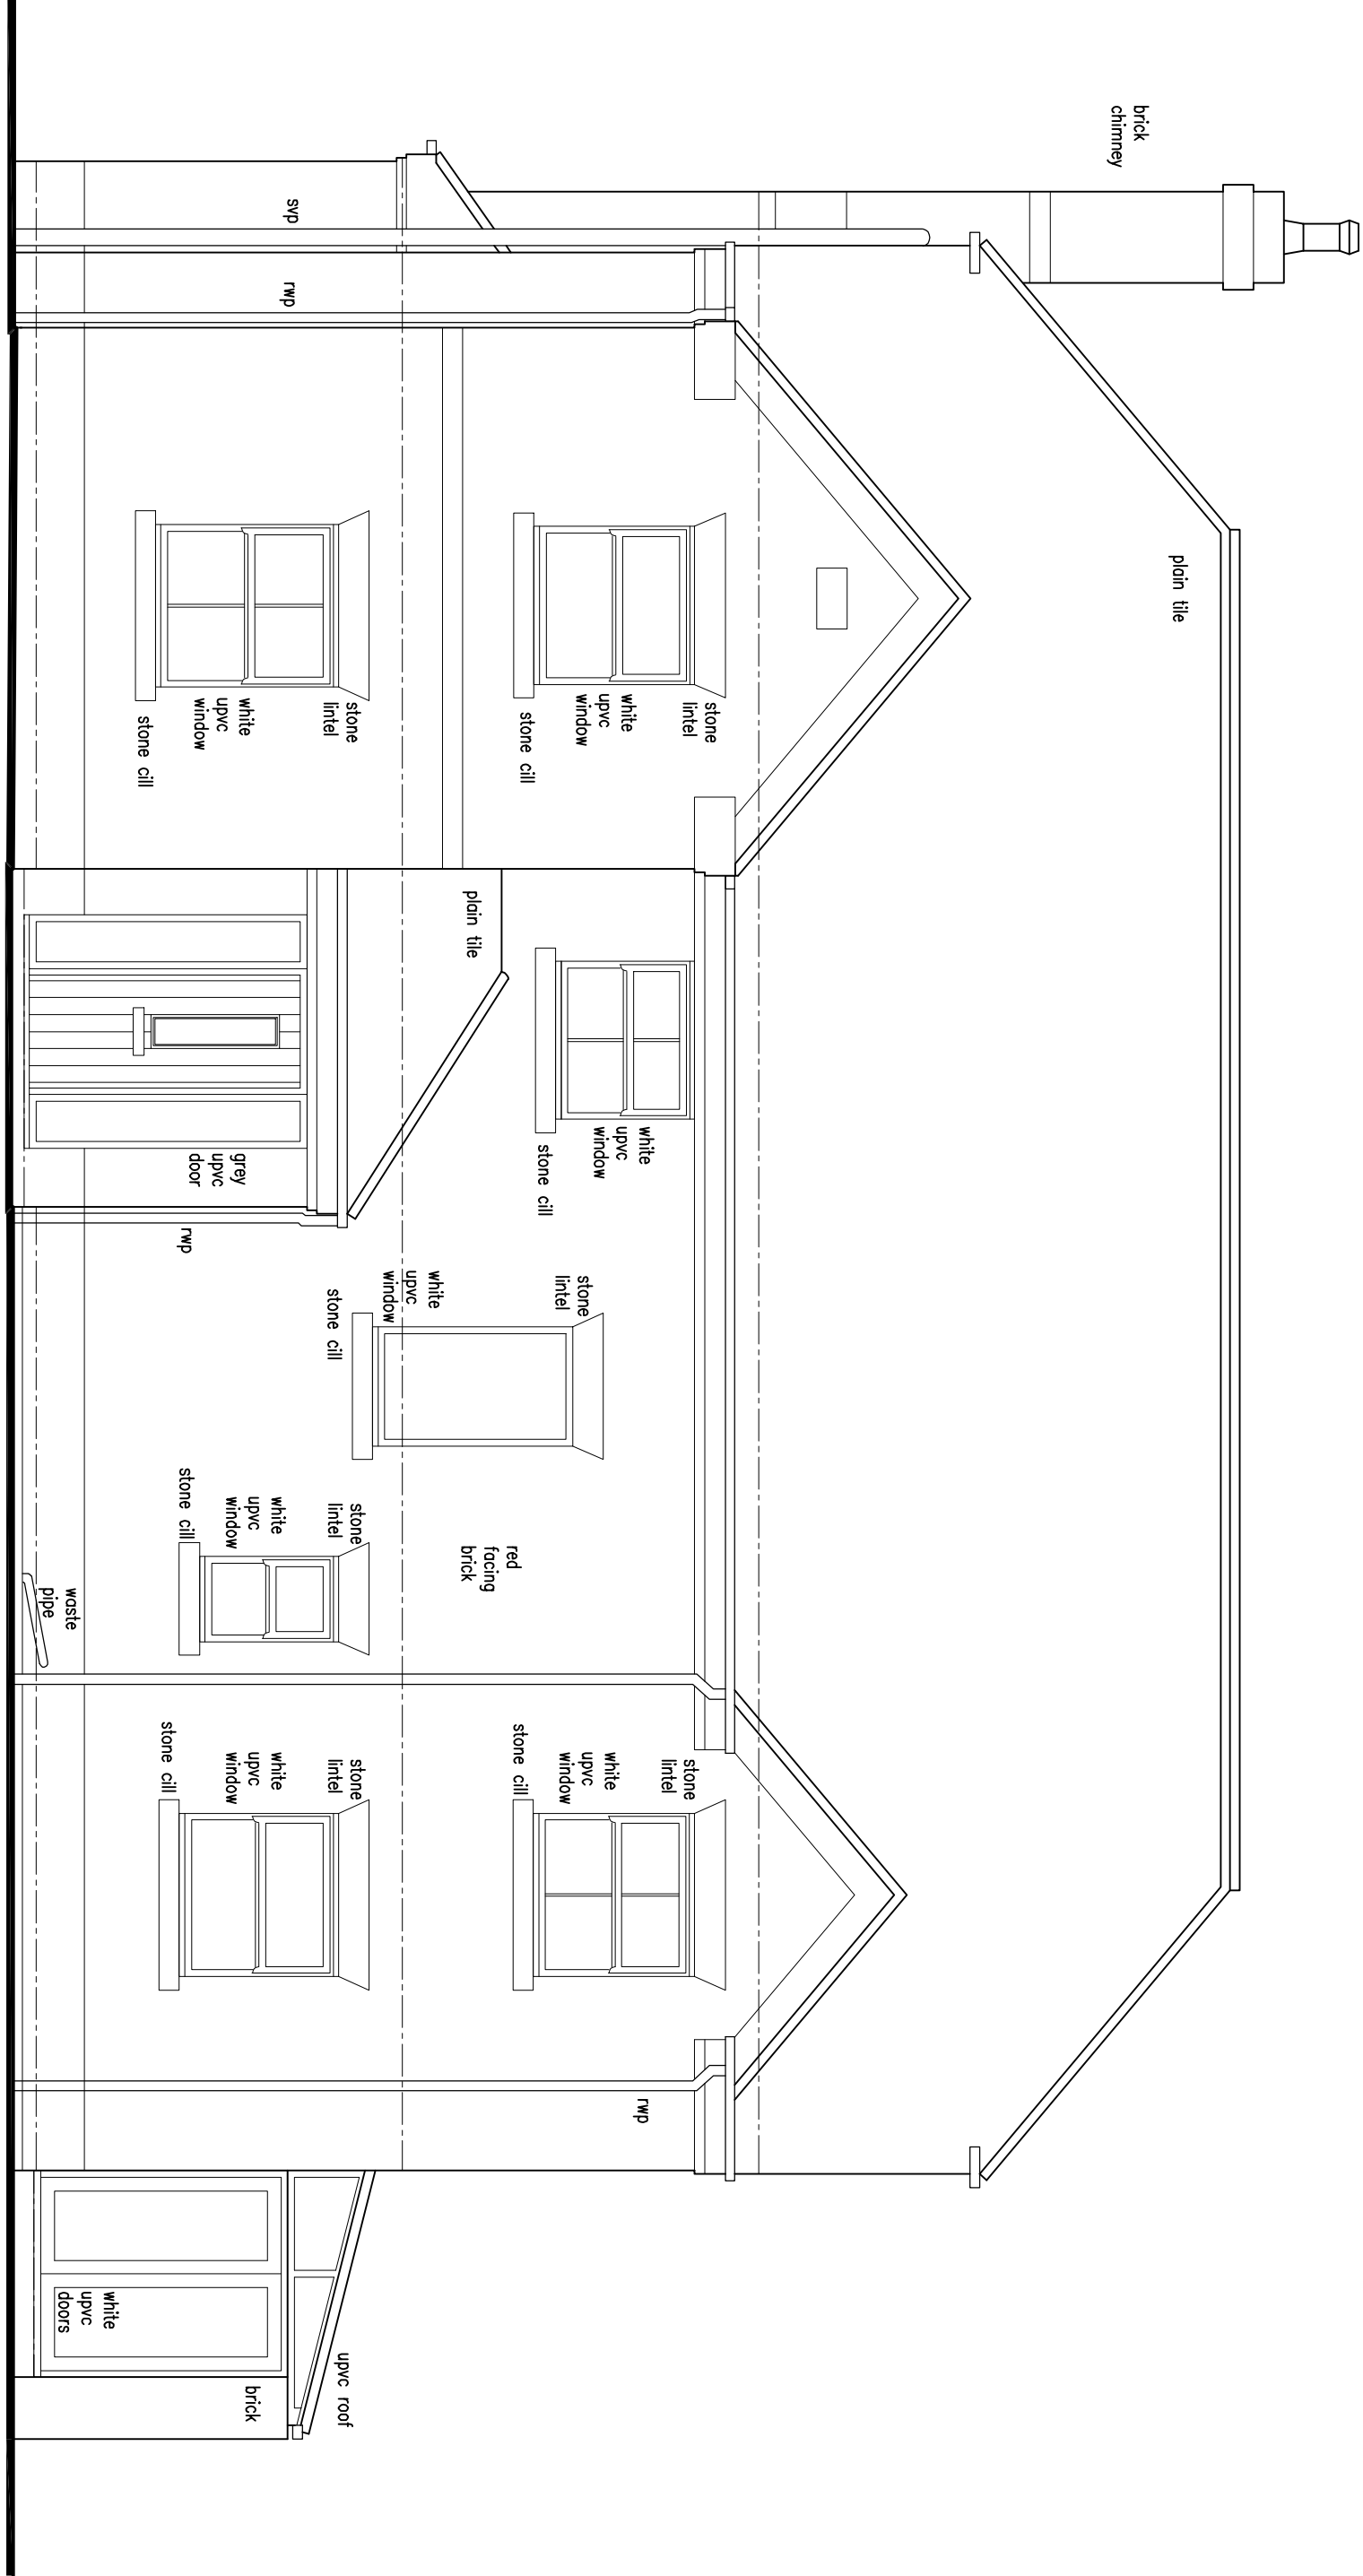


Front Elevation
Scale 1:50

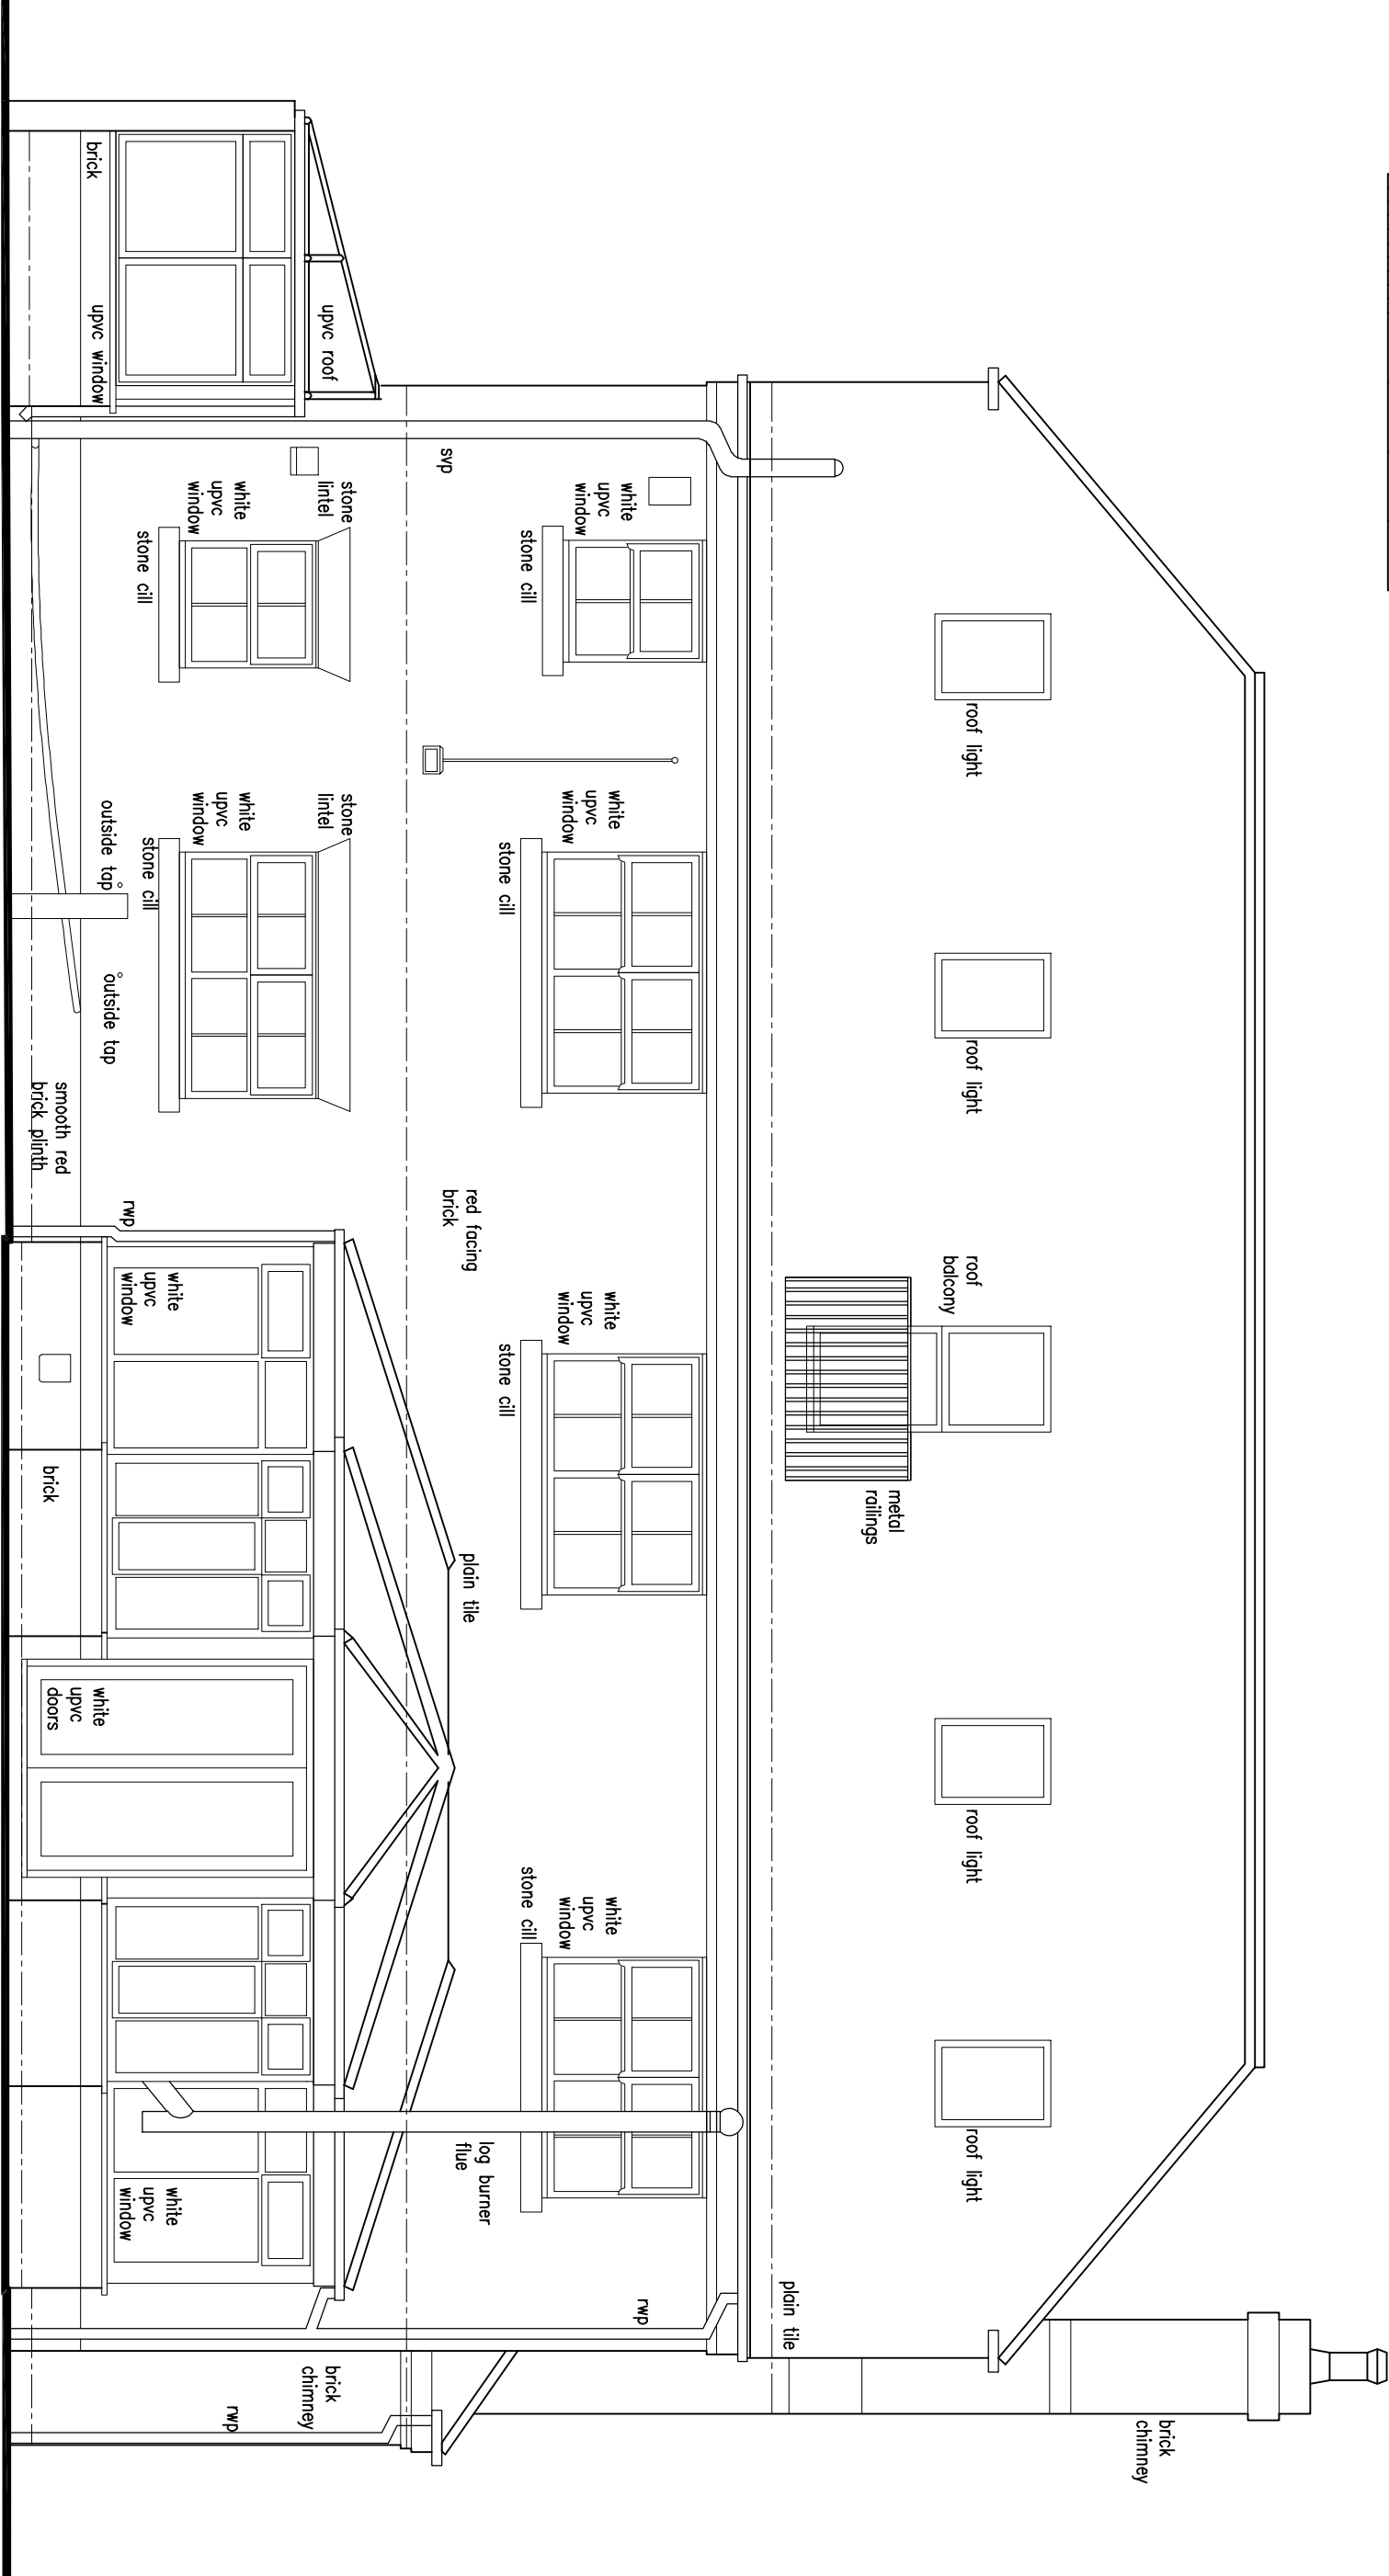

Front Elevation
Scale 1:50

 

Rear Elevation
Scale 1:50

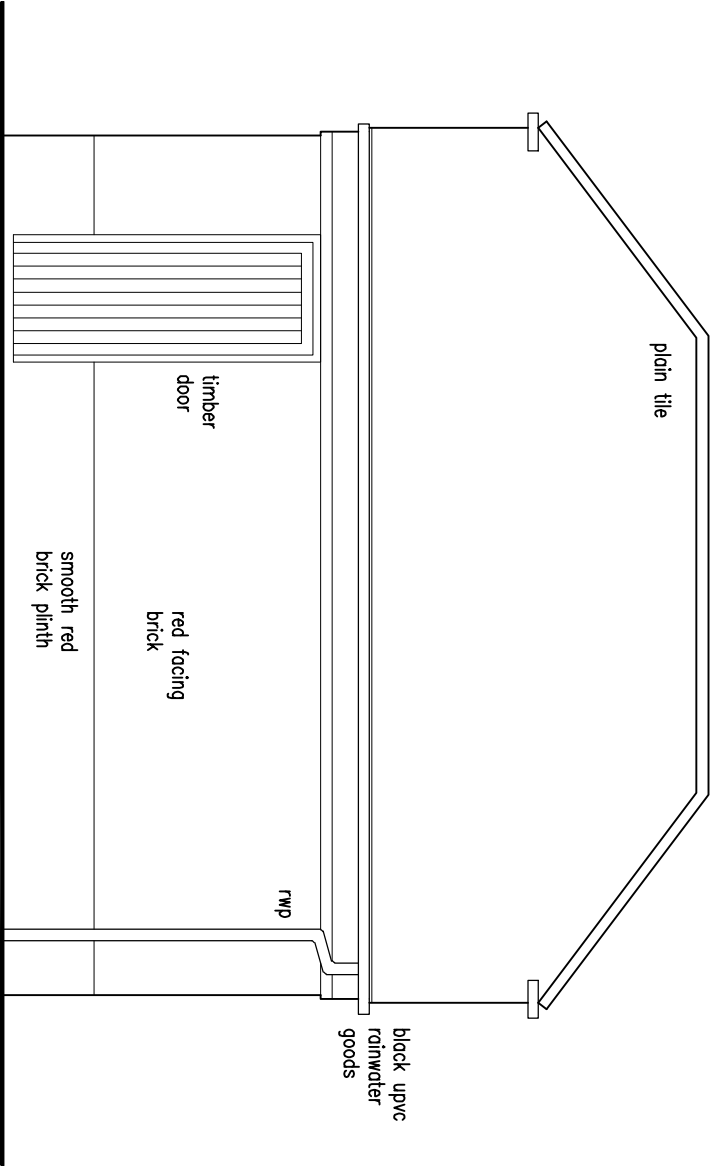

Garage Rear Elevation
Scale 1:100

