
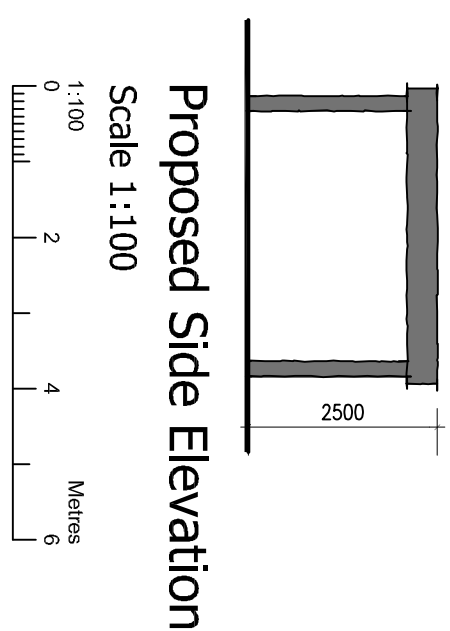


Notes

This drawing is to be read in conjunction with topographical survey drawing No. 25-4620.01 and 25-4620.02-06 'Existing Details'

- Materials Schedule: Outbuilding -
- Flat roof covering
 - Composite Cladding
 - Composite doors and windows

Proposed Outdoor Kitchen:

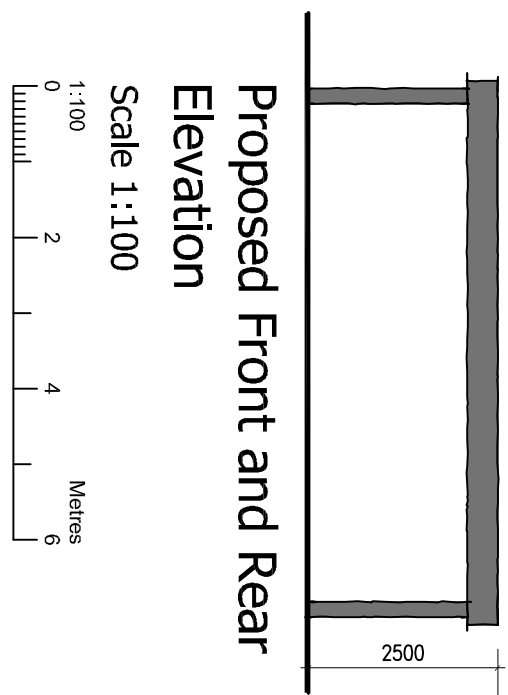

DAVID GRANGER
ARCHITECTURAL DESIGN LTD

David Granger Architectural Design Ltd
The Old Cottage Hospital
Leicester Road
Ashby de la Zouch
Leicestershire
LE65 1DB
T 01530 560939
W www.davidgrangerdesign.com

Project
Proposed Extensions & Alterations
118 Station Road
Market Bosworth
Leicestershire

Client
Mr & Mrs N. Haley

Drawing

Detailed Planning Proposals


Sheet 2 of 5

Drawing Number 25-4620.18

Date: January 2026

Scale: As Shown Drawn By: WF Checked By: SM

Physical dimensions must be taken in preference to scaled dimensions and any discrepancies are to be referred to David Granger Architectural Design Limited. Connections, annotations and suppliers must verify all dimensions on site before commencing any work or making any working drawings. All drawings are copyright of David Granger Architectural Design Limited. No part of this drawing may be reproduced without the written permission of David Granger Architectural Design Limited. All rights reserved. Licence No. J04100000460, Landmark Ref. LD08316 Company Reg. No. 3058912

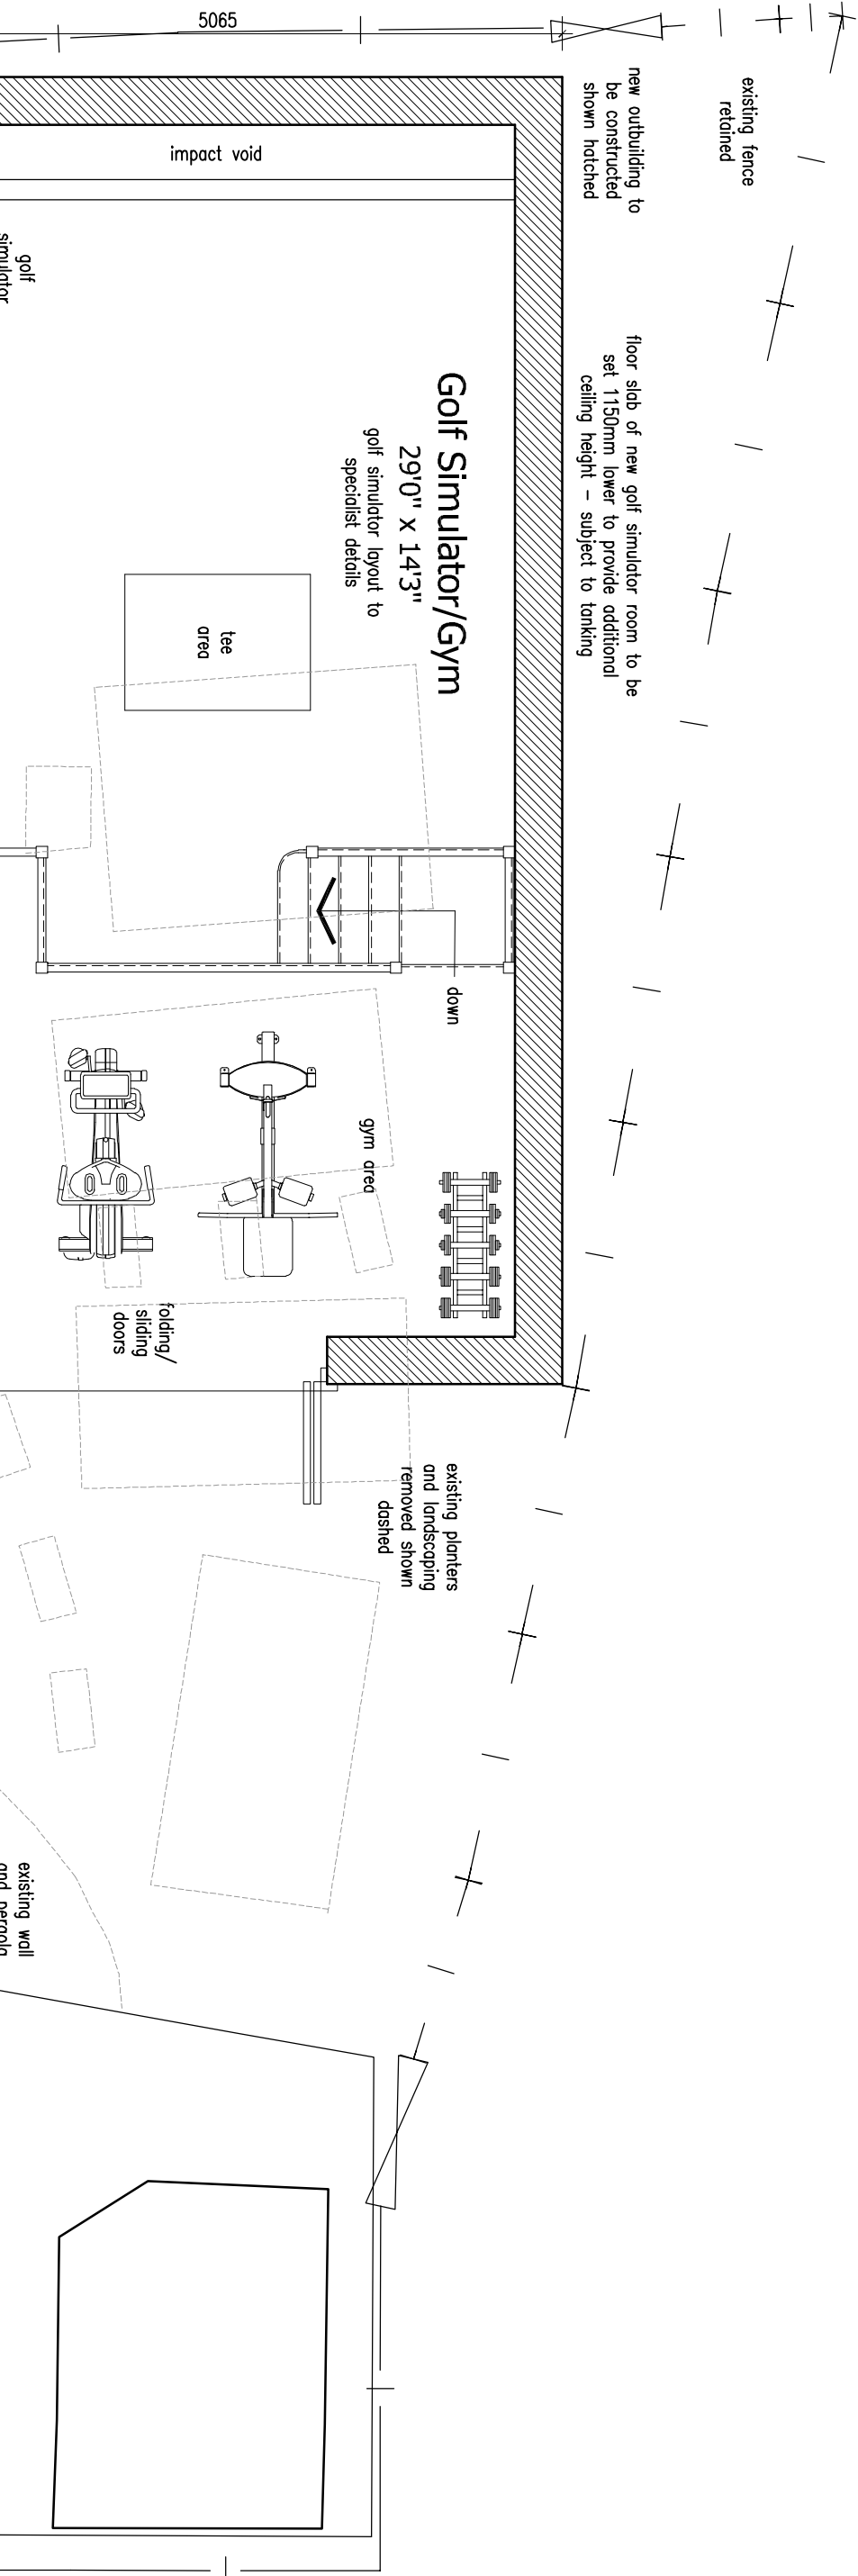

Proposed Outbuilding Ground Floor Plan
Scale 1:150

Proposed Outbuilding Front Elevation
Scale 1:150

Proposed Outbuilding Side Elevation
Scale 1:150

Proposed Outbuilding Rear Elevation
Scale 1:150

Proposed Outbuilding Side Elevation
Scale 1:150

DETAILED PLANNING PROPOSALS
PROPOSED EXTENSIONS AND ALTERATIONS - 118 STATION ROAD - MARKET BOSWORTH - LEICESTERSHIRE