

Notes

This drawing is to be read in conjunction with topographical survey drawing No. 25-4620.01 and 25-4620.02-06 'Existing Details'

Materials Schedule: Dwelling -

- Flat roof covering
- Facing brickwork to match existing
- Plain roof tiles to match existing
- Aluminium folding/ sliding doors
- Glazed lantern
- Glazed Juliet balcony
- Composite doors and windows
- Rooflights




Proposed Front Elevation
Scale 1:50

1:50
0 1 2 3
Metres




Proposed Rear Elevation
Scale 1:50

1:50
0 1 2 3
Metres

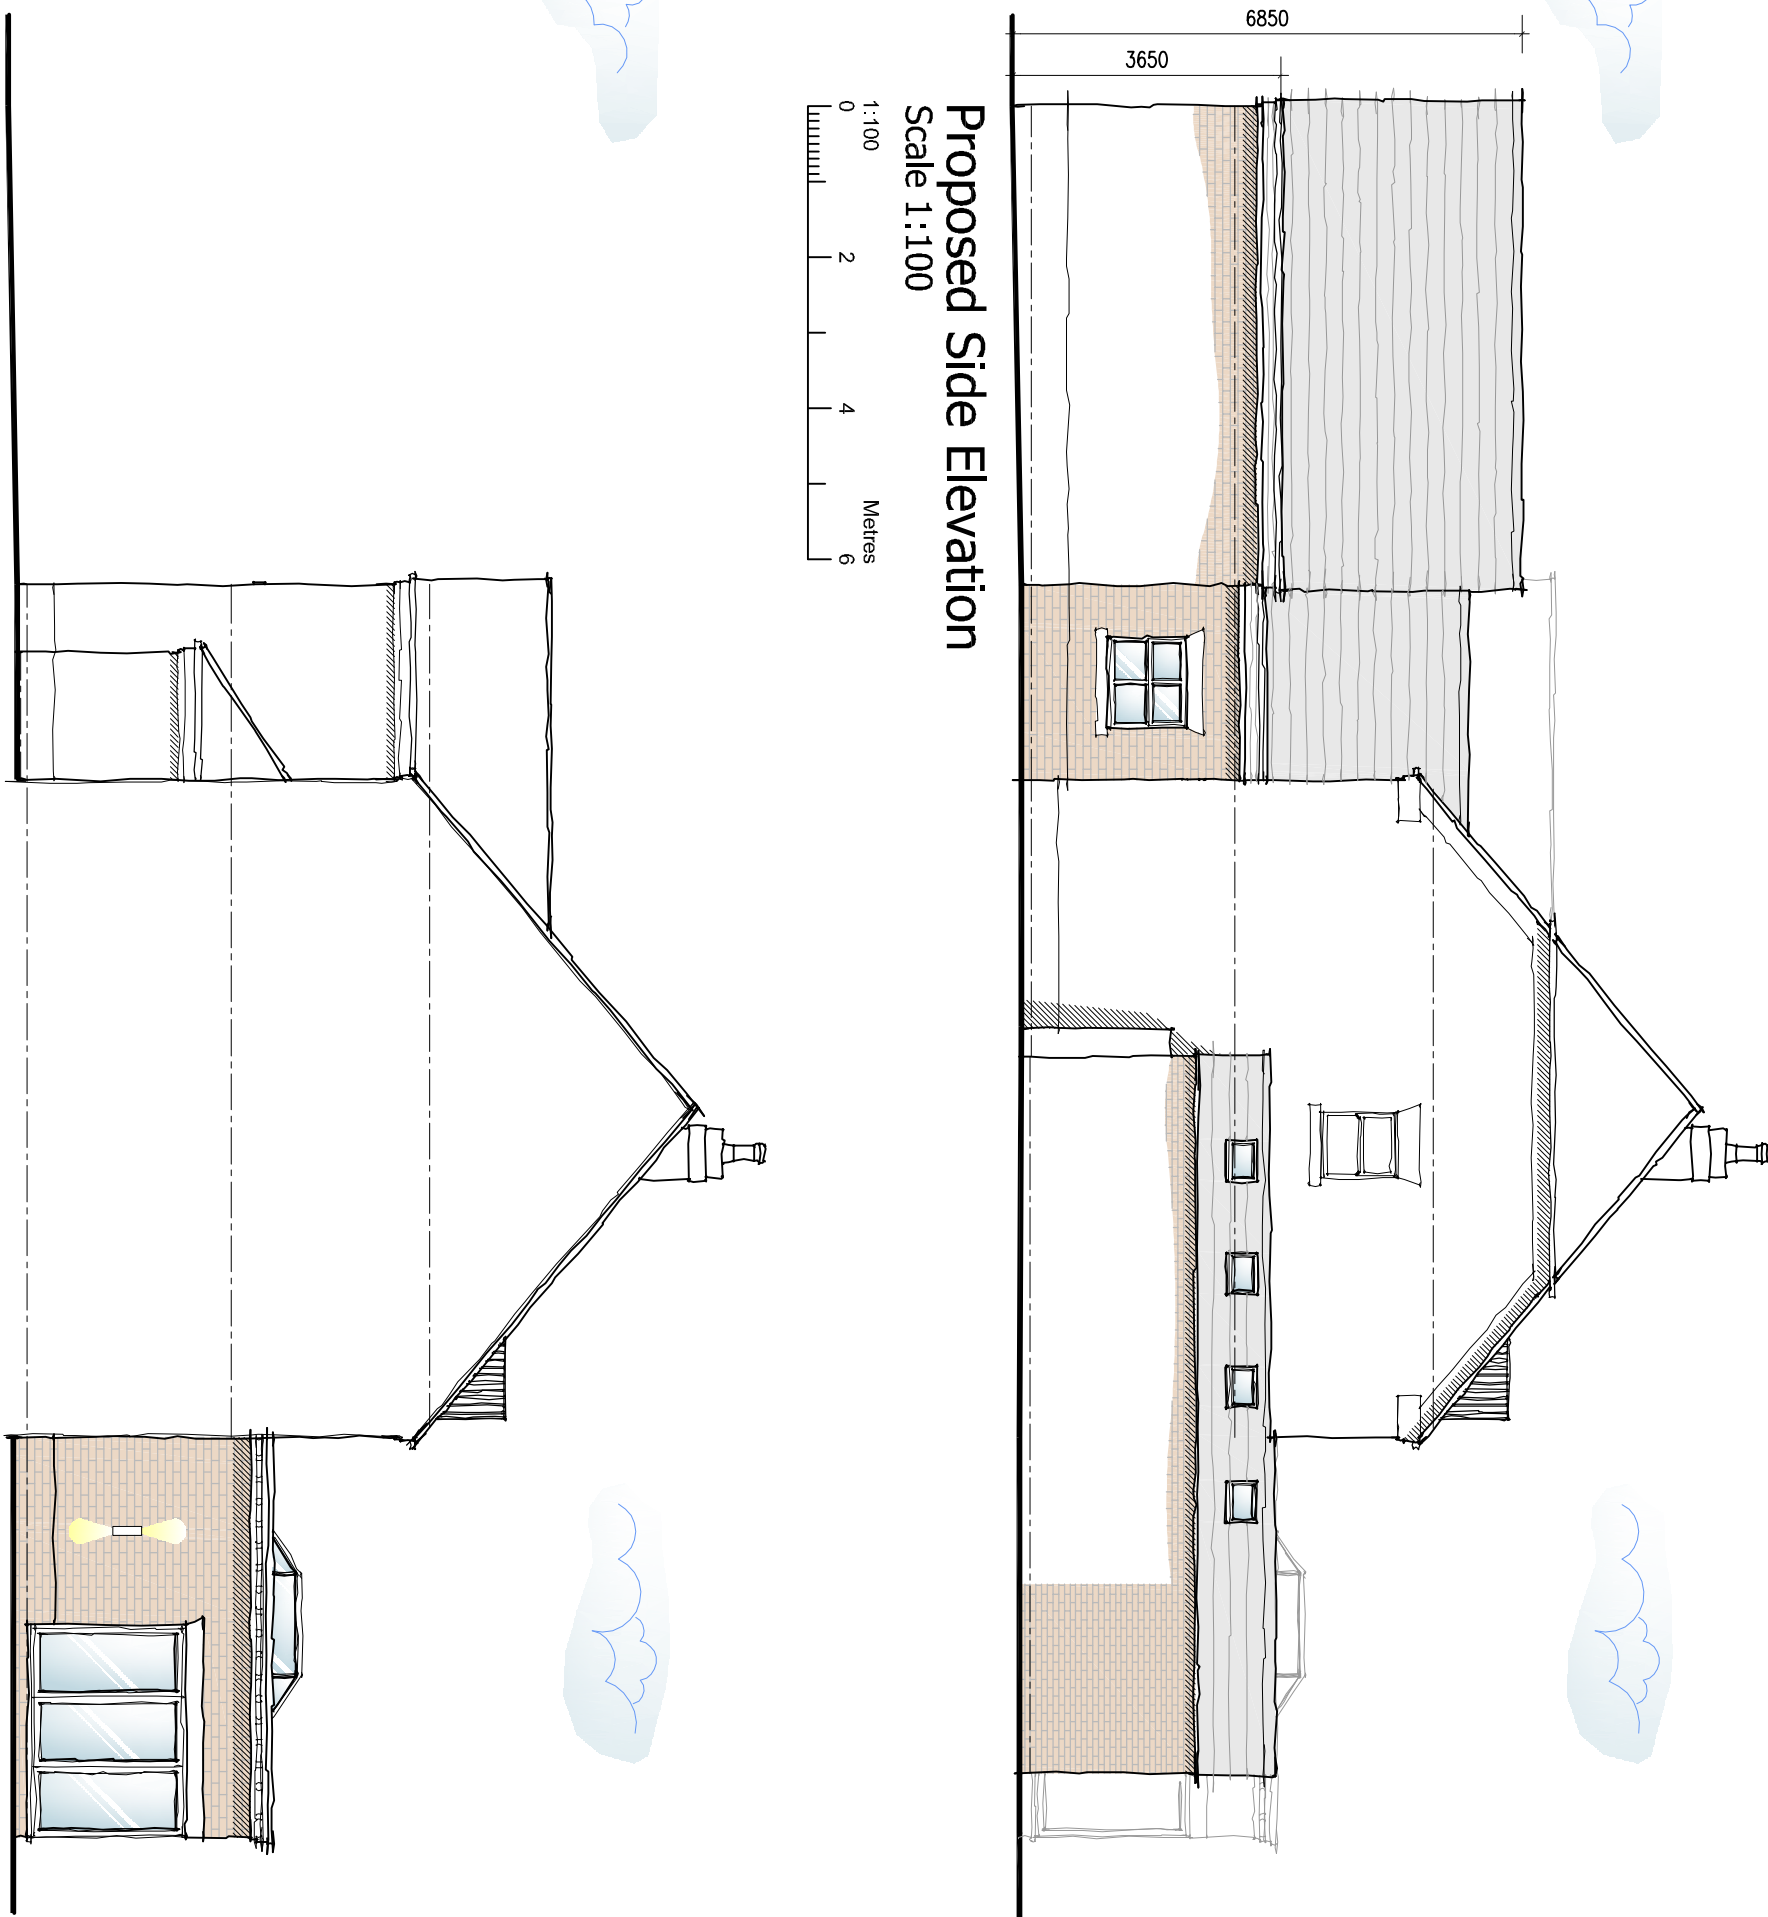


Proposed Side Elevation
Scale 1:100

1:100
0 2 4 6
Metres

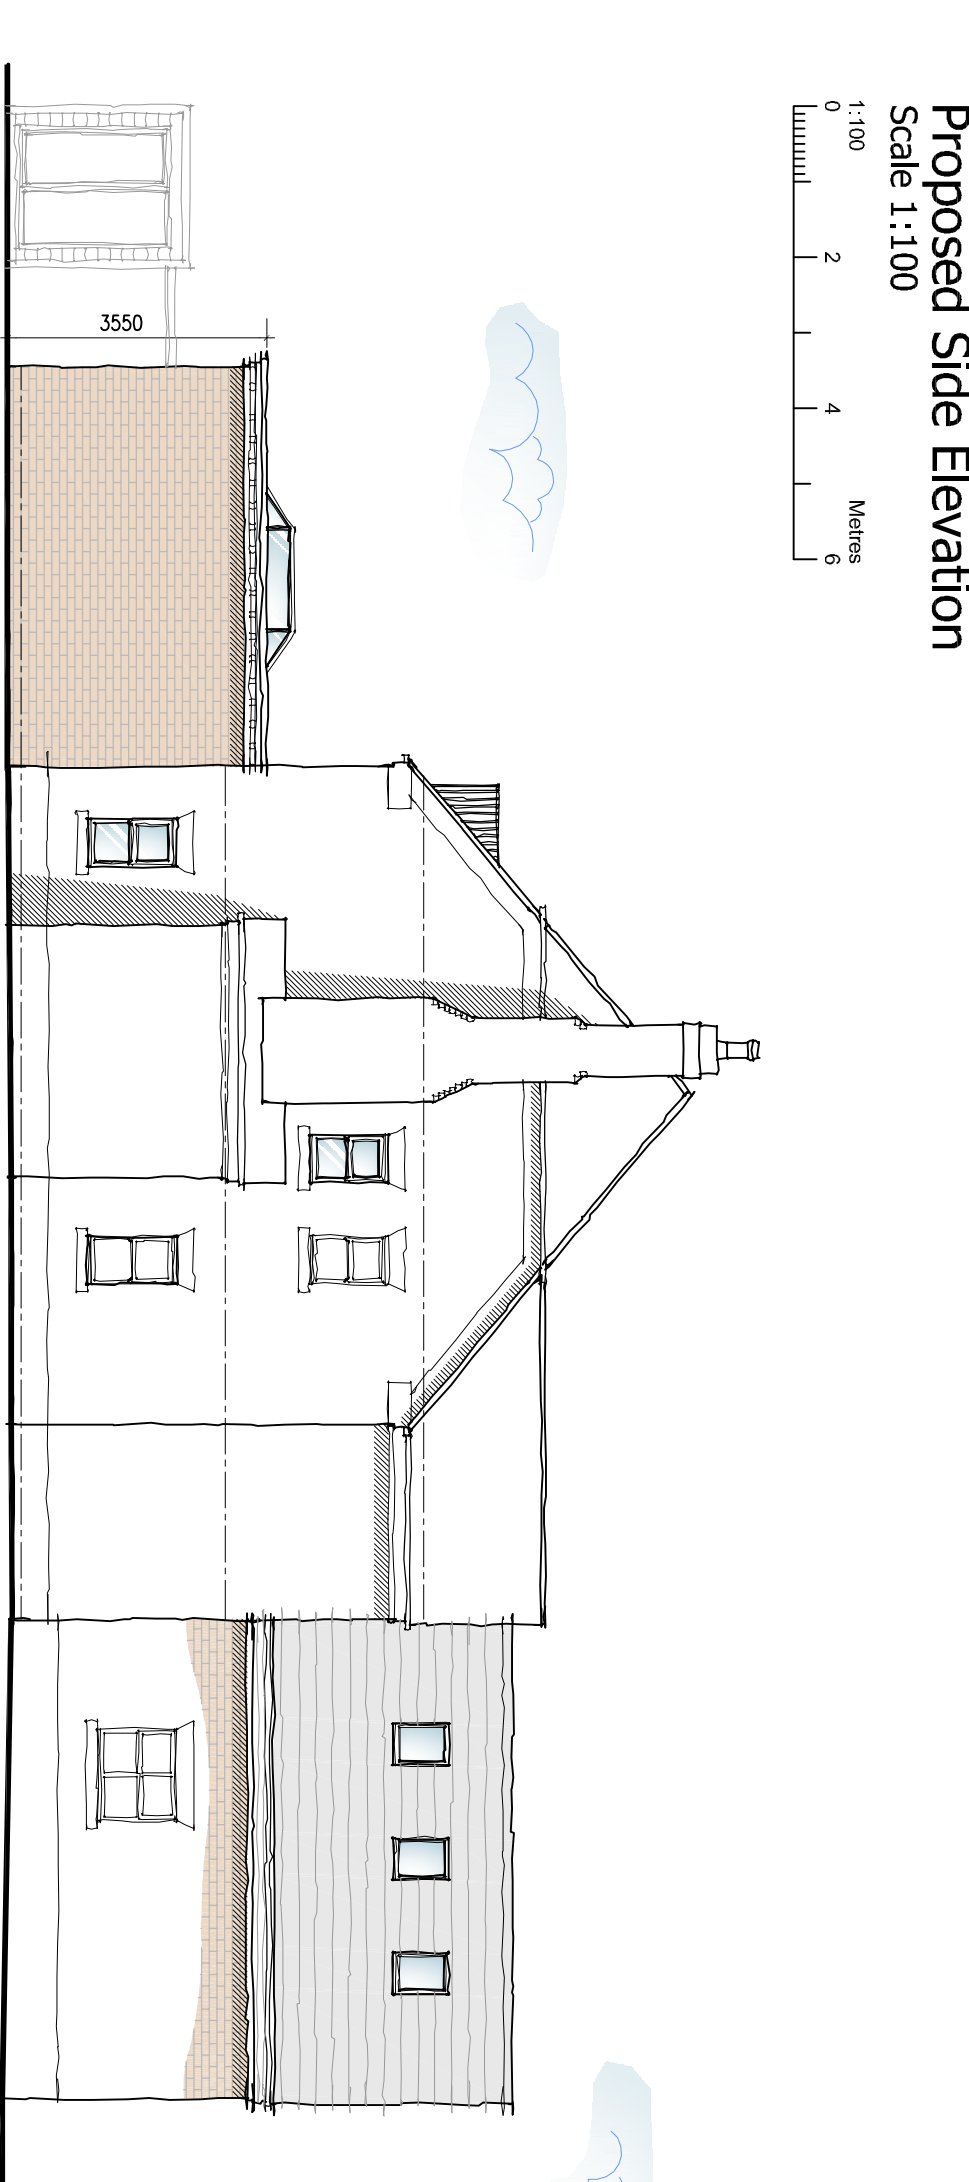

Proposed Side Elevation
Scale 1:100

1:100
0 2 4 6
Metres

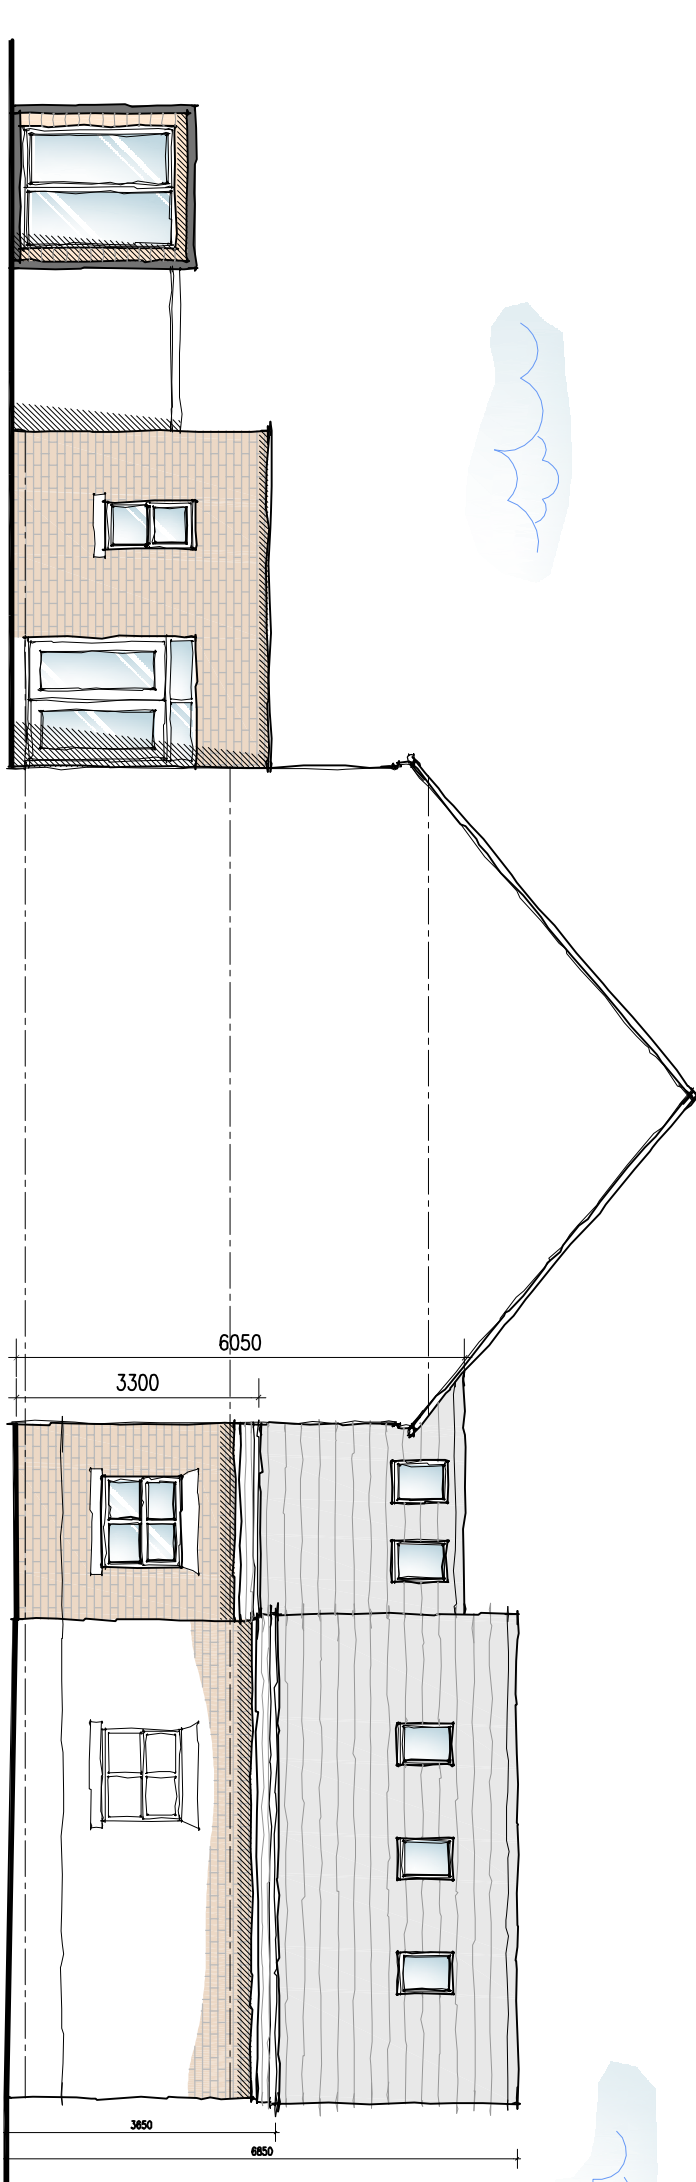

Proposed Side Elevation
Scale 1:100

1:100
0 2 4 6
Metres

DETAILED PLANNING PROPOSALS

PROPOSED EXTENSIONS AND ALTERATIONS - 118 STATION ROAD - MARKET BOSWORTH - LEICESTERSHIRE

DG **DAVID GRANGER**
ARCHITECTURAL DESIGN LTD

David Granger Architectural Design Ltd
The Old Cottage Hospital
Leicester Road
Ashby de la Zouch
Leicestershire
LE65 1DB
T 011530 560939
W www.davidgrangerdesign.com

Project

Proposed Extensions & Alterations
118 Station Road
Market Bosworth
Leicestershire

Client

Mr & Mrs N. Haley

Drawing

Detailed Planning Proposals

Sheet 3 of 5

Drawing Number 25-4620.19 A

Date: January 2026

Scale: As Shown Drawn By: WF Checked By: SM

Physical dimensions must be taken in preference to scaled dimensions and any discrepancies are to be referred to David Granger Architectural Design Limited. Connections, annotations and suppliers must verify all dimensions on the before commencing any work or making any subsequent drawings. All drawings are copyright of David Granger Architectural Design Limited. No part of this drawing may be reproduced without the written permission of David Granger Architectural Design Limited. All rights reserved. Licence No. 04100009460, Landmark Ref. LD08169 Company Reg. No. 3058912