



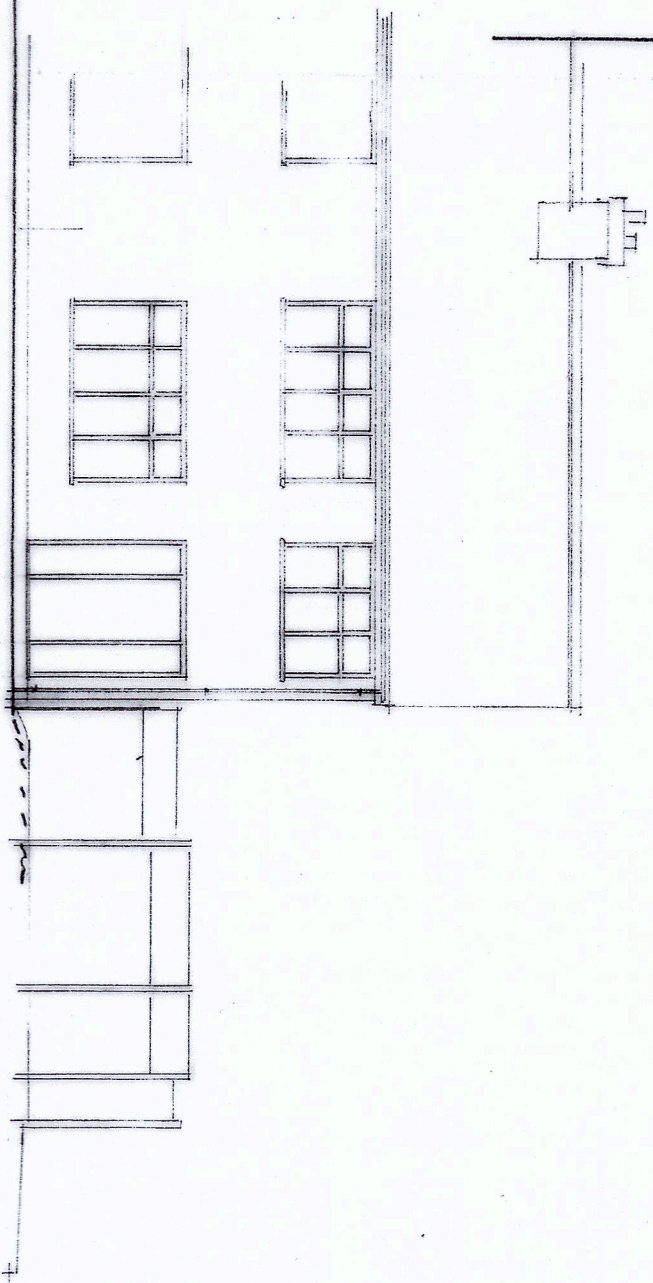


front elevation

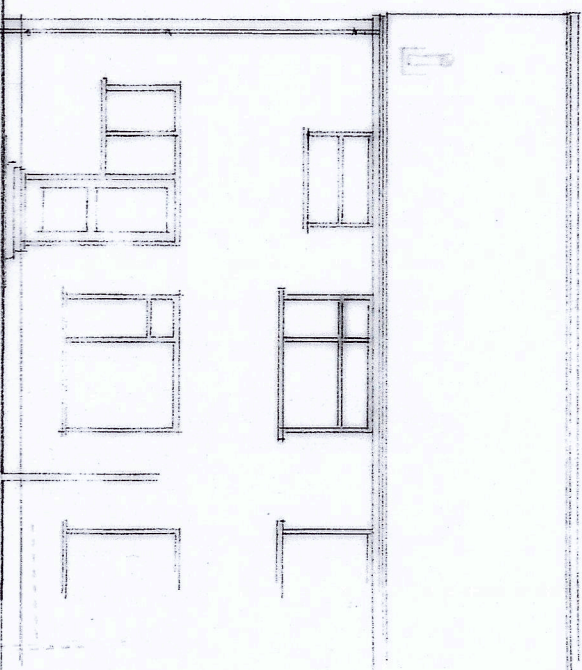


rear elevation

side elev.

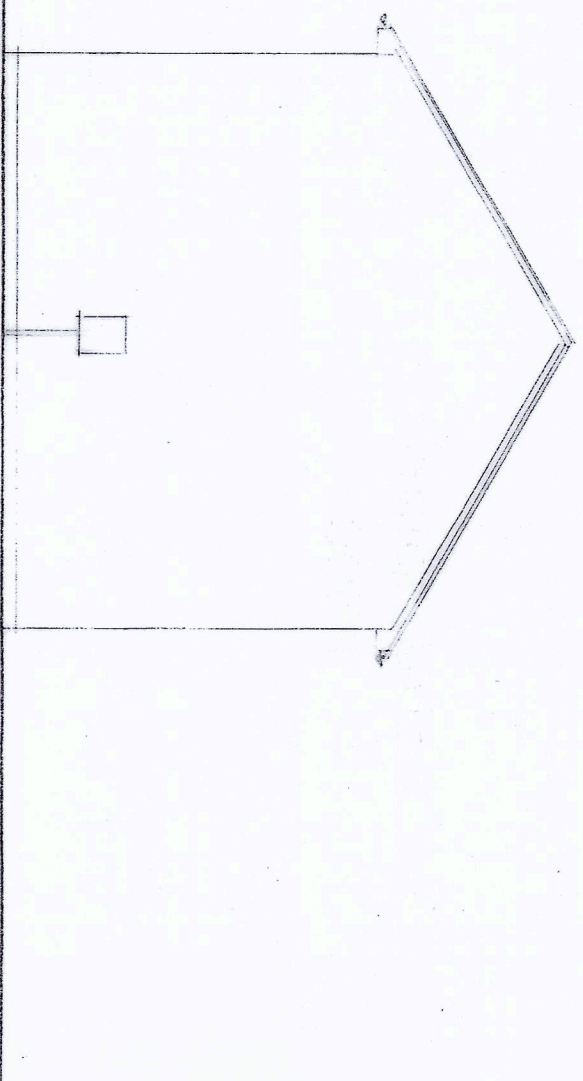

garage

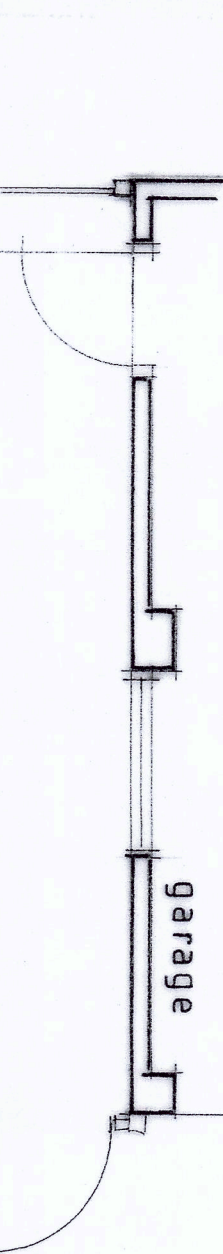

6.000 M.

boundary fence

SHED

SHED

lounge

kitchen


hall

boundary


4.7M

ground floor plan

site plan
1:500

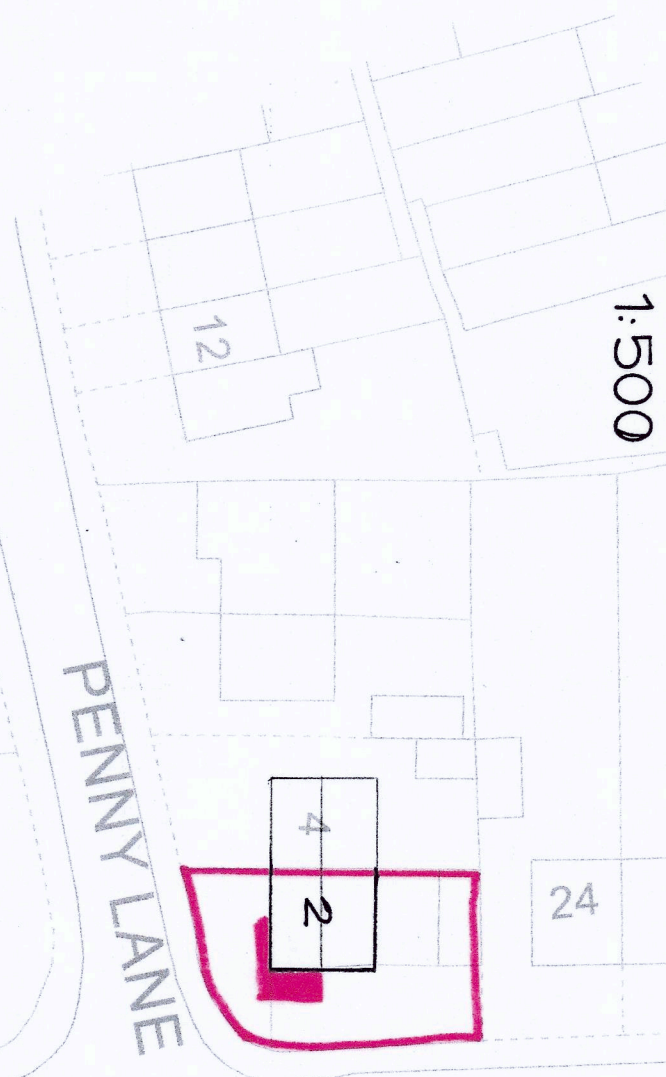

location plan
1:1250

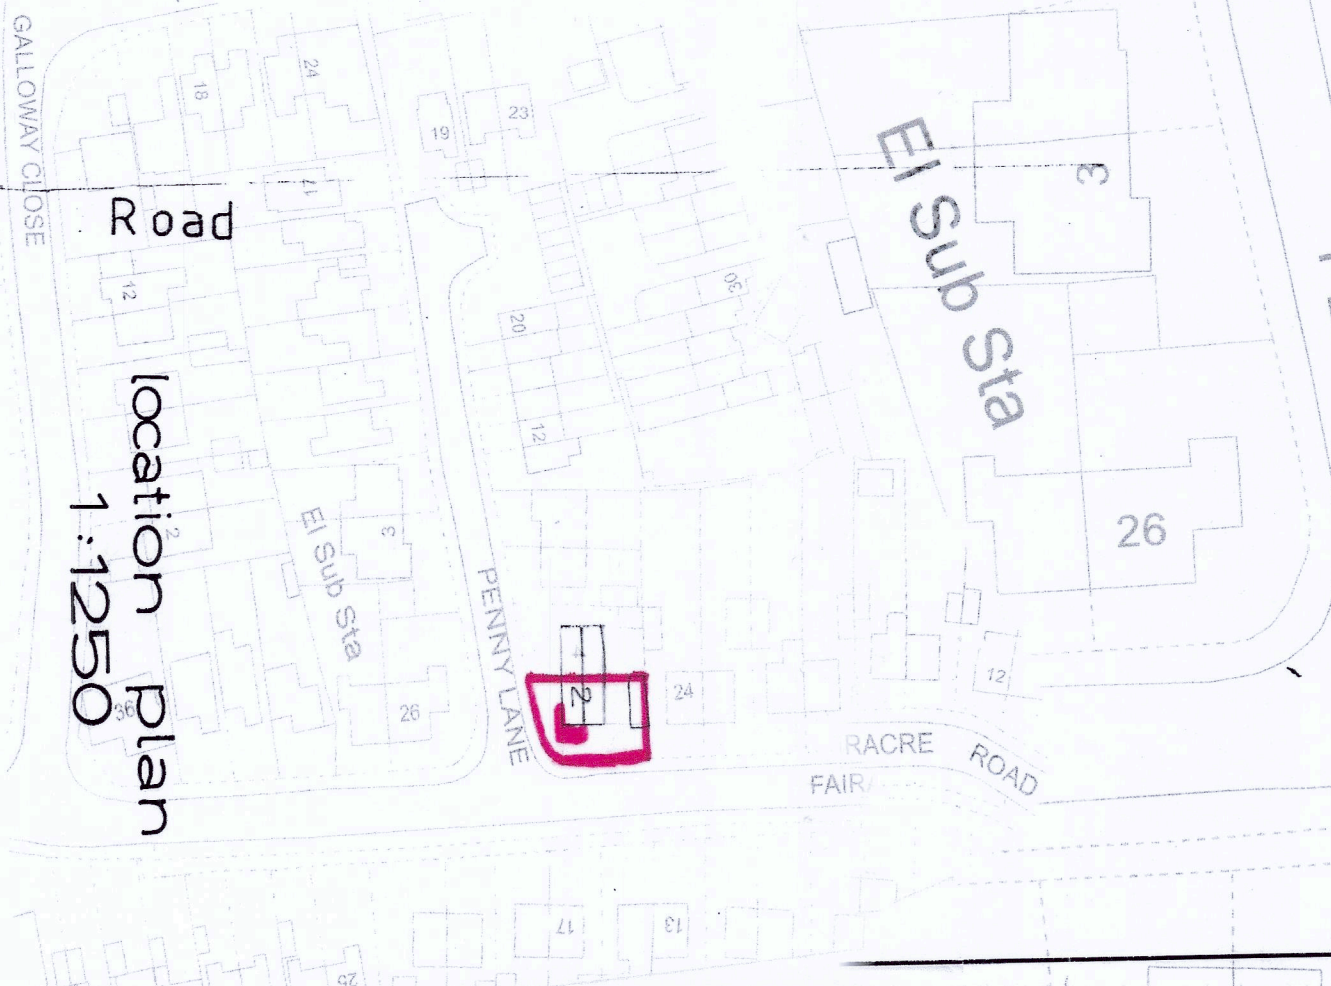

Fairacre Road


GALLOWAY CLOSE

El Sub Sta

PENNY LANE

FAIRACRE ROAD

FAIRAC

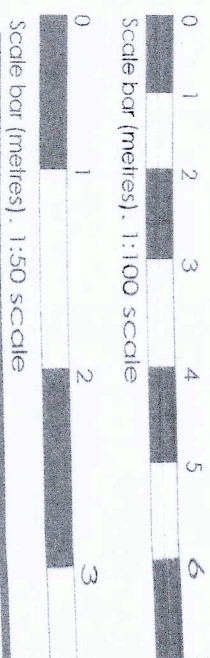

Scale bar (metres), 1:50 scale

**GRAHAM HARRIS
PARTNERSHIP LTD**
11 RIDGEMAN LITTLEHORE
LEICESTERSHIRE LE19 2J3
TELEPHONE 0116 2752275
E MAIL: graham@btinternet.com

Plan of Property as Existing
With
Site and Location Plans

2 Penny Lane
BARWELL
Leicestershire

Drawing No: 6551 / DSE / 1
Scale: 1:100
Date: 27 / 10 / 2025
G.W.H.