



Drawings are for L.A. approval only and do not constitute construction drawings.
All dimensions to be checked on site before works commence. Agent to be advised of any discrepancies.

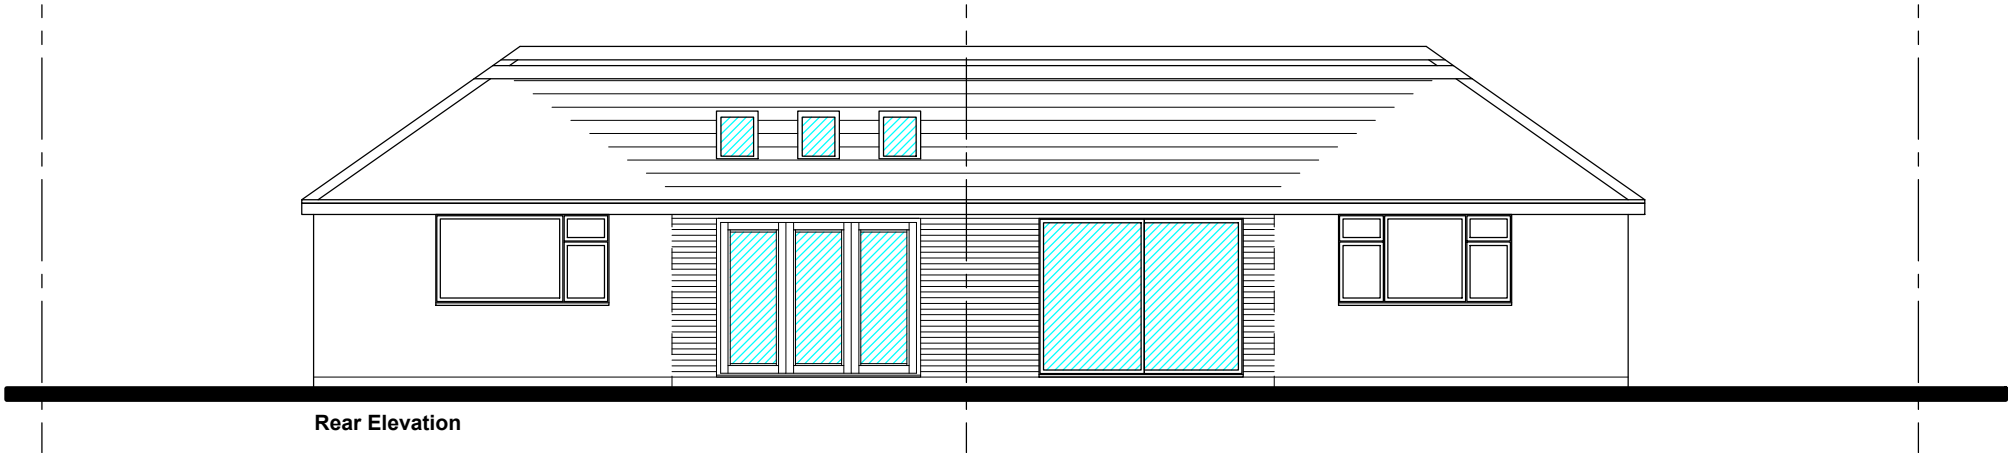

Rear Elevation

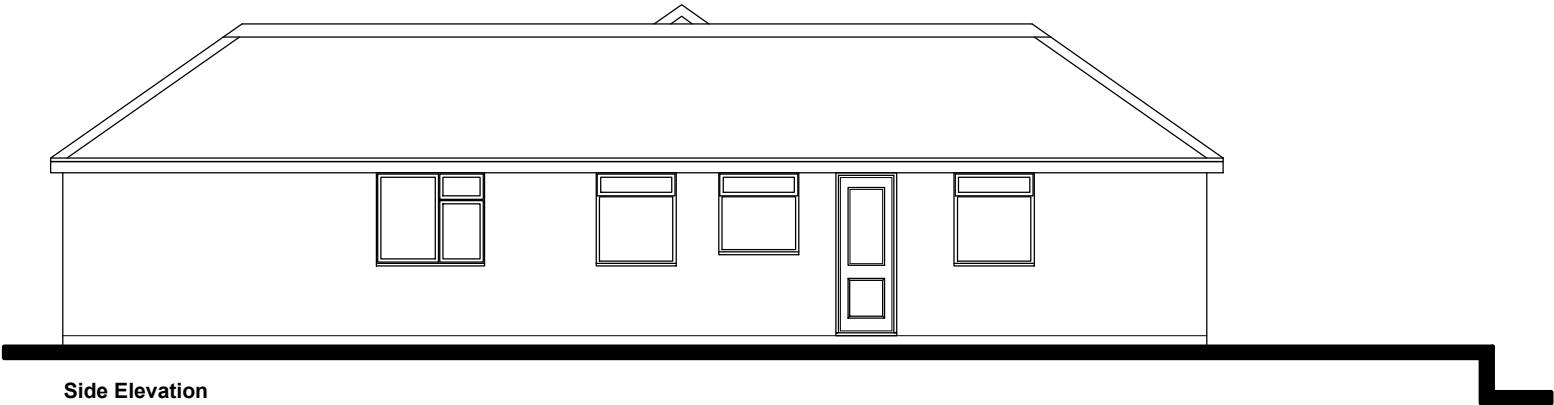

Side Elevation

Proposed Elevations

050010002000

SCALE: 1:100 @ A3

FOOTPRINT

ARCHITECTURAL DESIGN

Revision Notes:

Rev A - 12.07.2023 - Amendments as discussed with client.

Client:

Ms Miller

Project:

26 Applebee Road, Burbage. LE10 2LJ

Drawing Title:

Proposed Elevations

Drawing Number:

Miller-020

Revision:

A

Scale:

1:100@A3

Date:

June 2023

Drawn By:

Igb

Checked By:

Igb