



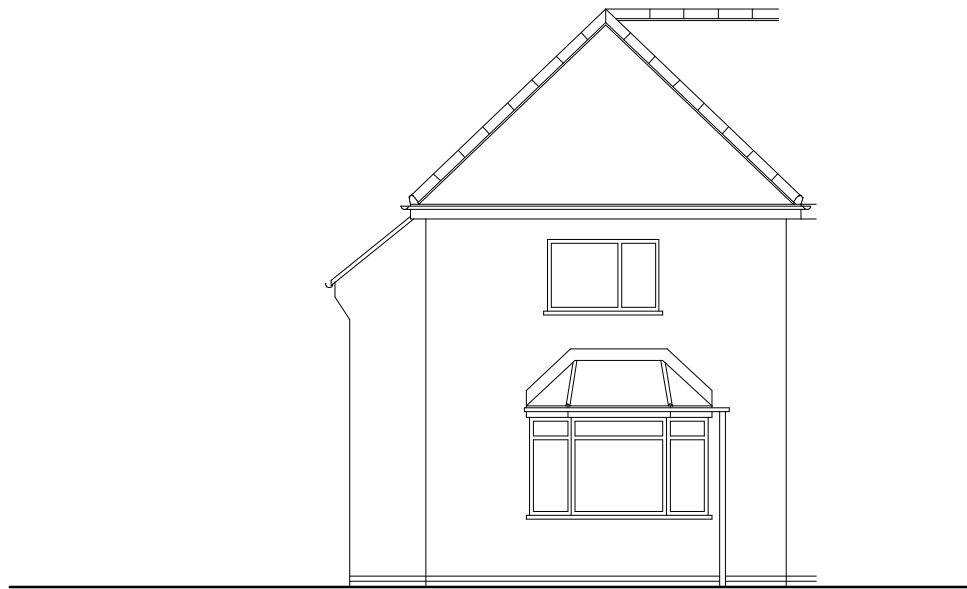


Existing Front Elevation

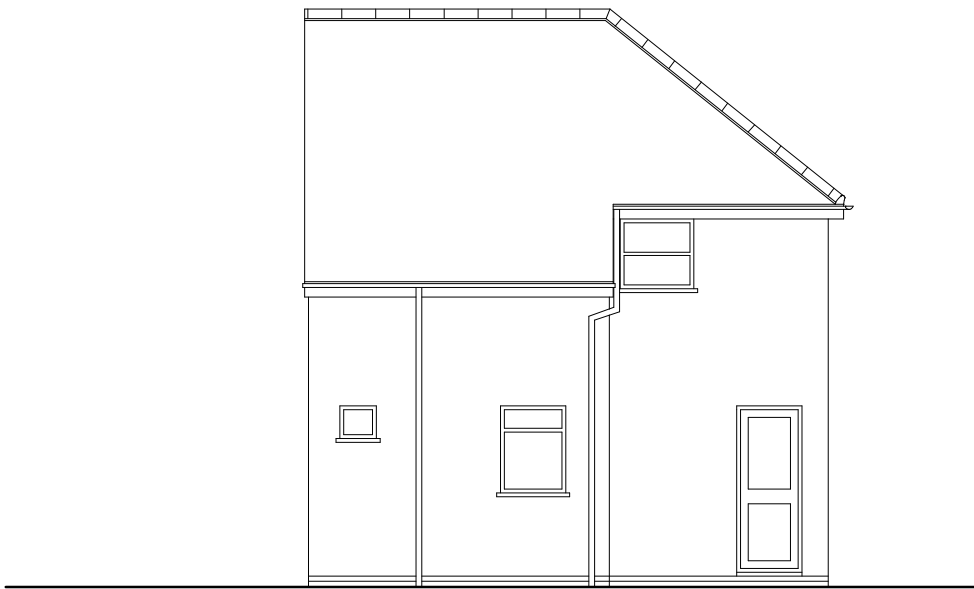


Existing Rear Elevation



Existing Elevation To Boundary

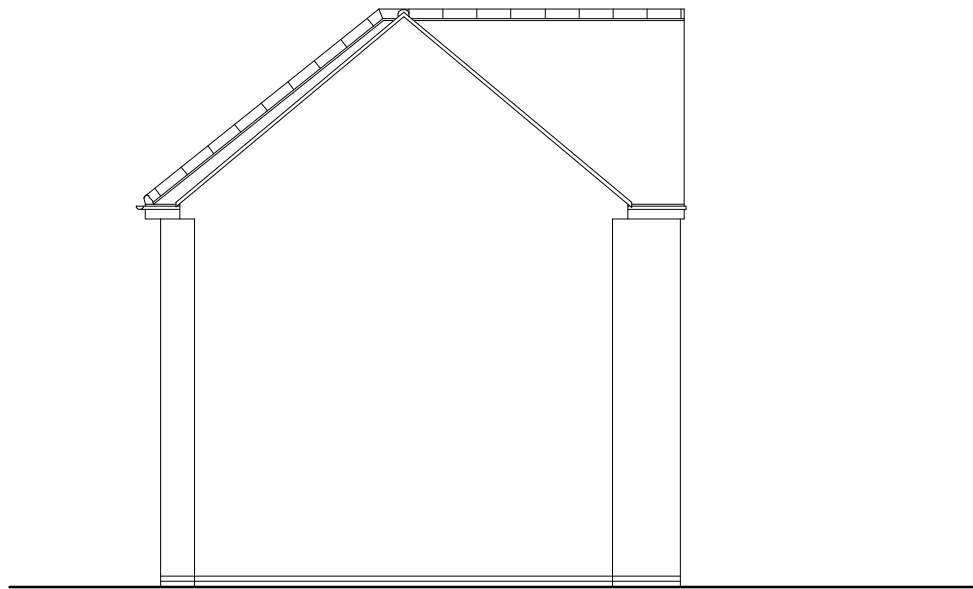

Existing Elevation To No 19

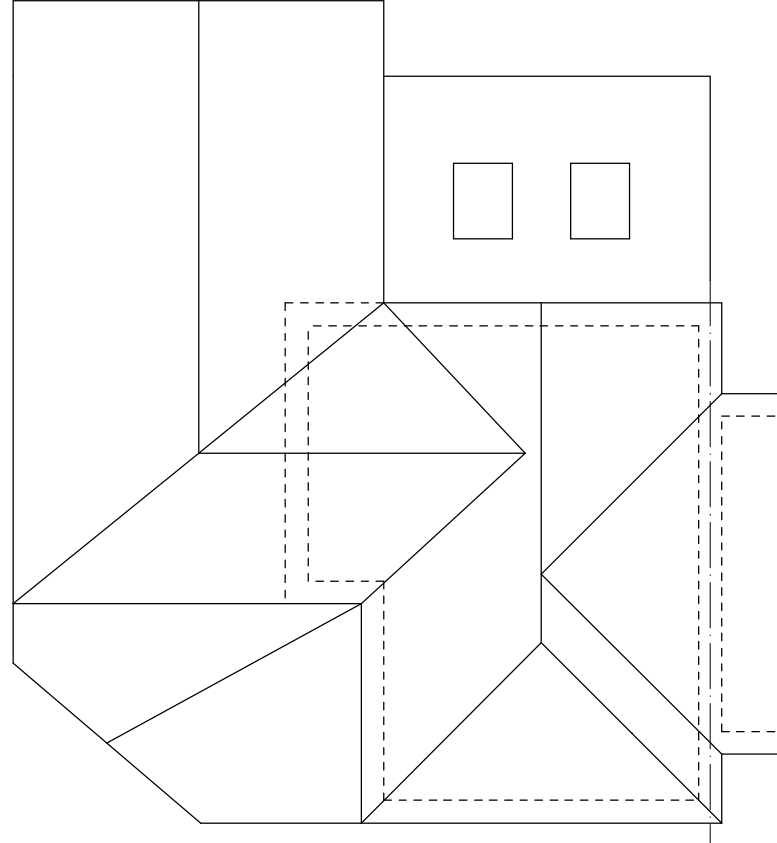


Roof Plan




Proposed Front Elevation




Proposed Rear Elevation

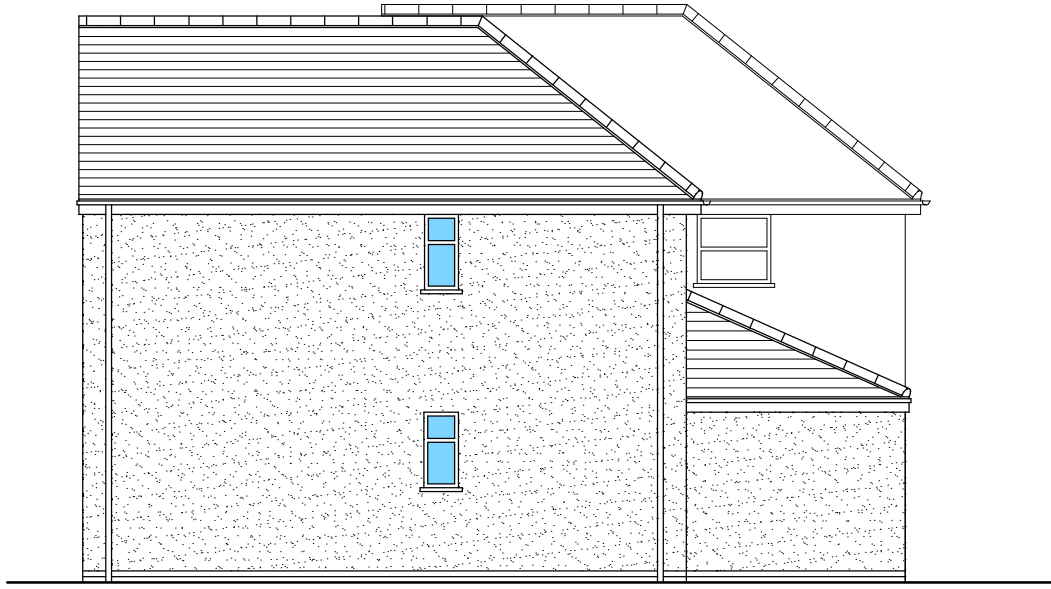


Proposed Elevation To Boundary

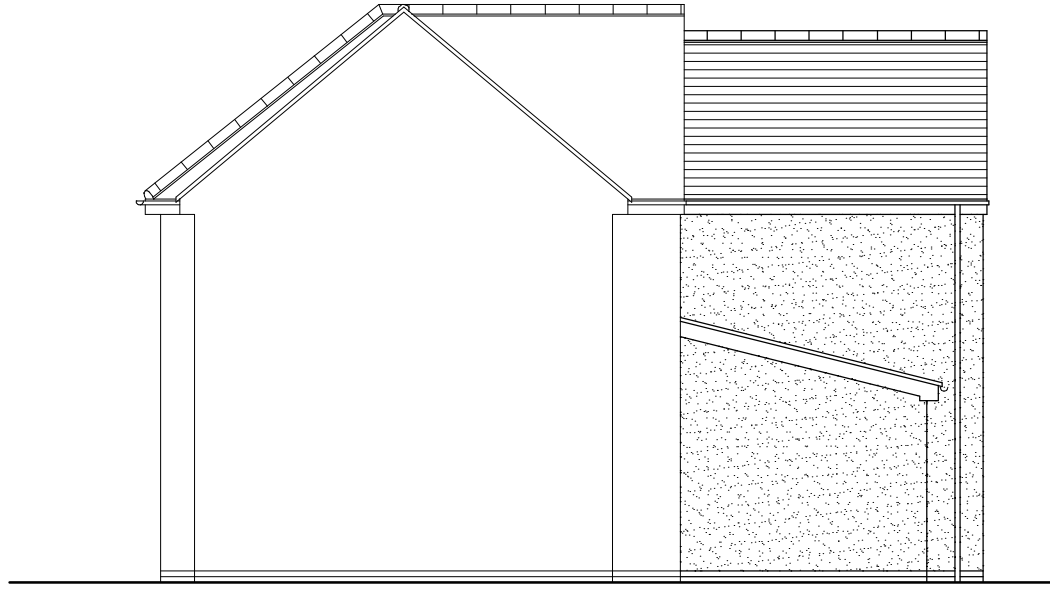


Proposed Elevation To No 19

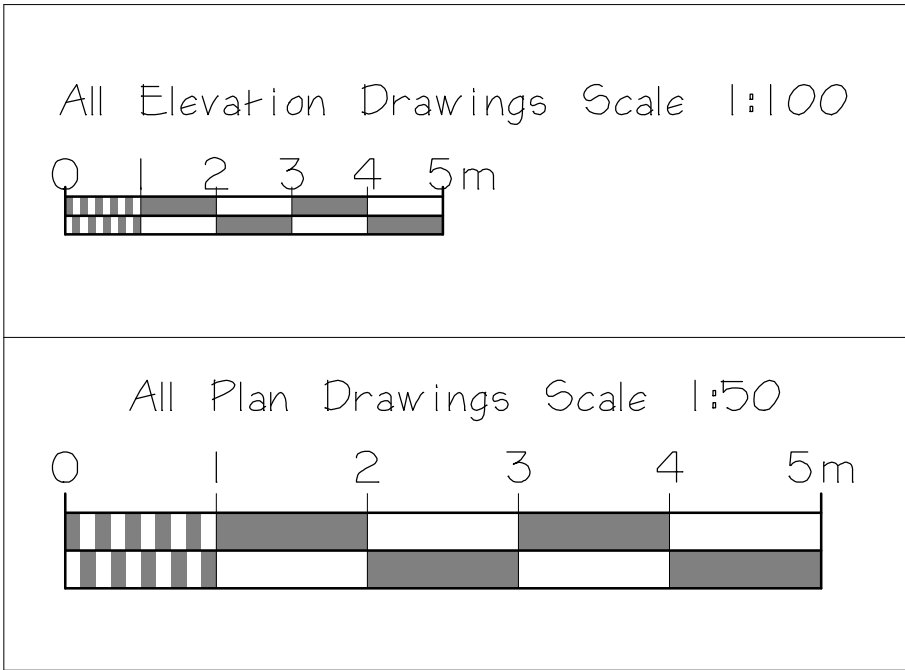

Scale Bars

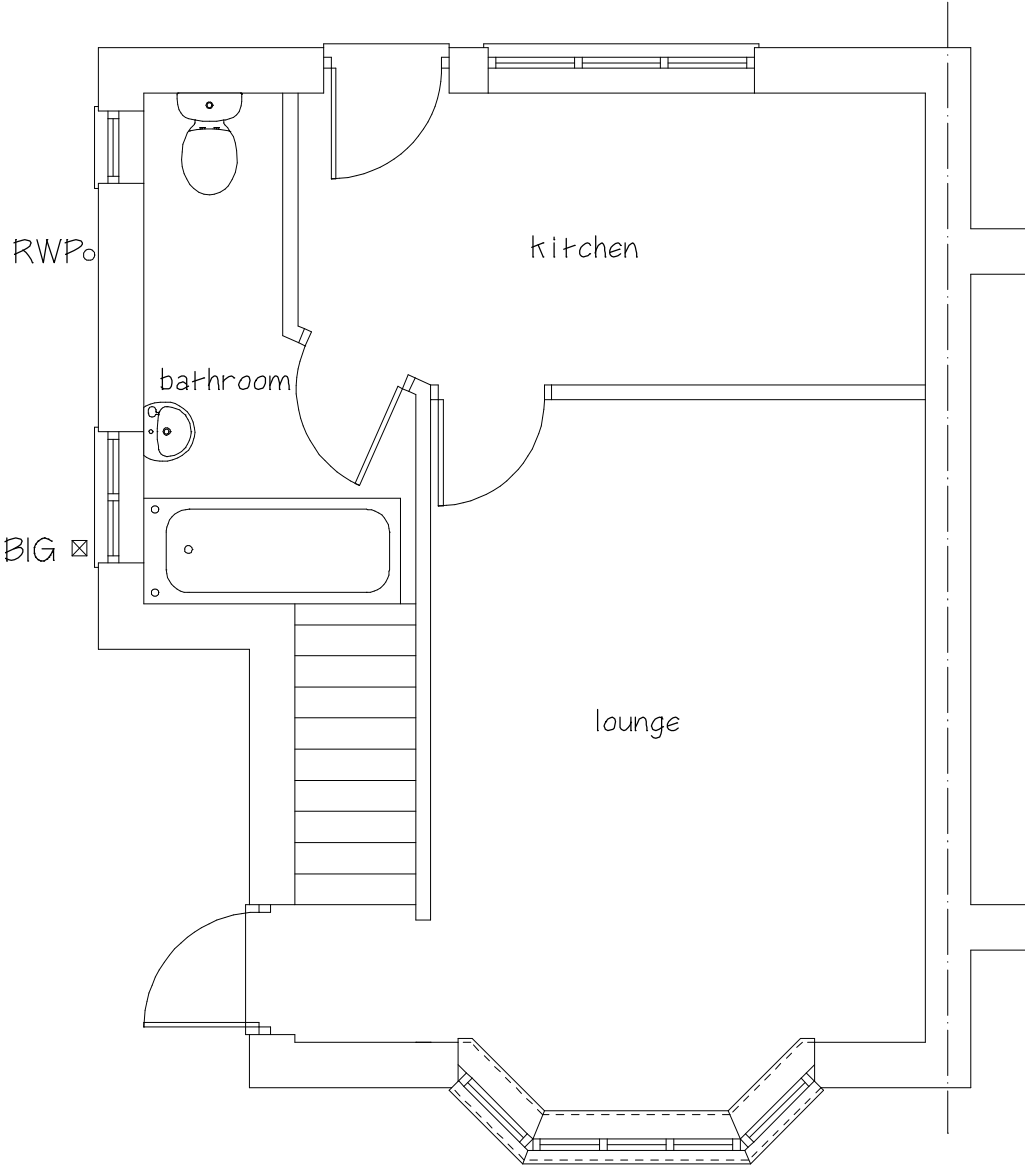


Existing Ground Floor Plan

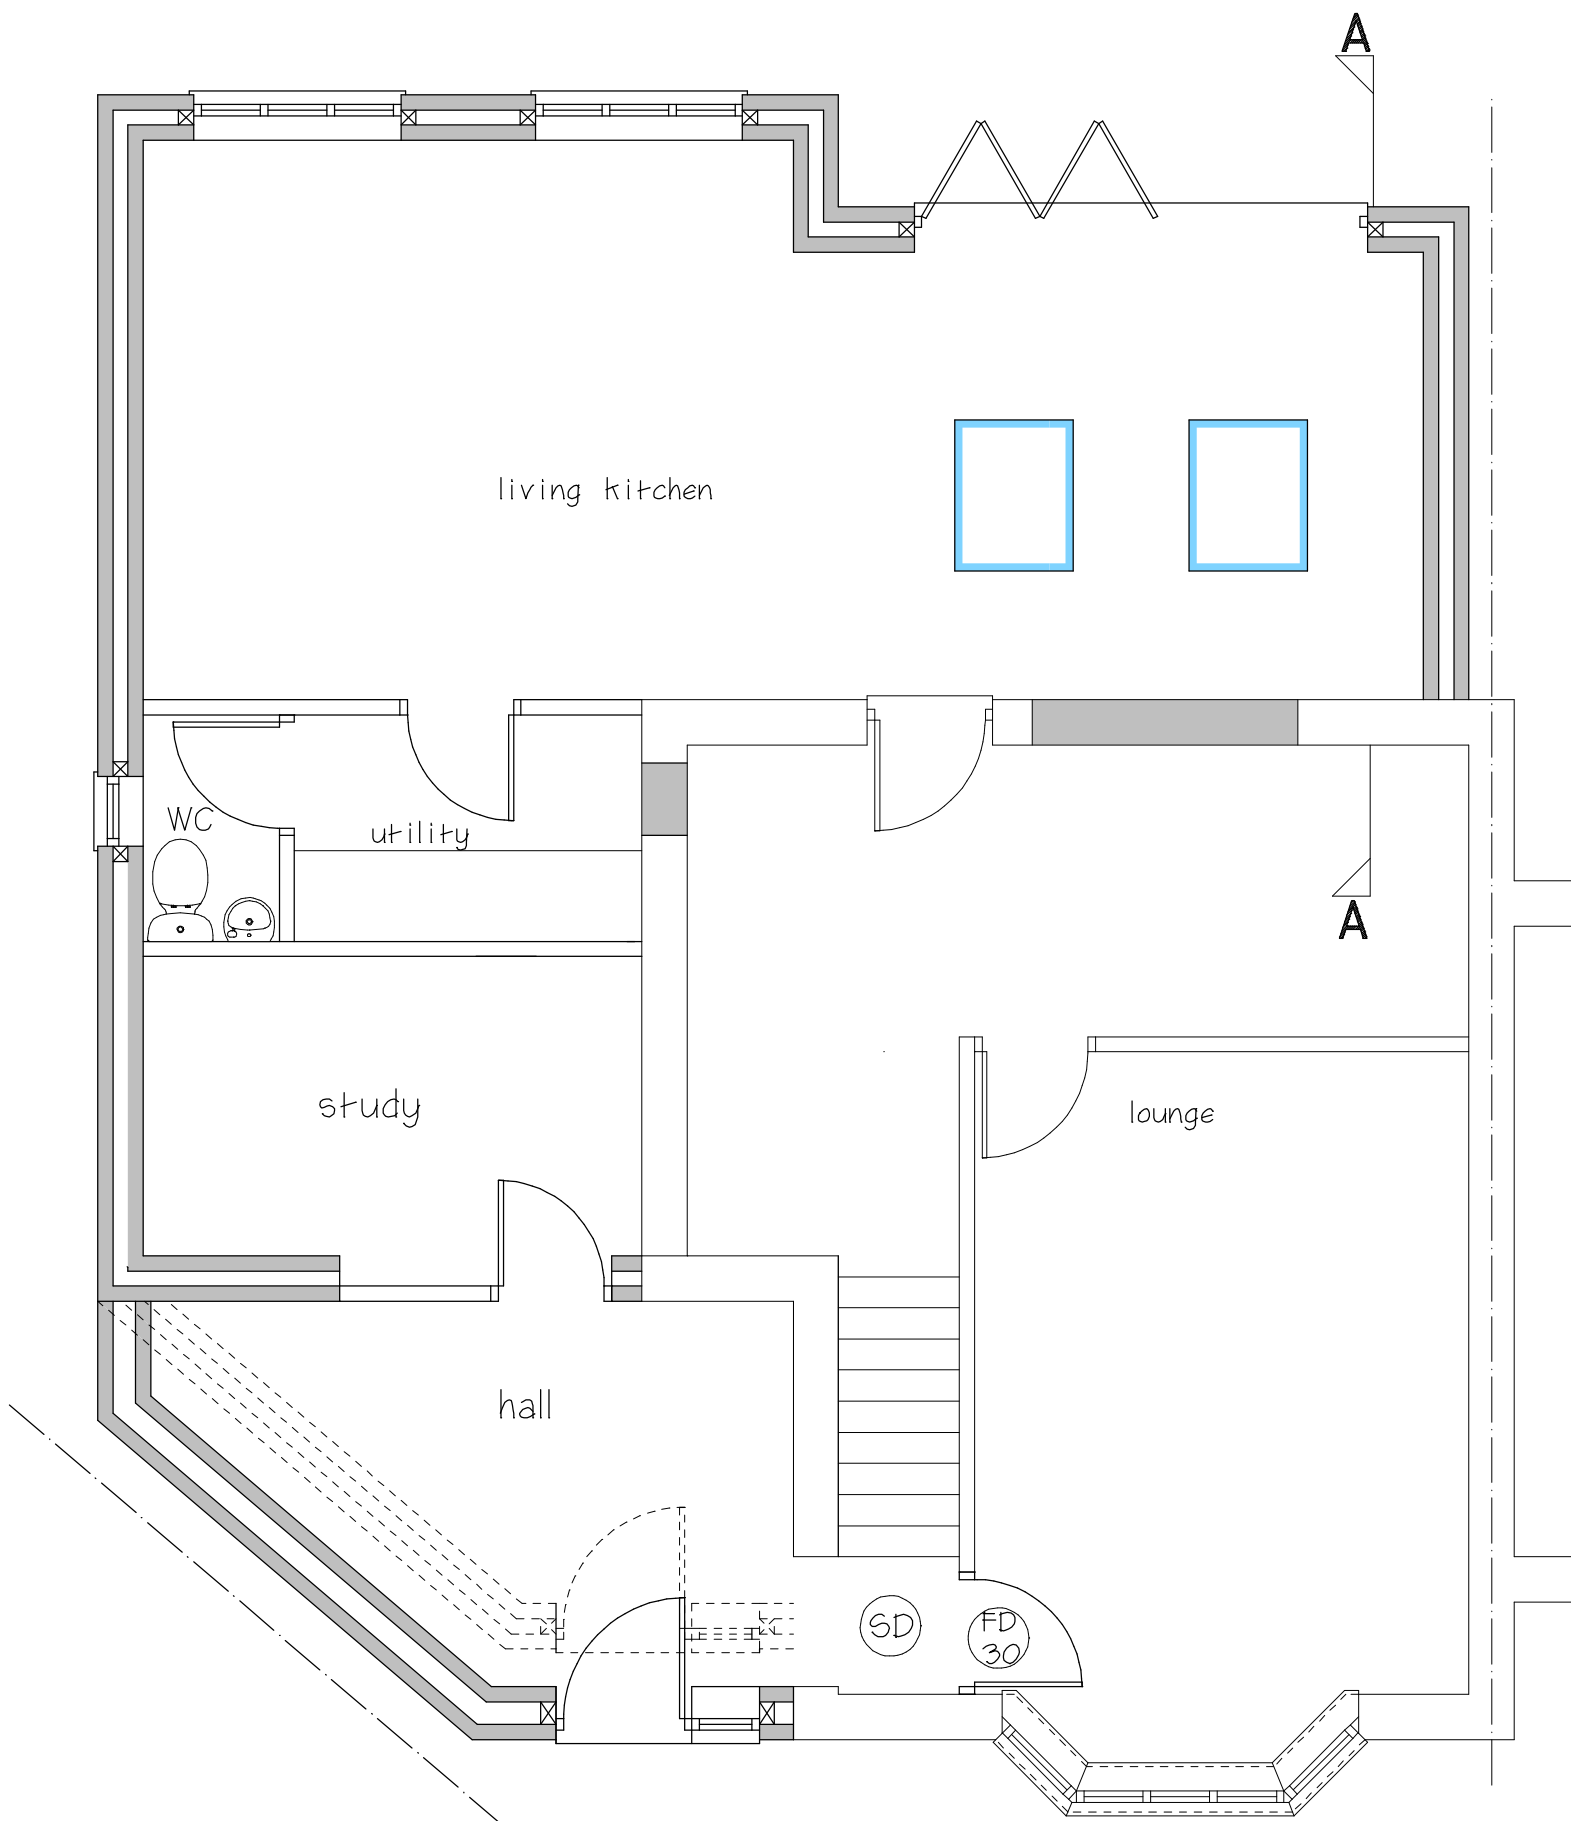


Proposed Ground Floor Plan

FD 30 Denotes 1/2 hour fire resisting door
SD Denotes smoke detection system to BS 5839-6 part B To be mains wired and interlinked

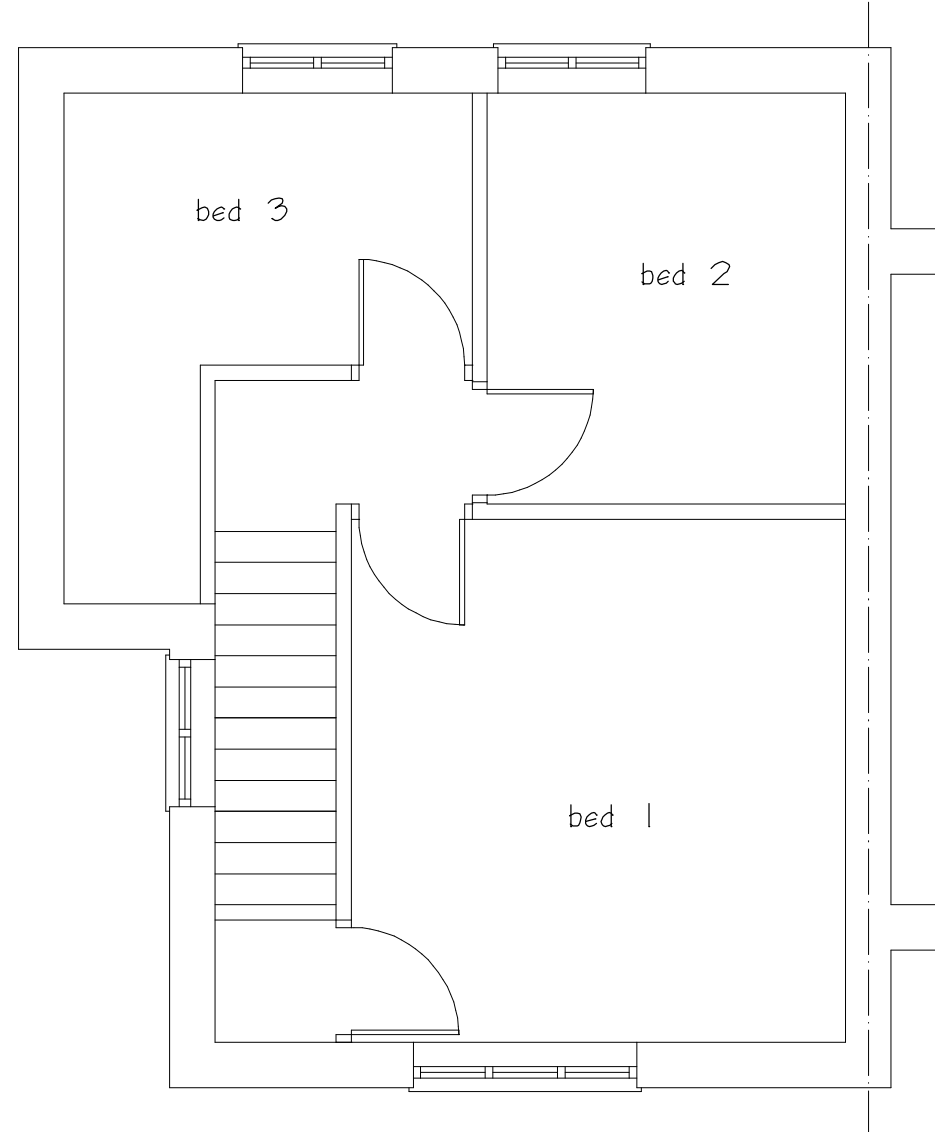

Existing First Floor Plan

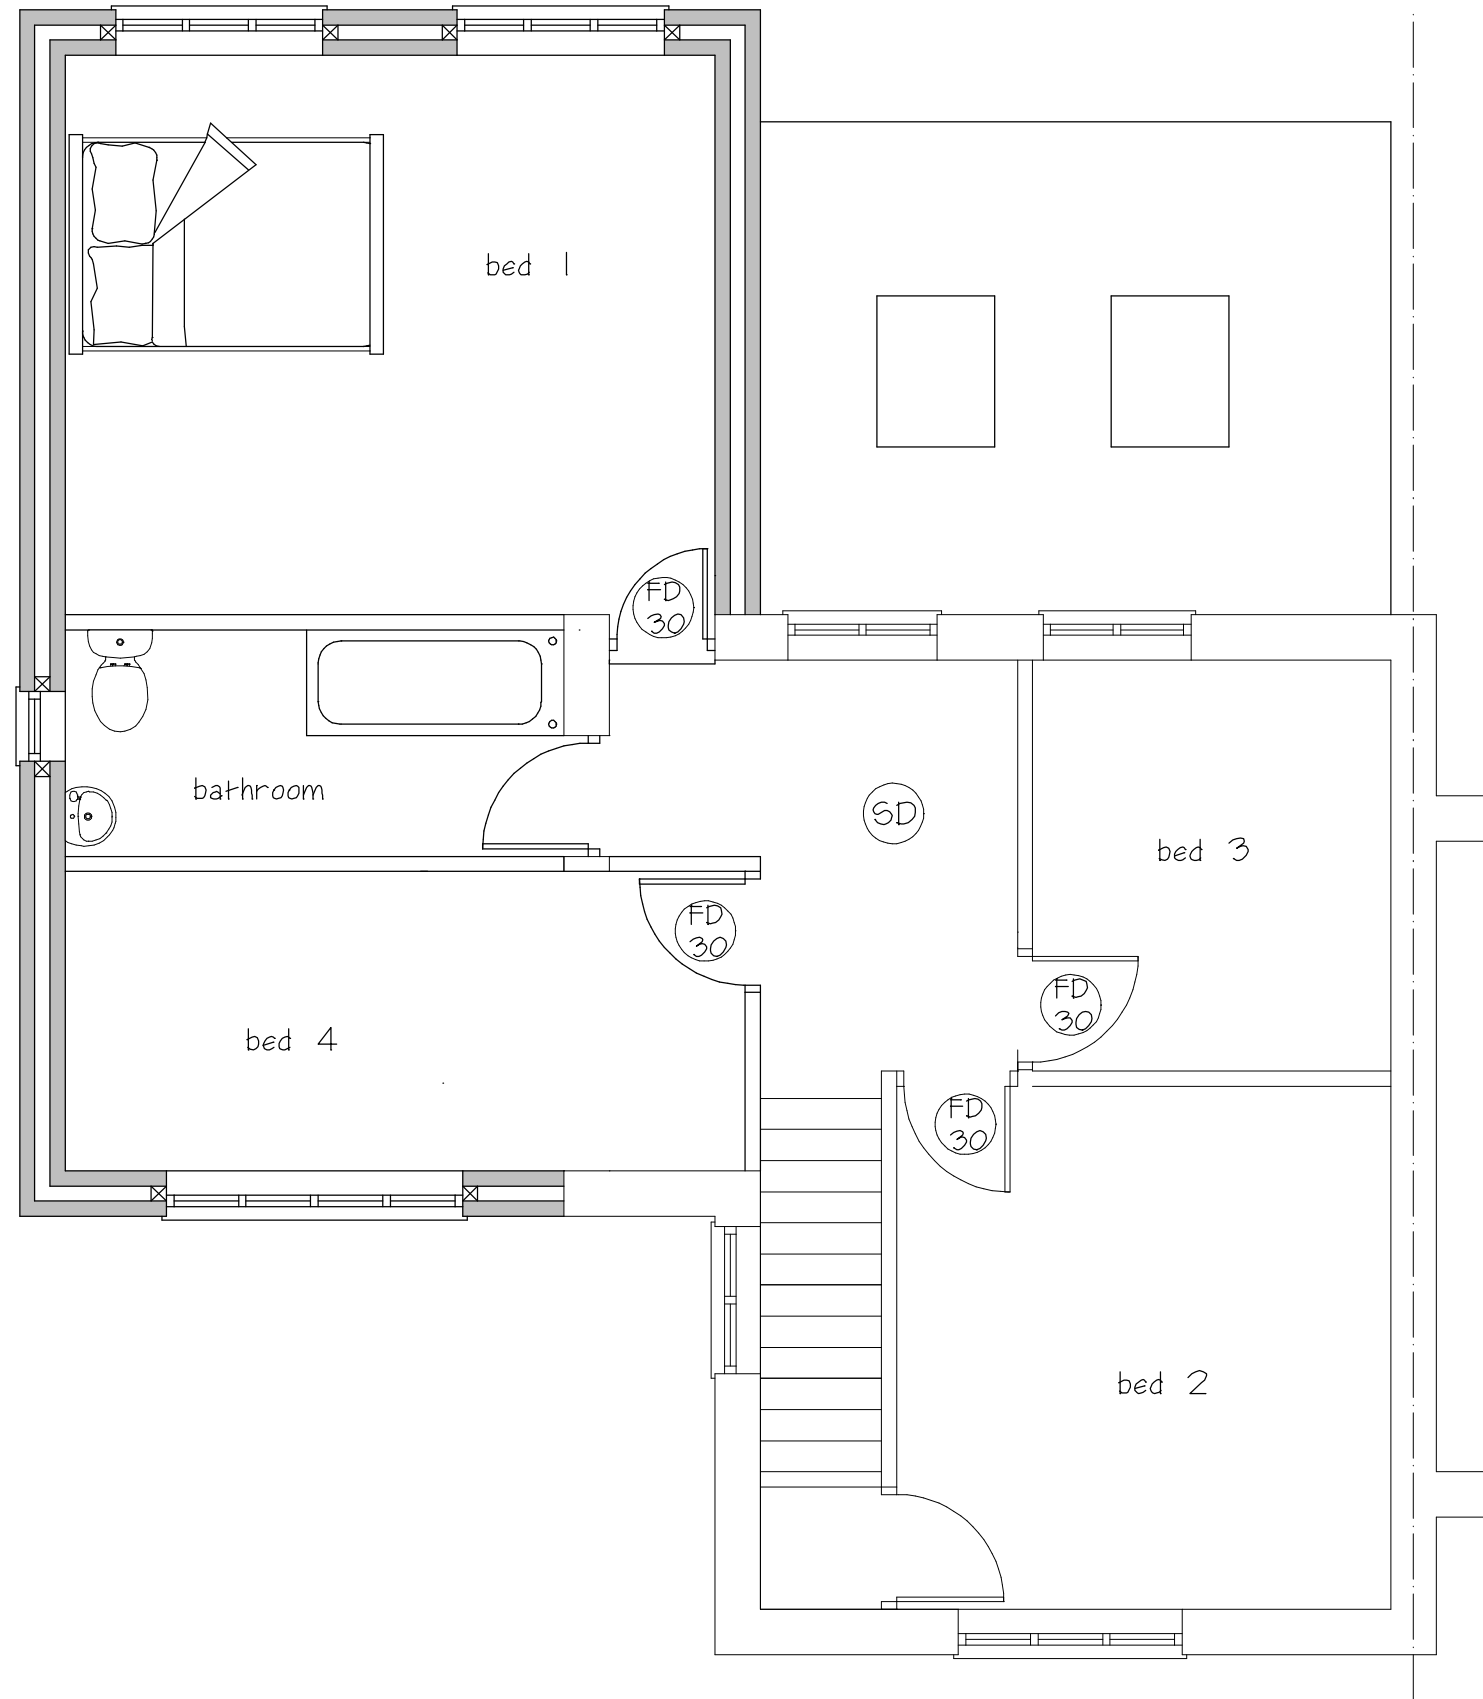

Proposed First Floor Plan

AMENDED PLAN

REV-B 2/4/2024

Porch Made Larger To Allow Existing Stairs To Be Retained

CLIENT
Mr & Mrs Blundred

JOB TITLE
17 Beryl Avenue
Hinckley
Leicester
LE10 0ES

DRAWING TITLE
Proposed Extension
To The Rear And
Side Of
SemiDetached House

SCALE	SHEET	DATE	DRAWN BY
1:50 & 1:100	A1	may 2022	A Moore

ANDREW MOORE
ARCHITECTURAL SERVICES
Tel; 0797339765
Email;andrewmoore@workmail.com

DRG NO	SHEET NO
1620 REV-B	