


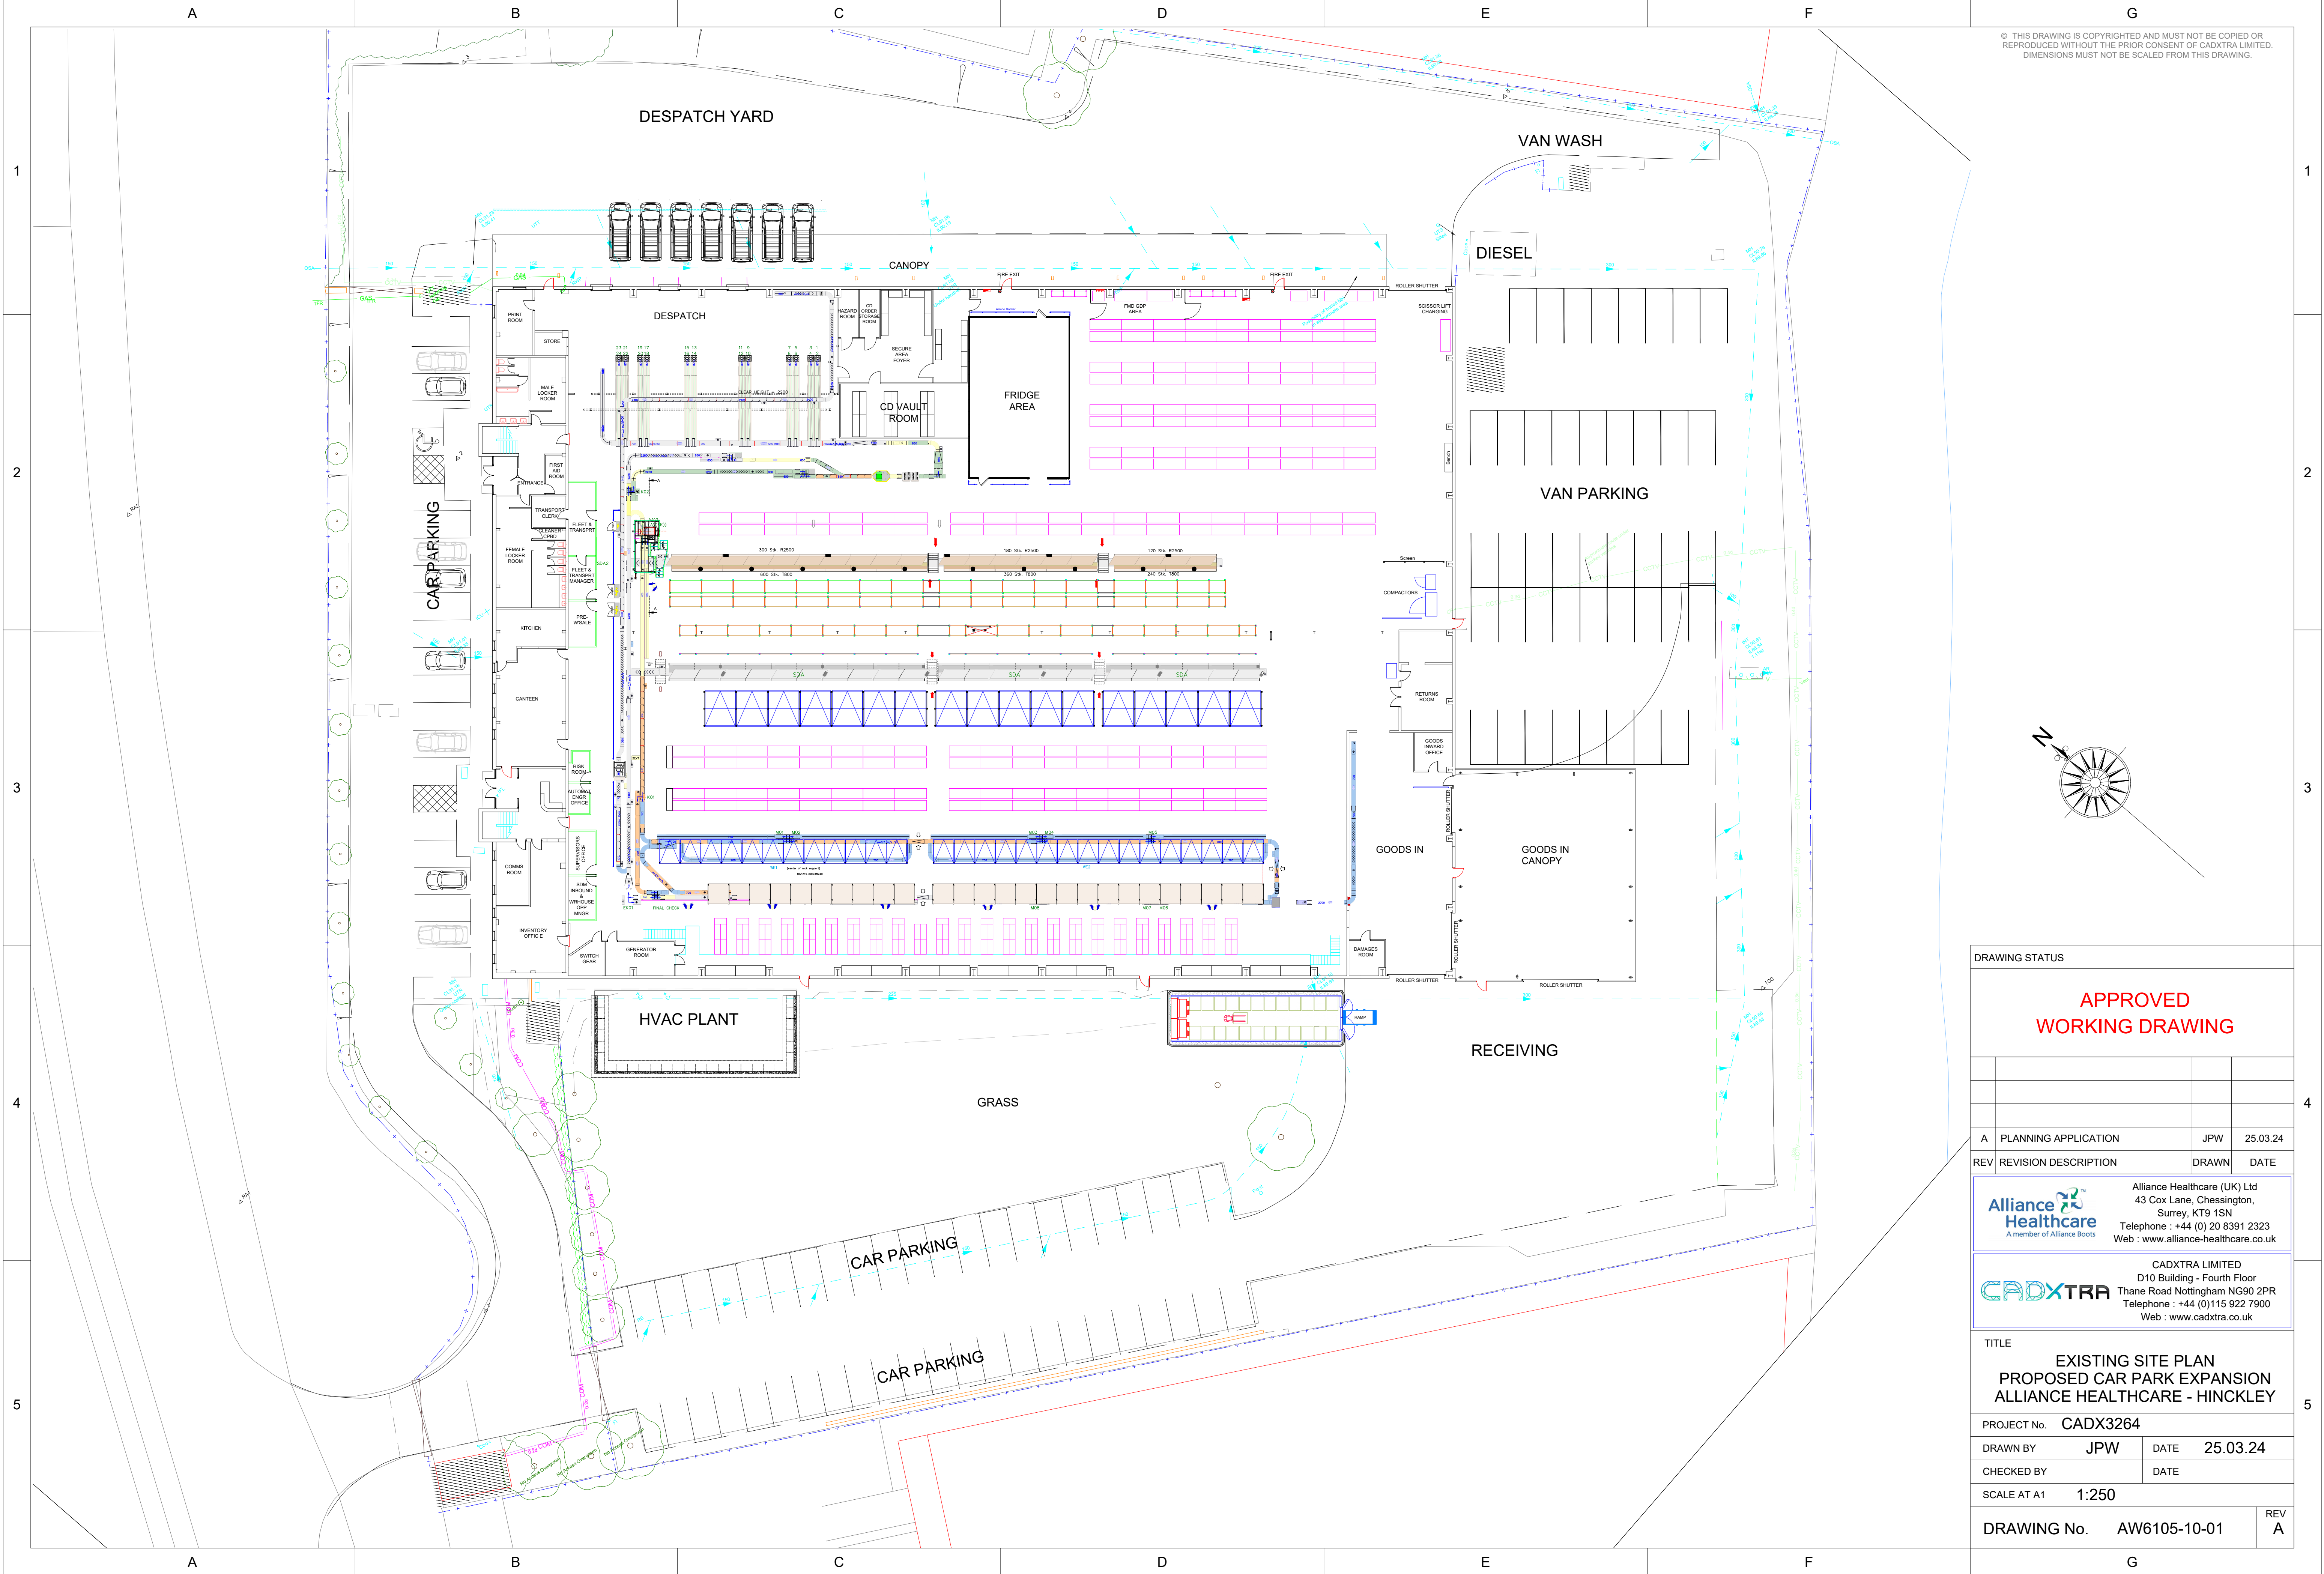

© THIS DRAWING IS COPYRIGHTED AND MUST NOT BE COPIED OR REPRODUCED WITHOUT THE PRIOR CONSENT OF CADXTRA LIMITED. DIMENSIONS MUST NOT BE SCALED FROM THIS DRAWING.

DRAWING STATUS

**APPROVED
WORKING DRAWING**

A	PLANNING APPLICATION	JPW	25.03.24
REV	REVISION DESCRIPTION	DRAWN	DATE



Alliance Healthcare (UK) Ltd
43 Cox Lane, Chessington,
Surrey, KT9 1SN
Telephone : +44 (0) 20 8391 2323
Web : www.alliance-healthcare.co.uk



CADXTRA LIMITED
D10 Building - Fourth Floor
Thane Road Nottingham NG90 2PR
Telephone : +44 (0)115 922 7900
Web : www.cadxtra.co.uk

TITLE
**EXISTING SITE PLAN
PROPOSED CAR PARK EXPANSION
ALLIANCE HEALTHCARE - HINCKLEY**

PROJECT No. CADX3264	
DRAWN BY JPW	DATE 25.03.24
CHECKED BY	DATE

SCALE AT A1 1:250

DRAWING No.	AW6105-10-01	REV	A
-------------	--------------	-----	---