

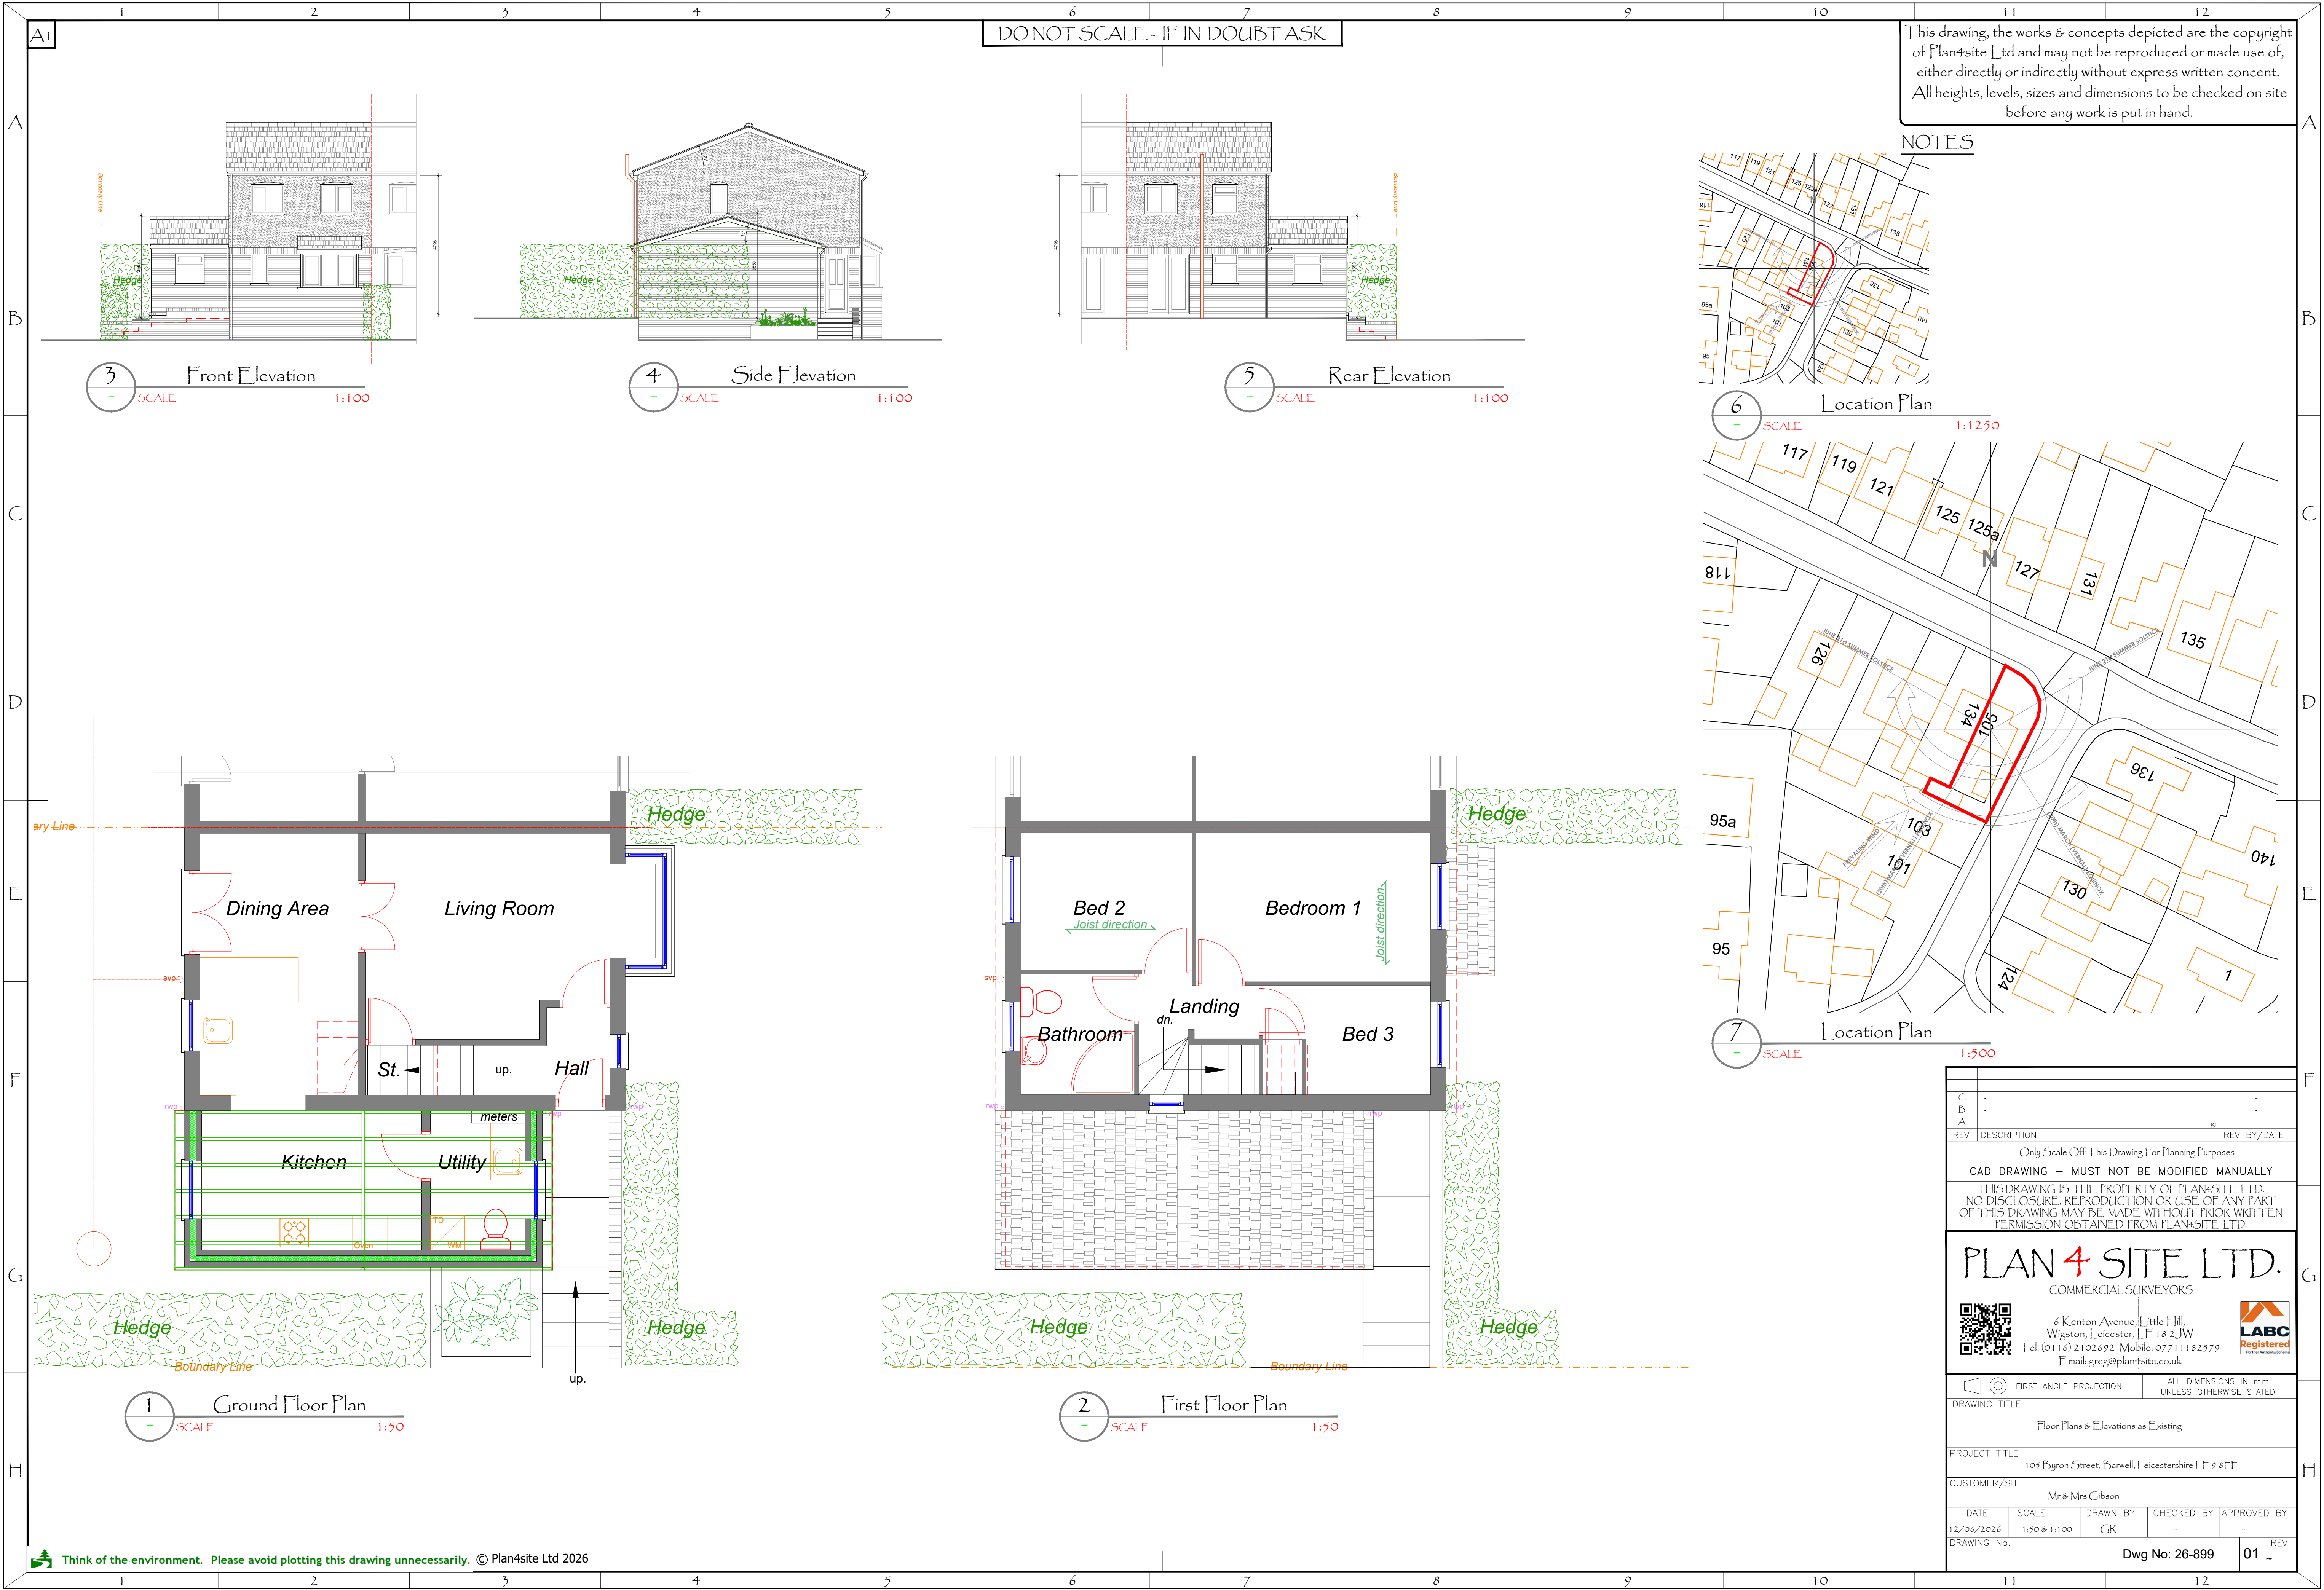


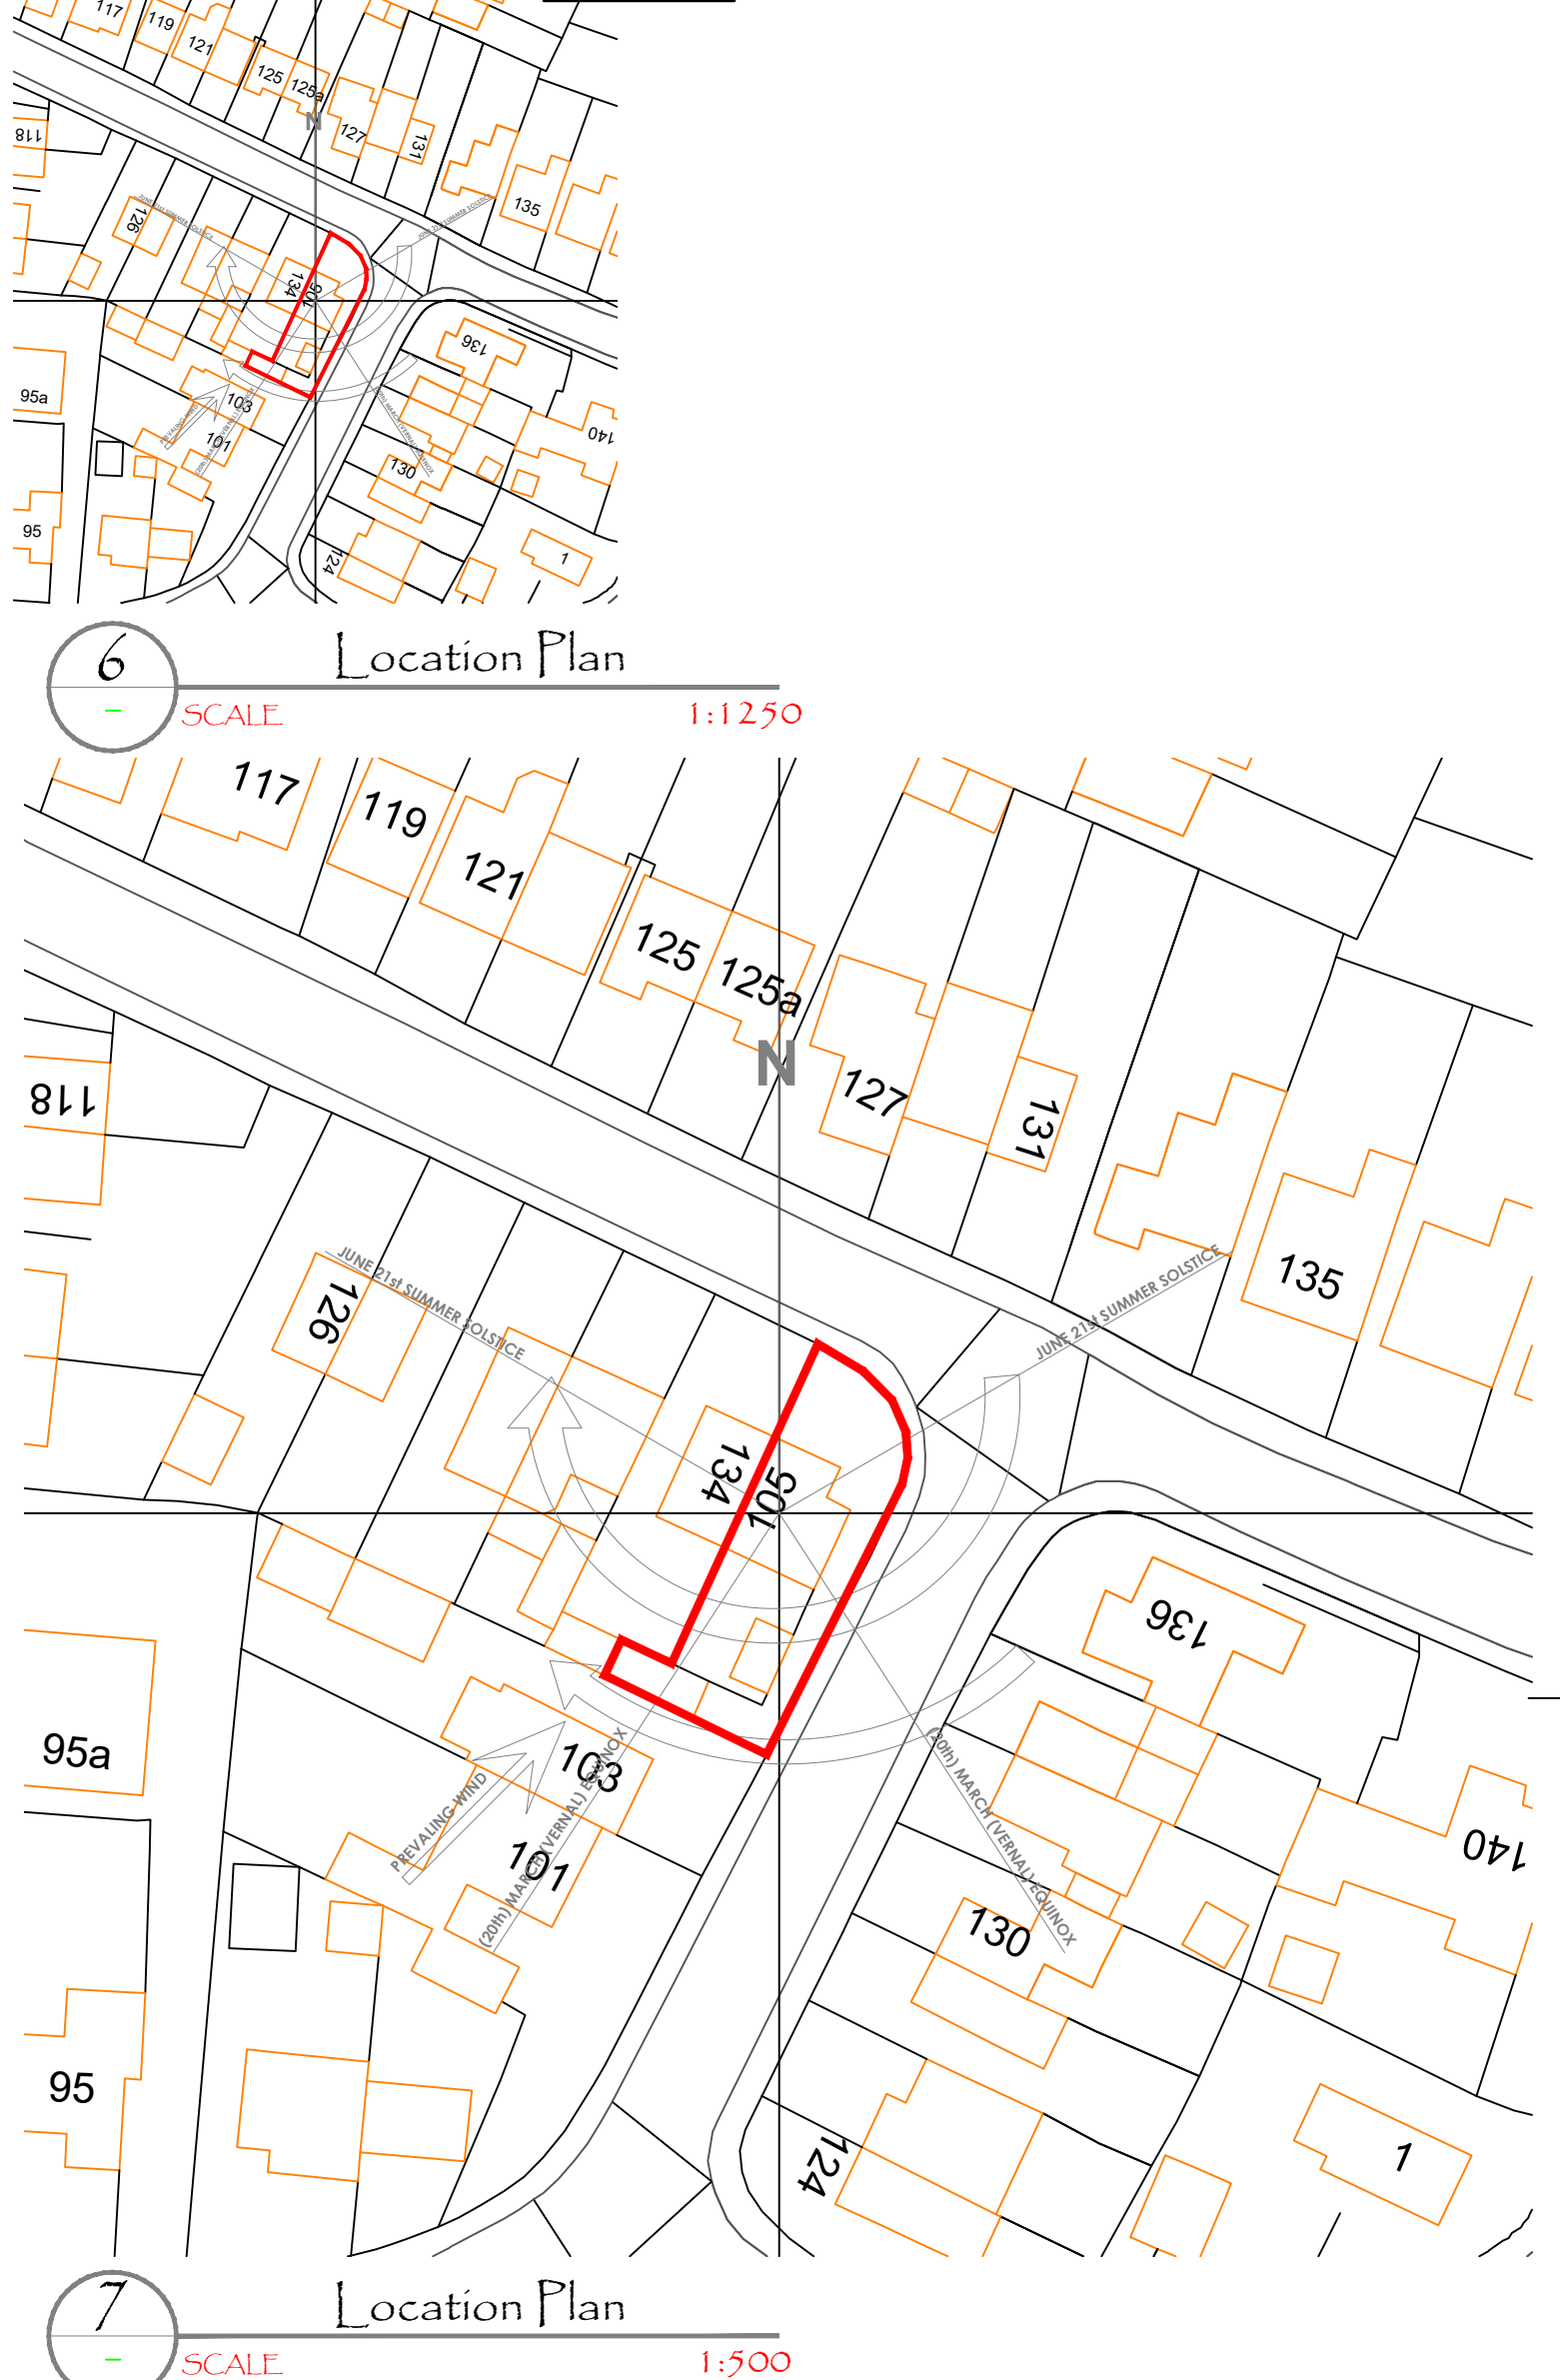

This drawing, the works & concepts depicted are the copyright of Plan4site Ltd and may not be reproduced or made use of, either directly or indirectly without express written consent. All heights, levels, sizes and dimensions to be checked on site before any work is put in hand.

NOTES

 

C	-	-	-
B	-	-	-
A	-	-	-
REV	DESCRIPTION	REV	BY/DATE
Only Scale Off This Drawing For Planning Purposes			
CAD DRAWING - MUST NOT BE MODIFIED MANUALLY			
THIS DRAWING IS THE PROPERTY OF PLAN4SITE LTD. NO DISCLOSURE, REPRODUCTION OR USE OF ANY PART OF THIS DRAWING MAY BE MADE WITHOUT PRIOR WRITTEN PERMISSION OBTAINED FROM PLAN4SITE LTD.			
PLAN 4 SITE LTD. COMMERCIAL SURVEYORS  6 Kenton Avenue, Little Hill, Wigston, Leicester, LE18 2JW Tel: (0116) 2102692 Mobile: 07711182579 Email: greg@plan4site.co.uk 			
 FIRST ANGLE PROJECTION		ALL DIMENSIONS IN mm UNLESS OTHERWISE STATED	
DRAWING TITLE			
Floor Plans & Elevations as Existing			
PROJECT TITLE			
CUSTOMER/SITE		103 Byron Street, Barwell, Leicestershire LE19 8FE	
Mr & Mrs Gibson			
DATE	SCALE	DRAWN BY	CHECKED BY
12/06/2026	1:50 & 1:100	GR	-
APPROVED BY		REV	
		-	
DRAWING No.		Dwg No: 26-899	
		01	